

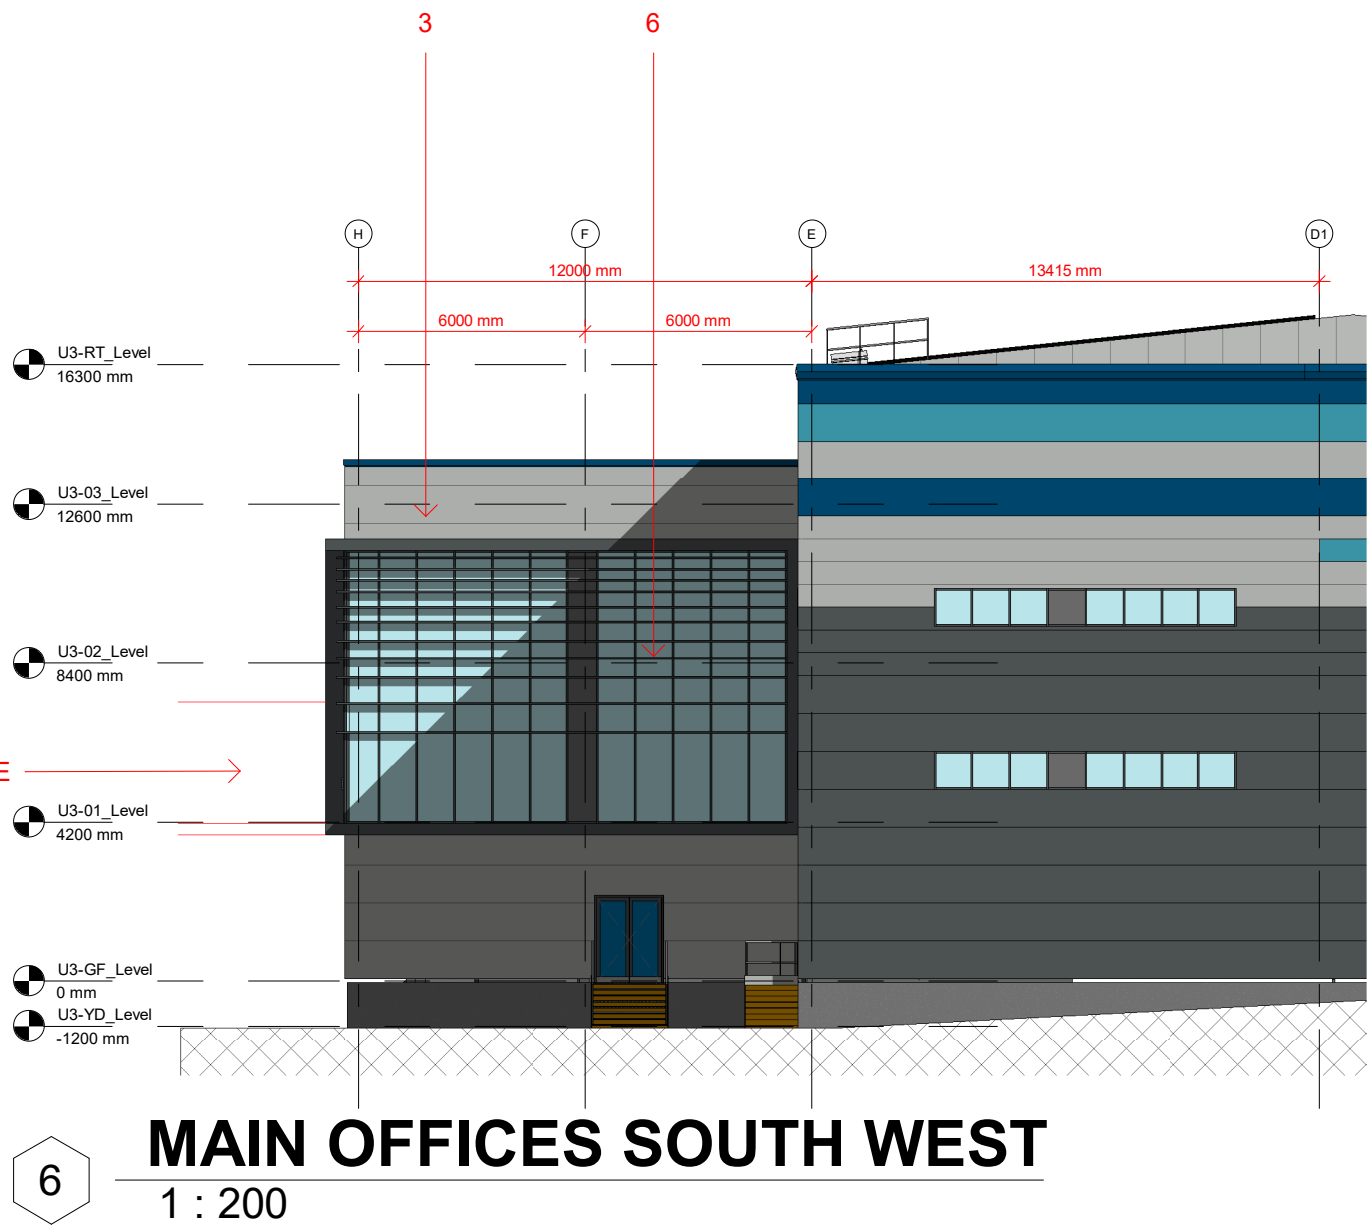
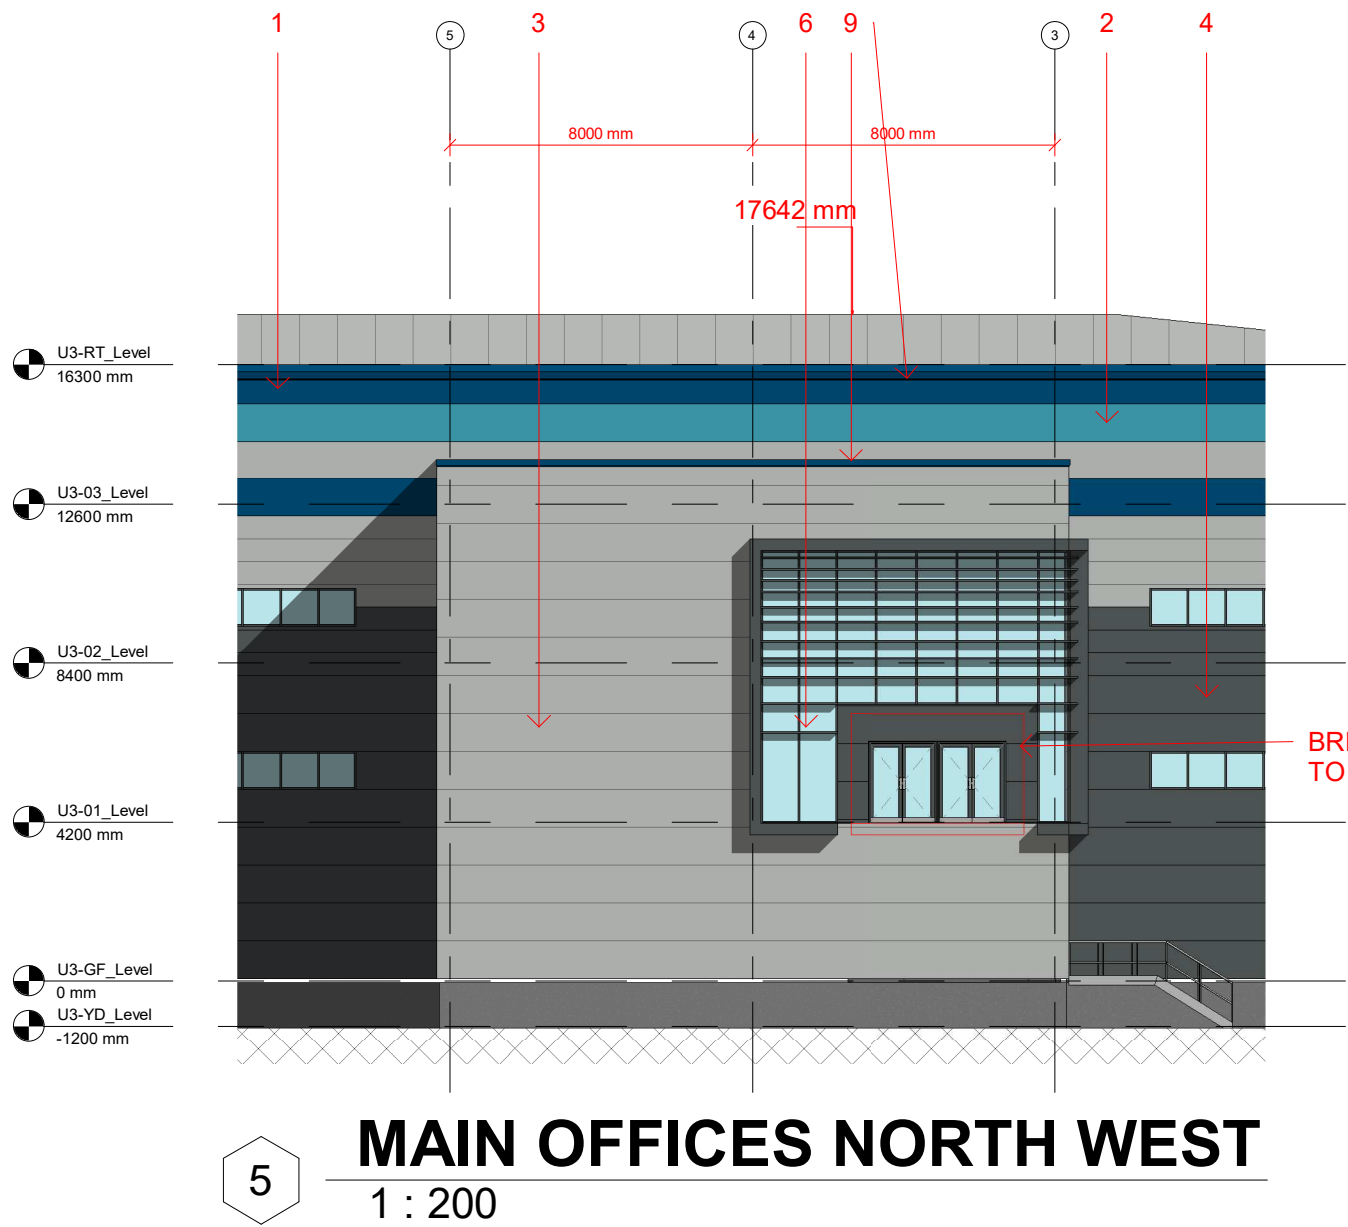
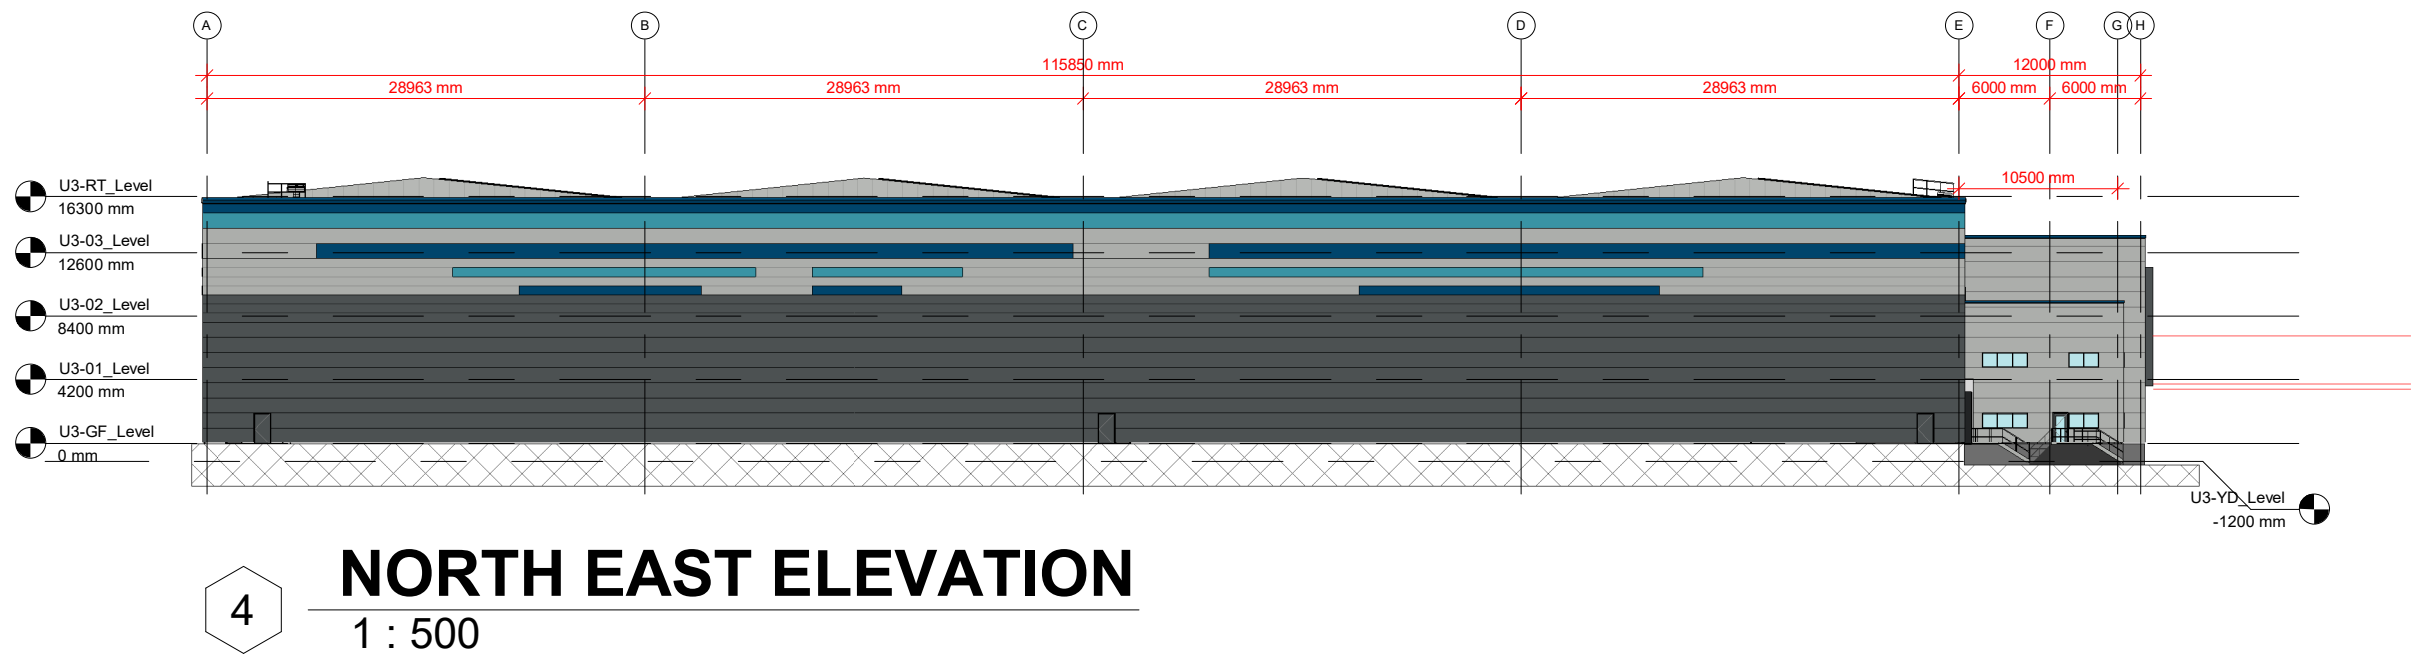
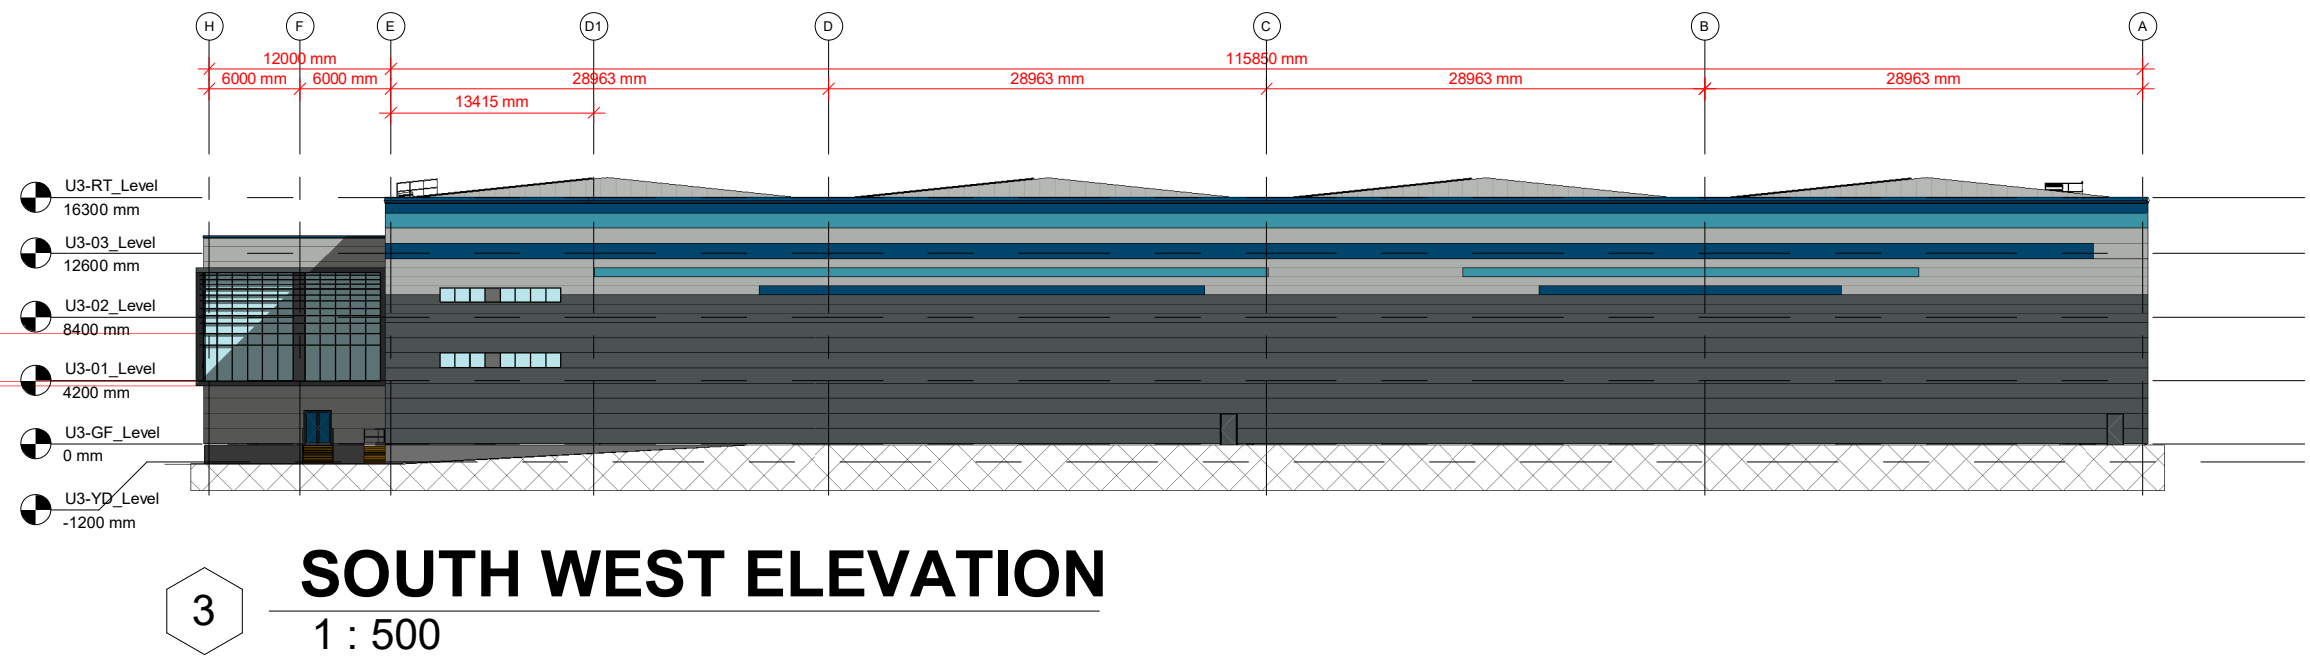


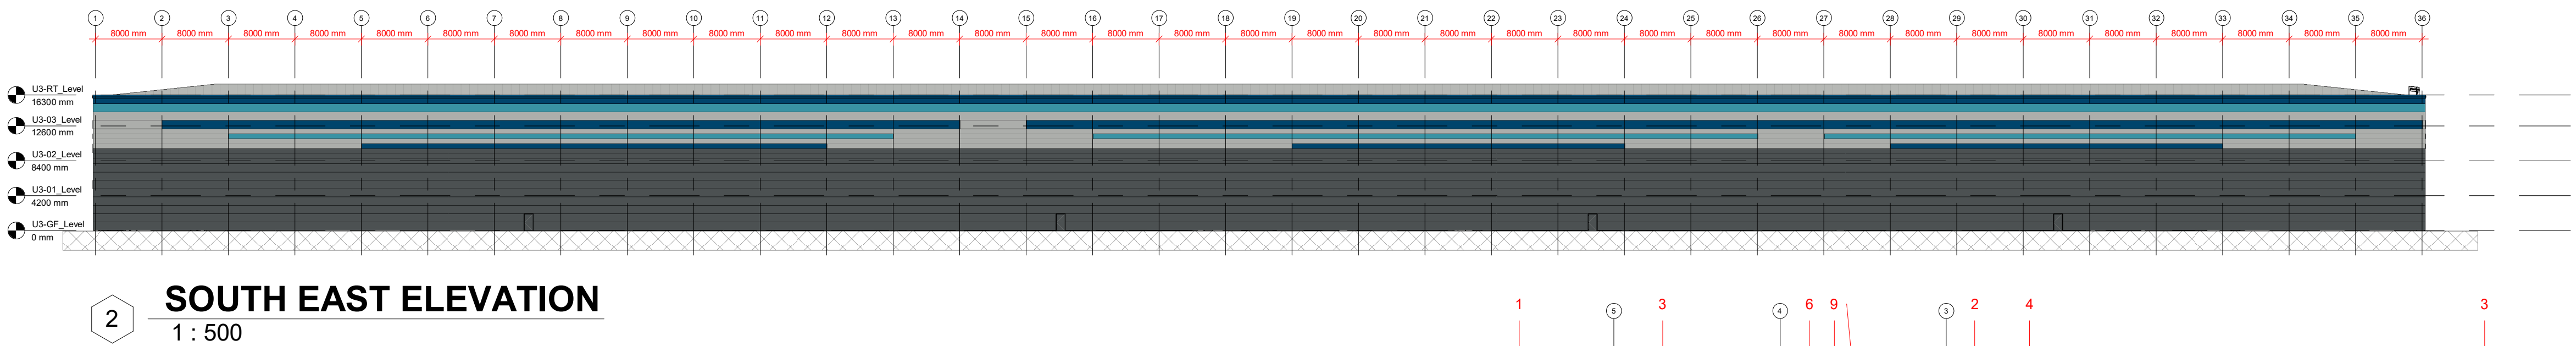

MATERIALS KEY

- COMPOSITE CLADDING PANELS (TBC) - KYANITE RAL 5010
- COMPOSITE CLADDING PANELS (TBC) - AZURITE BLUE GREEN
- COMPOSITE CLADDING PANELS (TBC) - MOONSTONE RAL 7035
- COMPOSITE CLADDING PANELS (TBC) - BASALT GREY RAL 7012
- TRANSLUCENT POLYCARBONATE PANELS - OPAL WHITE
- ALUMINIUM FRAMED CLEAR GLAZED CURTAIN WALL WITH BRISE SOLEIL FRAME AND BRISE SOLEIL: BASALT GREY RAL 7012
- DOCK DOORS, LEVEL ACCESS DOORS AND EXTERNAL DOORS: RAL 7012
- PRECAST CONCRETE WALL
- CAPPING, FASCIA AND GUTTER - KYANITE RAL 5010
- VENTILATION LOUVRES AREA - COLOUR : TO MATCH CLADDING COLOUR

Do not scale this drawing
ashton smith to be notified of discrepancies in figured dimensions
Contractors must check all dimensions from site
This drawing is copyright and is for use on this site only
This drawing is to be used solely for information as entitled
For other information refer to the latest revision of any cross referenced drawing

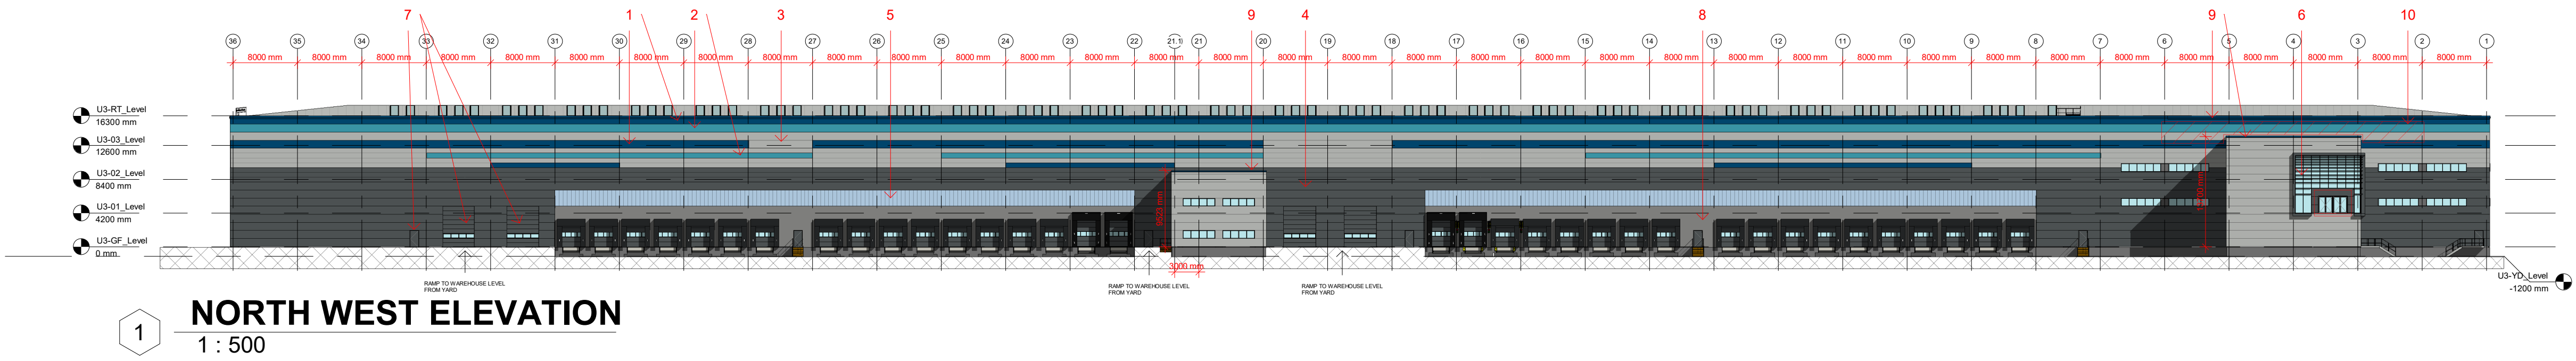

LOCATION PLAN:

NOTES:

P7	10.03.23	Building reduced 5.05m in length, increased 2m in width
P6	23.02.23	Building reduced 3m haunch height, and 8m in length
P5	10.01.23	Reference to signage removed
P4	14.12.22	Cladding modulation update
P3	09.11.22	Yard floor indication added to elevations
P2	16.08.22	Pitch in roofs increased to 6 degrees
P1		Initial Drawing Issue

REV	DATE	DESCRIPTION
REVISIONS		

JA	RR
JA	RR
JA	RR
JA	RR
JA	RR
JA	RR

PROJECT TITLE MANCHESTER ROAD, HEYWOOD			
DRAWING TITLE PROPOSED ELEVATIONS UNIT 3			
RIBA STAGE	STATUS	DRAWN BY	CHECKED BY
		JA	RR
SHEET	SCALE	DATE	REVISION
A1	As indicated	02/08/22	P7
DRAWING NO. 21157-ASA-00-EL.ZZ-D-A-0025_(S3-P7)			
BIM MODEL NUMBER: 21157-ASA-ZZ-ZZ-M3-A-0002_(S3-P12)			

CLIENT Trammell Crow Company	
Ashton Smith Beyond Design	
Ashton Smith, Belvedere House, 2 Victoria Avenue, Harrogate, North Yorkshire, HG1 1EL Tel: 01423 522882 Fax: 01423 565104 www.ashtonsmith.co.uk	