






EXISTING REAR ELEVATION

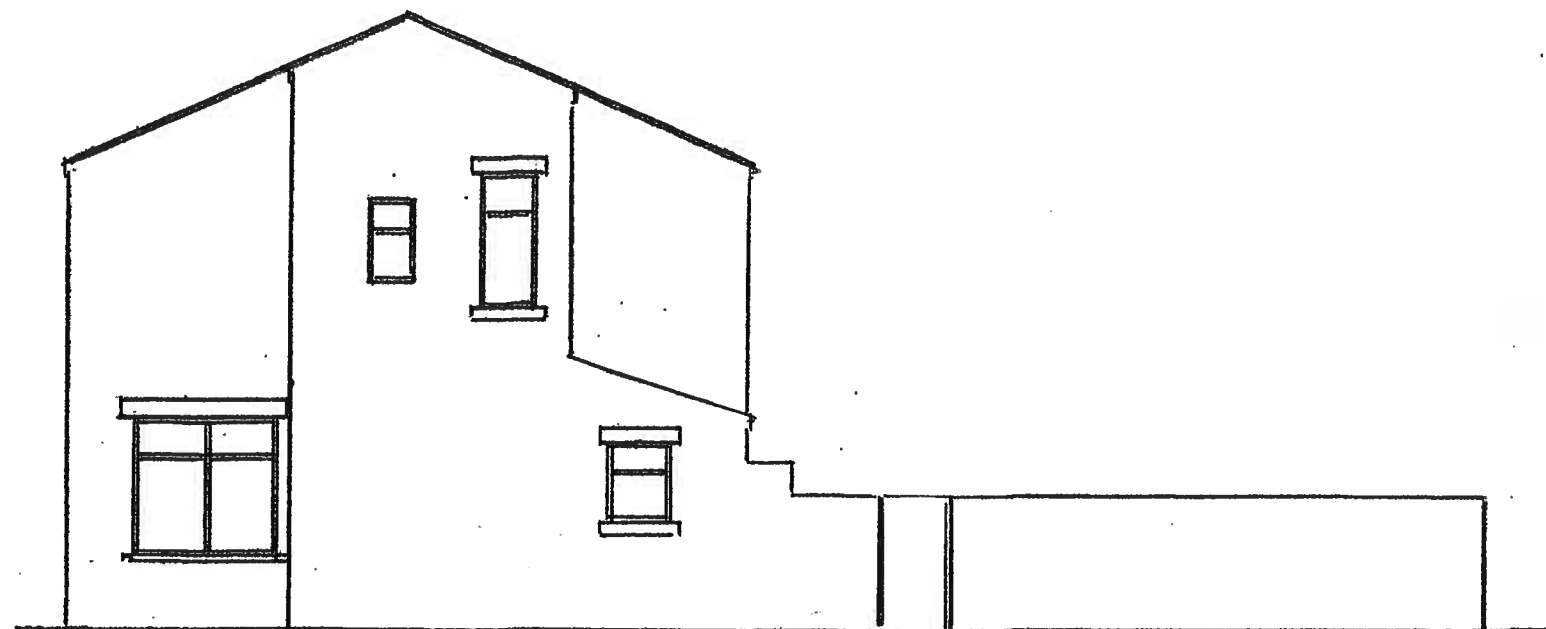

EXISTING SIDE EXTENSION

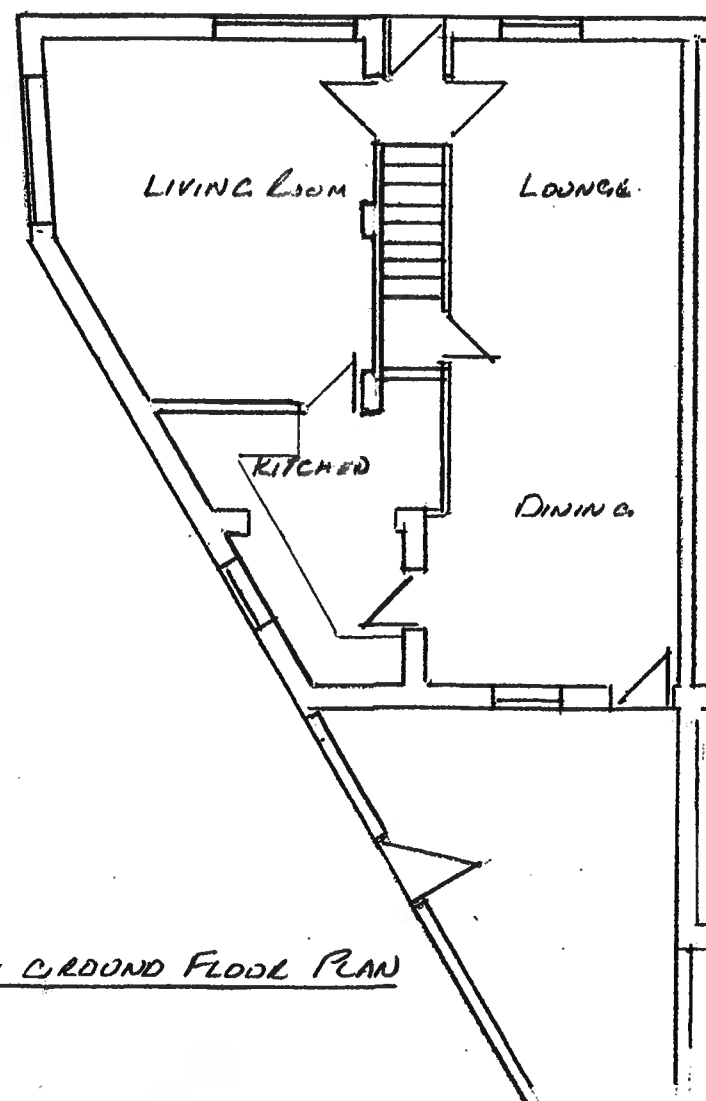

EXISTING GROUND FLOOR PLAN

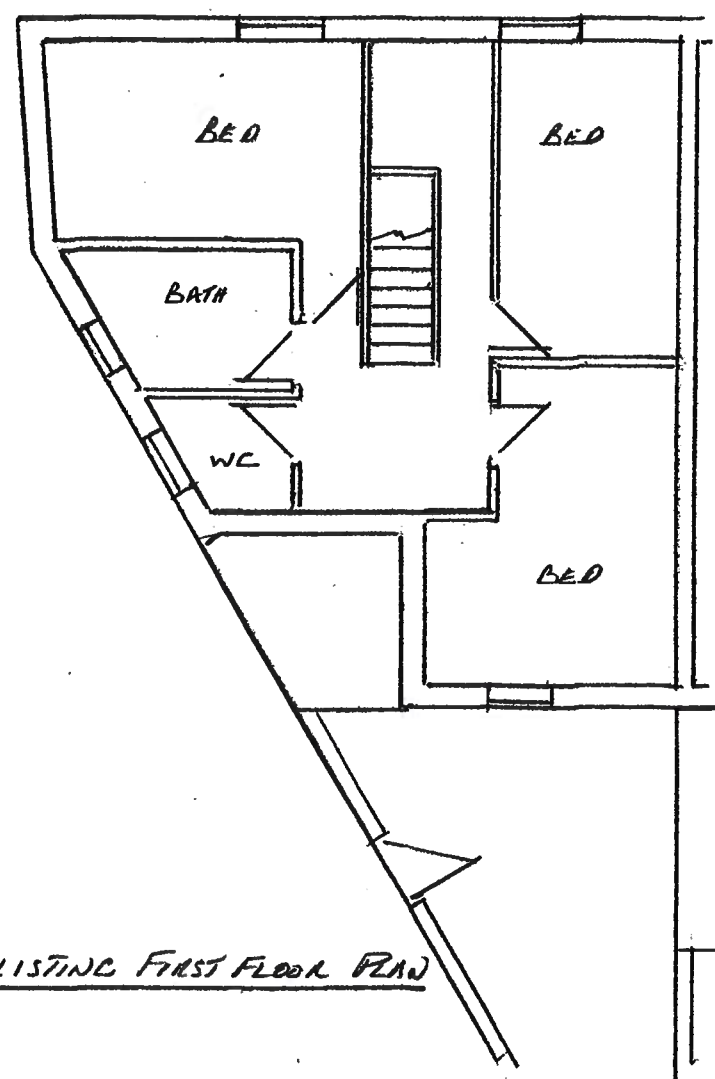

EXISTING FIRST FLOOR PLAN