


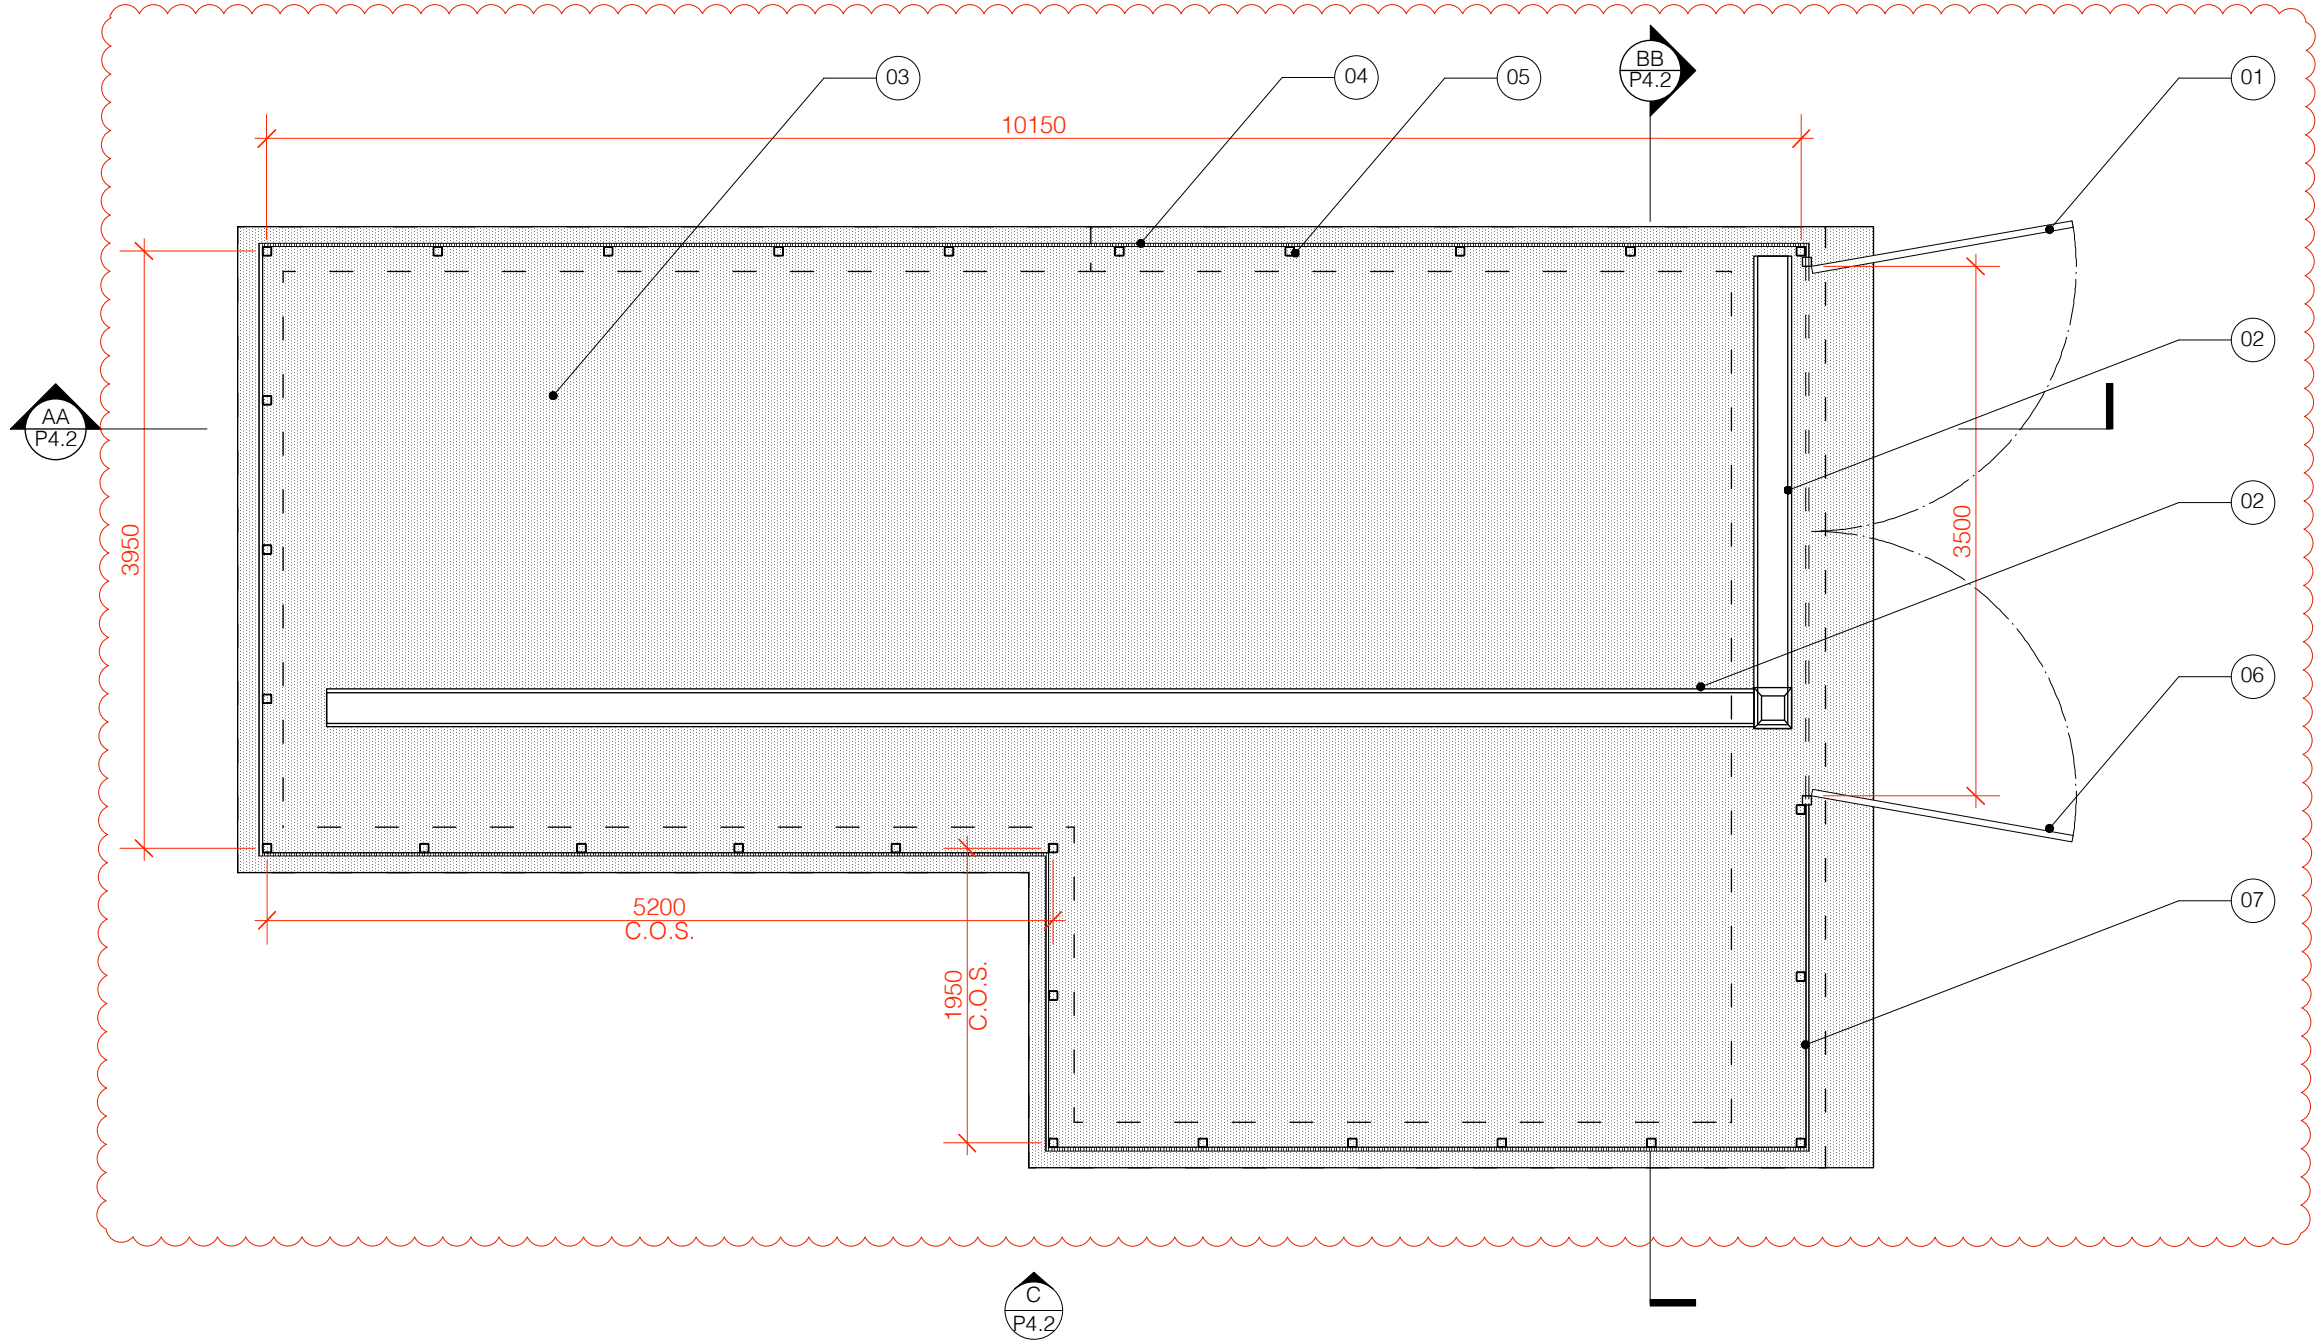

- Notes
- 1No. galvanised steel framed set of gates with tanalised timber to external face.
 - Concrete ditch drainage channels laid to fall to central gully
 - Reinforced concrete slab with brushed finish - appropriately laid to falls towards ditched concrete gullies - refer to SE details for full specification
 - 22mm tanalised timber boards to create enclosure fixed back to galvanised steel angles between upright posts
 - 80 x 80 mm galvanised steel posts to form main structure to have welded plate to bottom and bolt fixed with chemical anchors to concrete slab
 - Rodent brush protection to double gates, spec: BRI1850-1 Rodent Brush Strips 180 Degree 50mm Bristle by www.pestfix.co.uk or similar approved.
 - Fine mesh pest control netting to be installed tightly to all internal faces of enclosure. Any gaps to have pest control mesh. Spec: 430318 Fine Mesh Screening by www.sure-green.com or similar approved.

Revision

Enclosure reduced to reflect reduced compactor/bin quantities. 1no. double gate & 2no. pedestrian gates omitted. Pest proofing added.

Compactor Enclosure

CLIENT
Krispy Kreme
PROJECT
Rochdale
ADDRESS
6A, Transpeninne Trading Estate, Rochdale, OL11 2PX

JOB No. DWG No. REV.
801.P4.1 A

DATE: MAR 23 STATUS: APPROVAL

DRAWN BY
TR
SCALE
1:50@A3

PATH

Unit 5, 7 Wenlock Road, London N1 7SL
T +44 (0)20 7253 9005 F +44 (0)20 7253 9004
www.pathdesign.co.uk info@pathdesign.co.uk
THIS DRAWING IS FOR DESIGN INTENT PURPOSES ONLY. DO NOT SCALE THIS DRAWING
• This drawing is issued on condition that it is not copied or disclosed to any other unauthorised person without the prior consent of PATH DESIGN.
• Contractors should provide their own setting out drawings for comment by PATH DESIGN.
• This drawing is the property of PATH DESIGN and copyright is reserved by them.
• All structural works are to be checked / monitored and approved by structural engineer