




-  Project for Assessment Boundary
- Designated Sites
-  Non-Statutory Designated Sites
-  Statutory Designated Sites



Project	Northern Gateway (JPA1.1)
Drawing Title	Statutory and Non-Statutory Designated Sites
Scale	As Shown (Approximate)
Drawing No.	Figure 10.3
Date	October 2024
Checked	NB

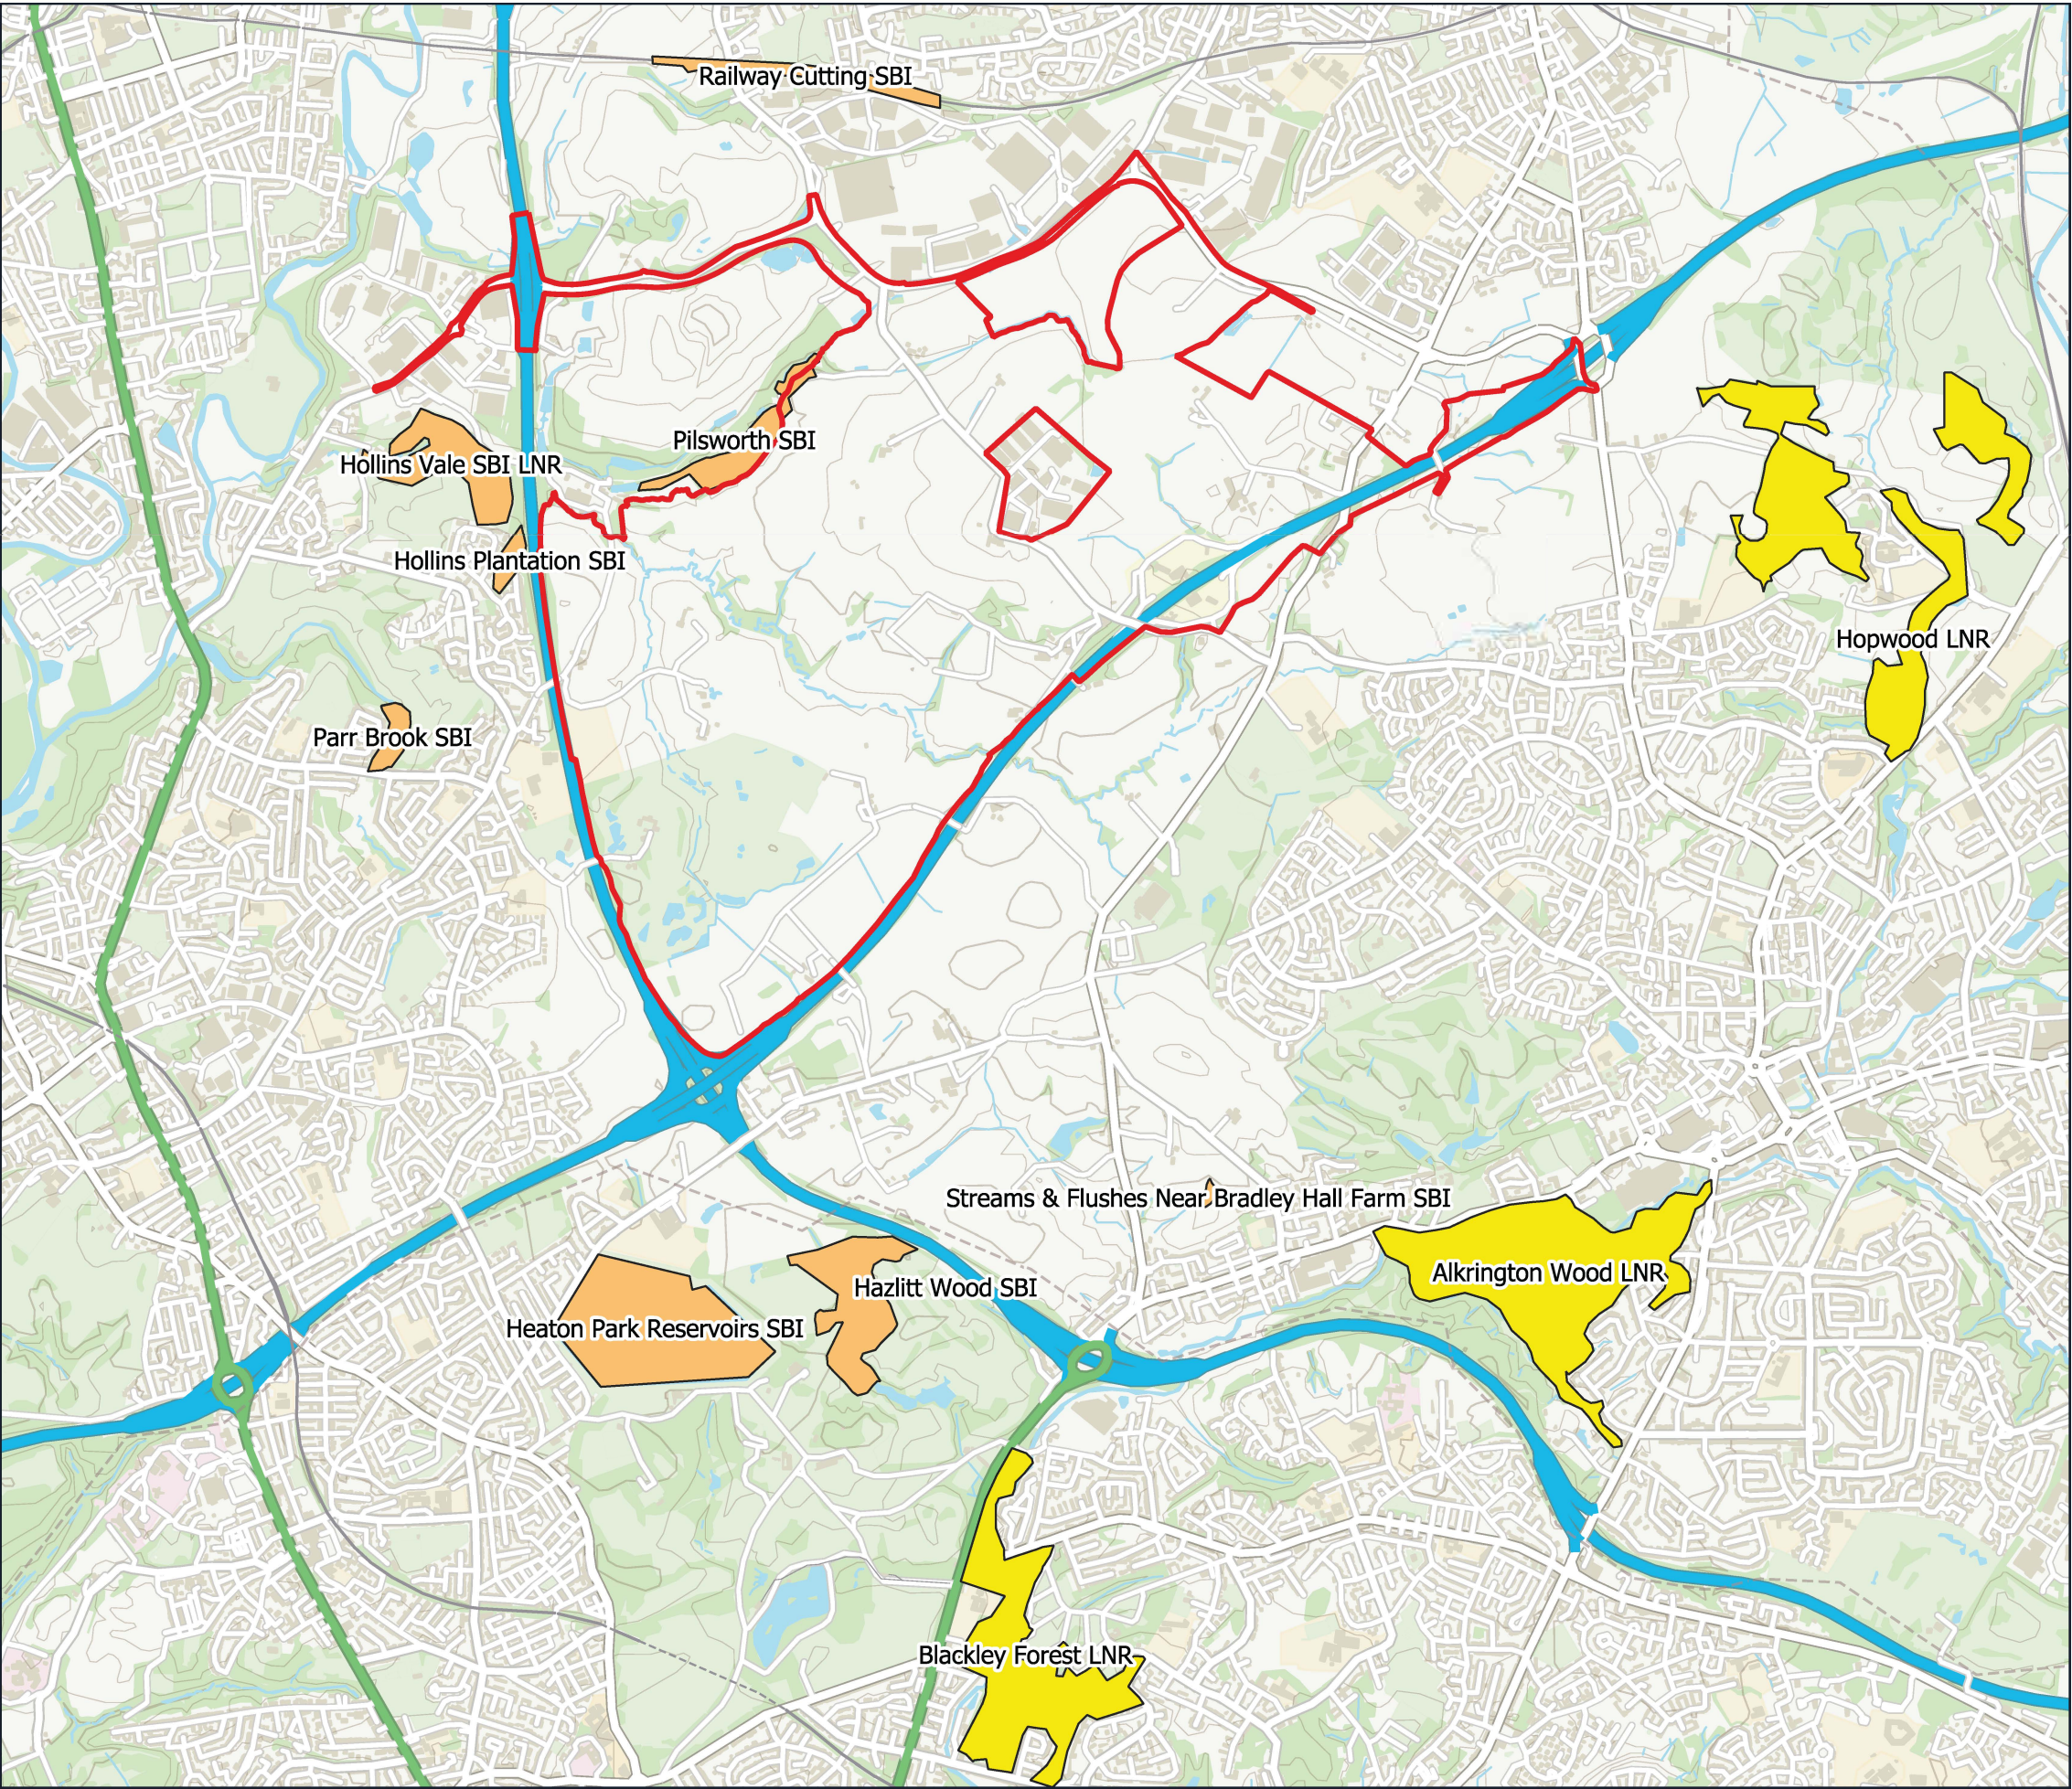

3 Jordan Street, Deansgate, Manchester, M15 4PY
T: 0161 256 8367 E: info@tylergrange.co.uk W: www.tylergrange.co.uk