



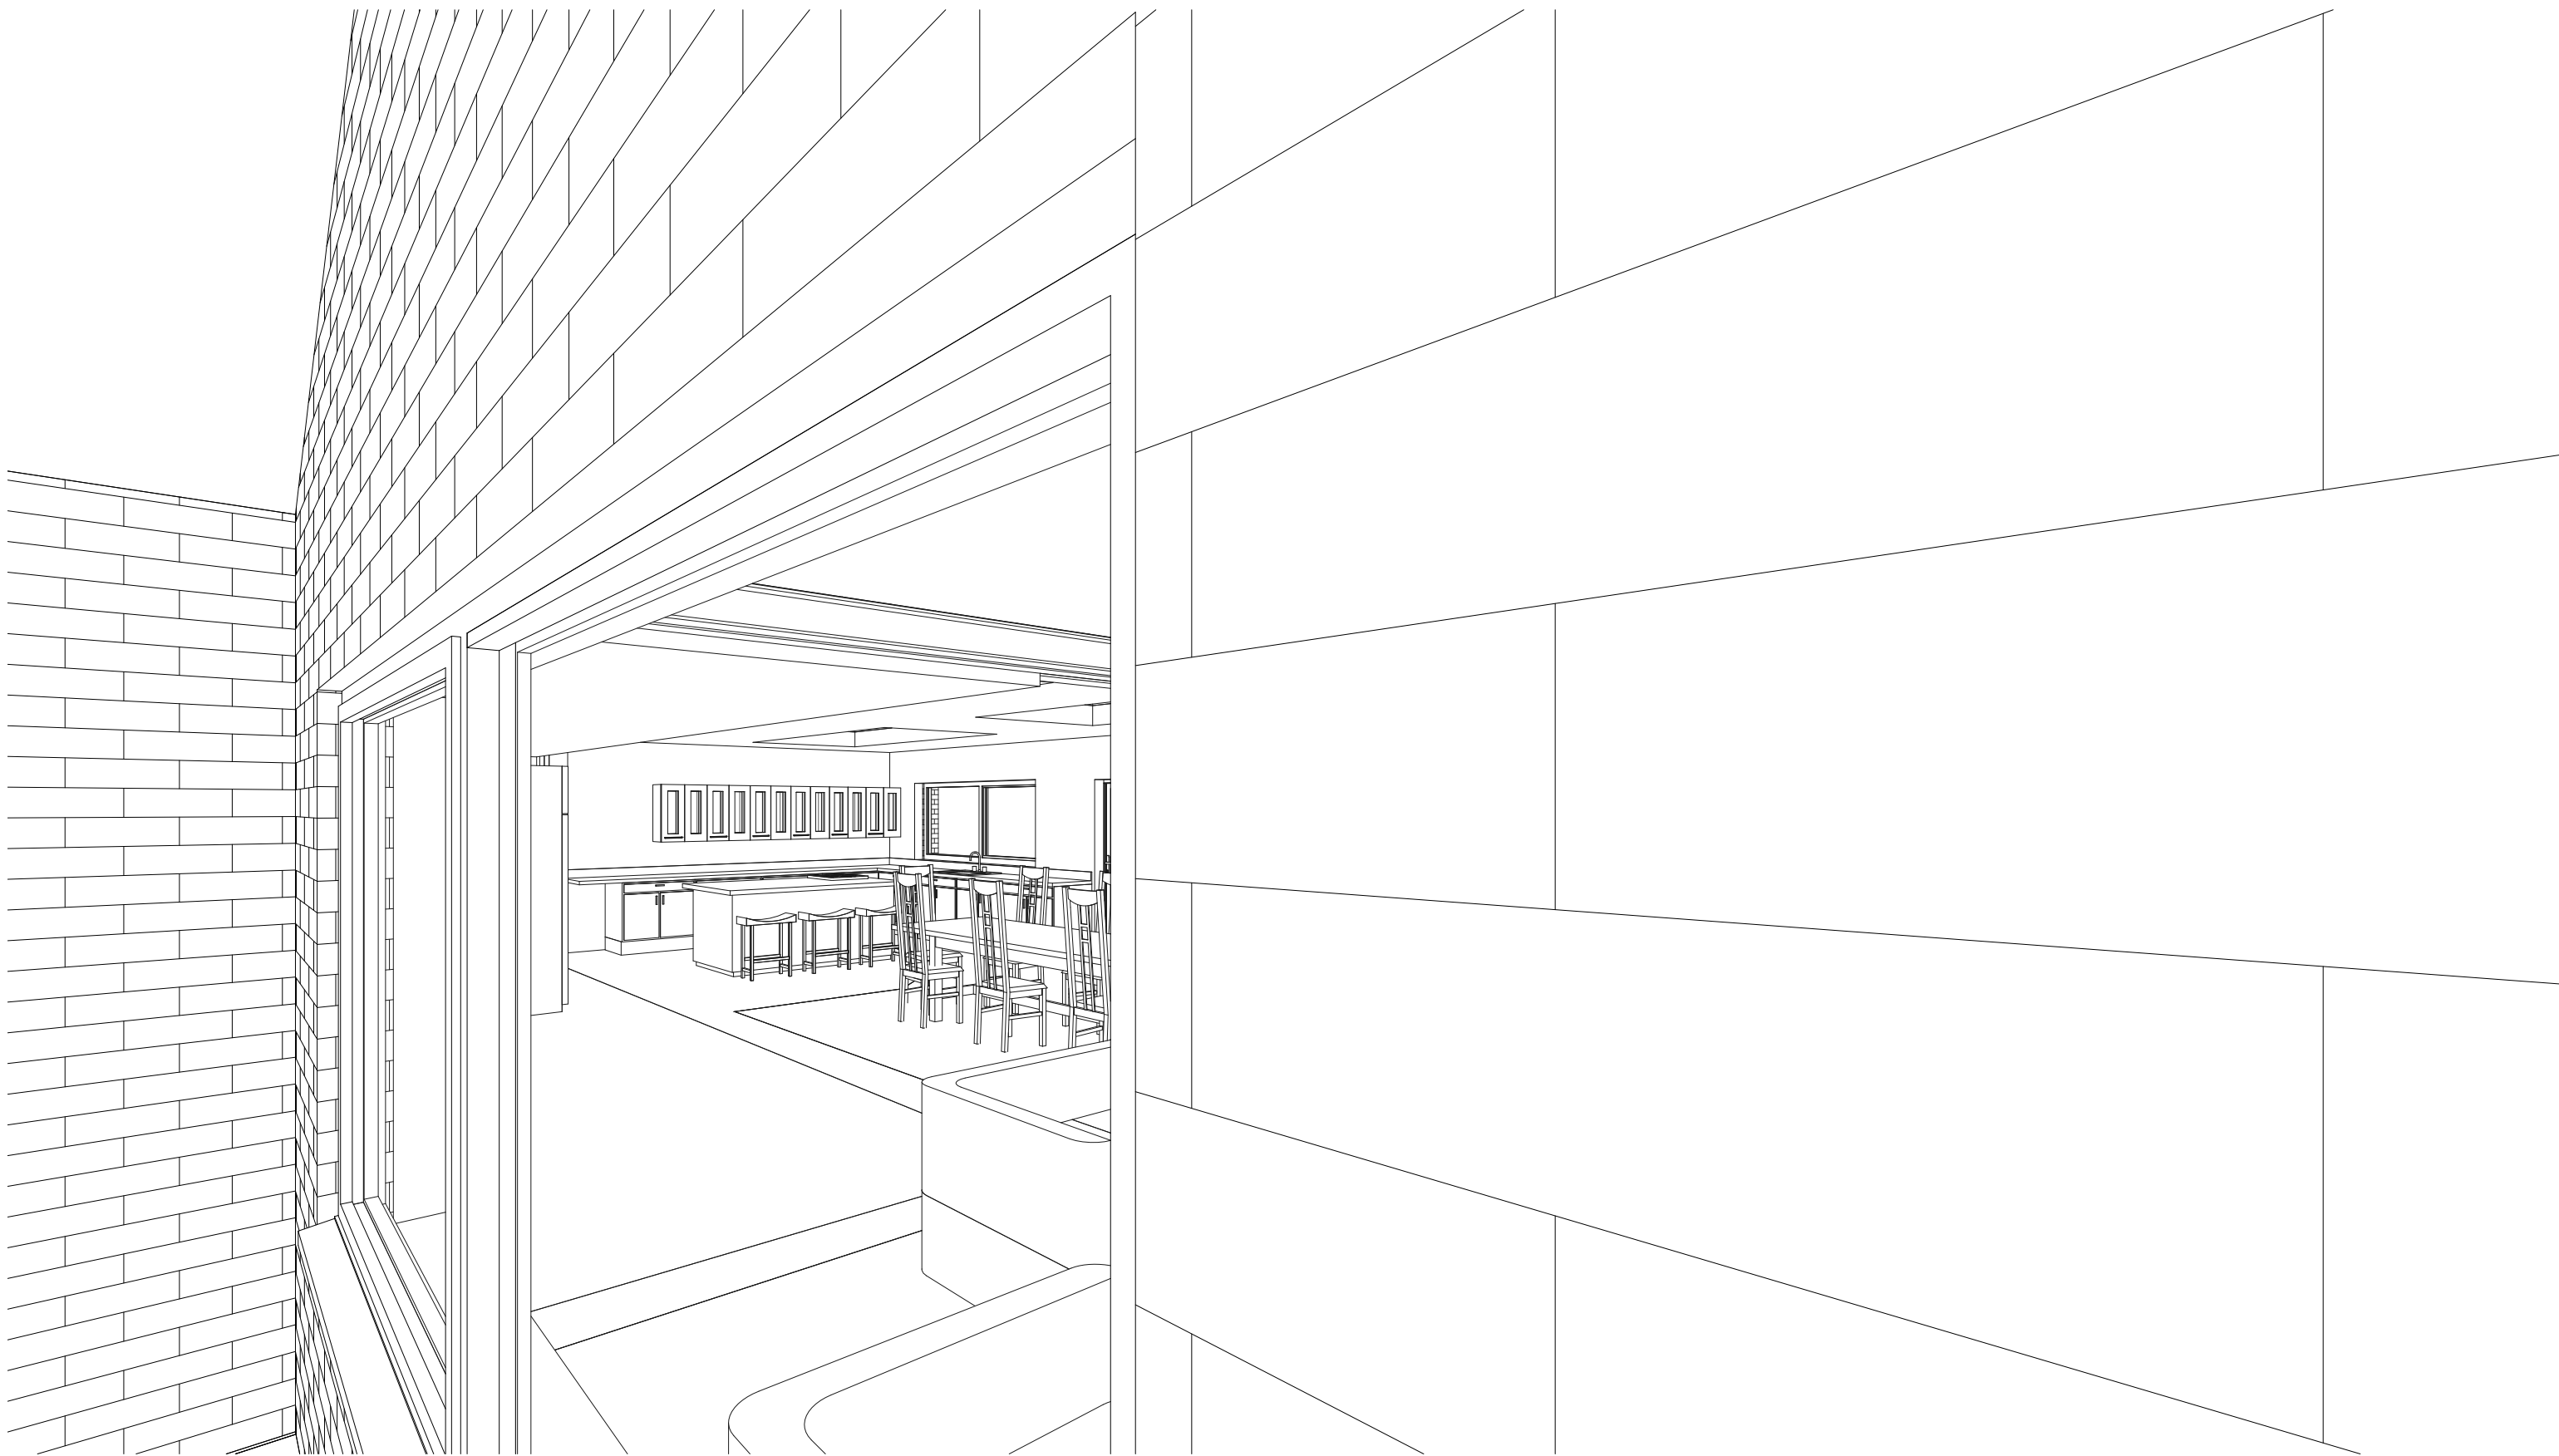


Kitchen 3D View



Kitchen 3D View 2

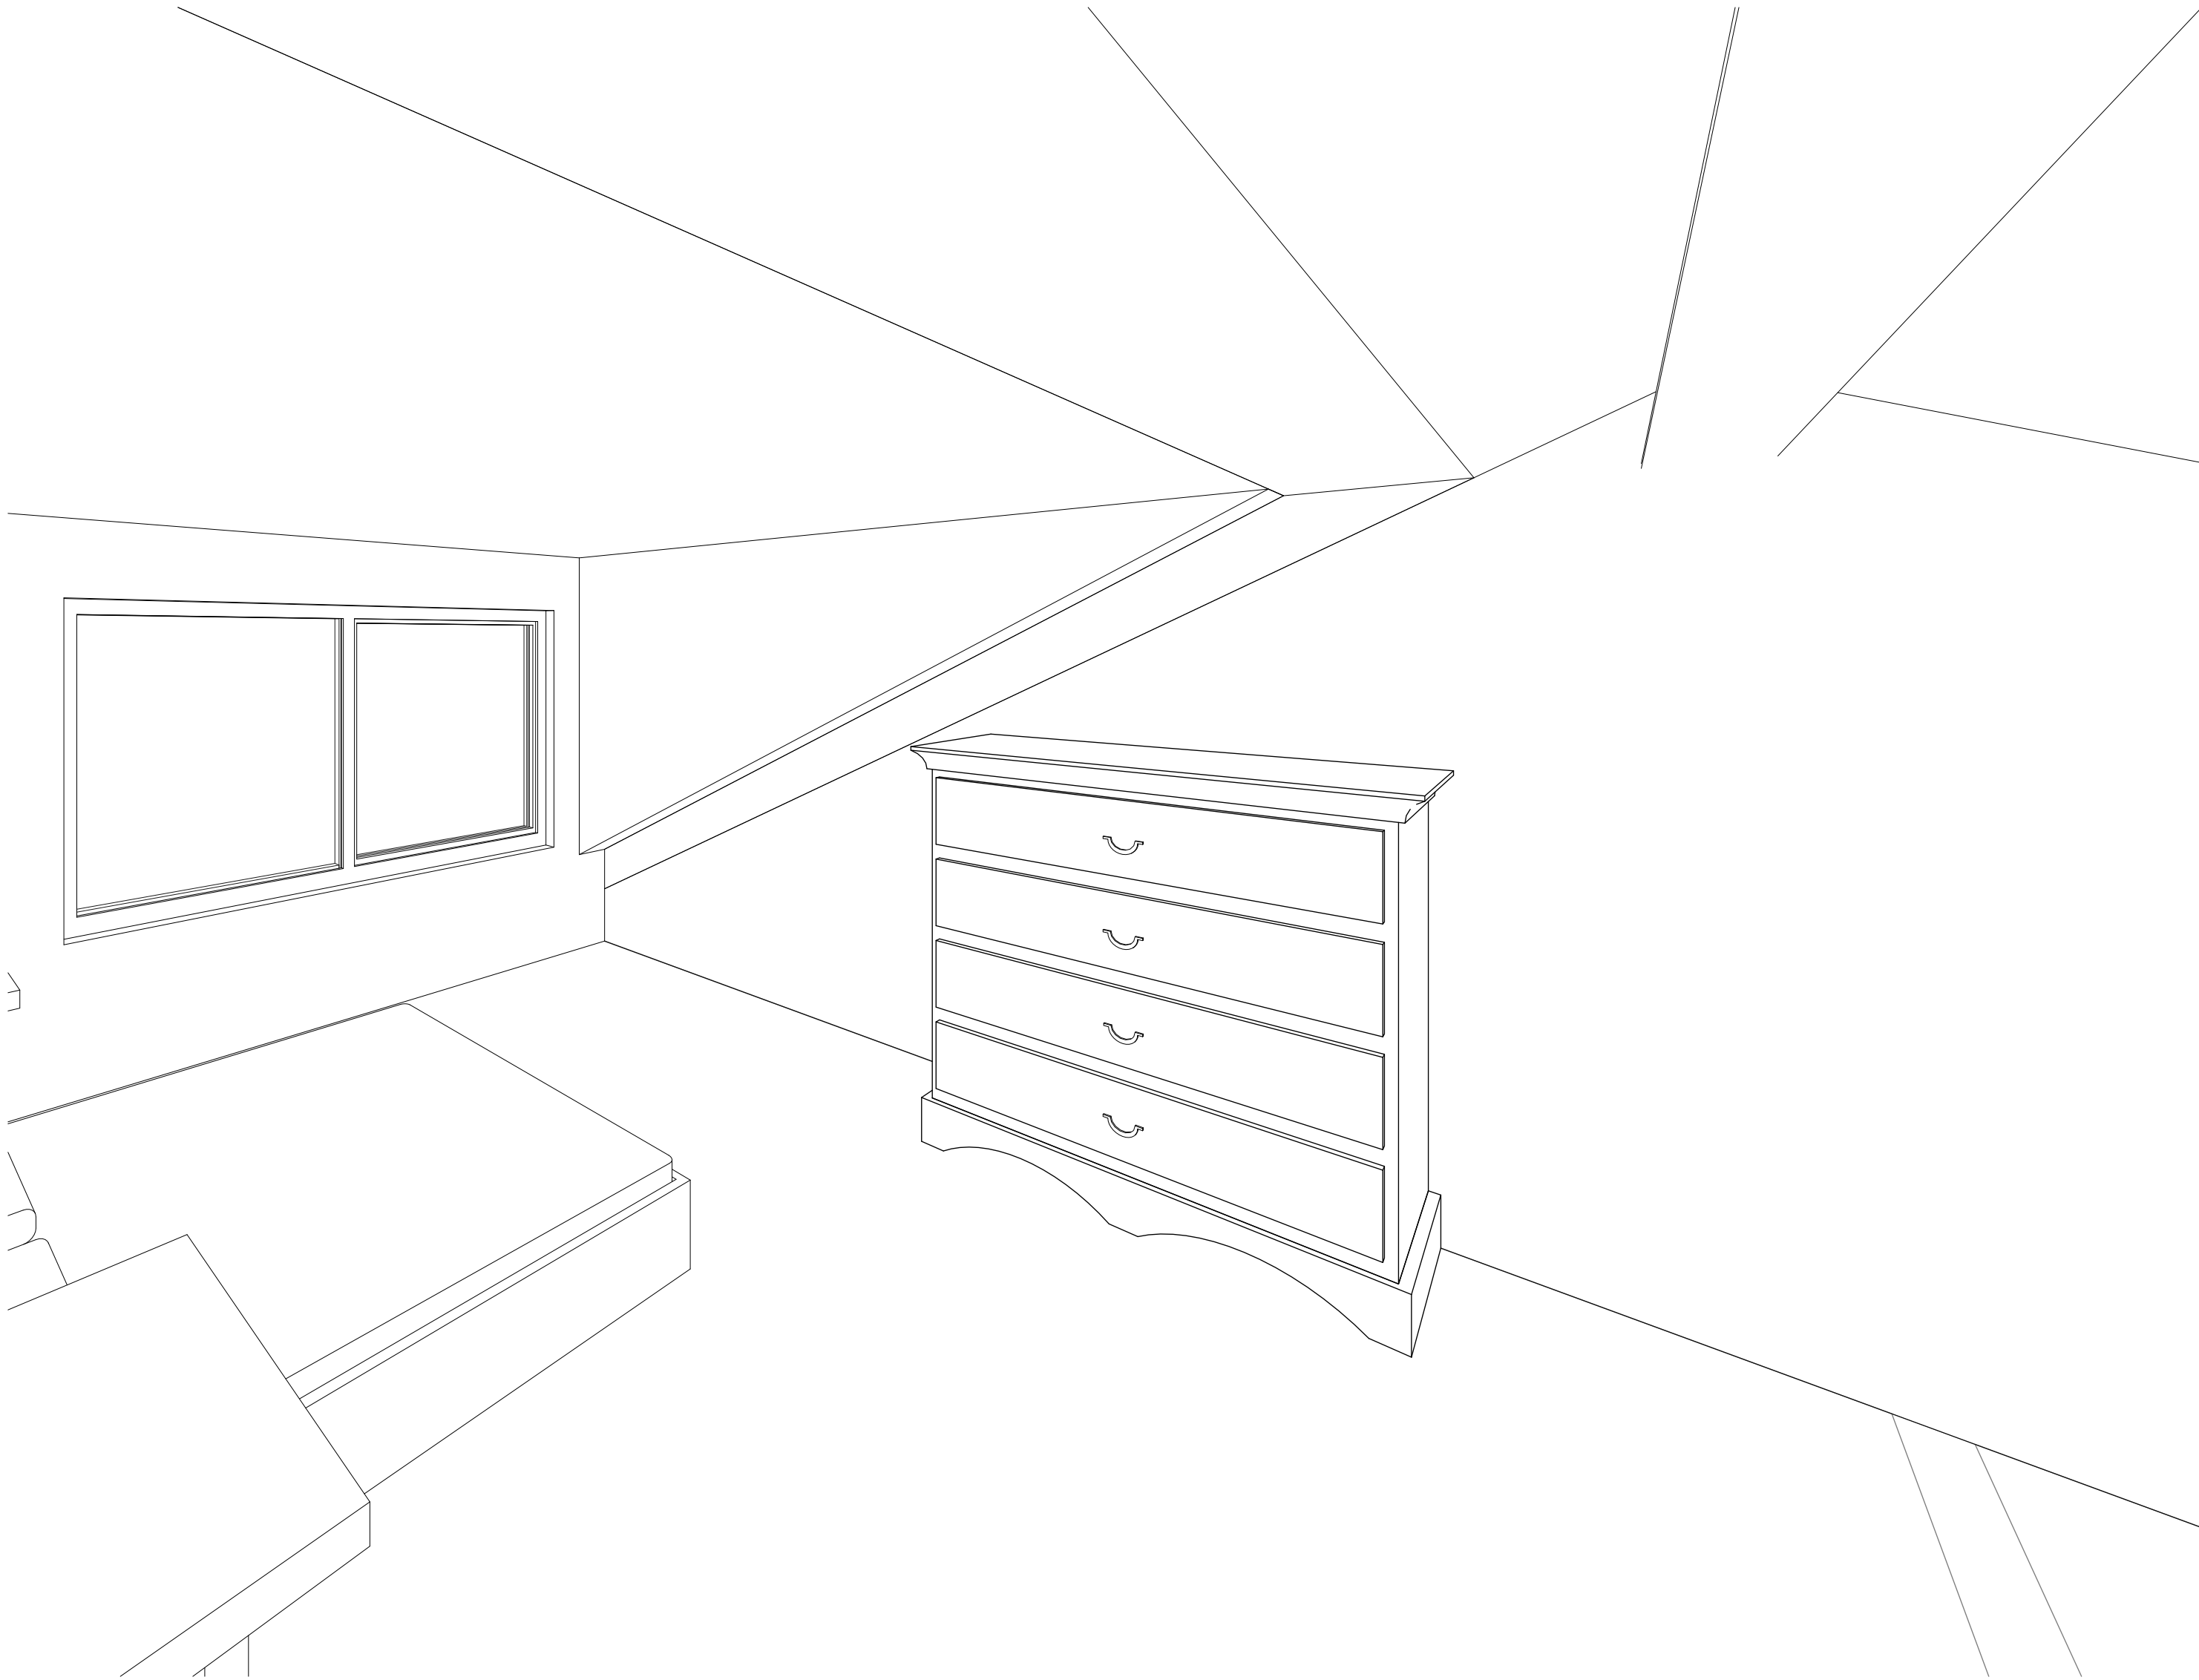

Bedroom 5 3D View

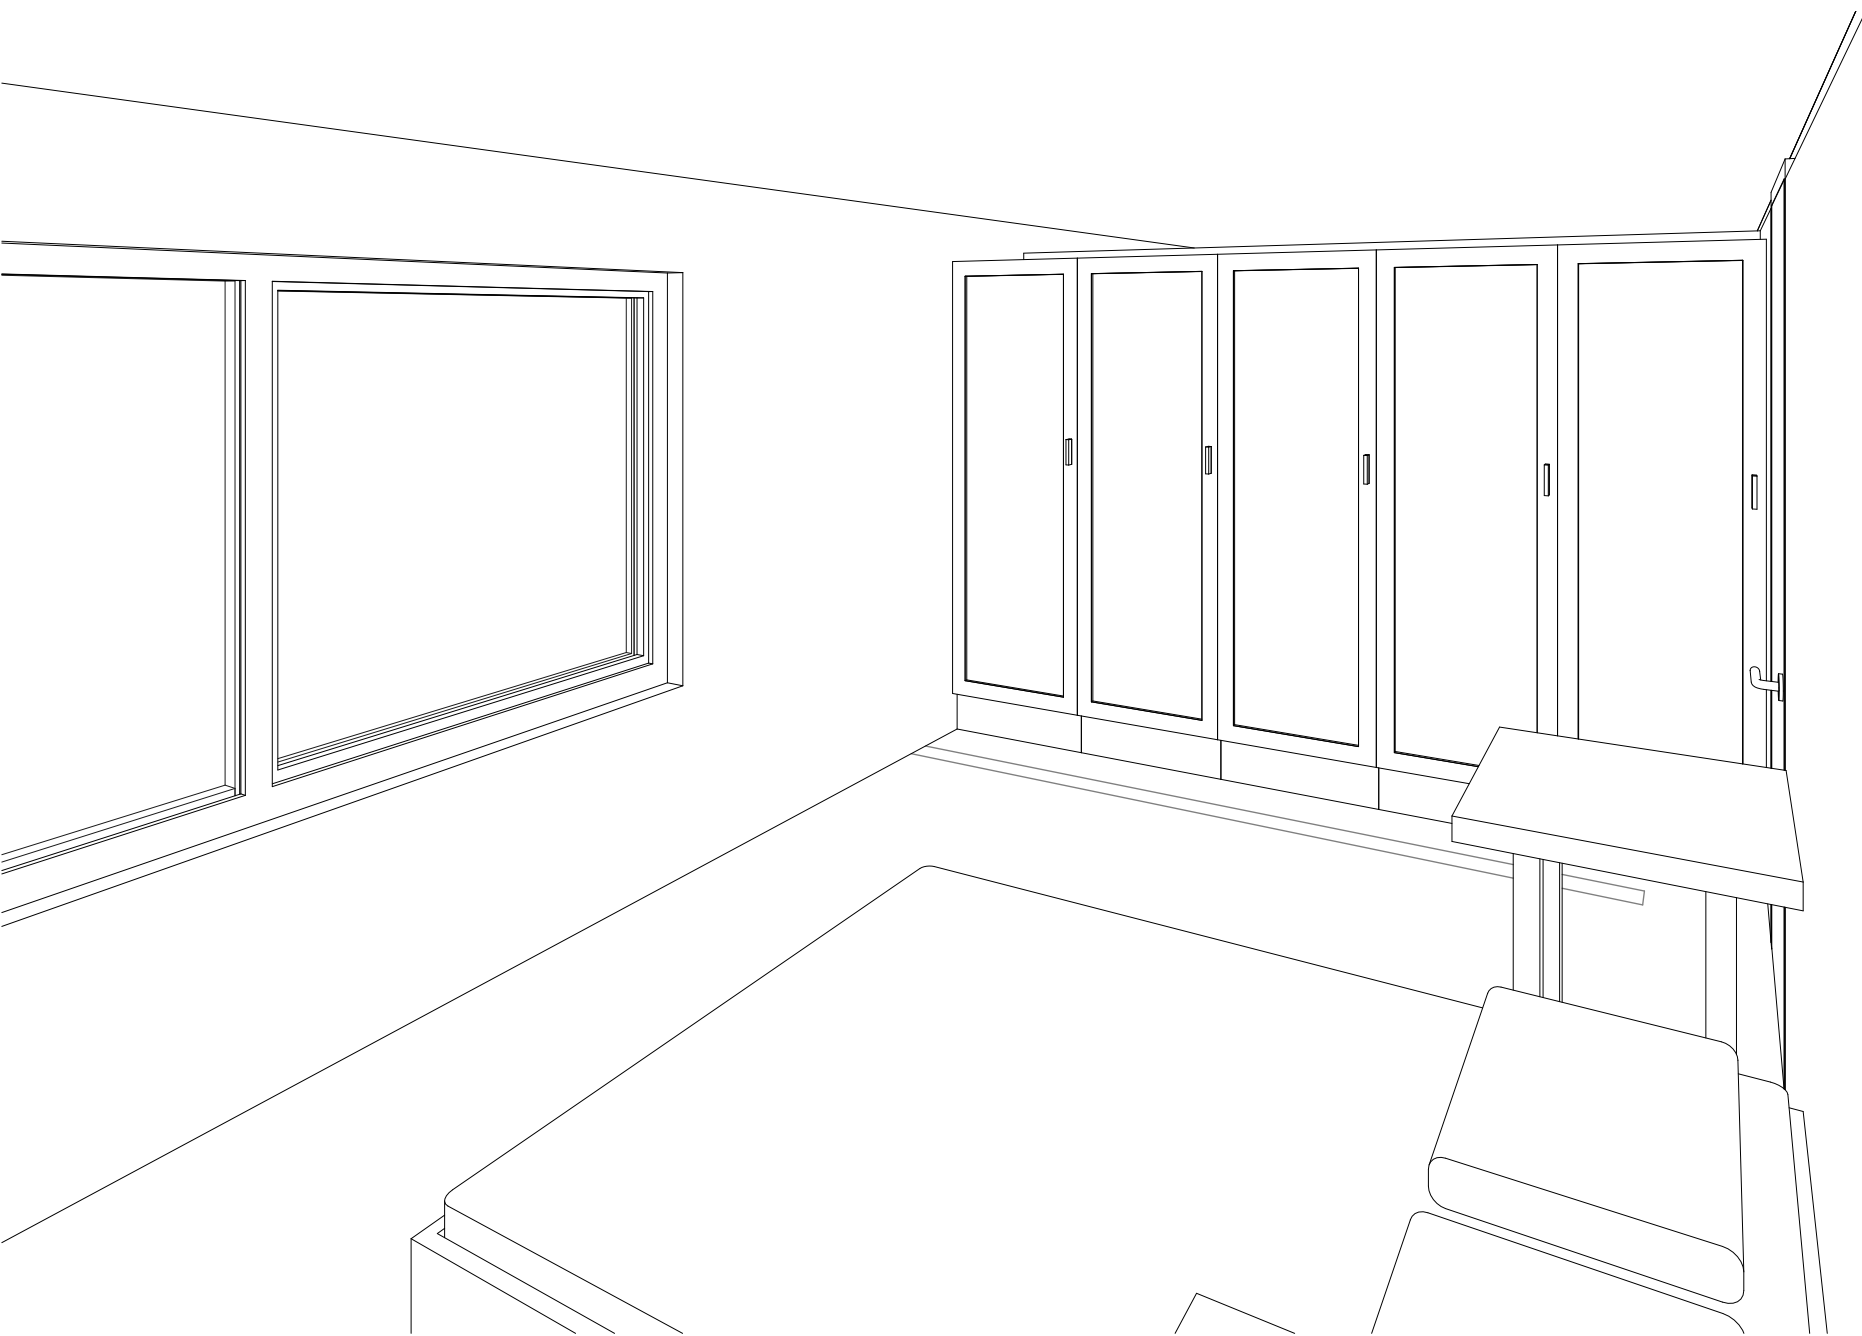

Bedroom 4 3D View

Note:
All Dimensions Are Approximate
And TBC On Site By Contractor



T: 01484 941051
plan@trendarchitecture.co.uk
www.trendarchitecture.co.uk

Mr Bilal
62 Wordsworth Way, Rochdale, Lancashire,
OL11 5JE

Drawing Title:
Proposed Internal 3D'S

Drawing Number: TR-A24-0902-007
Scale: @A1

Date: 30/10/24
Revision: A

Drawn By: AM
Checked by: JA

Reason For Issue:
Building Regs