



3 Front - Proposed
1 : 100




4 Left Side - Proposed
1 : 100




5 Rear - Proposed
1 : 100




6 Right Side - Proposed
1 : 100

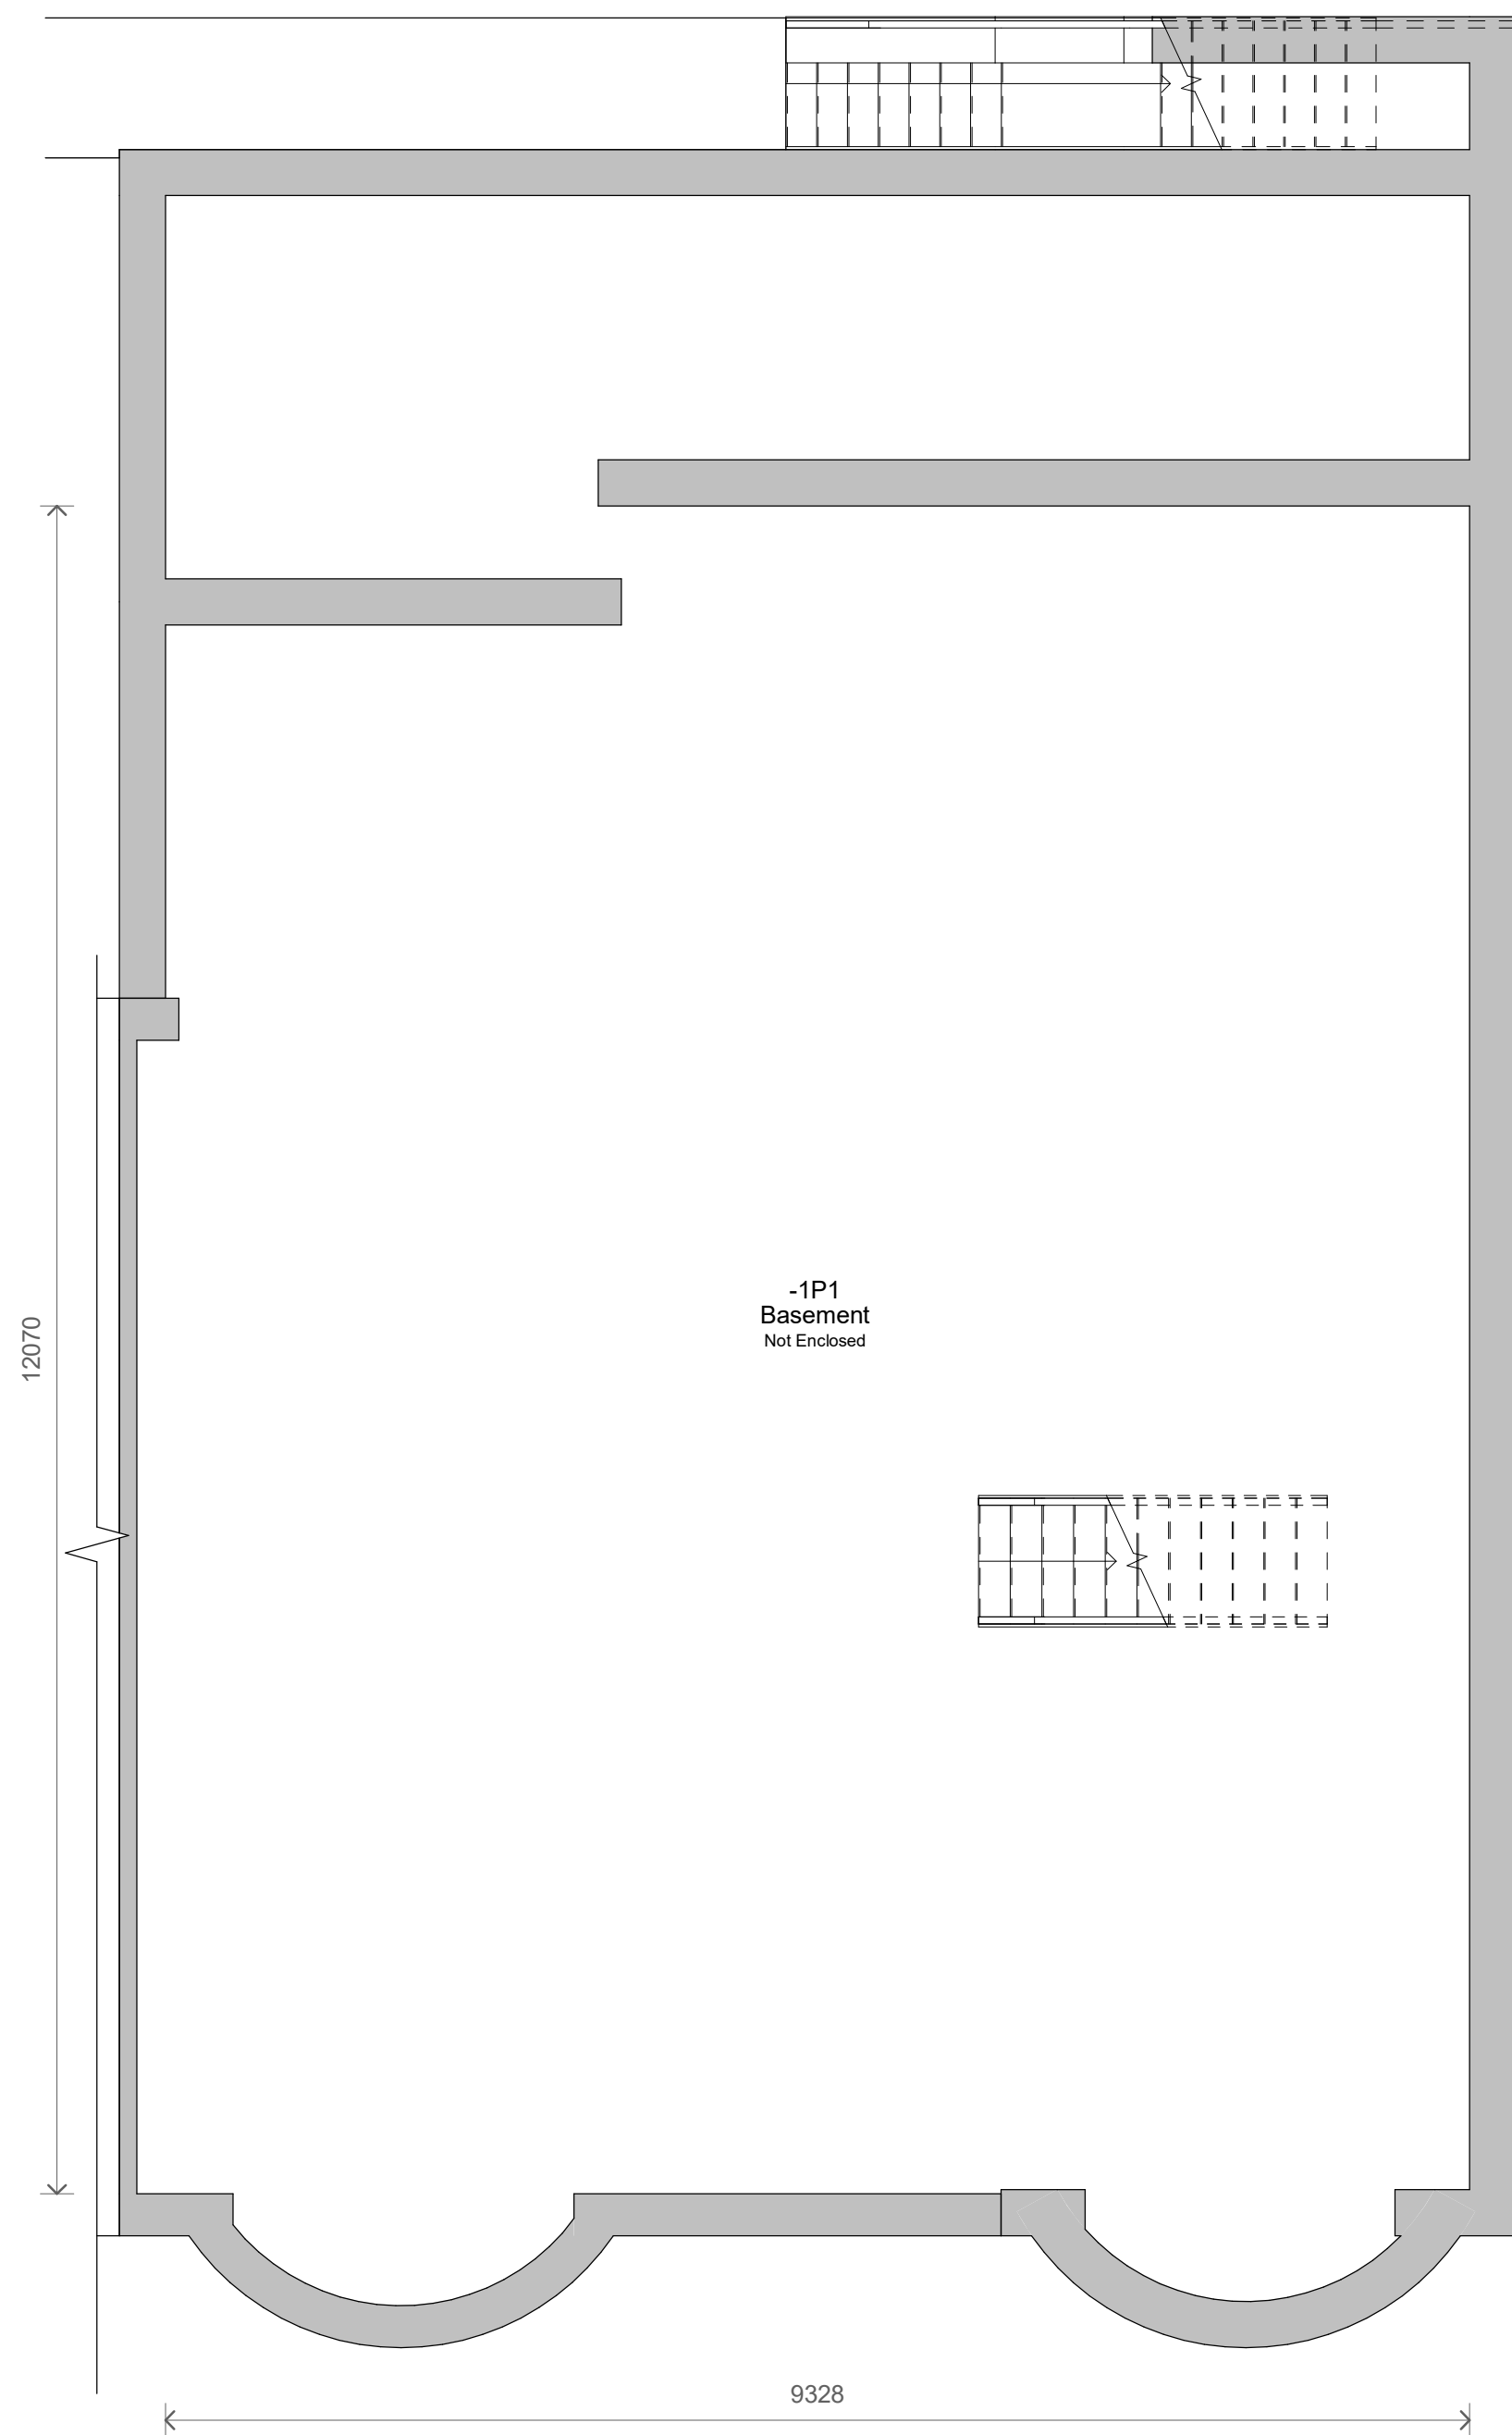

1 Level B1 - Proposed
1 : 50

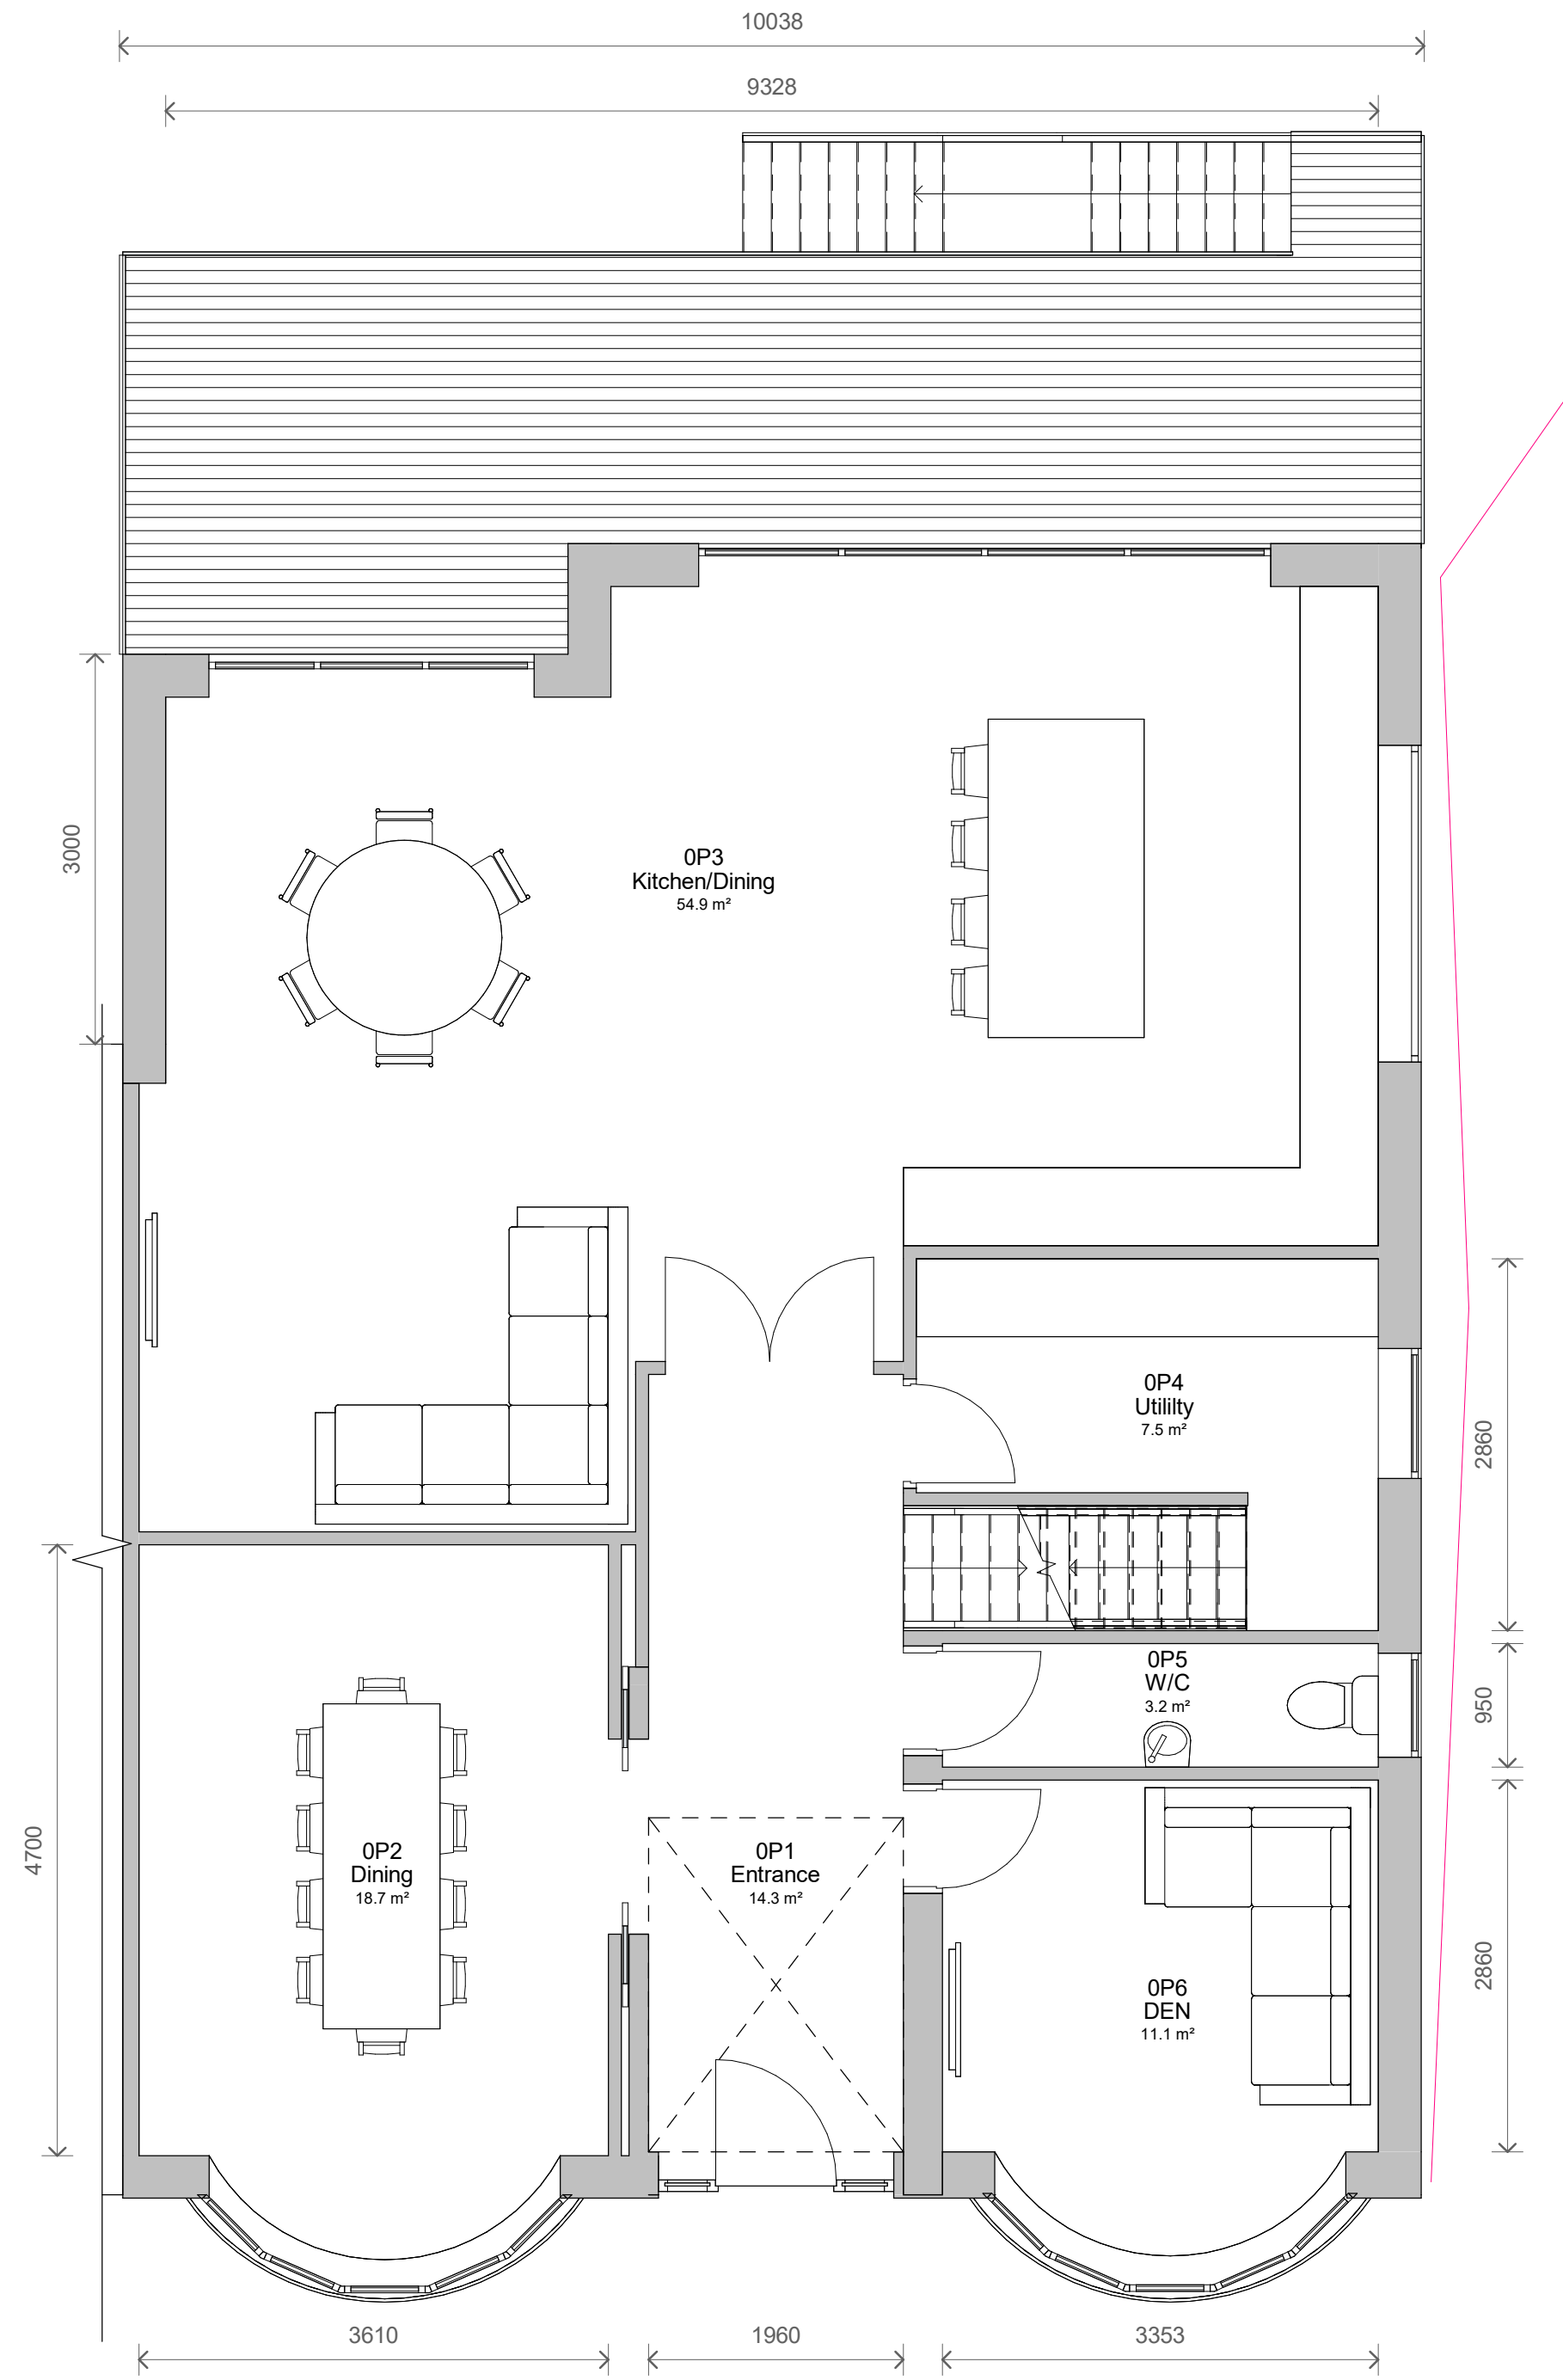

2 Level 0 - Proposed
1 : 50

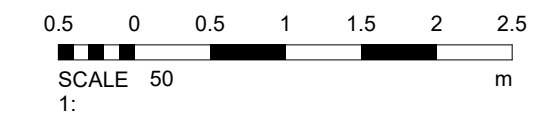

1		Revised Design	14/11/2022
No.		Description	Date
PROJECT 300 Manchester New Road, Middleton			
TITLE Proposed Plans and Elevations			
CLIENT Client			
STATUS DESIGN			
DRAWN BY	DATE	SCALE (@ A1)	
GJ	28/07/2022	As indicated	
PROJECT NUMBER		DRAWING NUMBER	REV
GSS22068		003A	1
GOLD SKETCH			
S T U D I O S			
www.goldsketch.co.uk info@goldsketch.co.uk 0161 792 9595			
NOTES: © COPYRIGHT ALL RIGHTS RESERVED. THIS DRAWING IS NOT TO BE REPRODUCED WITHOUT WRITTEN CONSENT. DRAWING TO BE USED FOR THE STATUS INDICATED ONLY. ANY DISCREPANCIES TO BE REPORTED TO THE ARCHITECT. ALL DIMENSIONS ARE TO FACE UNLESS OTHERWISE SPECIFIED. ALL DIMENSIONS ARE IN MILLIMETERS UNLESS OTHERWISE STATED.			