


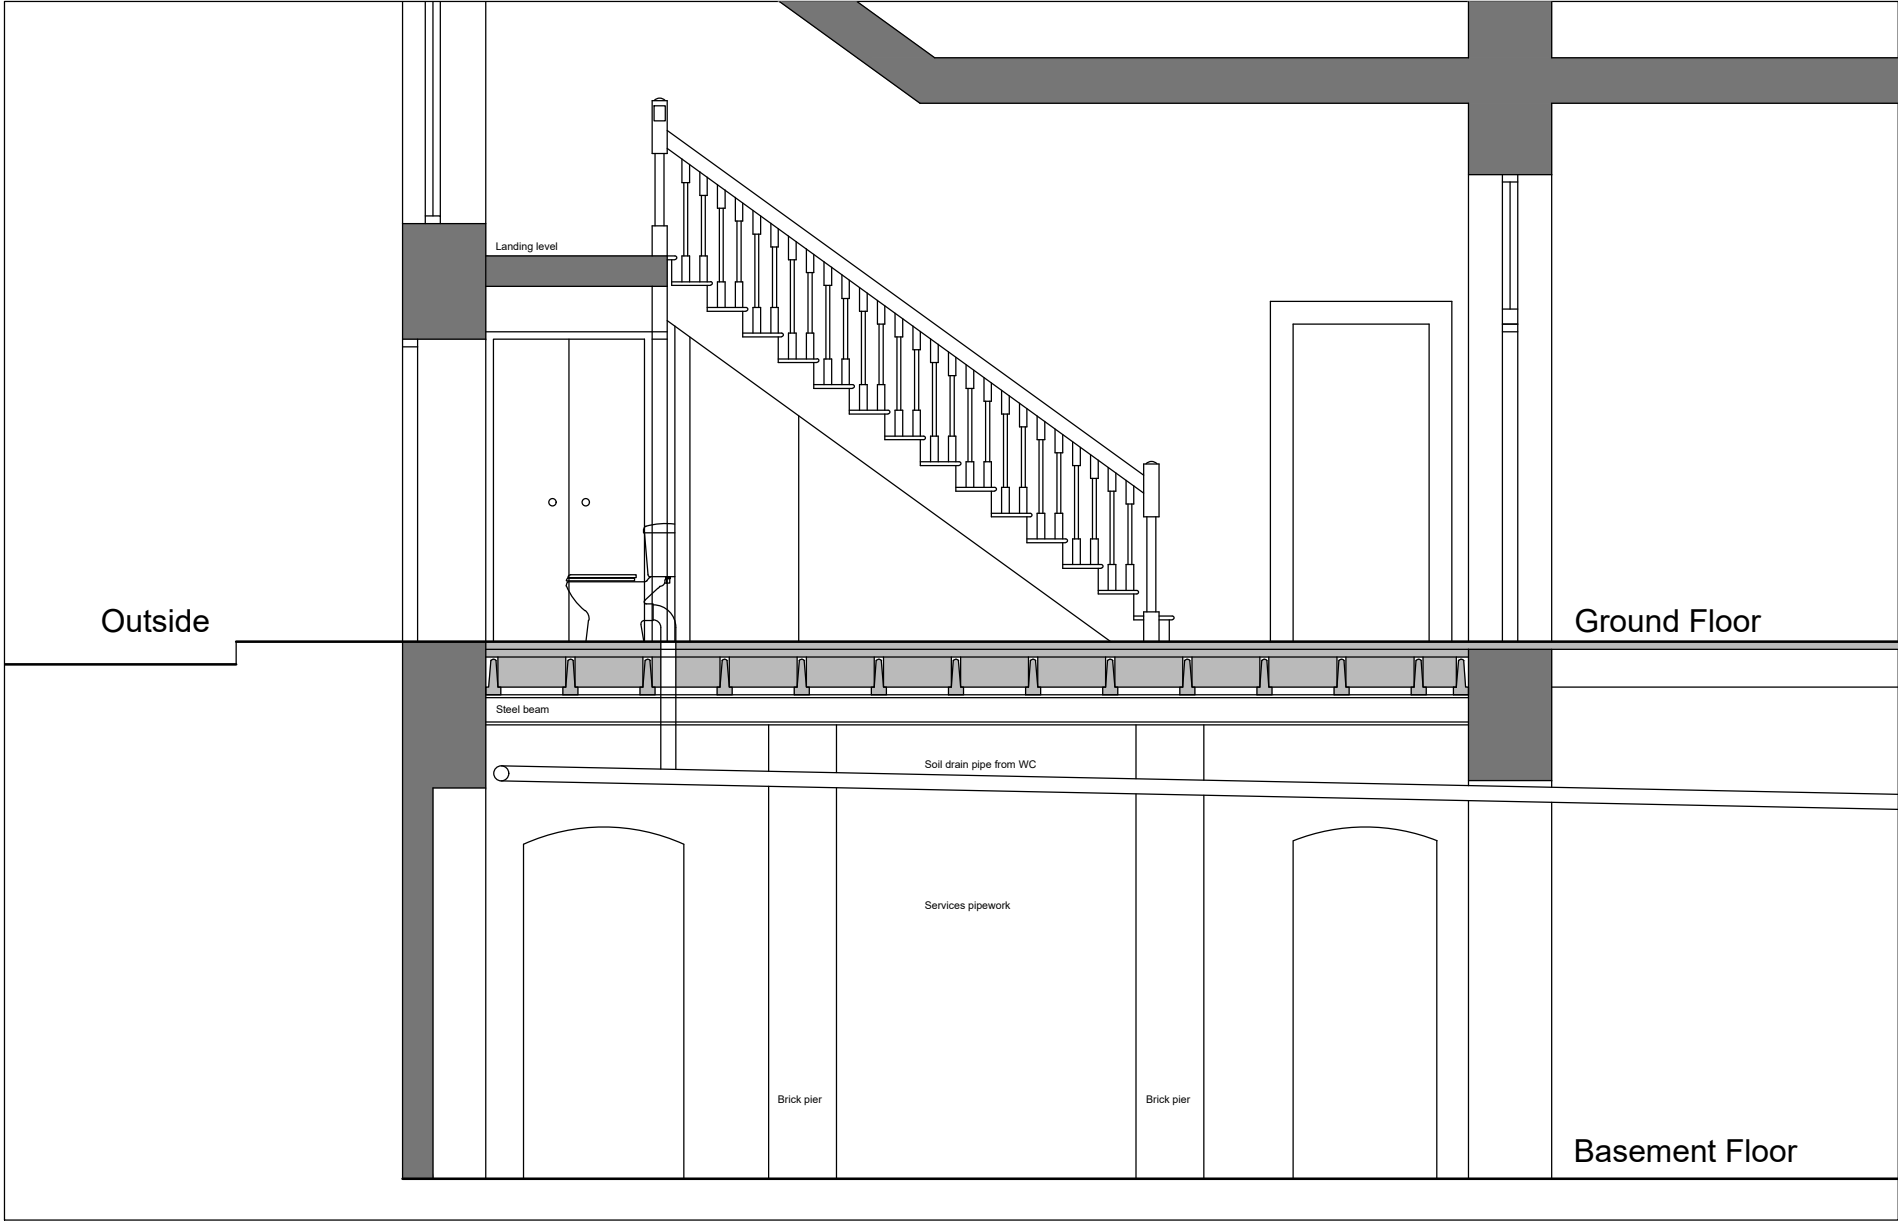

All steelwork and structural members locations and sizes are indicative only and are to be designed by the Structural Engineer.

**Ian Bright Architects**  
Chartered Architects – Conservation Architects

Short House  
1-5 Short Street  
Macclesfield  
SK11 6JY

RIBA   
Chartered Practice

t : 0161 818 2225  
m: 0777 56 88825  
w: [www.ianbrightarchitects.com](http://www.ianbrightarchitects.com)  
e : [ib@ianbrightarchitects.com](mailto:ib@ianbrightarchitects.com)

arb   
Architects Registration Board

job title  
Alkrington Hall East

drawing title  
Section BB  
Existing

scale  
1:50

sheet print size  
A3

date of this issue  
09/03/2023

drawn by  
ITB

rev  
A

| revisions record |          |                 |     |
|------------------|----------|-----------------|-----|
| rev              | date     | details         | by  |
| A                | 09/03/23 | Rescale drawing | ITB |
|                  |          |                 |     |
|                  |          |                 |     |


drawing purpose  
Planning and Listed  
Building Consent

drawing status  
Application

job no.  
2529

drawing no.  
1-1-41-1

rev  
A

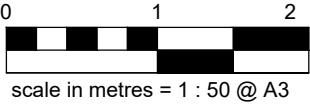

Do not scale from this drawing. Use figured dimensions only. This drawing must only be used for the purpose for which it is supplied. The copyright of this drawing remains with Ian Bright Architects Ltd and cannot be used by any other party for any purpose without prior written agreement.