

THIS DRAWING IS THE PROPERTY & COPYRIGHT OF ad MODULAR LTD AND MUST NOT BE USED, RE-ISSUED, COPIED OR REPRODUCED IN ANYWAY WITHOUT WRITTEN CONSENT. NO RECTIFICATION WORK OR DEVIATION FROM DRAWING IS ACCEPTABLE WITHOUT WRITTEN CONSENT FROM ad MODULAR LTD

DO NOT SCALE
IF IN DOUBT ASK

NOTES

Window sizes & positions to suit availability
(Sale projects dependant on final building
position and may change once agreed).

Door sizes & positions to suit availability
(Sale projects dependant on final building
position and may change once agreed).

Steps & Ramps Shown Indicative Only
Furniture not included unless itemised in
Quotation

All Inlet/Outlet/ Electrical positions to be
advised when drawing has been approved

Window restrictors are an option and are
not standard

Layouts may change to suit availability

APPROVAL BY CLIENT

☐ APPROVED

SIGNED

DATE

PRINT NAME

Building Comprises of 12 No. 6m x
2.4m modules Double Storey.
UNIT TYPE: CTX ClassicLine
Stock Drawing Only
Final Layout to be confirmed

P01	03/01/24	First Issue	DF
Rev	Date	Description	By

ad
modular accommodation
Radway Green Road
Alsager
CW1 5UJ
Tel: 0800 533 5360
Email: info@admodular.com
Web: www.admodular.com

CLIENT

Chevron

PROJECT

Welfare & Offices


TITLE

GEA & GIA


DRAWN	SCALE	STATUS	DATE
DF	1:75@A3	S2	03/01/2024

DRAWING No	REV
23CHE-ADM-OW-ZZ-2003	P01

Proposed floor space GEA: 177.836 Sq M
Proposed floor space GIA: 163.4988 Sq M

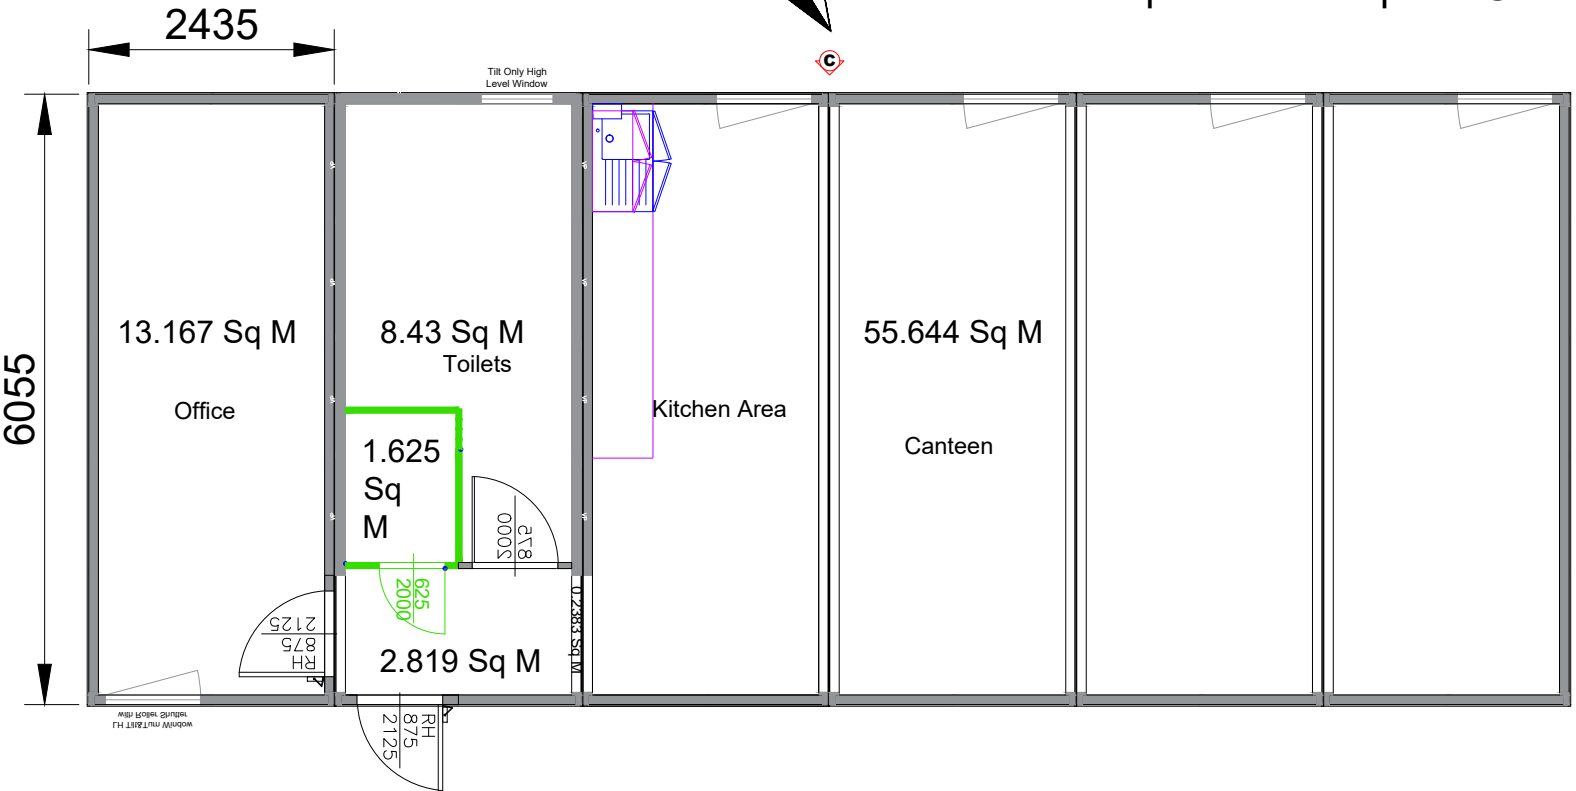

ground floor

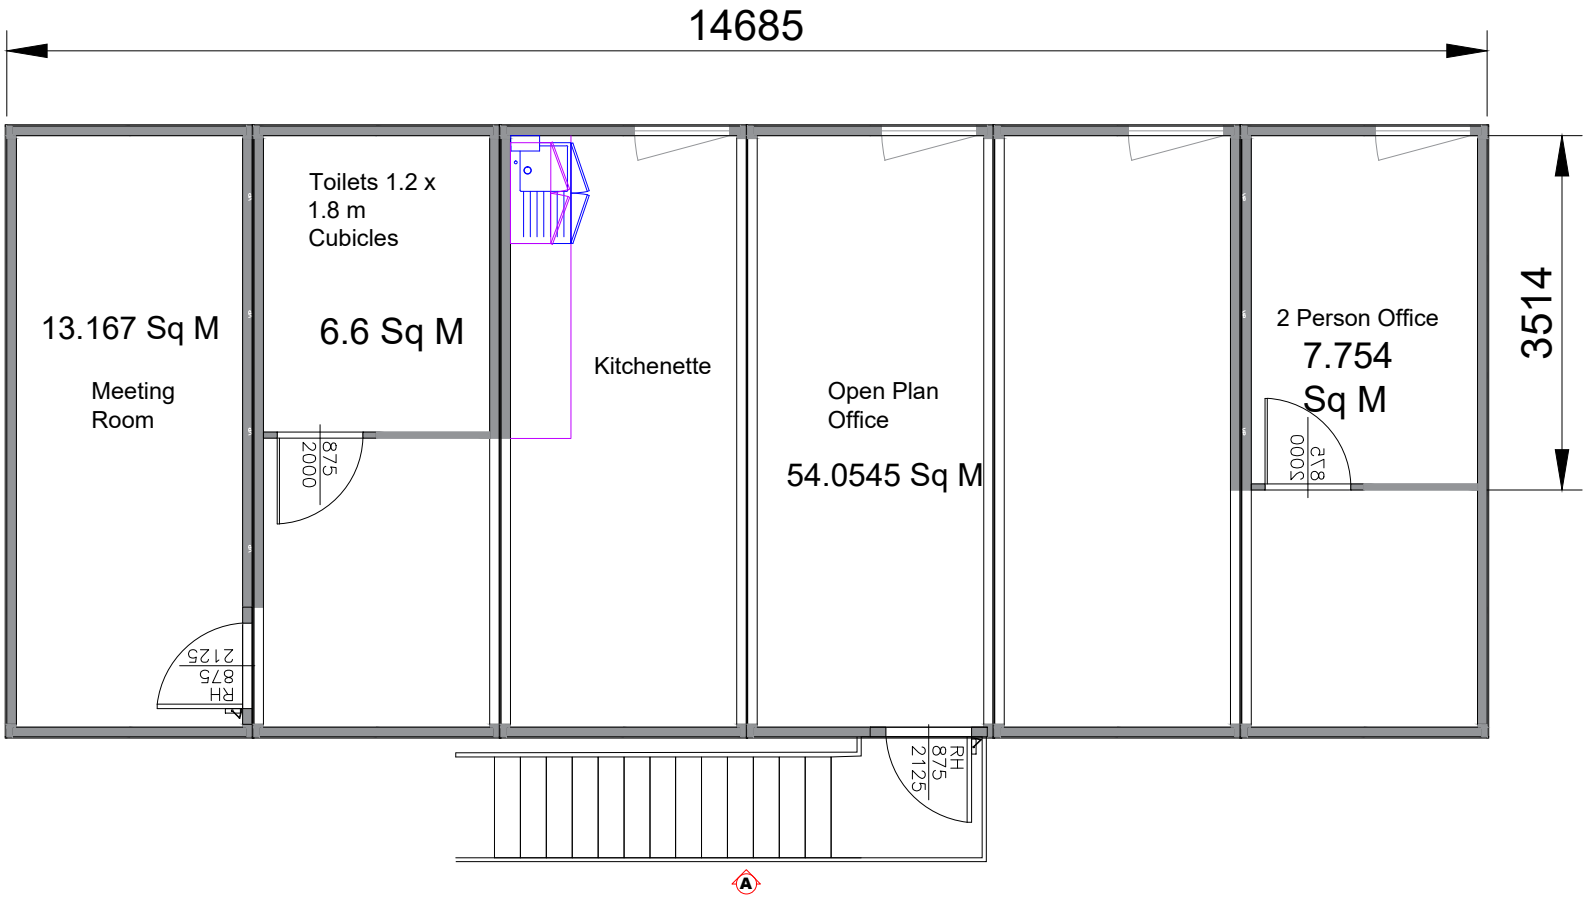

First floor