



DRAWING PRODUCED FOR
PLANNING PURPOSES ONLY.


DO NOT SCALE FROM THIS
DRAWING

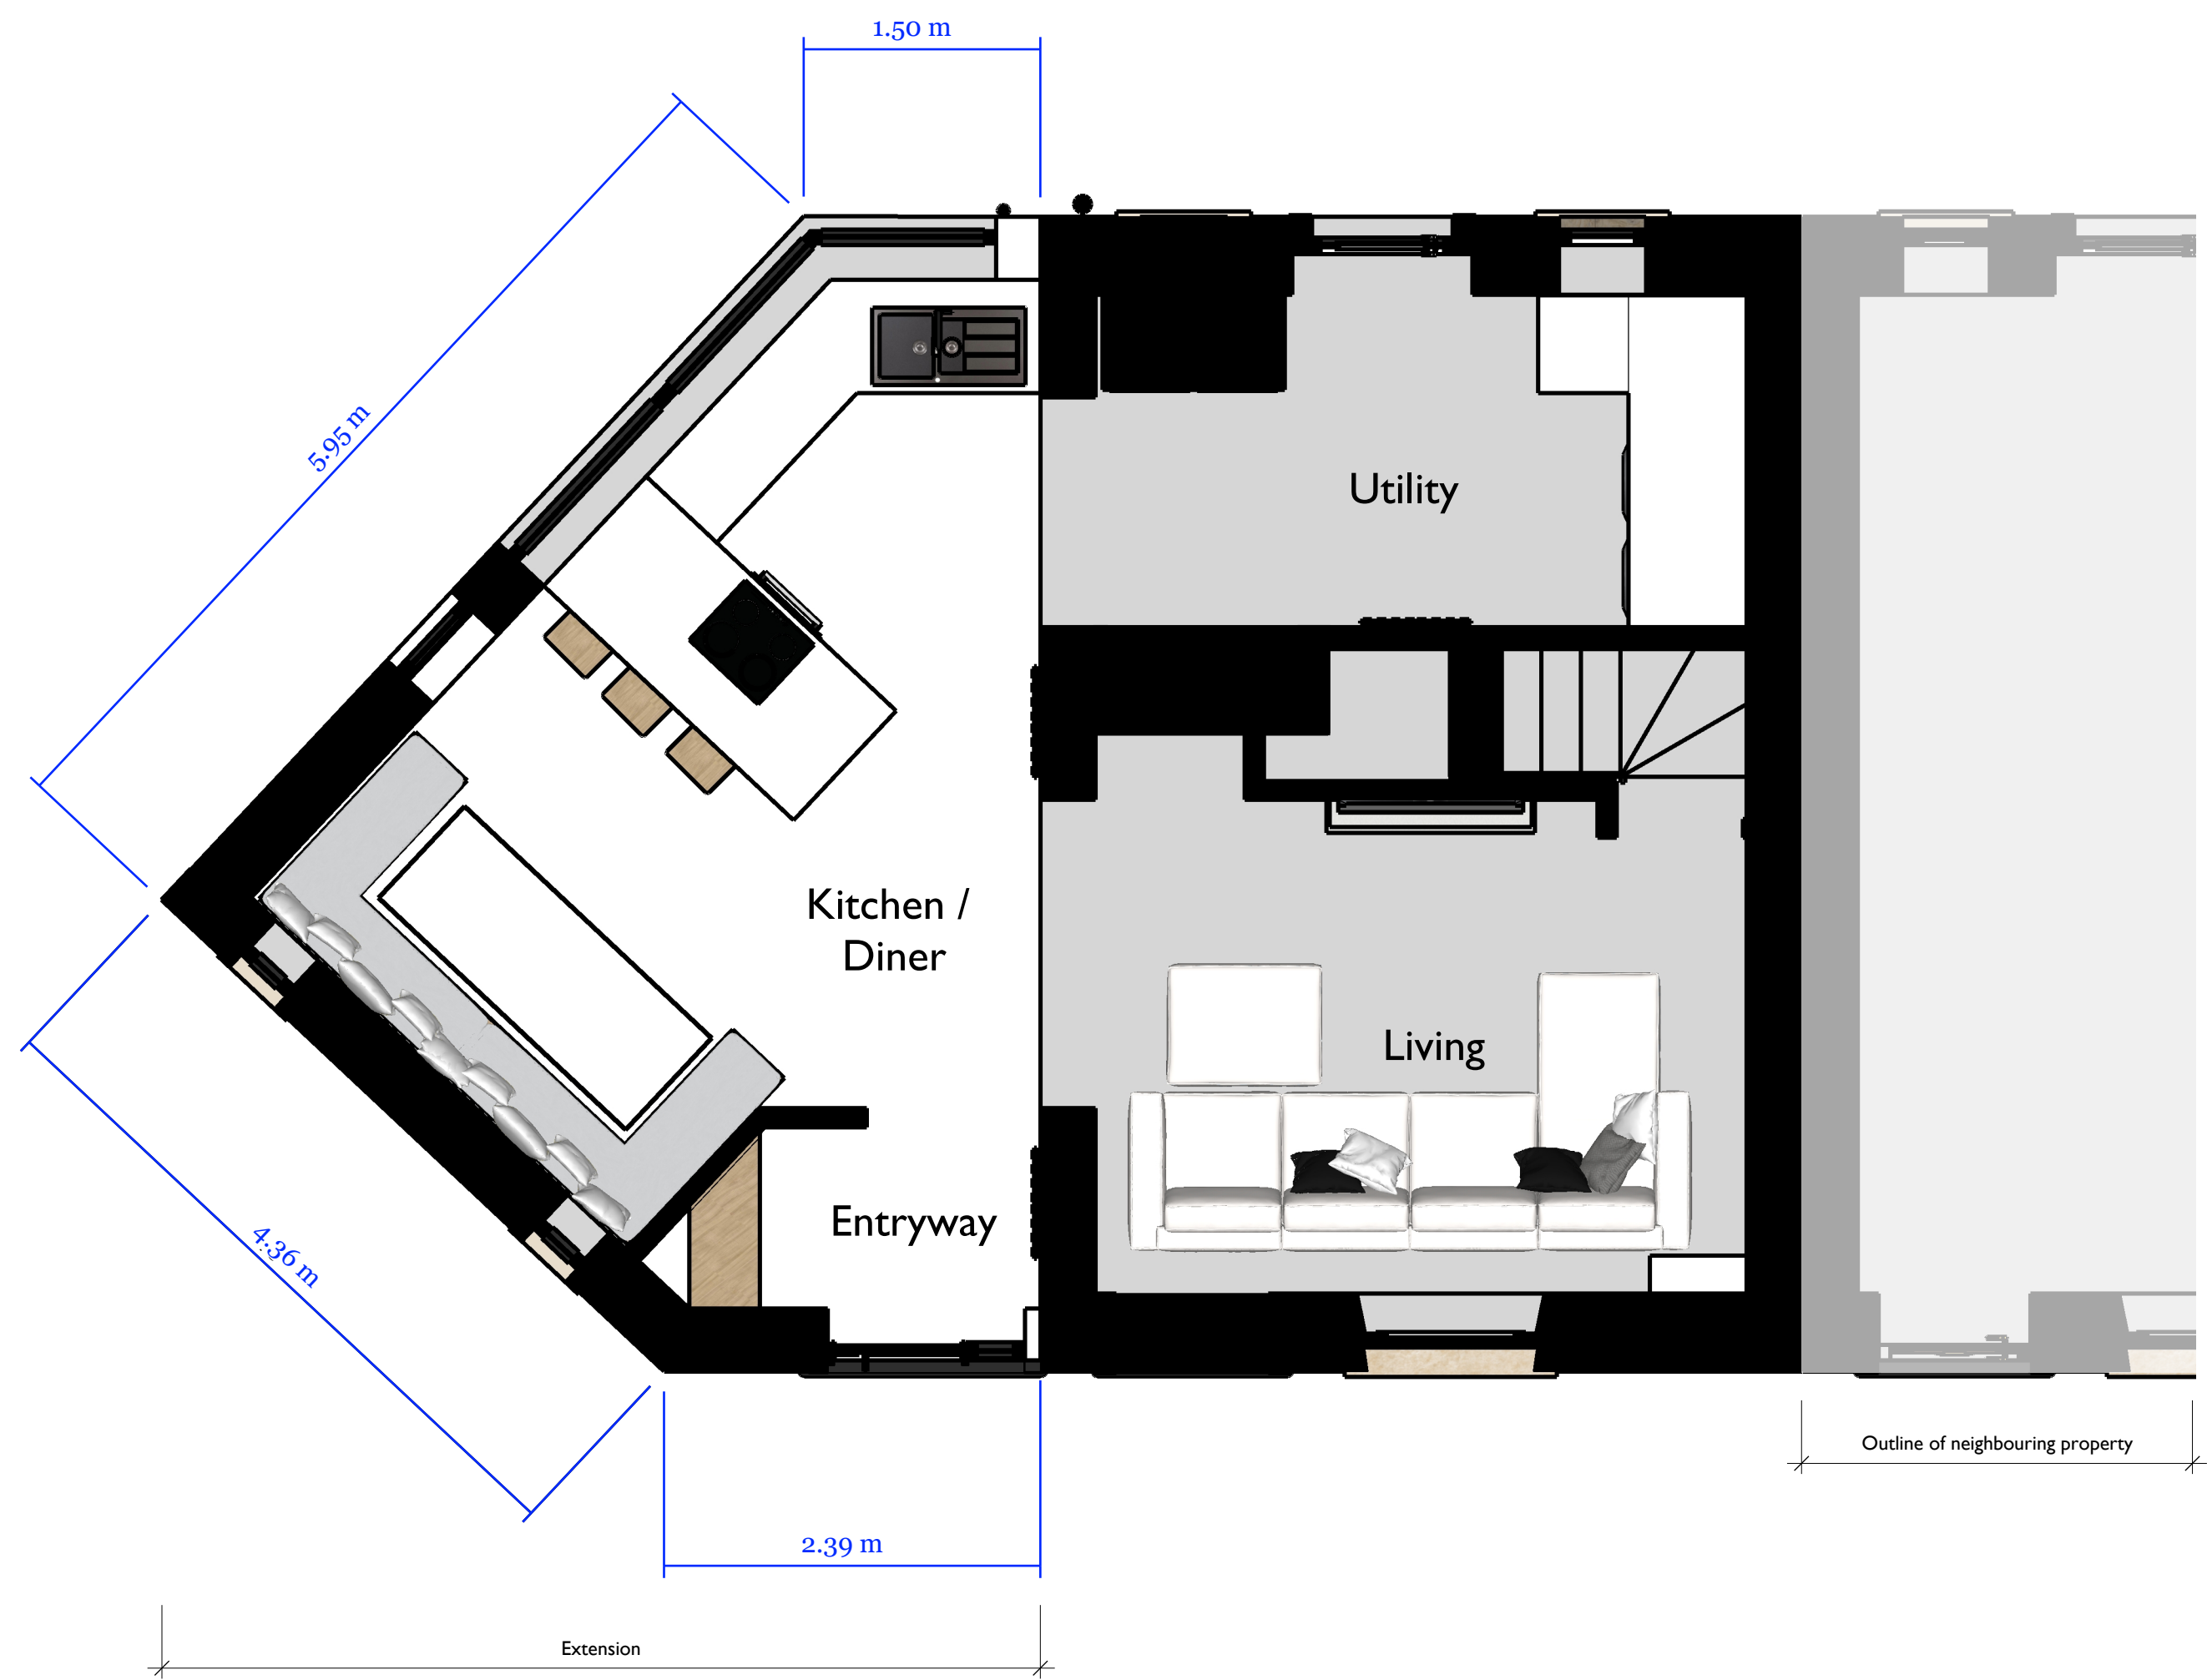

GROUND

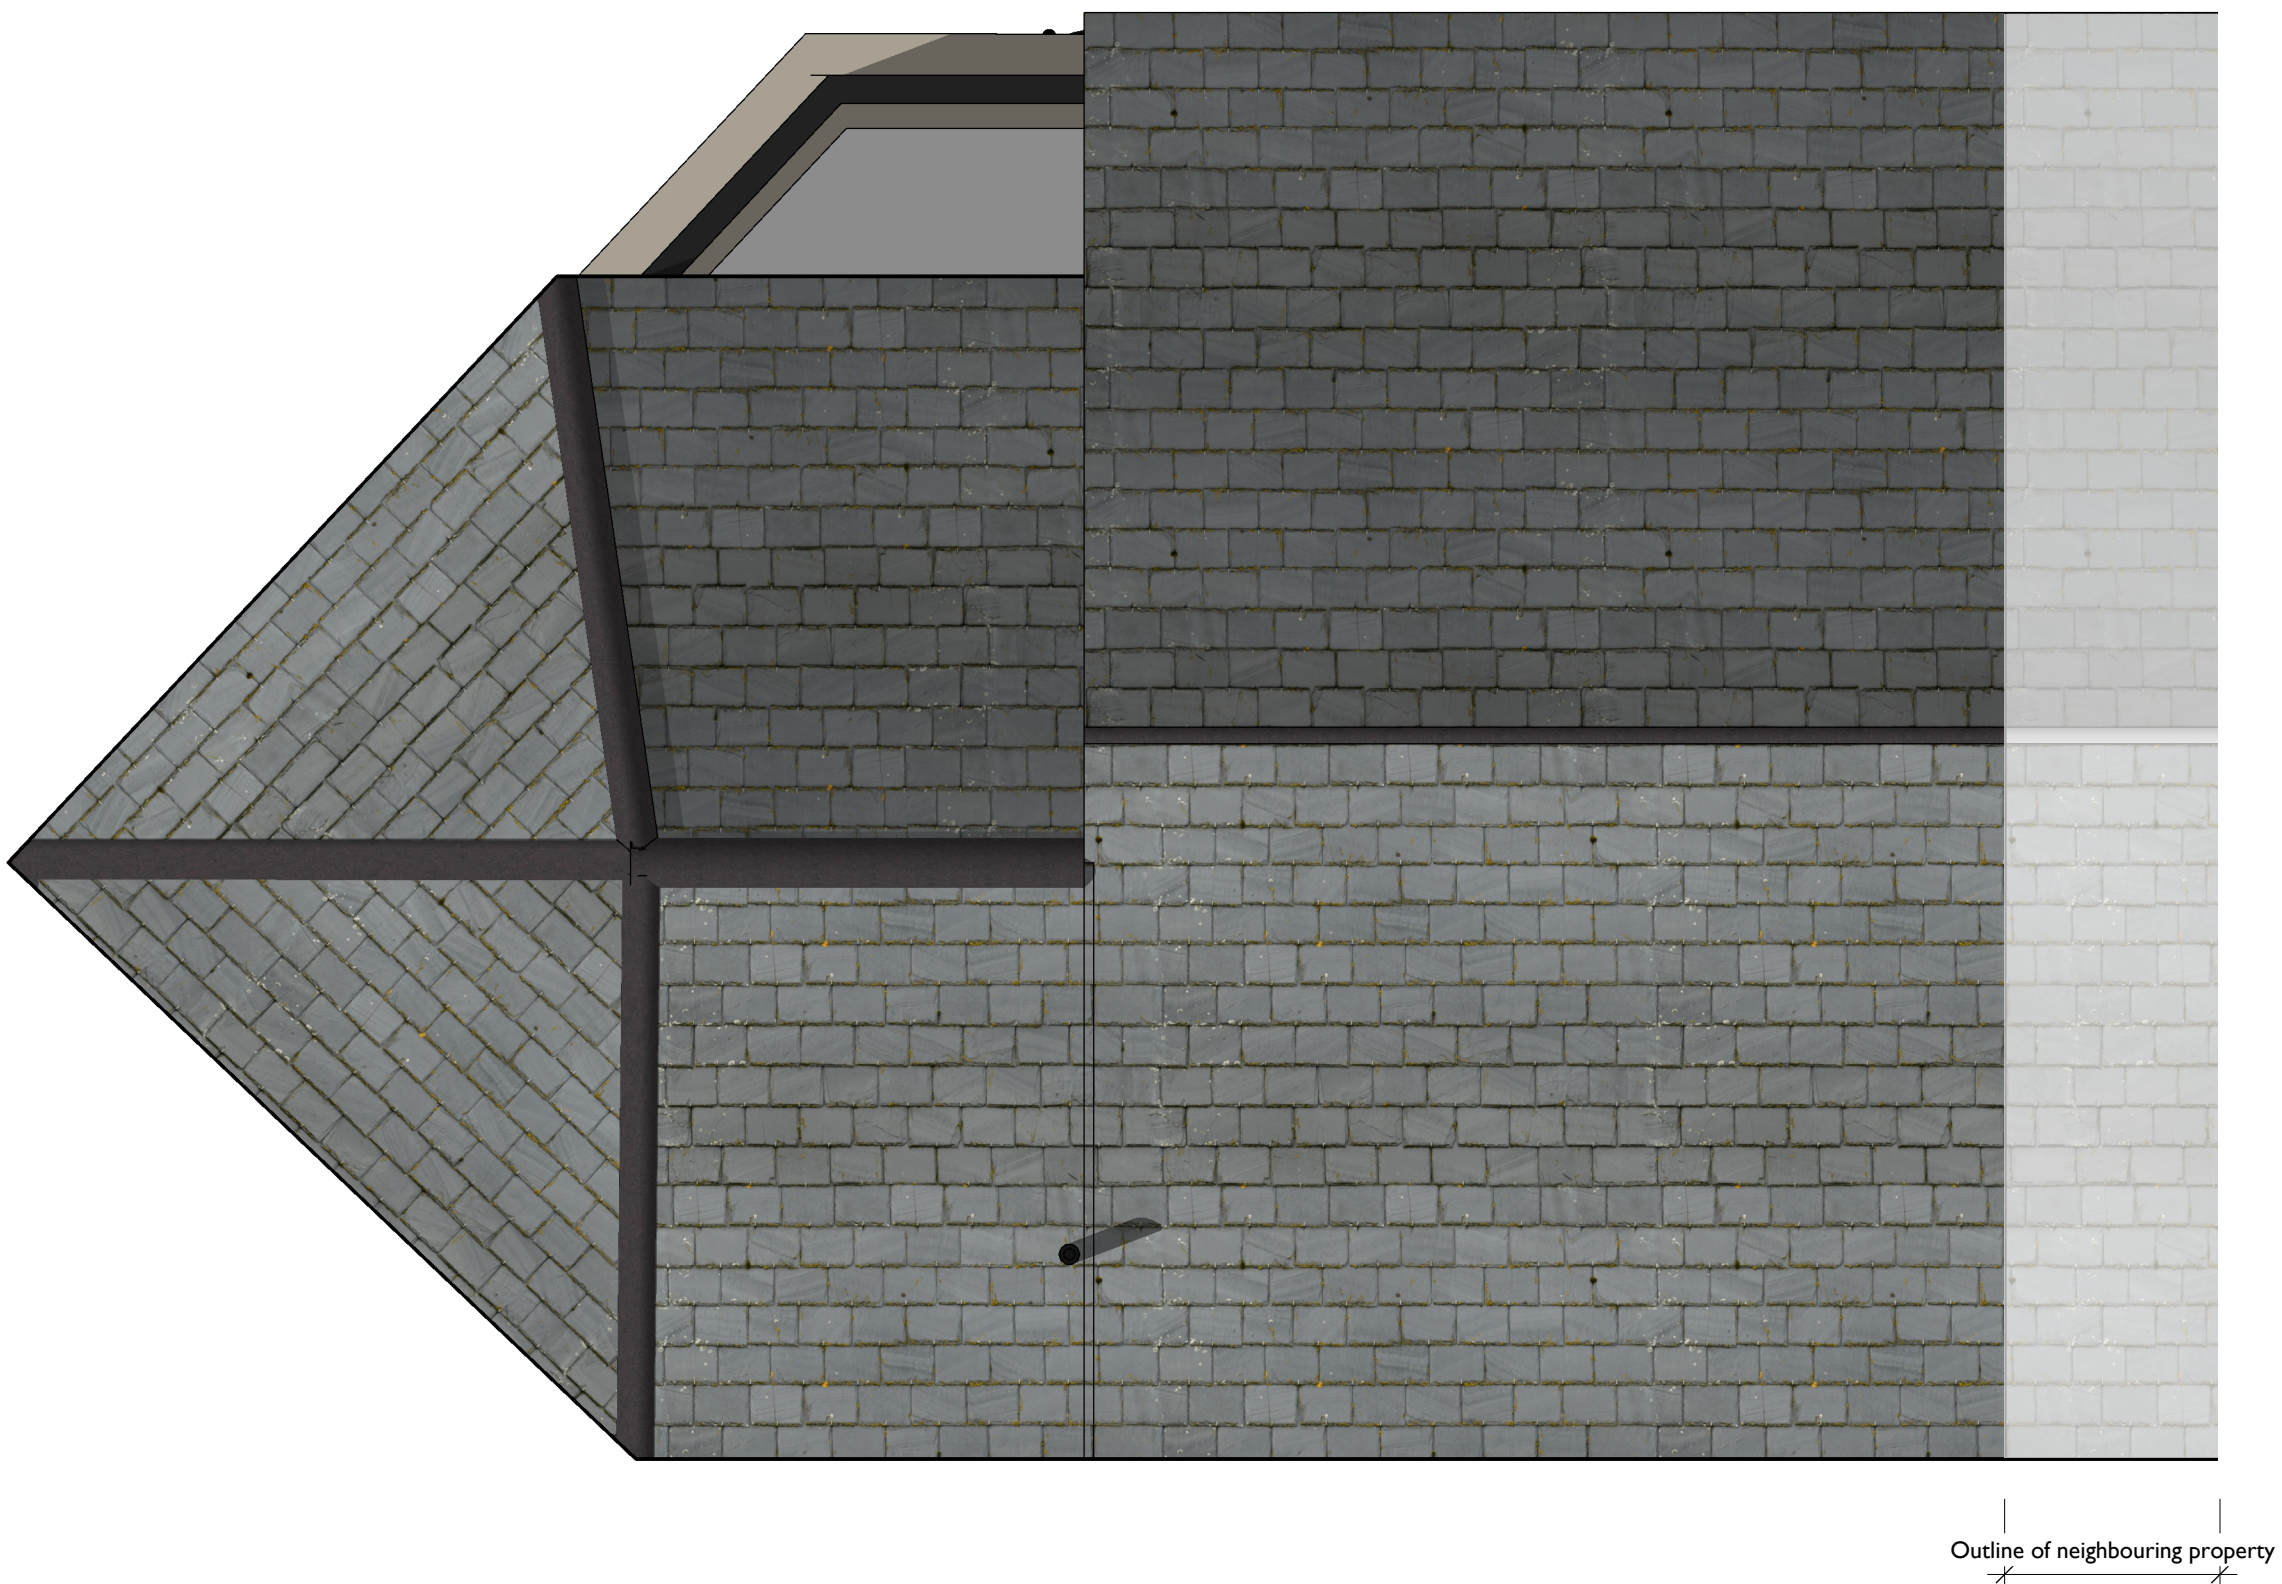

ROOF

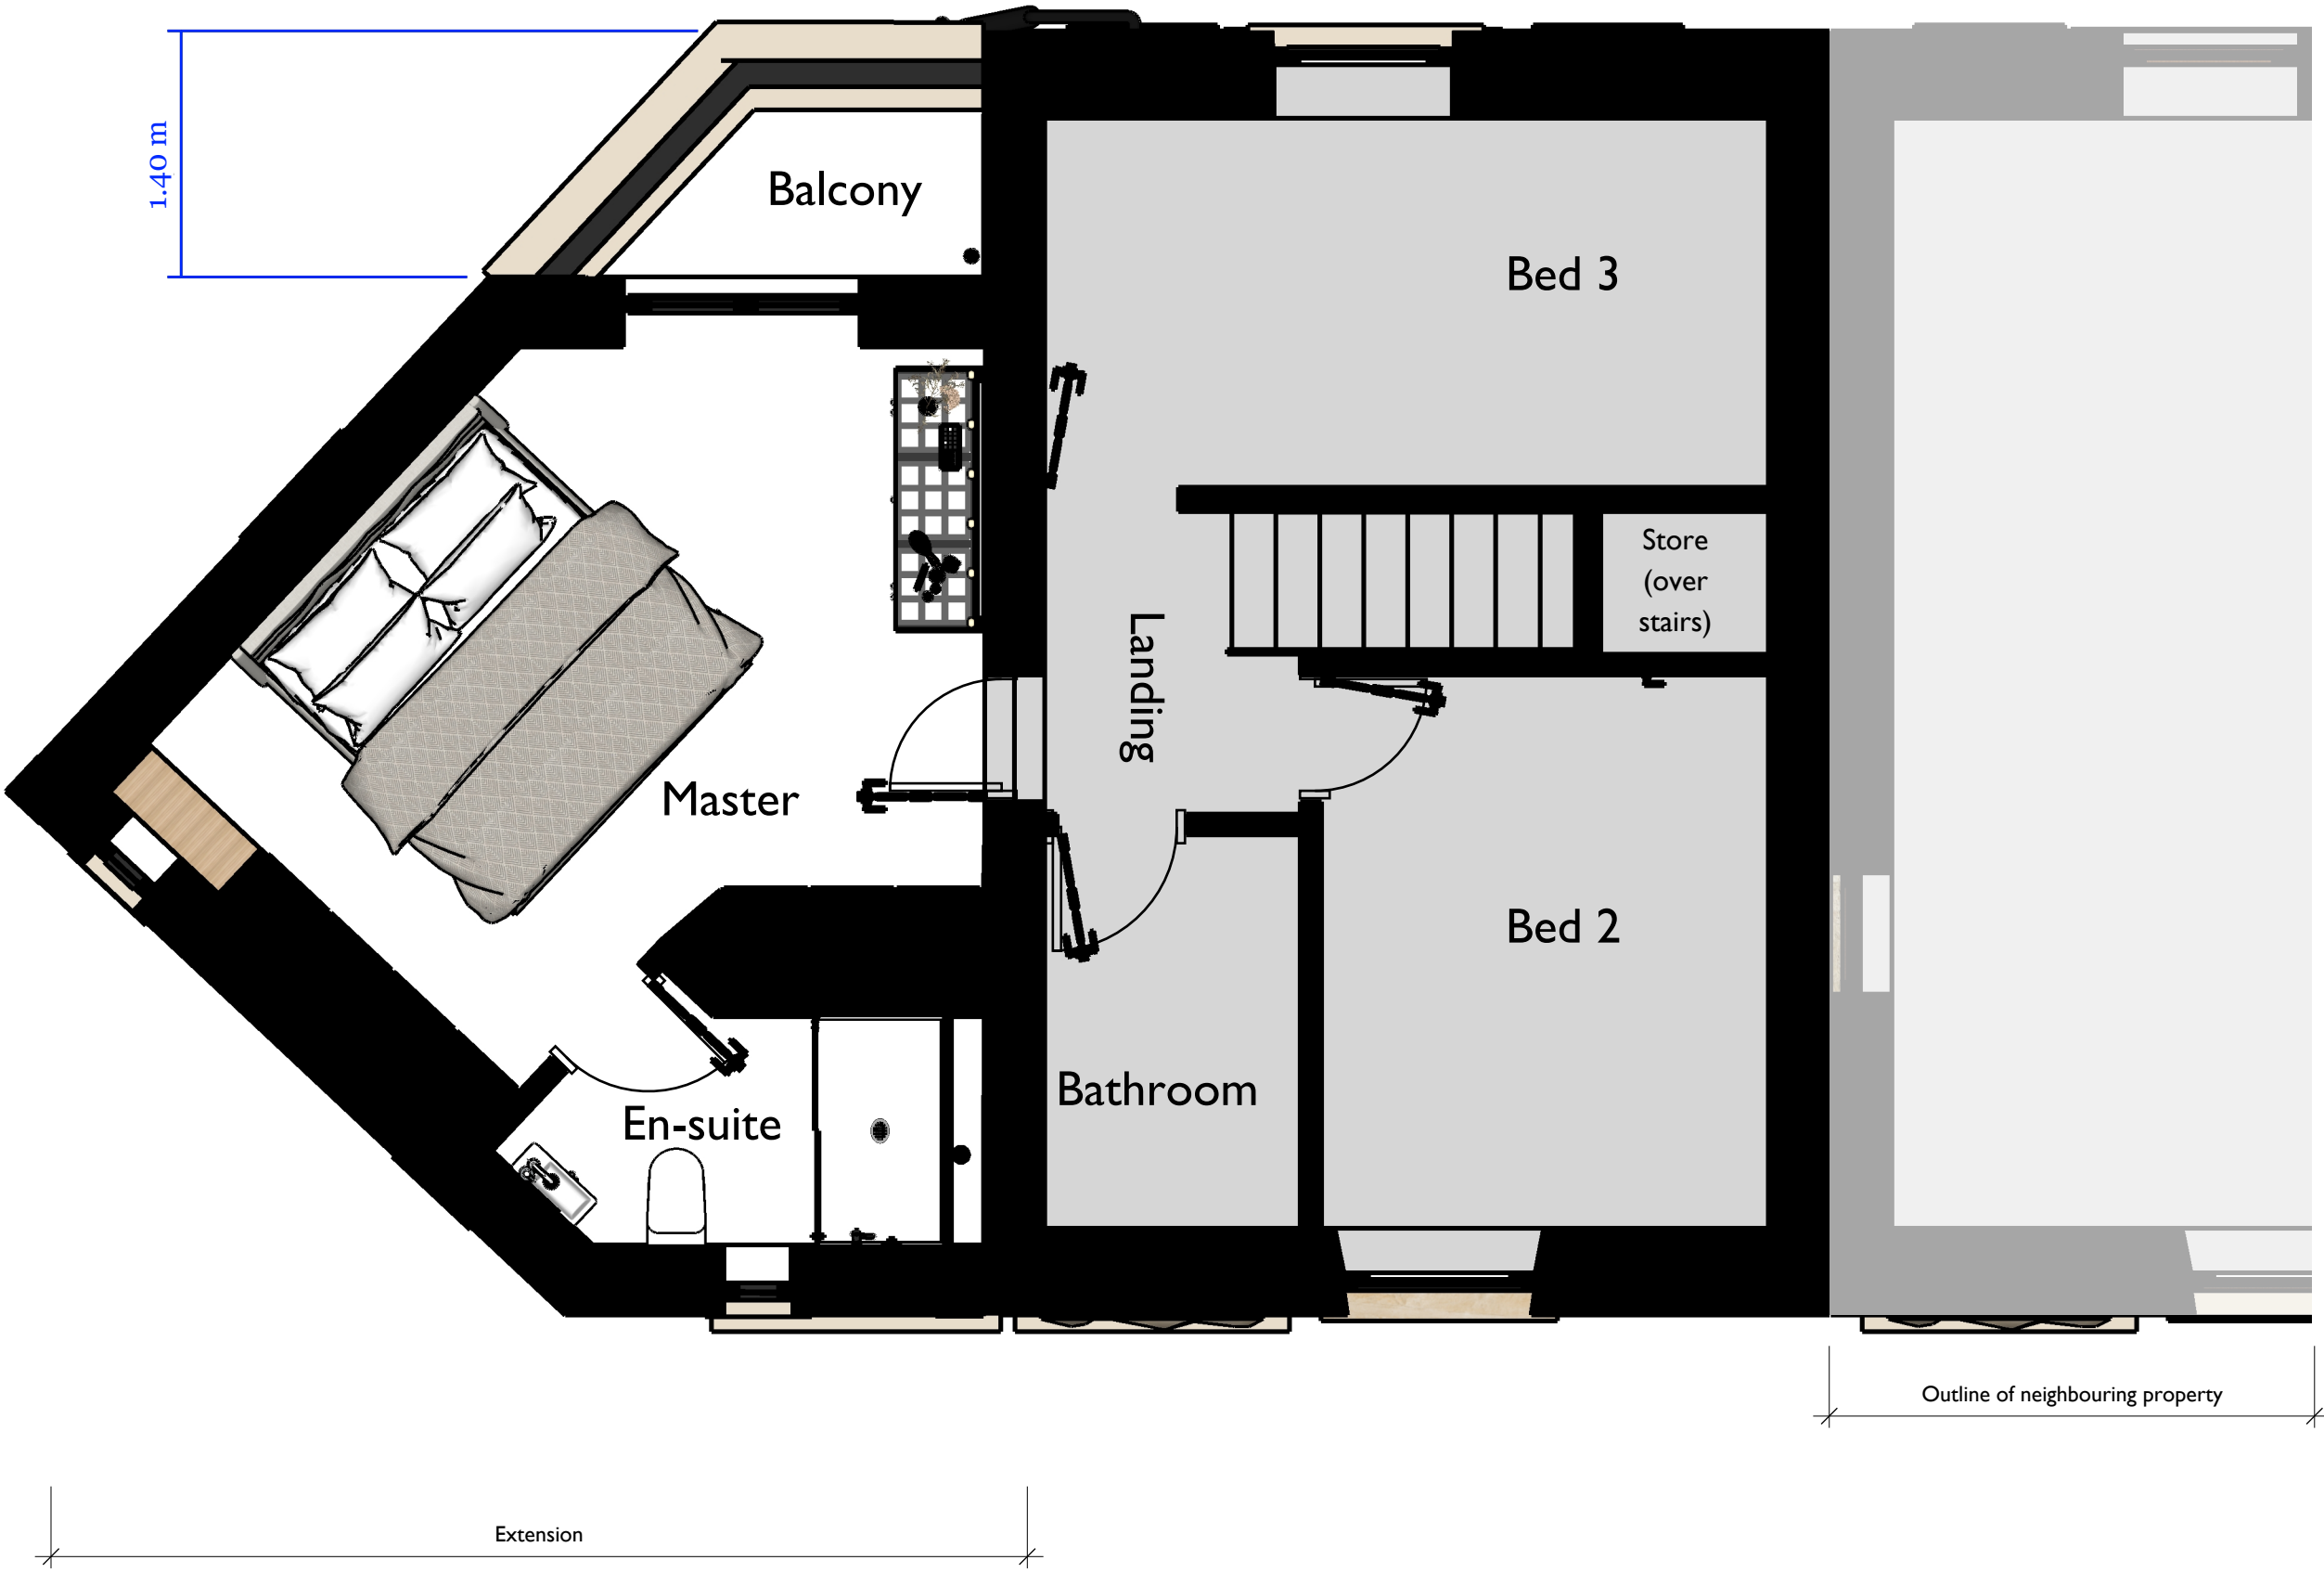

FIRST



15 Springside View
Bury, BL8 4LU
Tel: 07989 567869

Company No. 13615864

hello@homeorganise.me

<https://www.homeorganise.me>

CLIENT
Ms. Rebecca Ashurst

PROJECT
9 Greenbooth Road
Norden, Rochdale OL12 7TD

DRAWING TITLE:
Proposed Building Plans

DRAWING NUMBER: 0021/01_06
REV: -

DATE:
02/04/2025

Scale @ A1
1:40

