




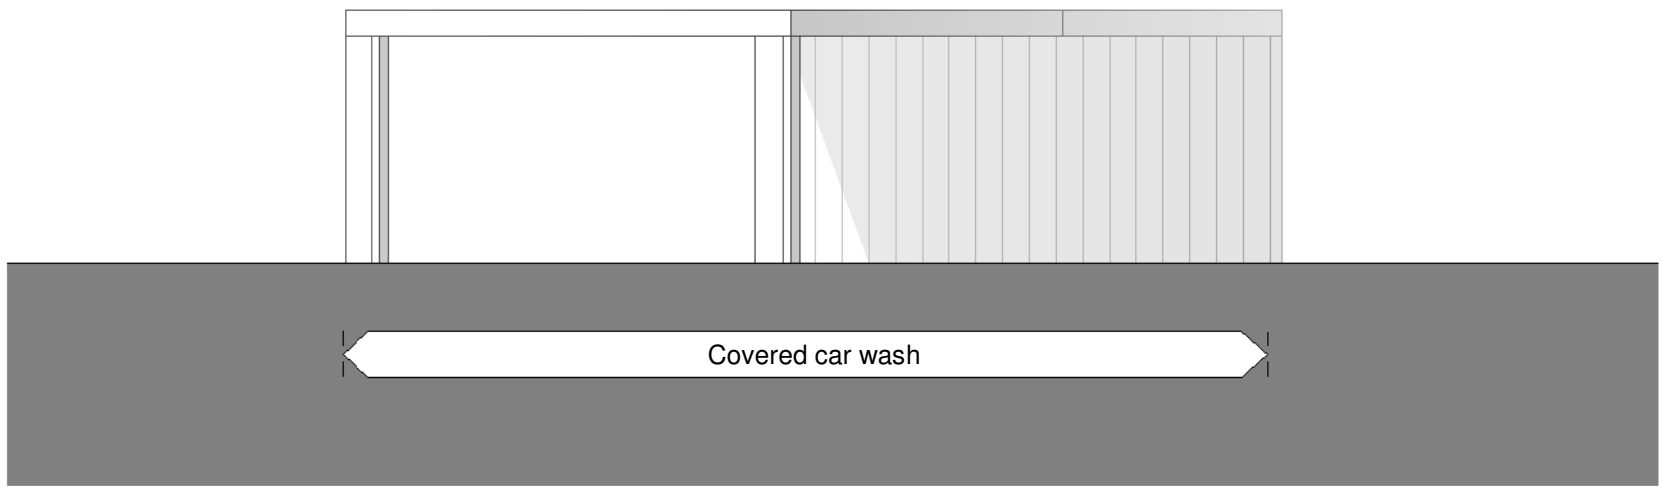


Existing West Elevation_Block 2
1 : 100

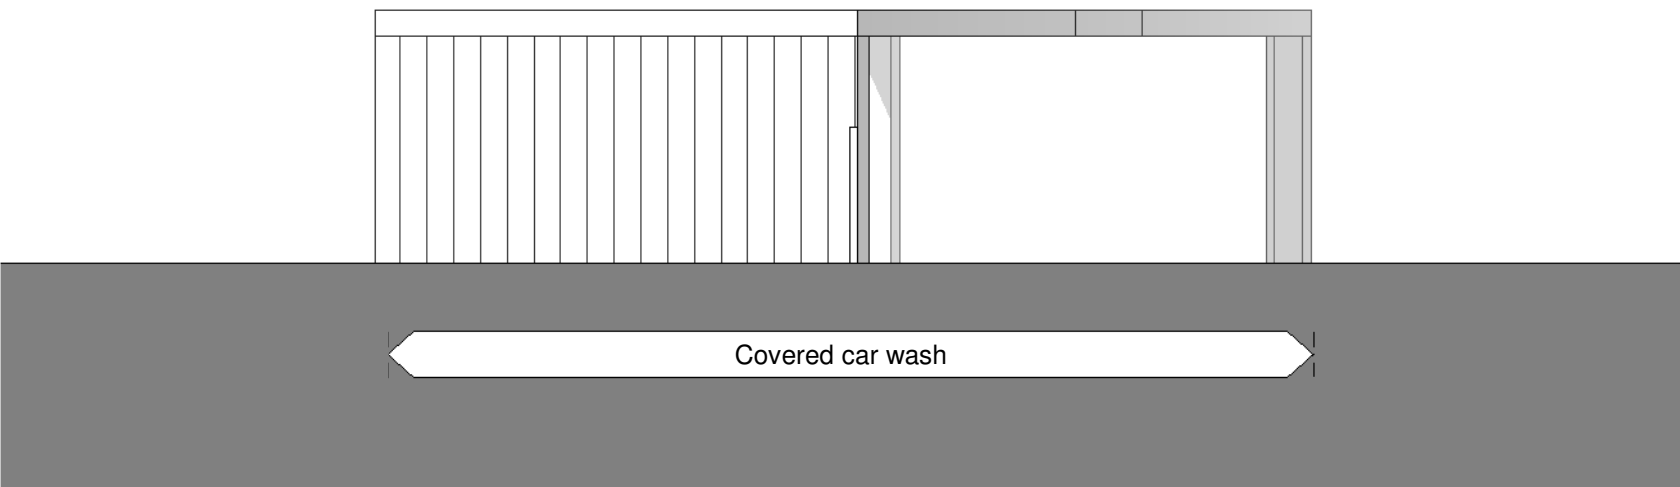

Existing East Elevation_Block 2
1 : 100

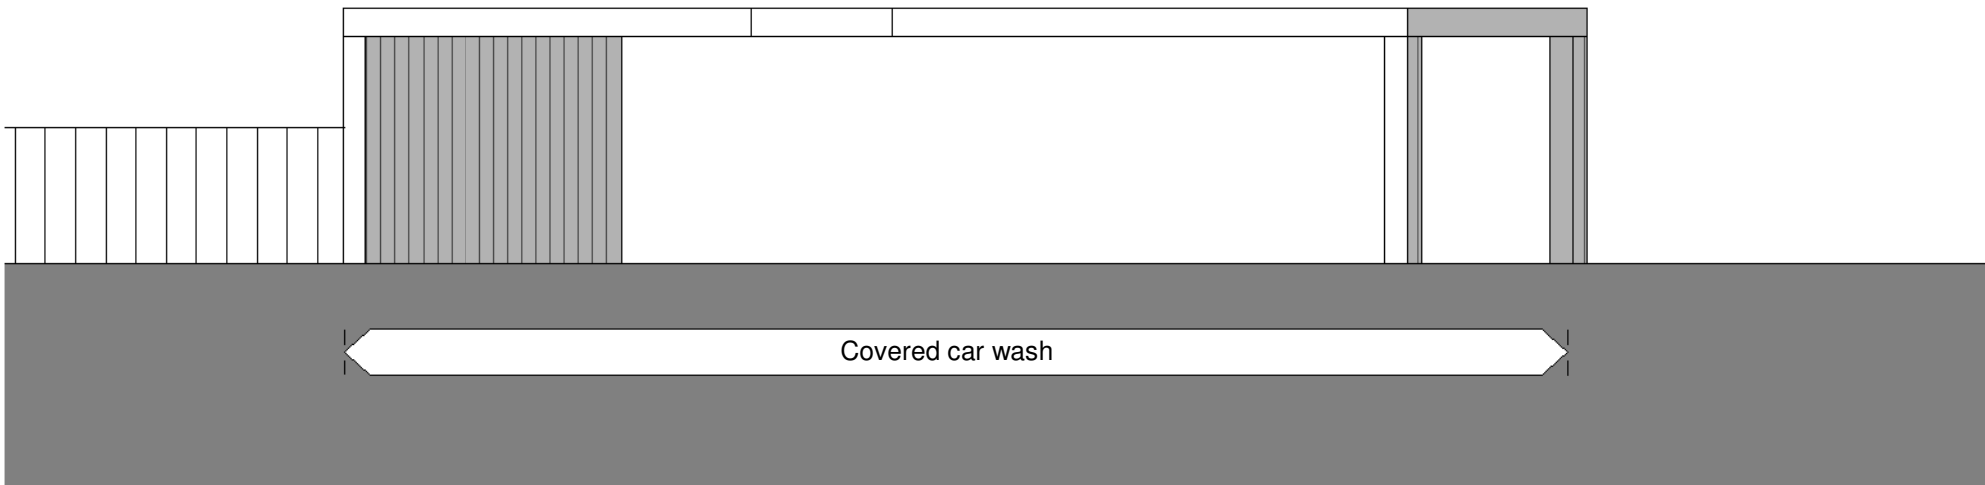

Existing North Elevation_Block 2
1 : 100

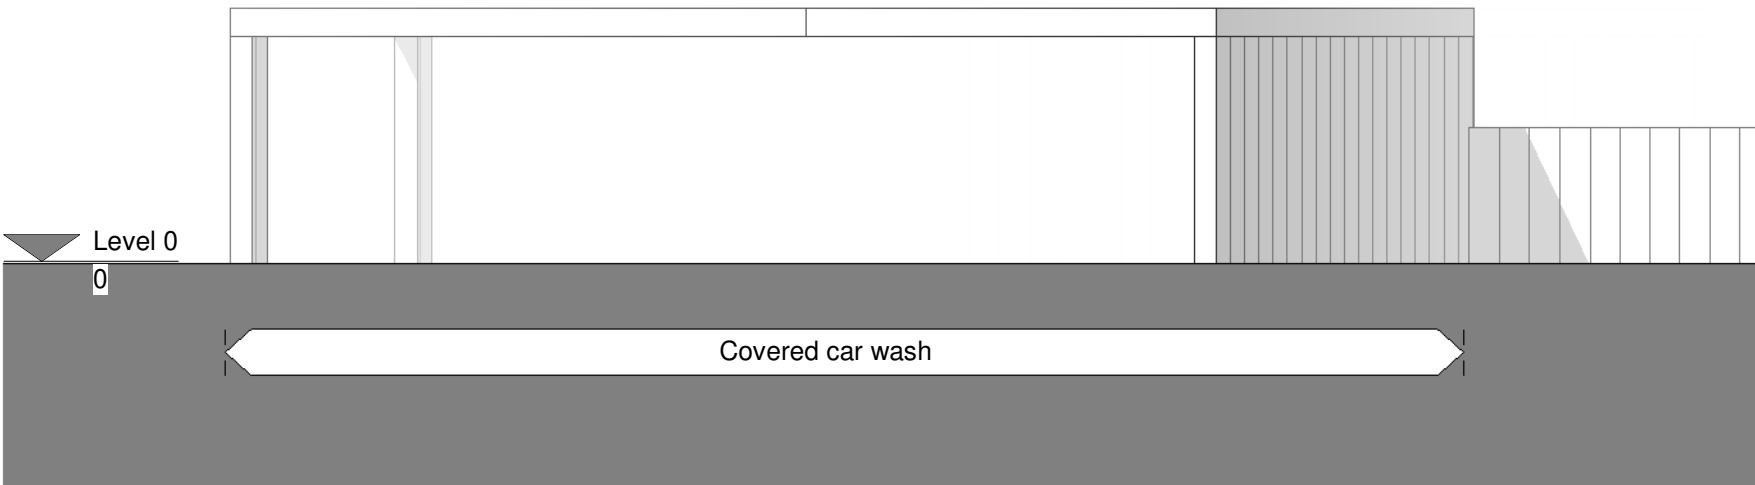

Existing South Elevation_Block 2
1 : 100