



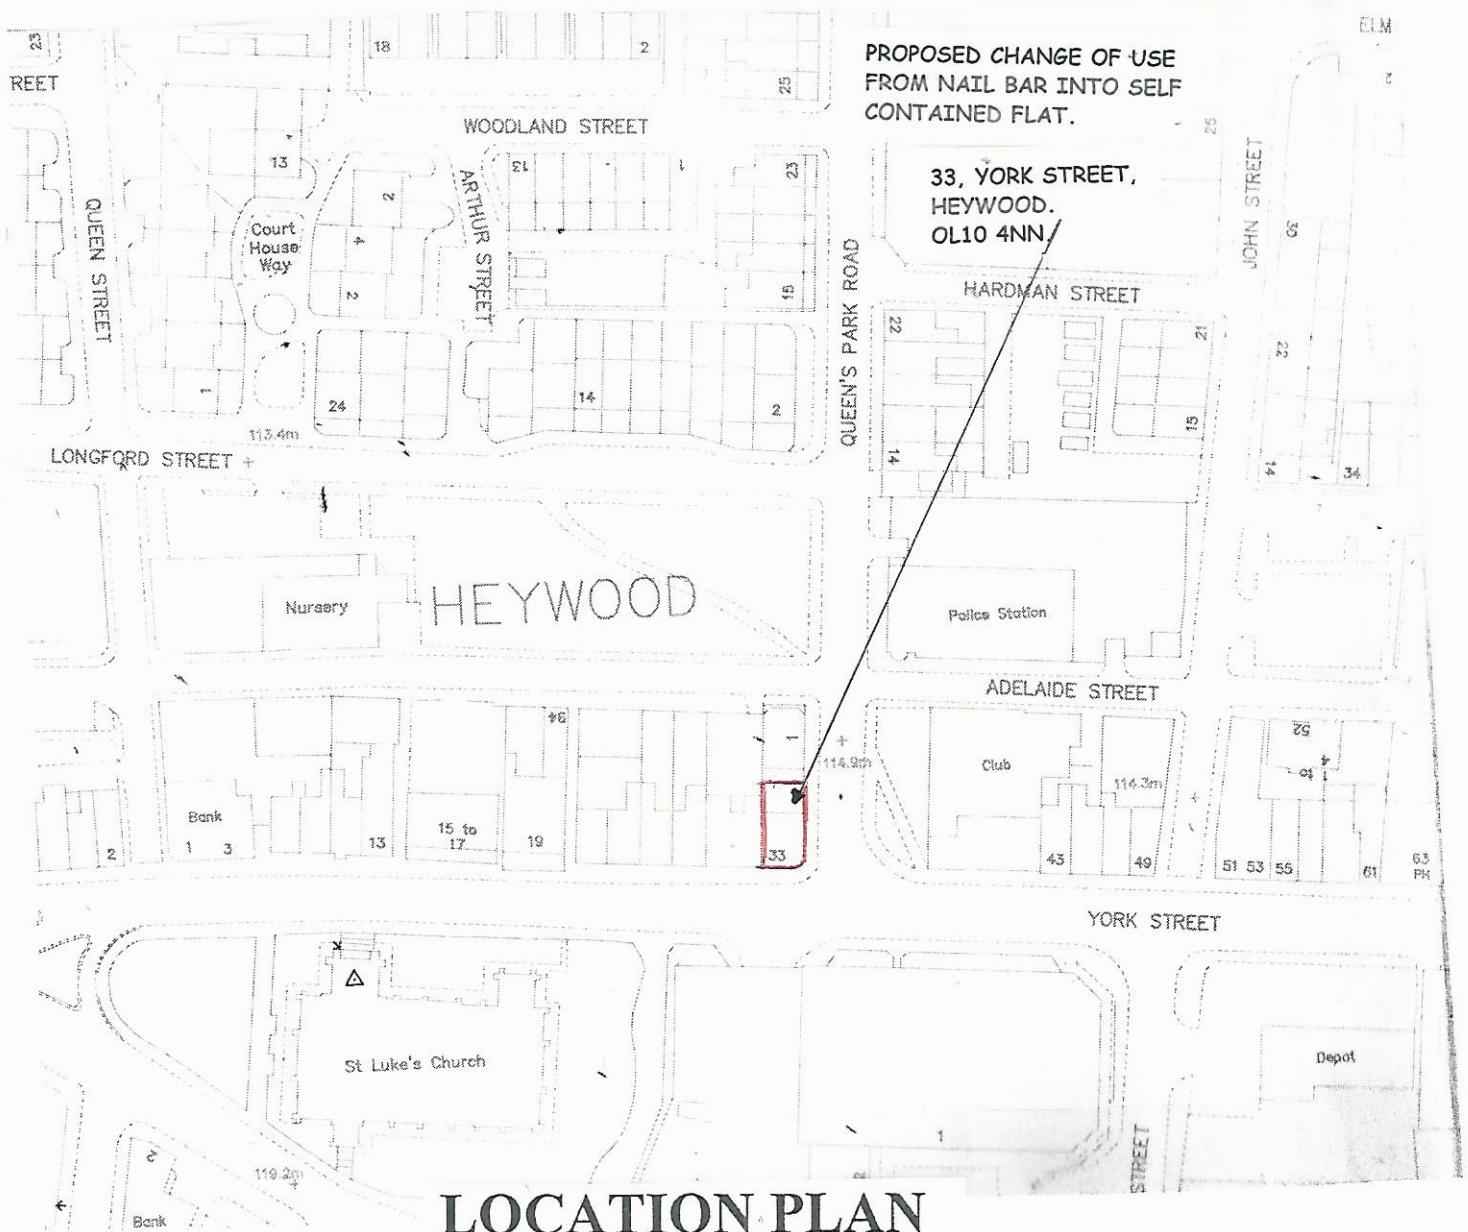

LOCATION PLAN

SCALE 1:1250

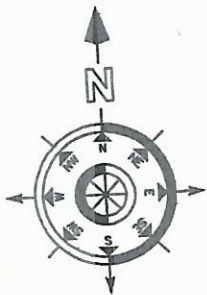

PROJECT

PROPOSED CHANGE OF USE
INTO SELF CONTAINED FLAT.

DRAWING TITLE

PROPOSED LOCATION PLAN.

CLIENT

MR SHERAZ KHAN.

ADDRESS

33, YORK STREET,
HEYWOOD.

OL10 4NN.

SCALE

SCALE 1:1250@A4

DATE

MAR 2024.

DRAWING No

CL 03245882/3.