


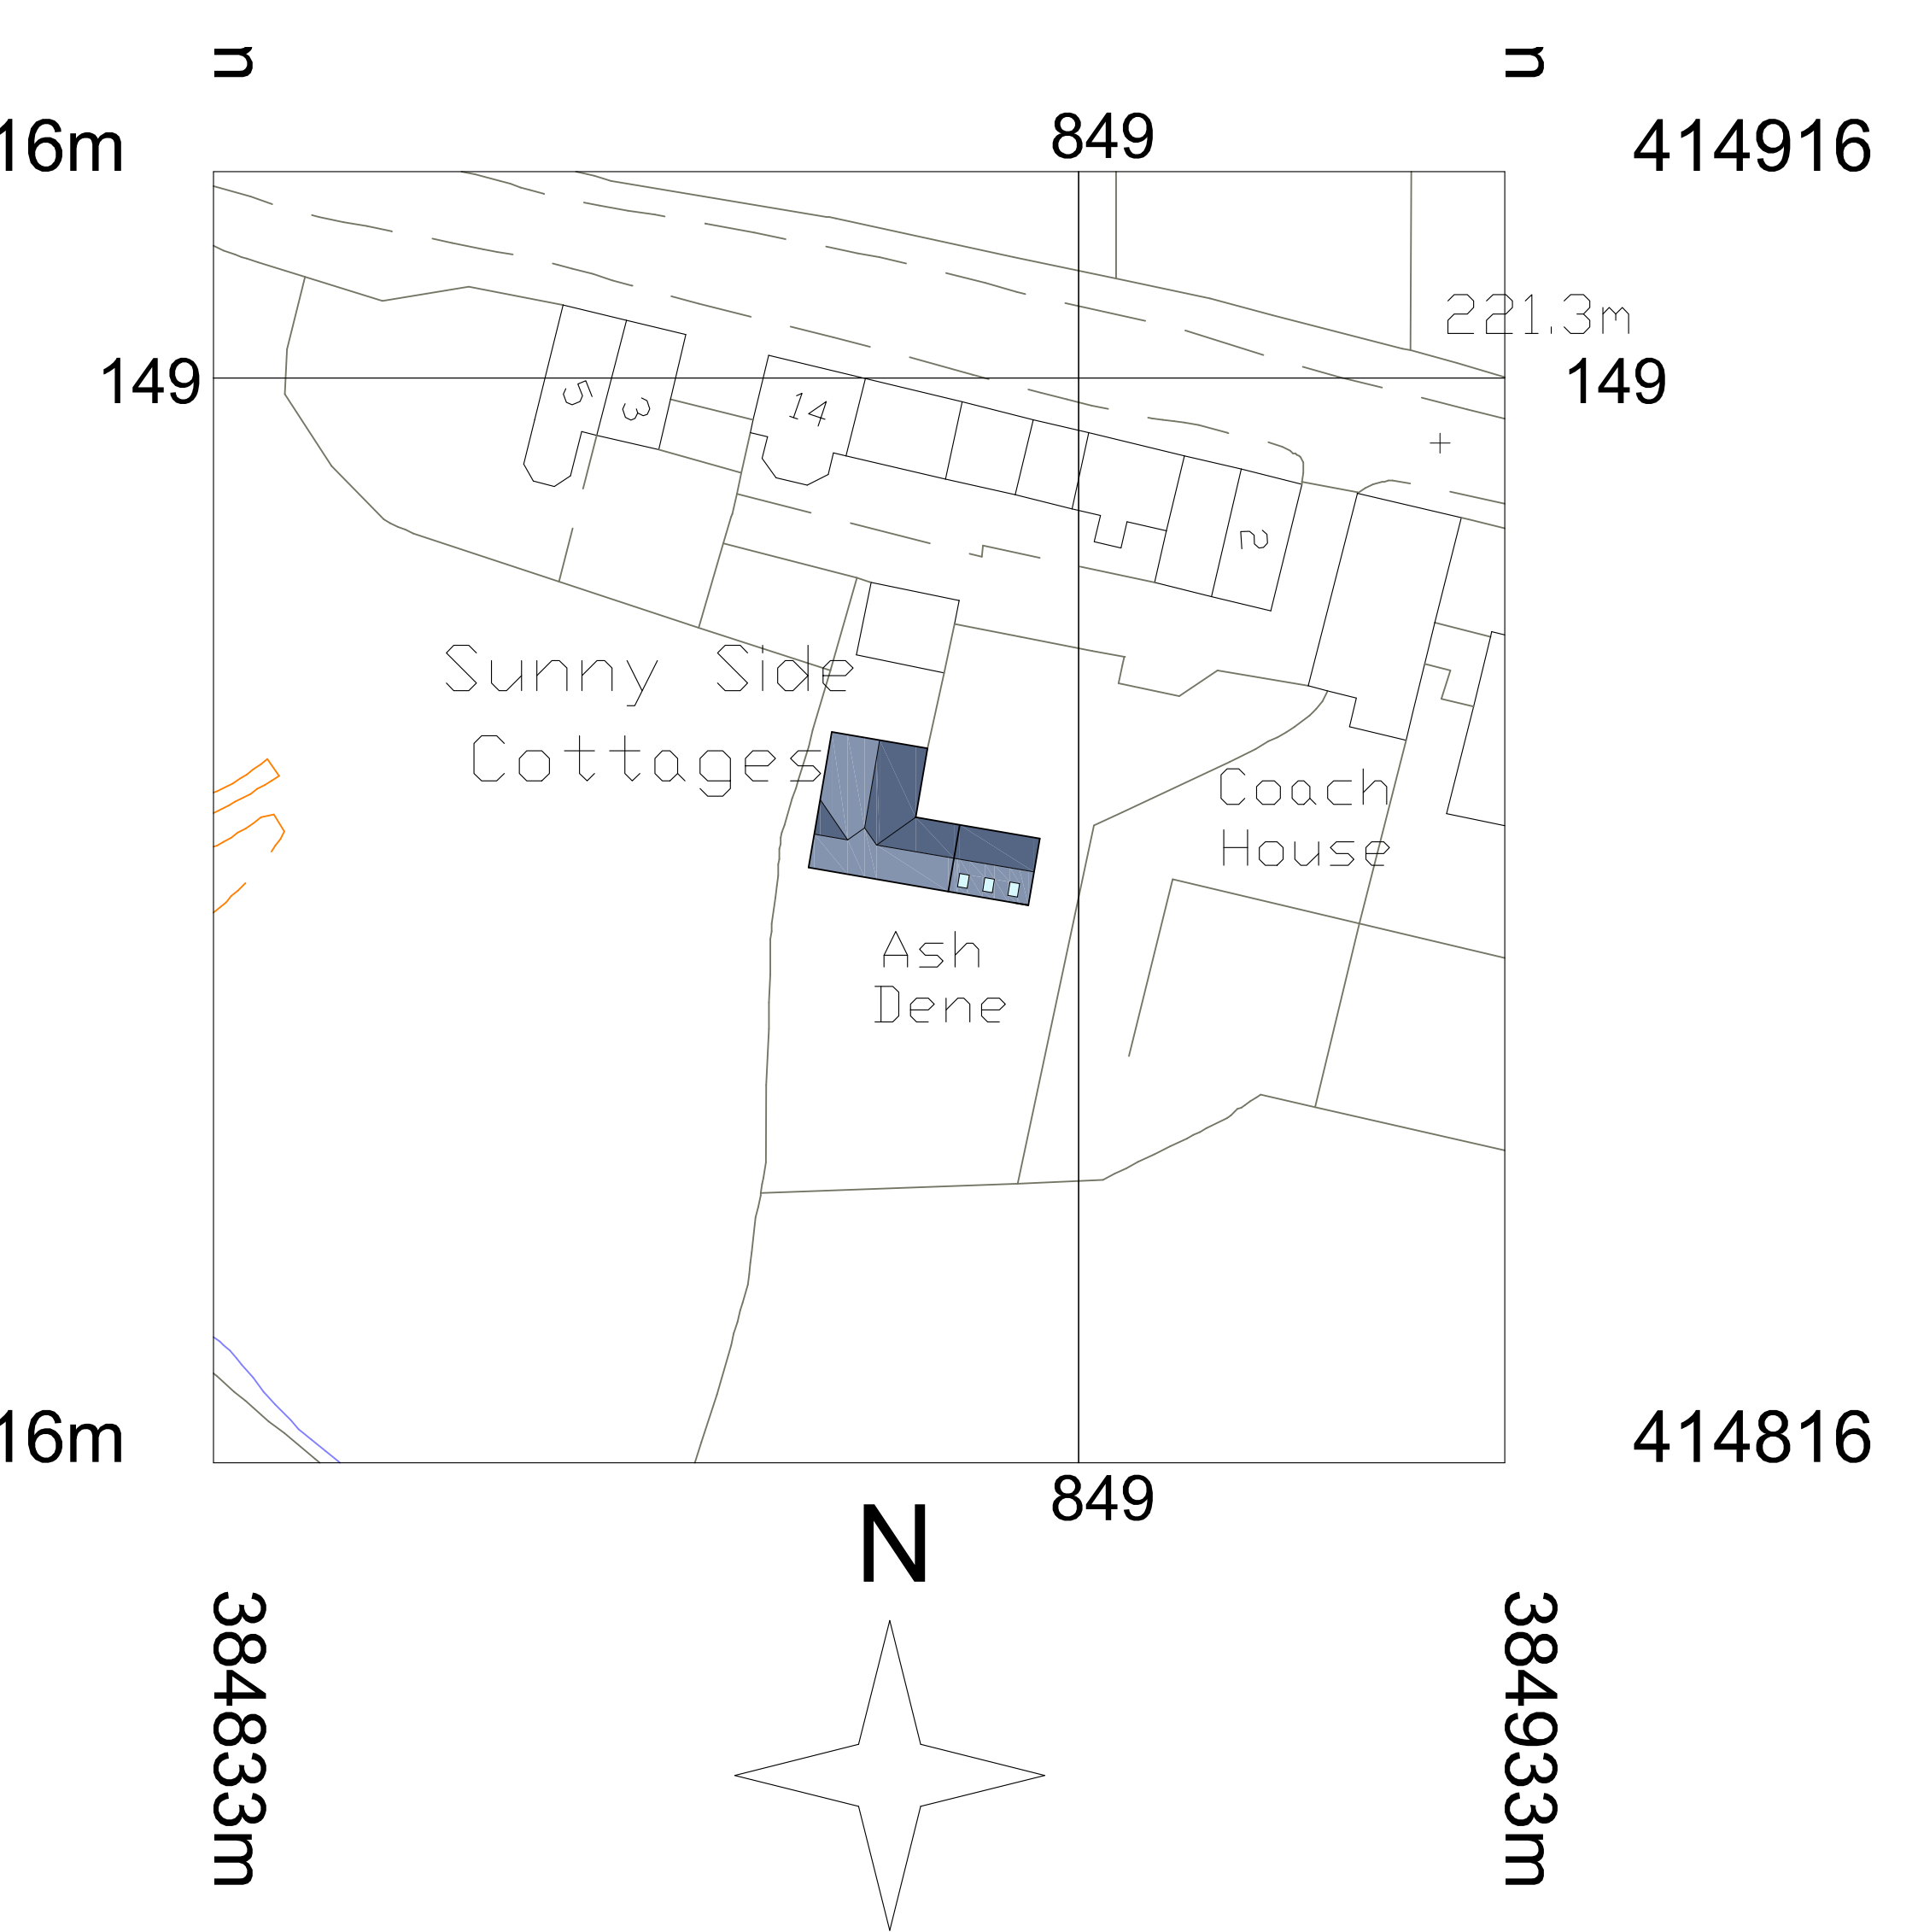

Proposed site plan 1:500

