





PROPOSED FRONT ELEVATION
1 : 50

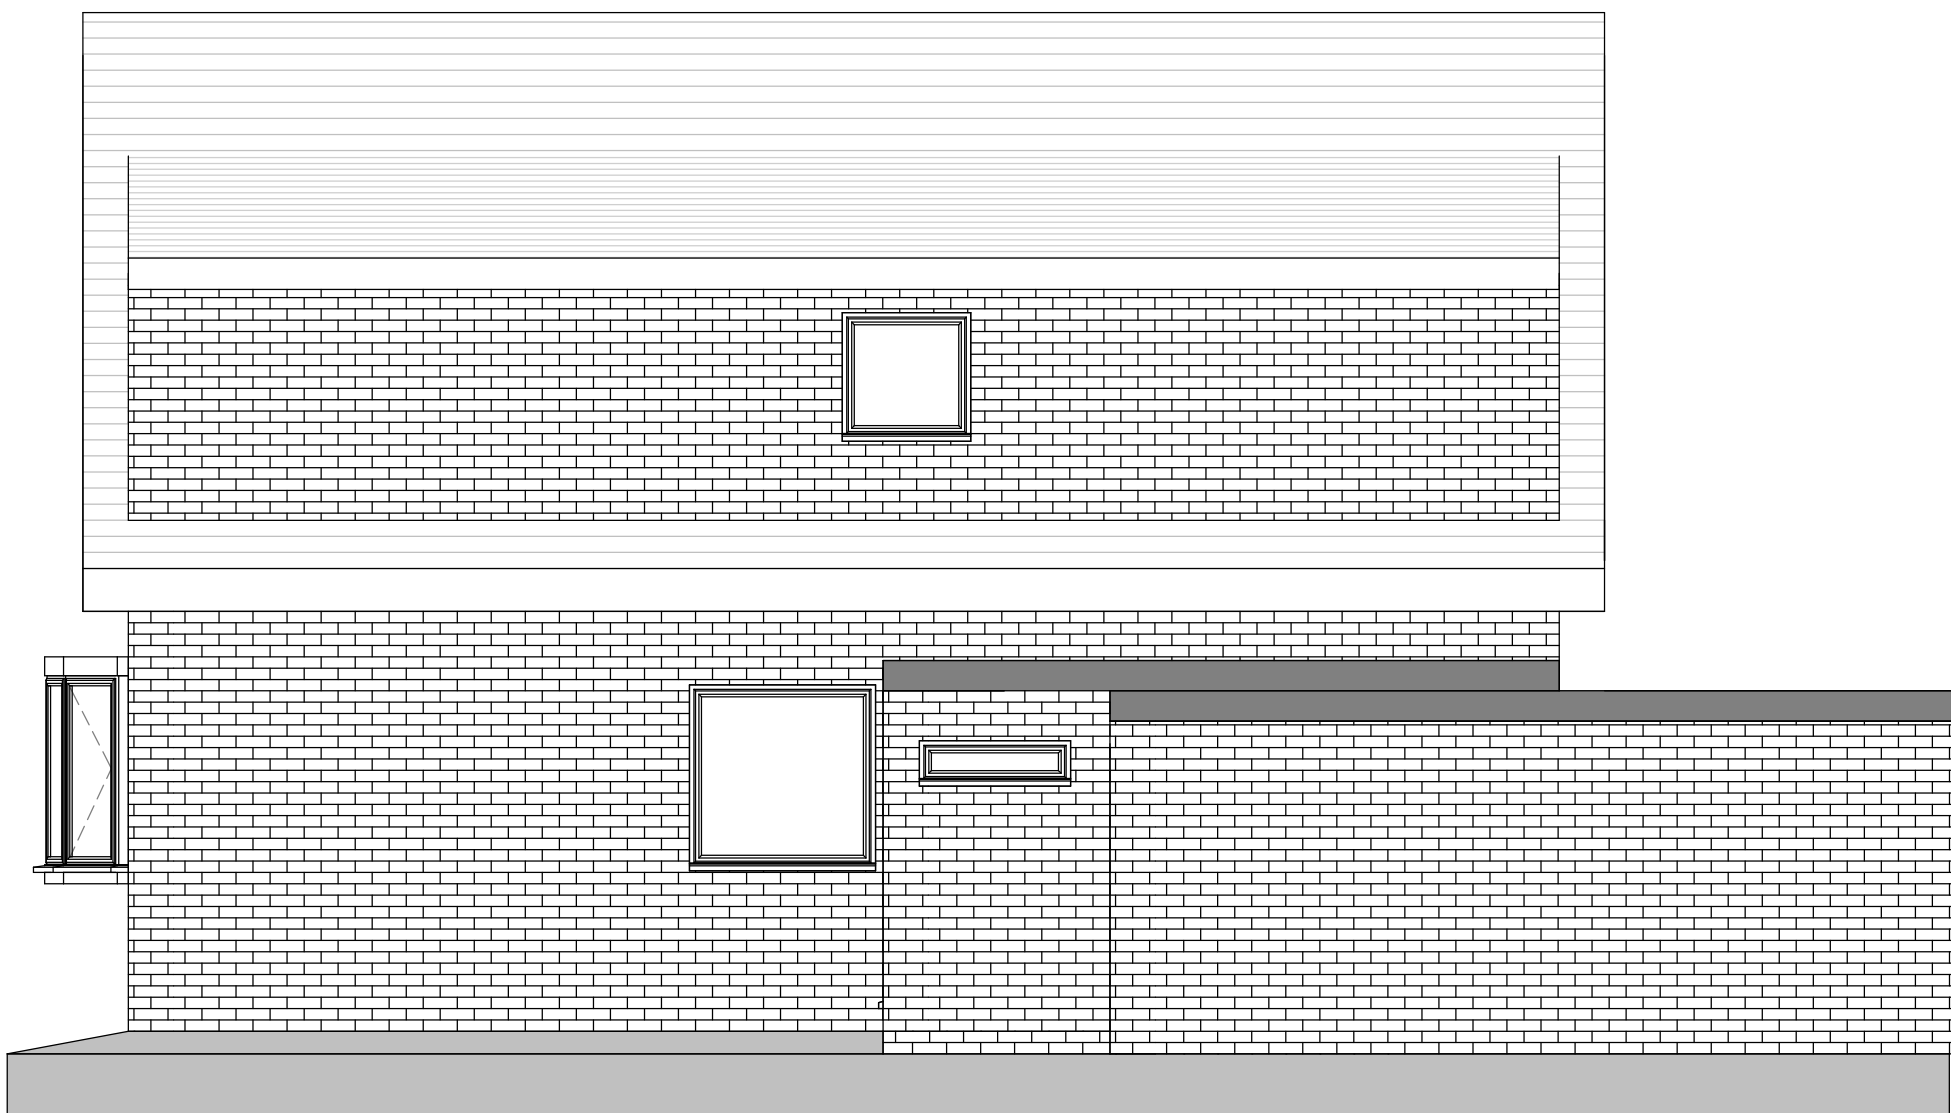

PROPOSED SIDE ELEVATION 1
1 : 50



PROPOSED REAR ELEVATION
1 : 50

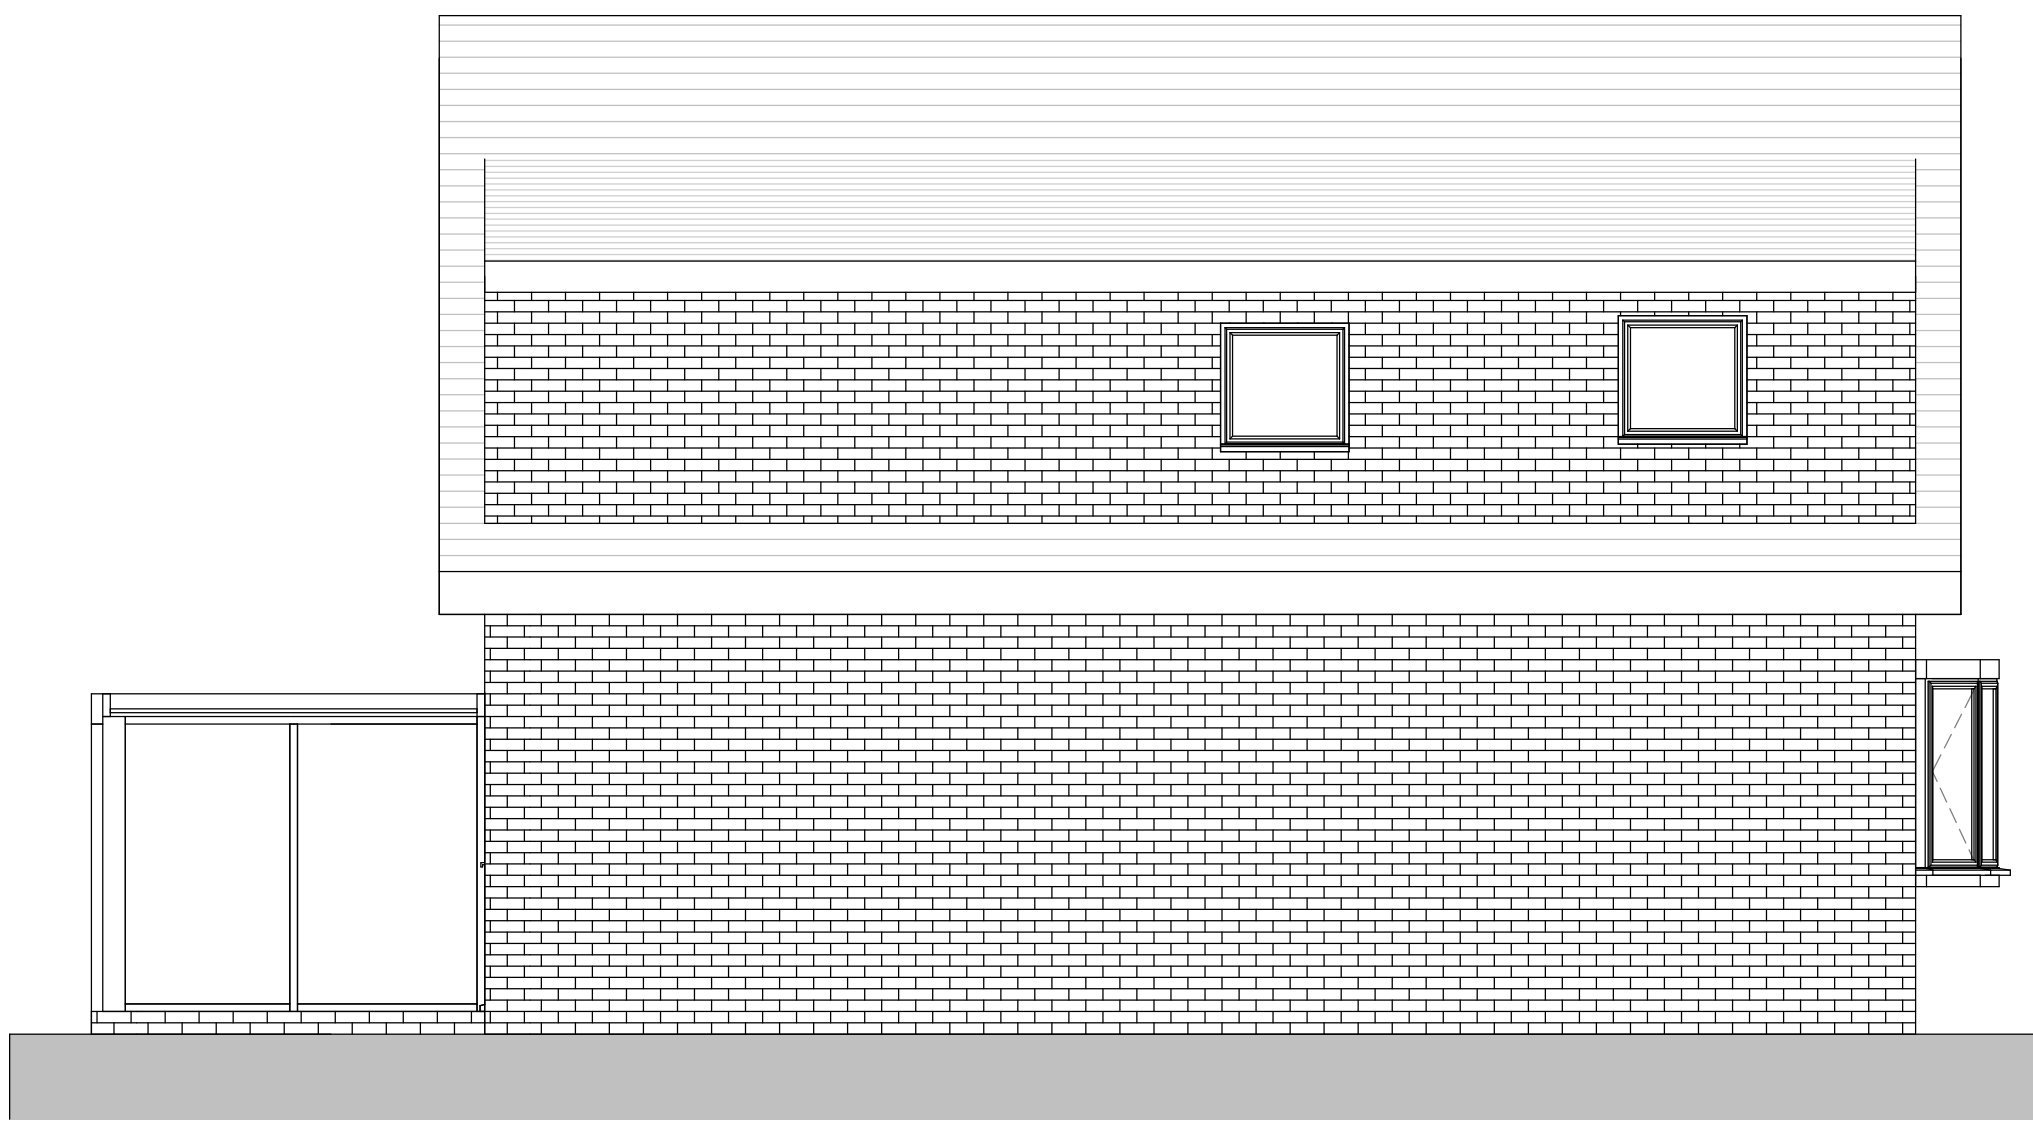

PROPOSED SIDE ELEVATION 2
1 : 50