




Rev	Date	Iss. By	App. By	Description
P01	08/09/23	ELF	ELF	Issued for comments.
P02	14/09/23	ELF	ELF	Revised Layout. Issued for Comments.
P03	05/10/23	ELF	ELF	Issued for Review and Comments.
P04	26/09/24	RB	KK	Building mirrored North to South. Omitted HGV parking space at GL24D. Revision code changed to P04, updated logo and status to S2.

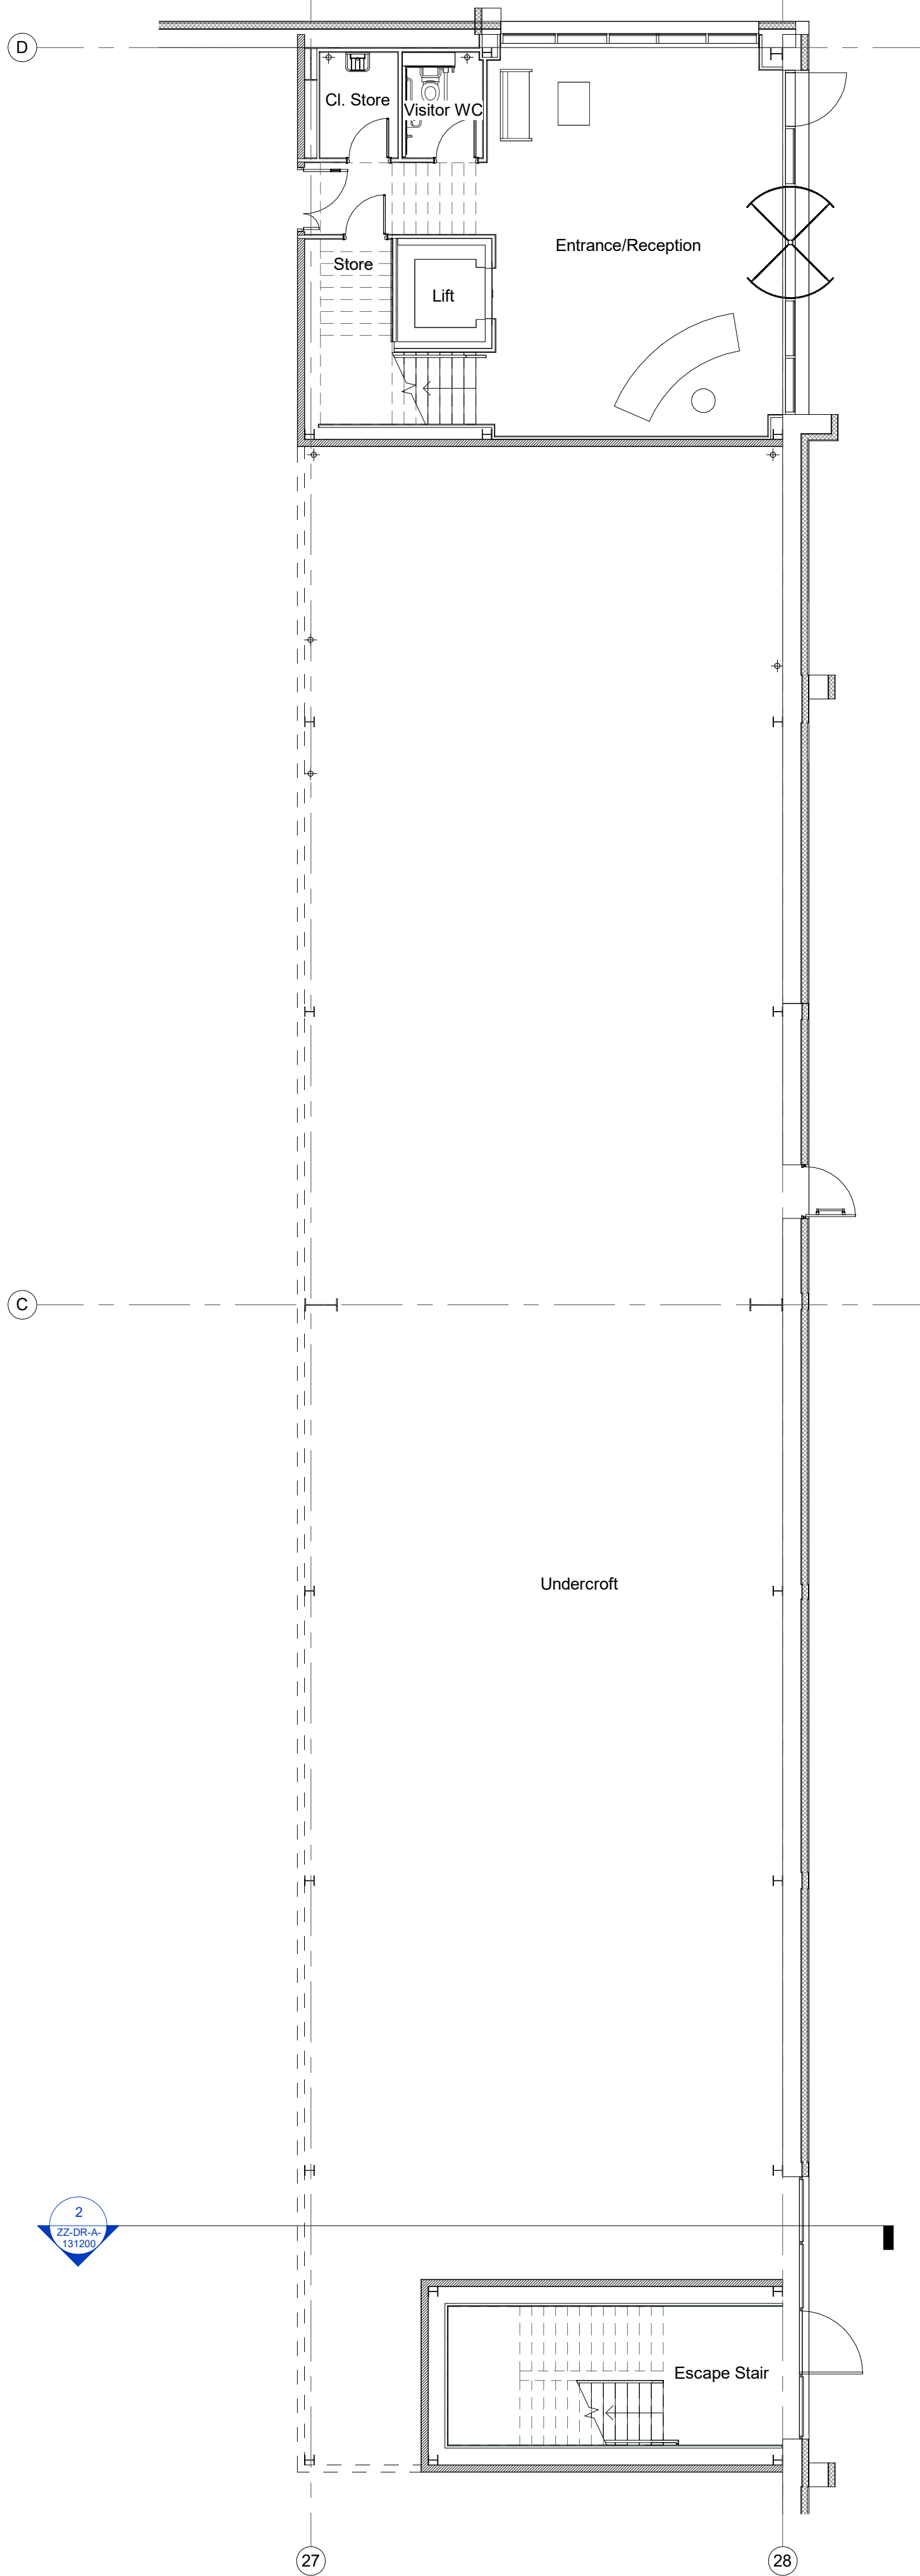


Planning Office Plan Level 00
1 : 100

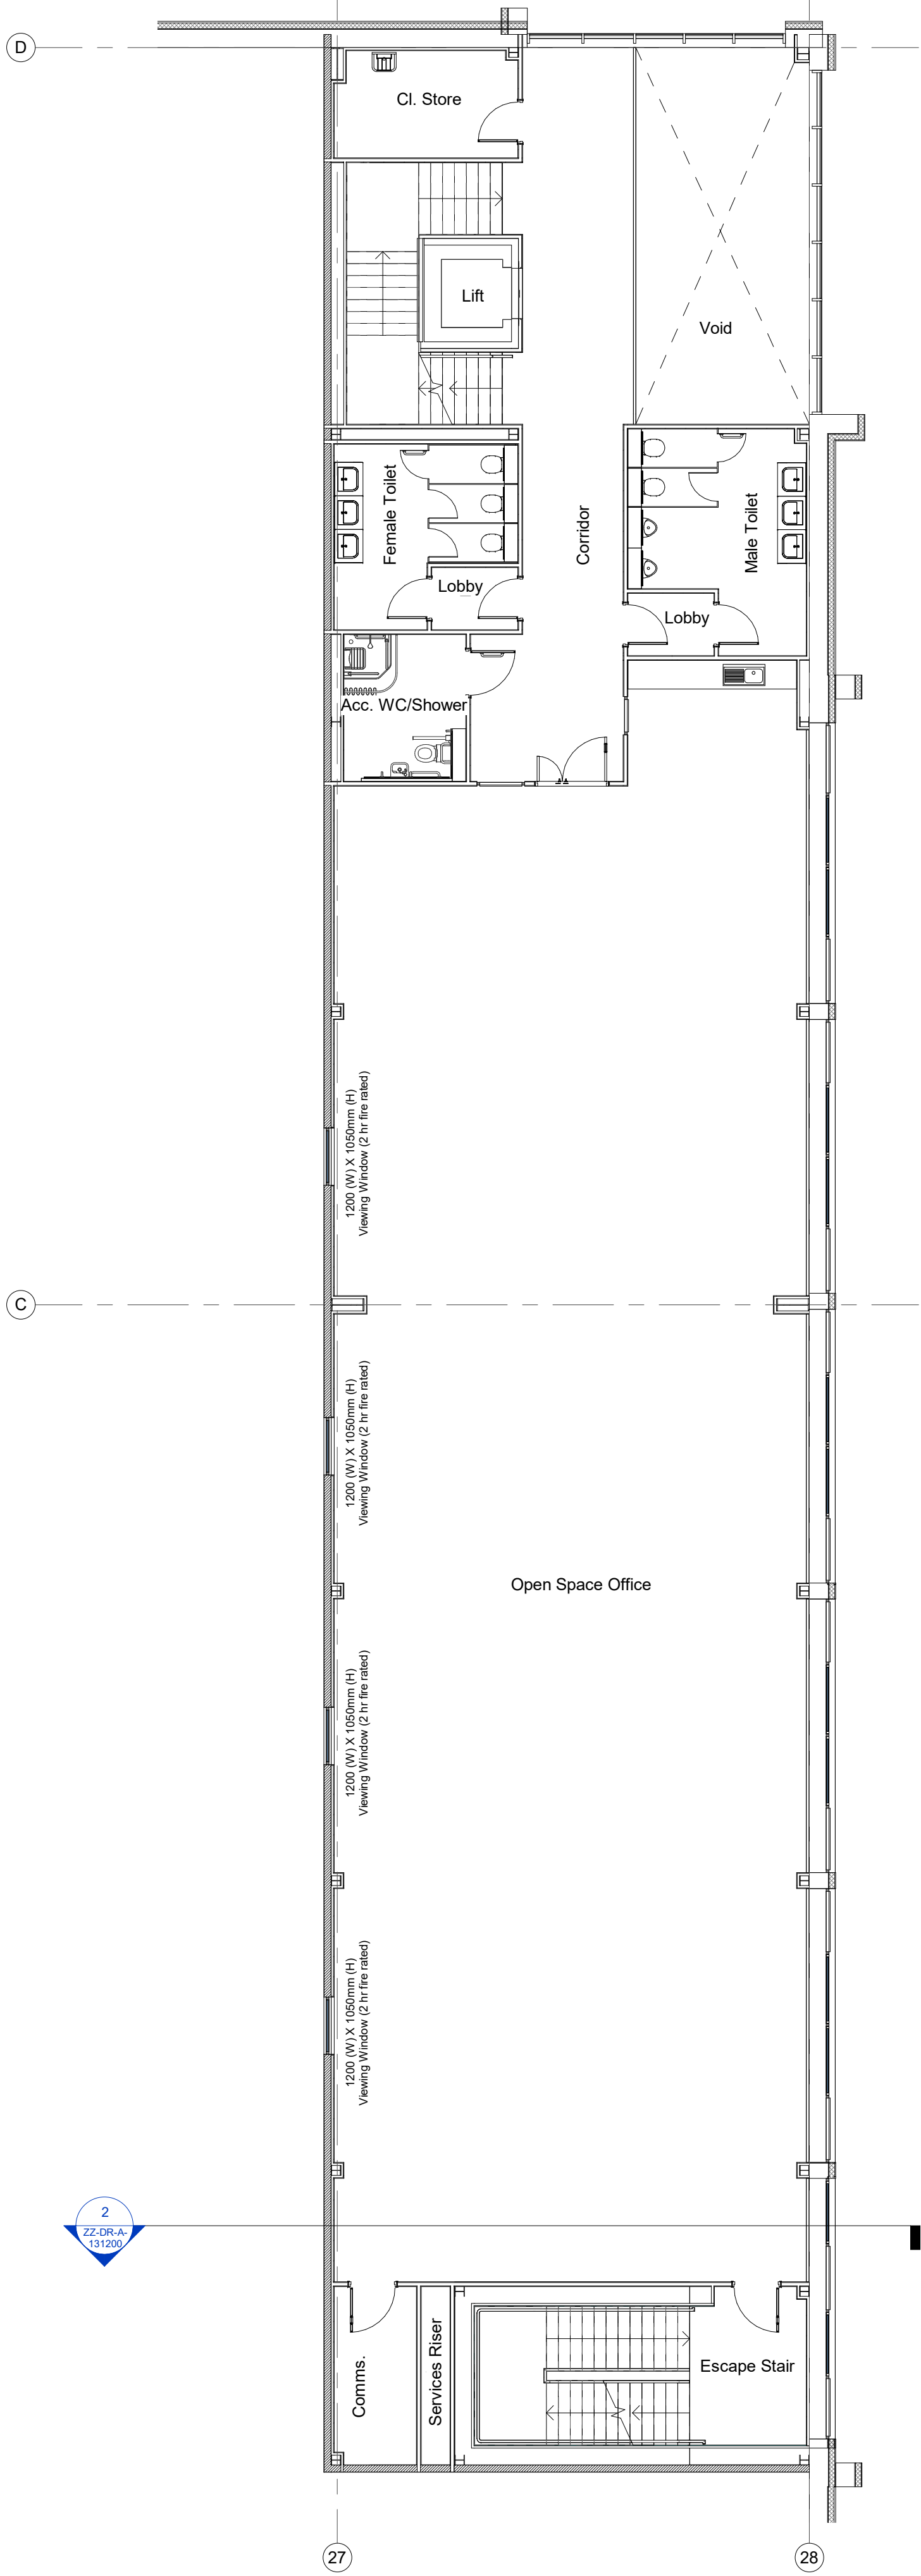

Planning Office Plan Level 01
1 : 100

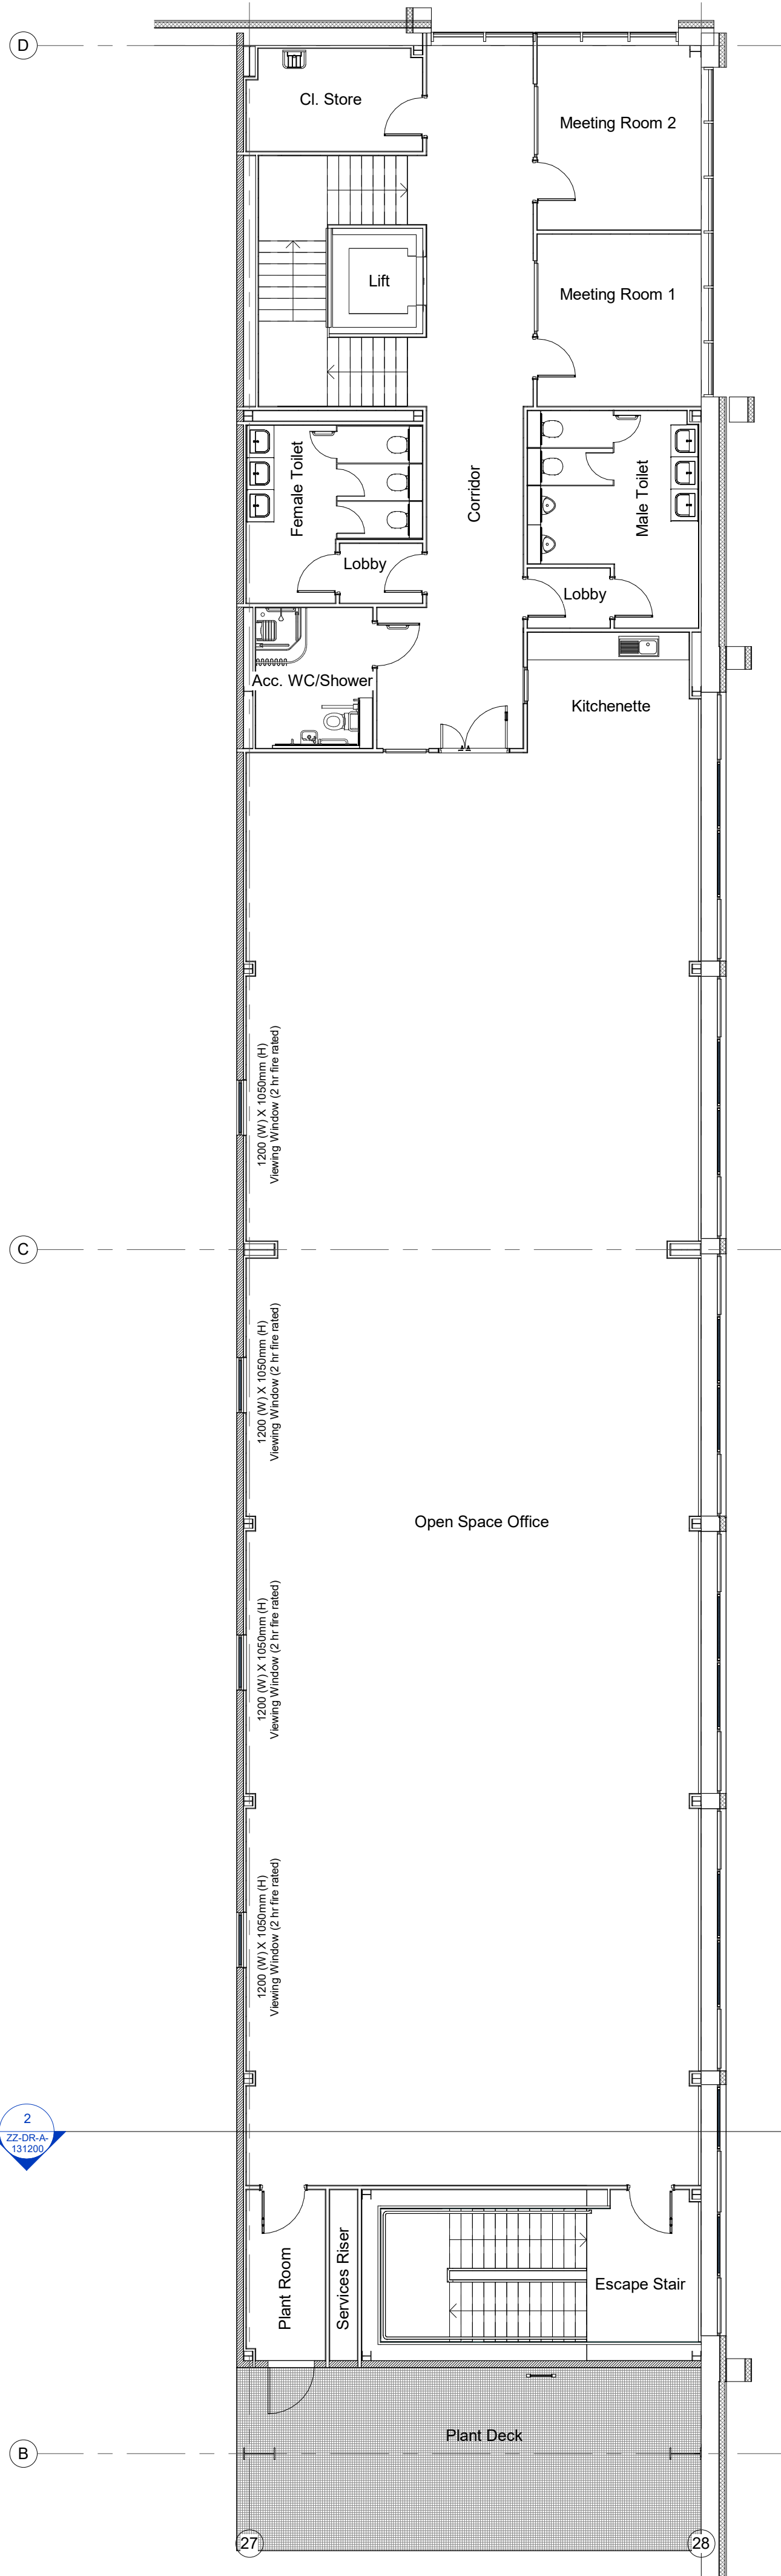

Planning Office Plan Level 02
1 : 100

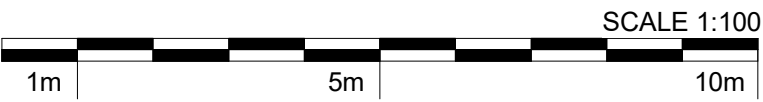

SGP

Architects + Masterplanners

Waterfront House
2a Smith Way
Grove Park
Enderby
Leicester LE19 1SX

t: +44 (0)116 247 0557

www.stephengeorge.co.uk

Waterfold Business Park,
Bury

Drawing Name:
Office Layout

Drawing Stage: Planning

Status: S2

SGP File Ref: 22-244-SGP-ZZ-M3-A-00001-Building

22-244 08/09/23 ELF MMS 1:100 @ A1 P04
SGP Project No. Date Drawn Team Scale Number Rev

Drawing Number:
22-244-SGP-ZZ-ZZ-DR-A- 131101
Project Code Originator Volume Level Type Role Number