




FRONT ELEVATION
(EXISTING)

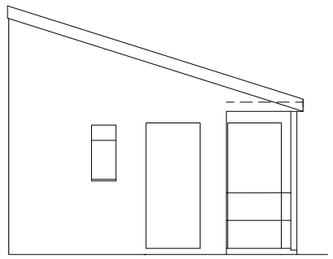


SIDE ELEVATION
(EXISTING)

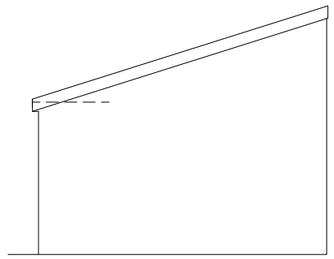

SIDE ELEVATION
(EXISTING)

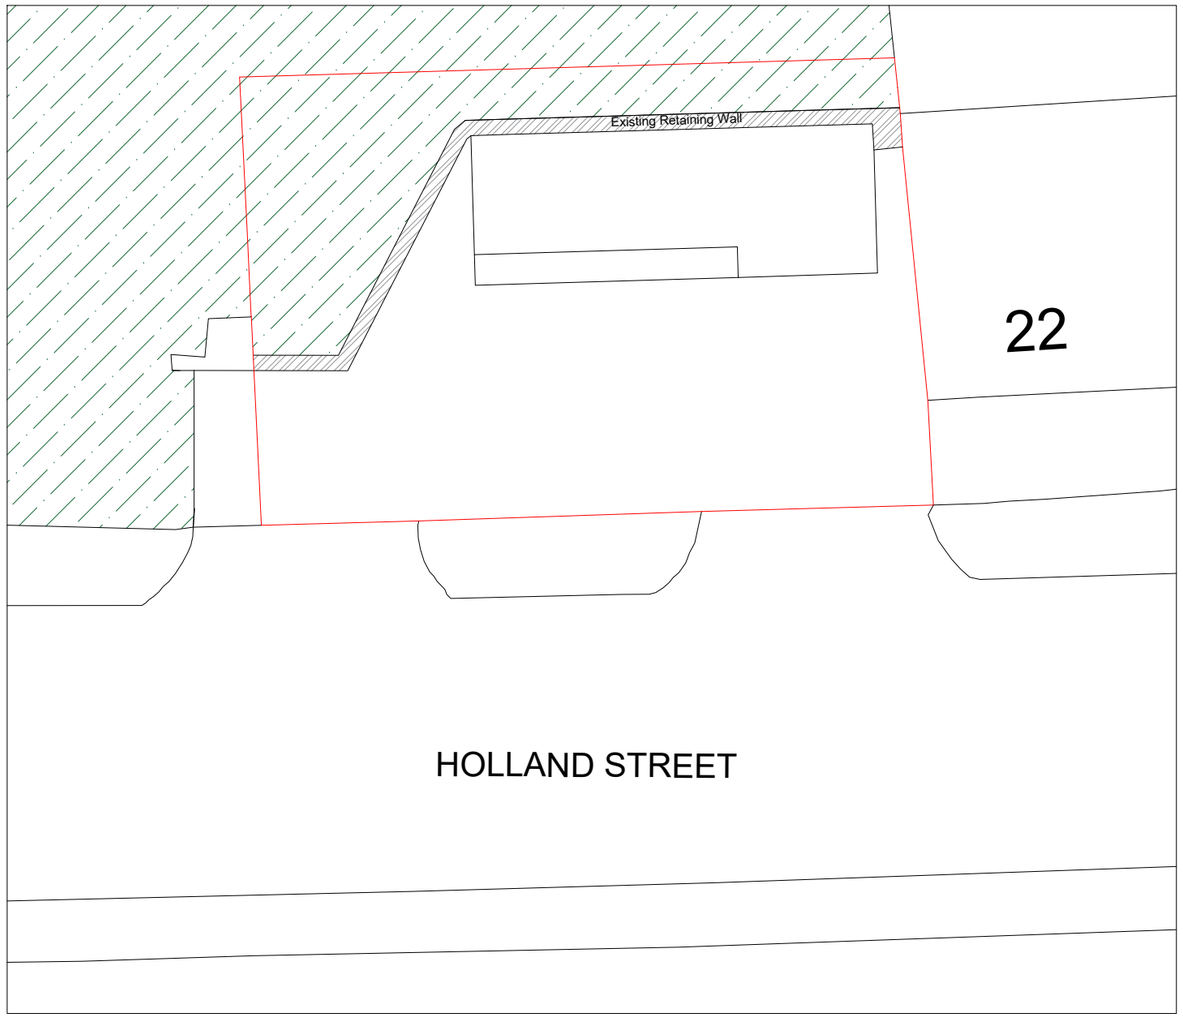

SITE PLAN SCALE 1:200
(EXISTING)

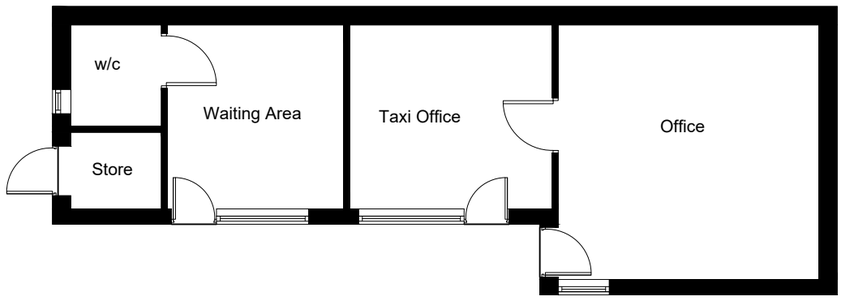

GROUND FLOOR PLAN
(EXISTING)

Building Design Services

M.FAROOQ
6 Stock Close
Rochdale
OL12 6BB
01706 712231
0796 7605 763

bds.

For:

MR IFTIKAR KHAN

ERECTION OF BUILDING COMPRISING OF TAXI RANK, STORAGE & SELF-CONTAINED FLATS AT

**20-22 Holland Street
Rochdale
OL12 6TH**


Scale:

1:100 @ A3
1:200 @ A3 (SITE PLAN)


Job No. & Sheet

1583A/1


ELEVATION & PLAN

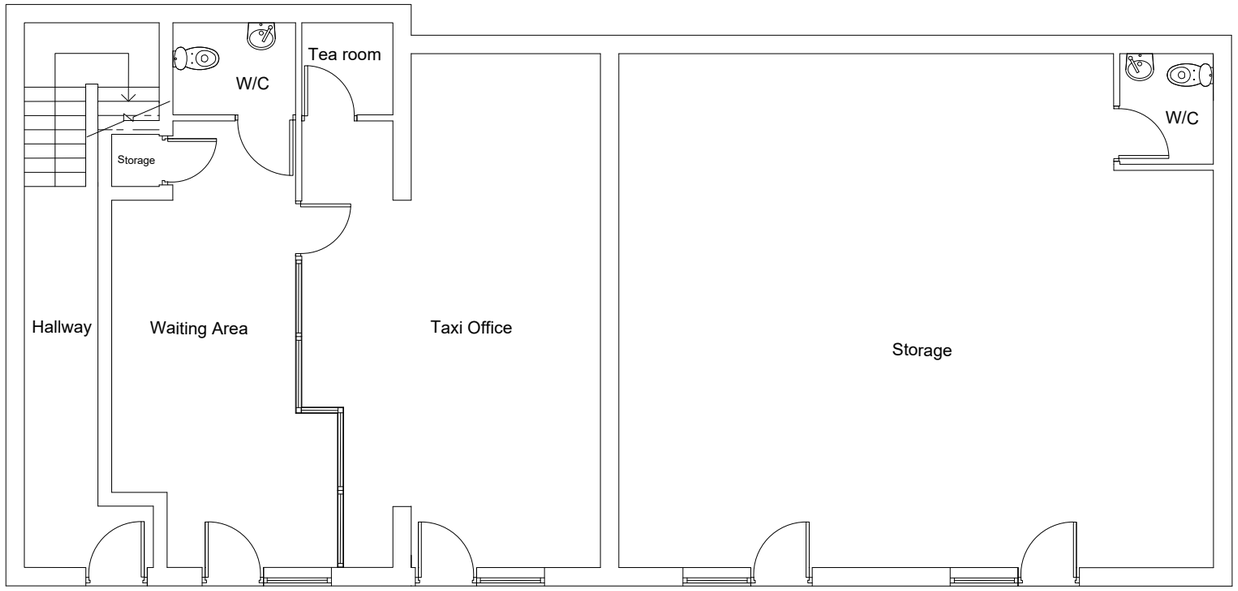

GROUND FLOOR PLAN
(PROPOSED)

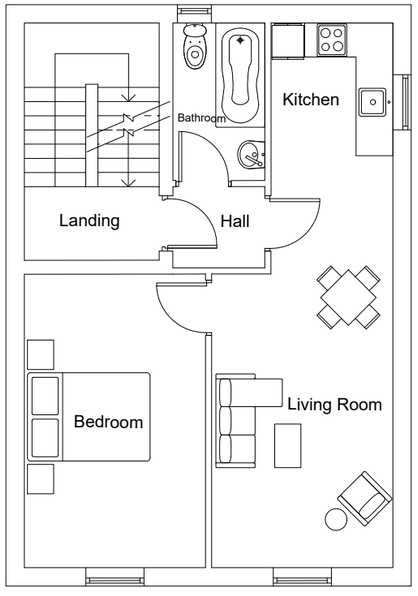

FIRST FLOOR PLAN
(PROPOSED)

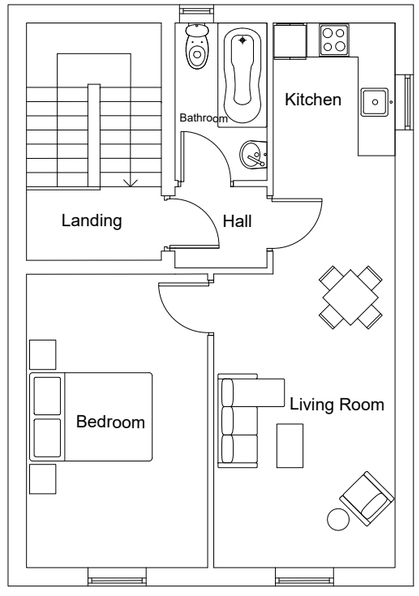

SECOND FLOOR PLAN
(PROPOSED)

Building Design Services

M.FAROOQ
6 Stock Close
Rochdale
OL12 6BB
01706 712231
0796 7605 763

bds.

For:

MR IFTIKAR KHAN

ERECTION OF BUILDING COMPRISING OF TAXI RANK, STORAGE & SELF-CONTAINED FLATS AT

20-22 Holland Street
Rochdale
OL12 6TH


Scale:

1:100 @ A3


Job No. & Sheet

1583/2


PLAN

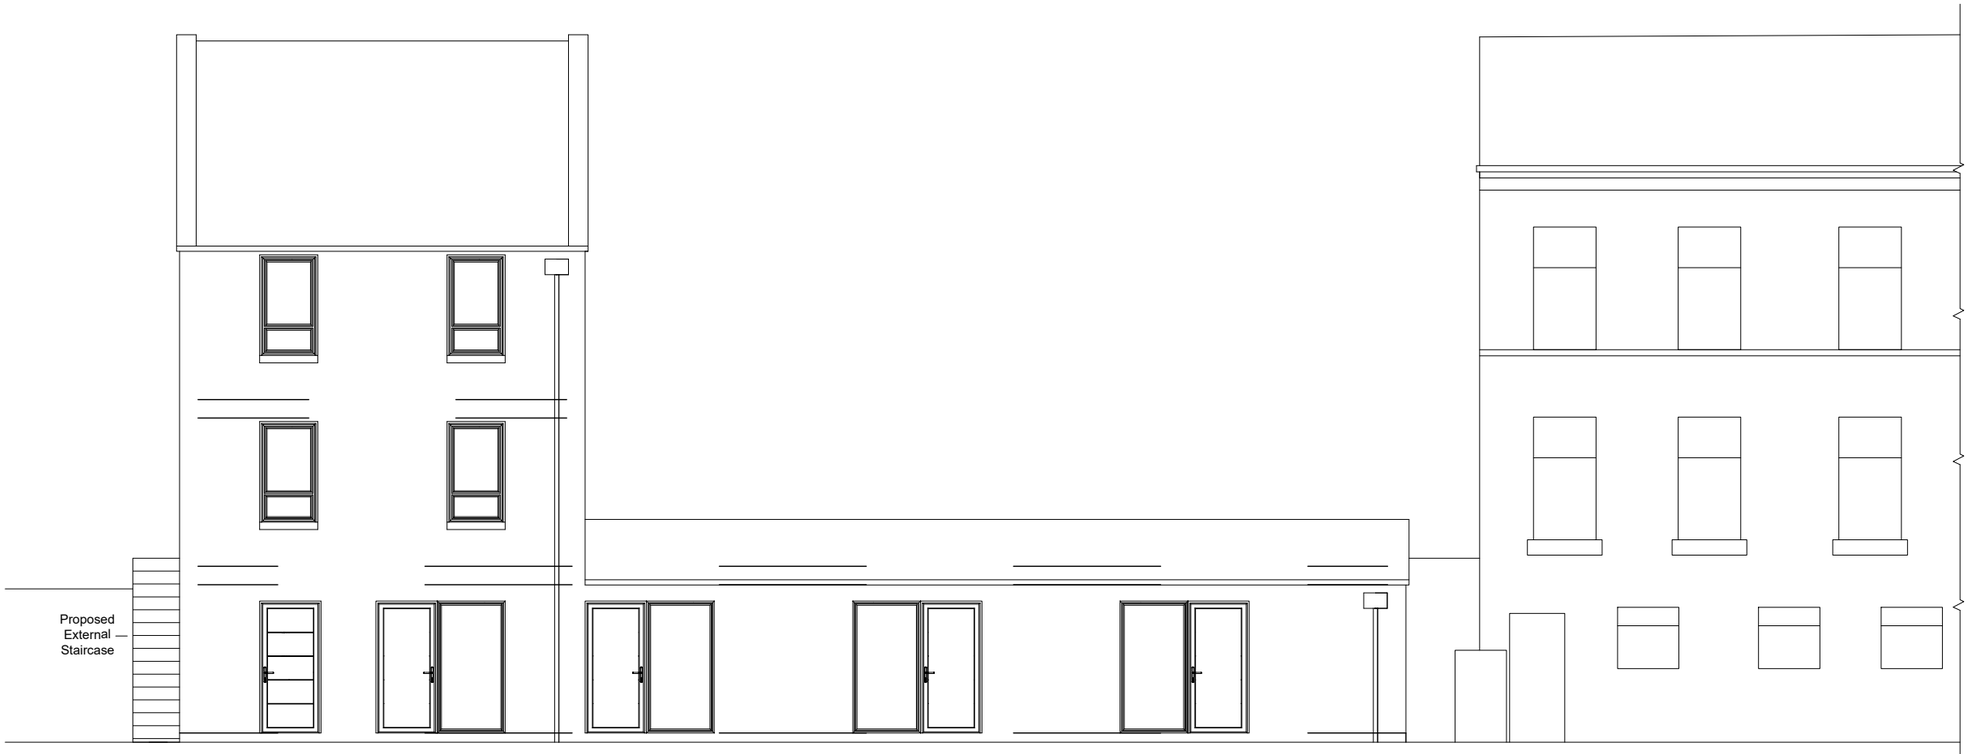

FRONT ELEVATION
(PROPOSED)

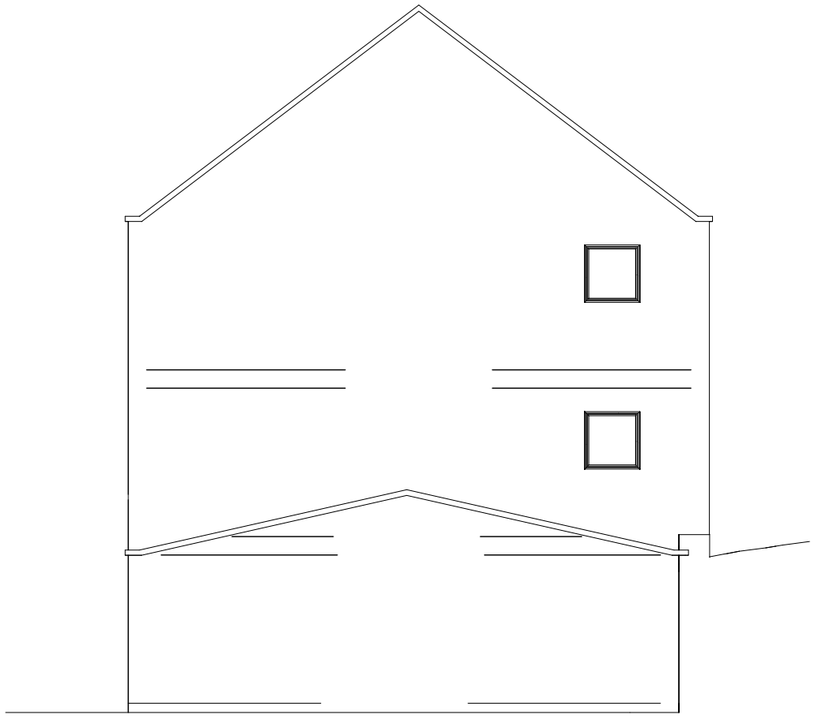

SIDE ELEVATION
(PROPOSED)

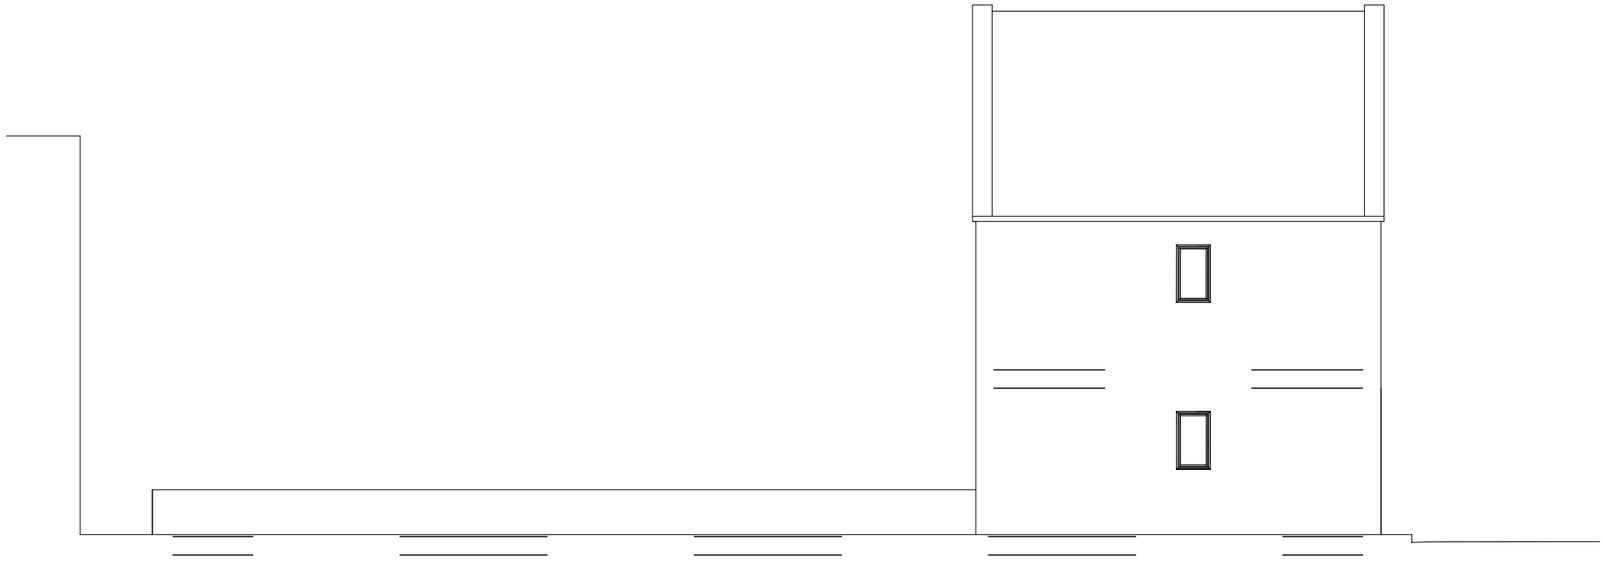

REAR ELEVATION
(PROPOSED)

Building Design Services

M.FAROOQ
6 Stock Close
Rochdale
OL12 6BB
01706 712231
0796 7605 763

bds.

For:

MR IFTIKAR KHAN

ERECTION OF BUILDING COMPRISING OF TAXI RANK, STORAGE & SELF-CONTAINED FLATS AT

**20-22 Holland Street
Rochdale
OL12 6TH**


Scale:

1:100 @ A3


Job No. & Sheet

1583/3

ELEVATION

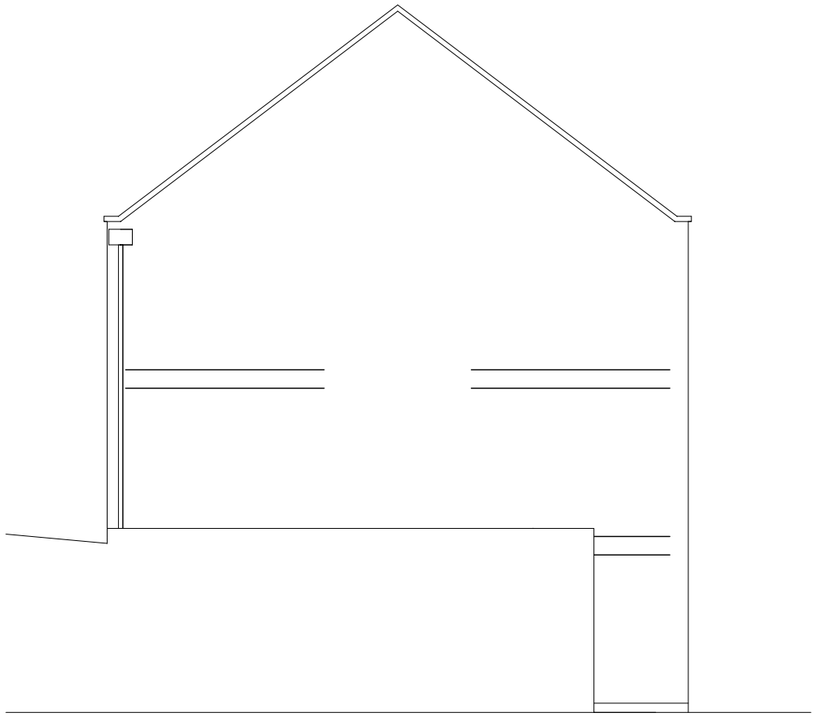

SIDE ELEVATION
(PROPOSED)

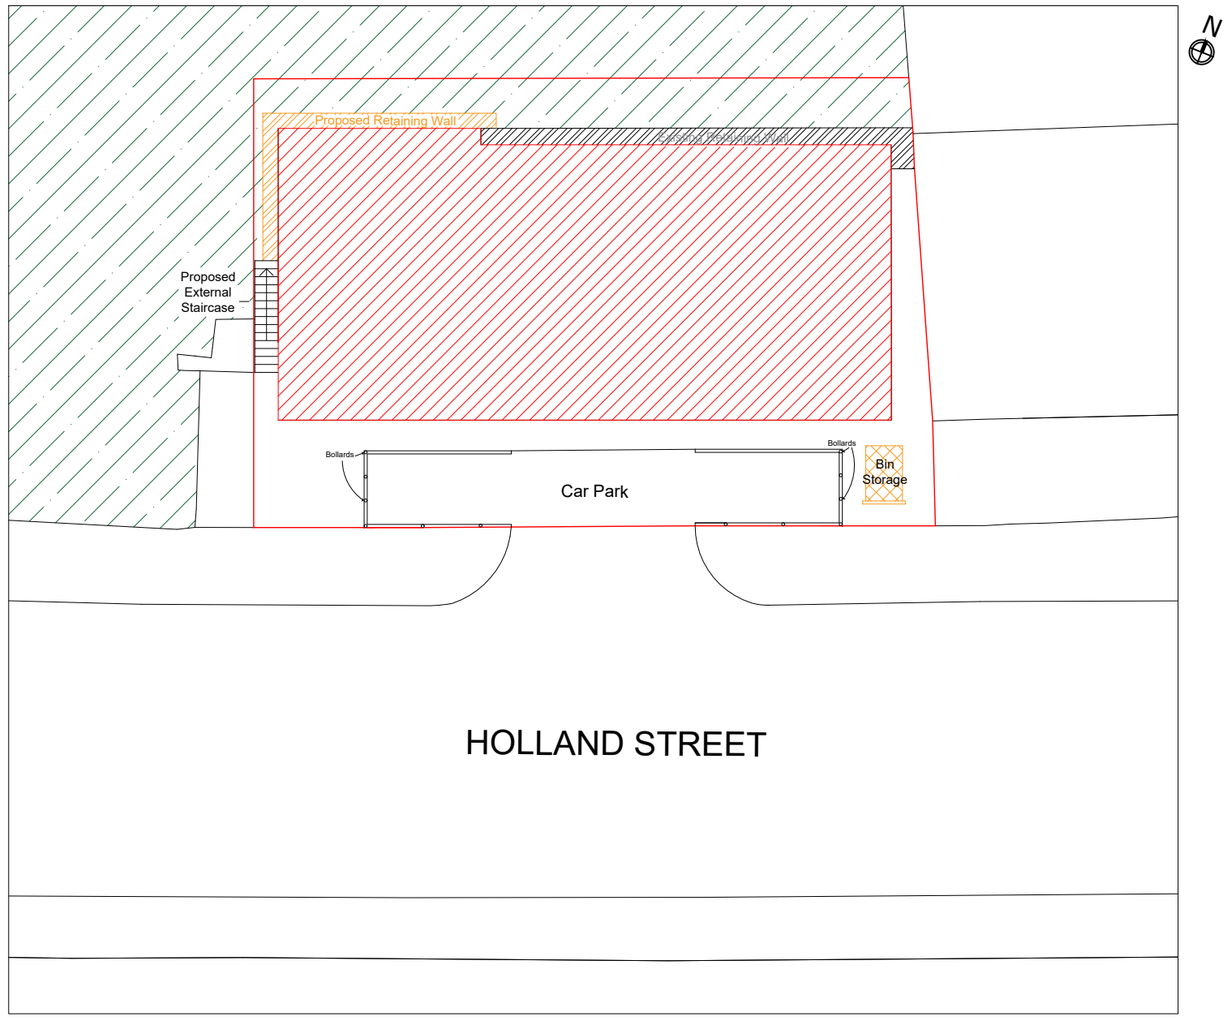

SITE PLAN
(PROPOSED)

Building Design Services

M.FAROOQ
6 Stock Close
Rochdale
OL12 6BB
01706 712231
0796 7605 763

bds.

For:

MR IFTIKAR KHAN

ERECTION OF BUILDING COMPRISING OF TAXI RANK, STORAGE & SELF-CONTAINED FLATS AT

20-22 Holland Street
Rochdale
OL12 6TH

Scale:

1:100 @ A3

1:200 @ A3 (Site Plan)

Job No. & Sheet

1583/4

SITE PLAN