

ROCHDALE HAZ SIGNAGE

PREPARED BY PURCELL ARCHITECTS

AUGUST 2022

(7 South Parade, 9-10 South Parade, 11 South Parade, 12 South Parade, MS Solicitors (13 South Parade), 13/2 Drake Street, 4 Drake Street, 6 Drake Street, 10 Drake Street, 12 Drake Street, 55 Drake Street)


PURCELL



FASCIA SIGNAGE

SETTING OUT

The external signage is to be in accordance with the parameters set out in this document. Owners / Tenants are to comply with sizes outlined.

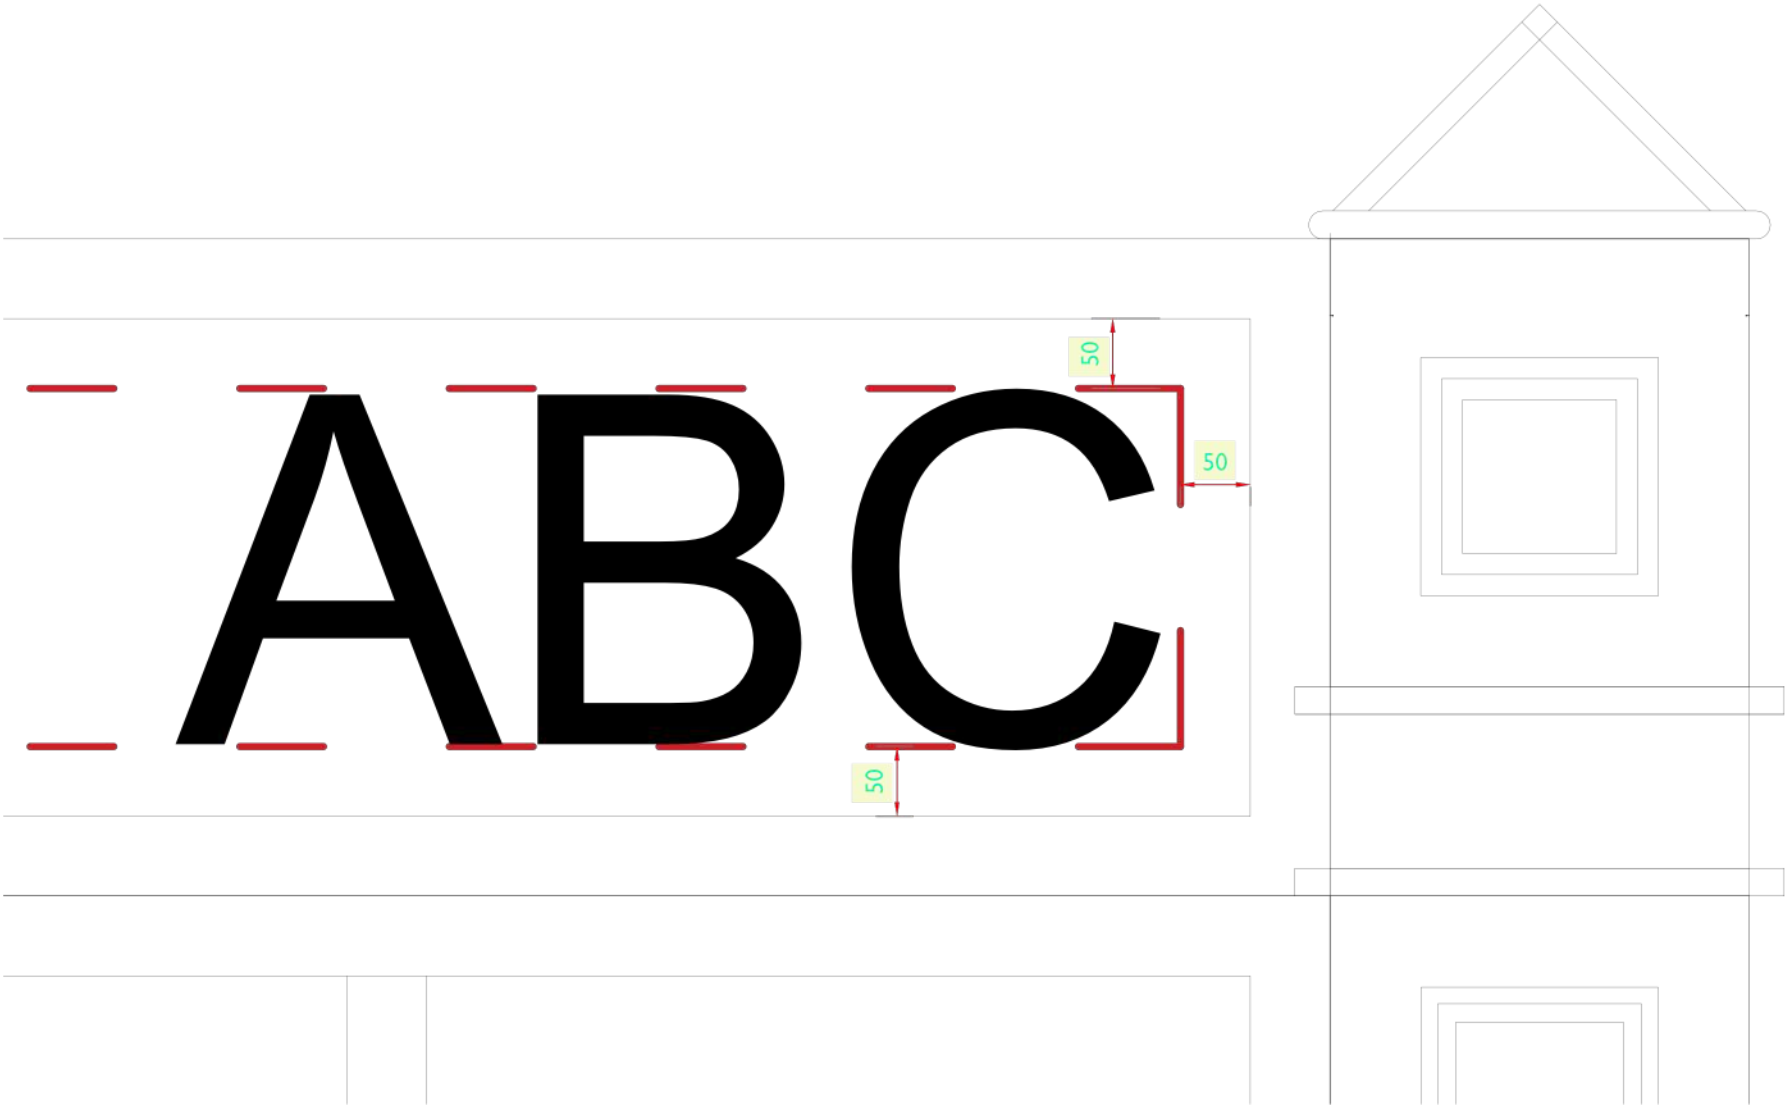


HAND PAINTED FASCIA SIGNAGE

SOUTH PARADE AND DRAKE STREET


(7 South Parade, 9-10 South Parade, 11 South Parade, MS Solicitors (13 South Parade), 13/2 Drake Street, 4 Drake Street, 6 Drake Street, 8 Drake Street, 10 Drake Street, 12 Drake Street , 55 Drake Street)

7 SOUTH PARADE

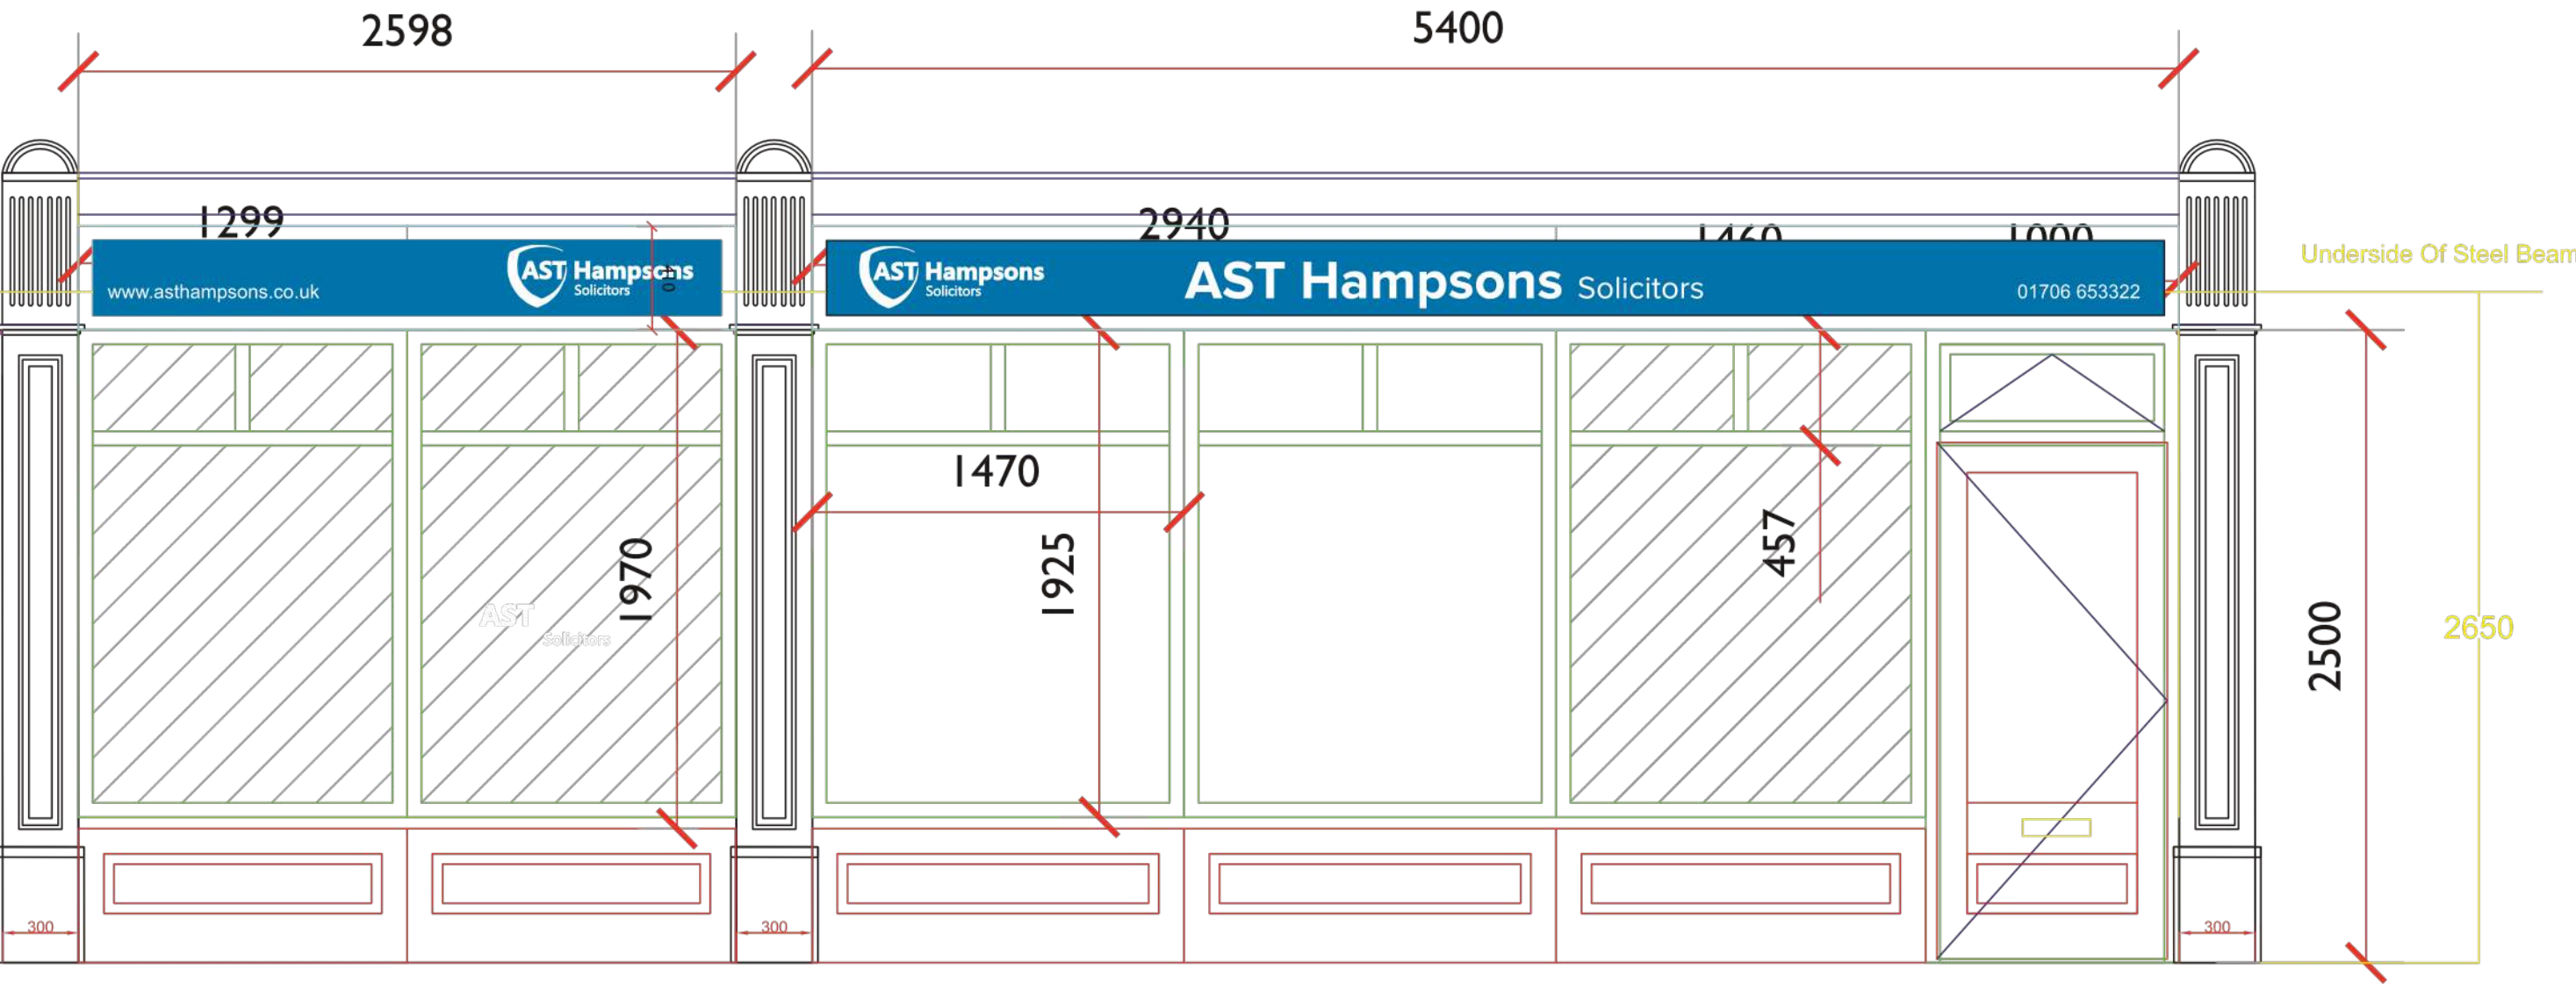


SOUTH PARADE AND DRAKE STREET

9 & 10 SOUTH PARADE

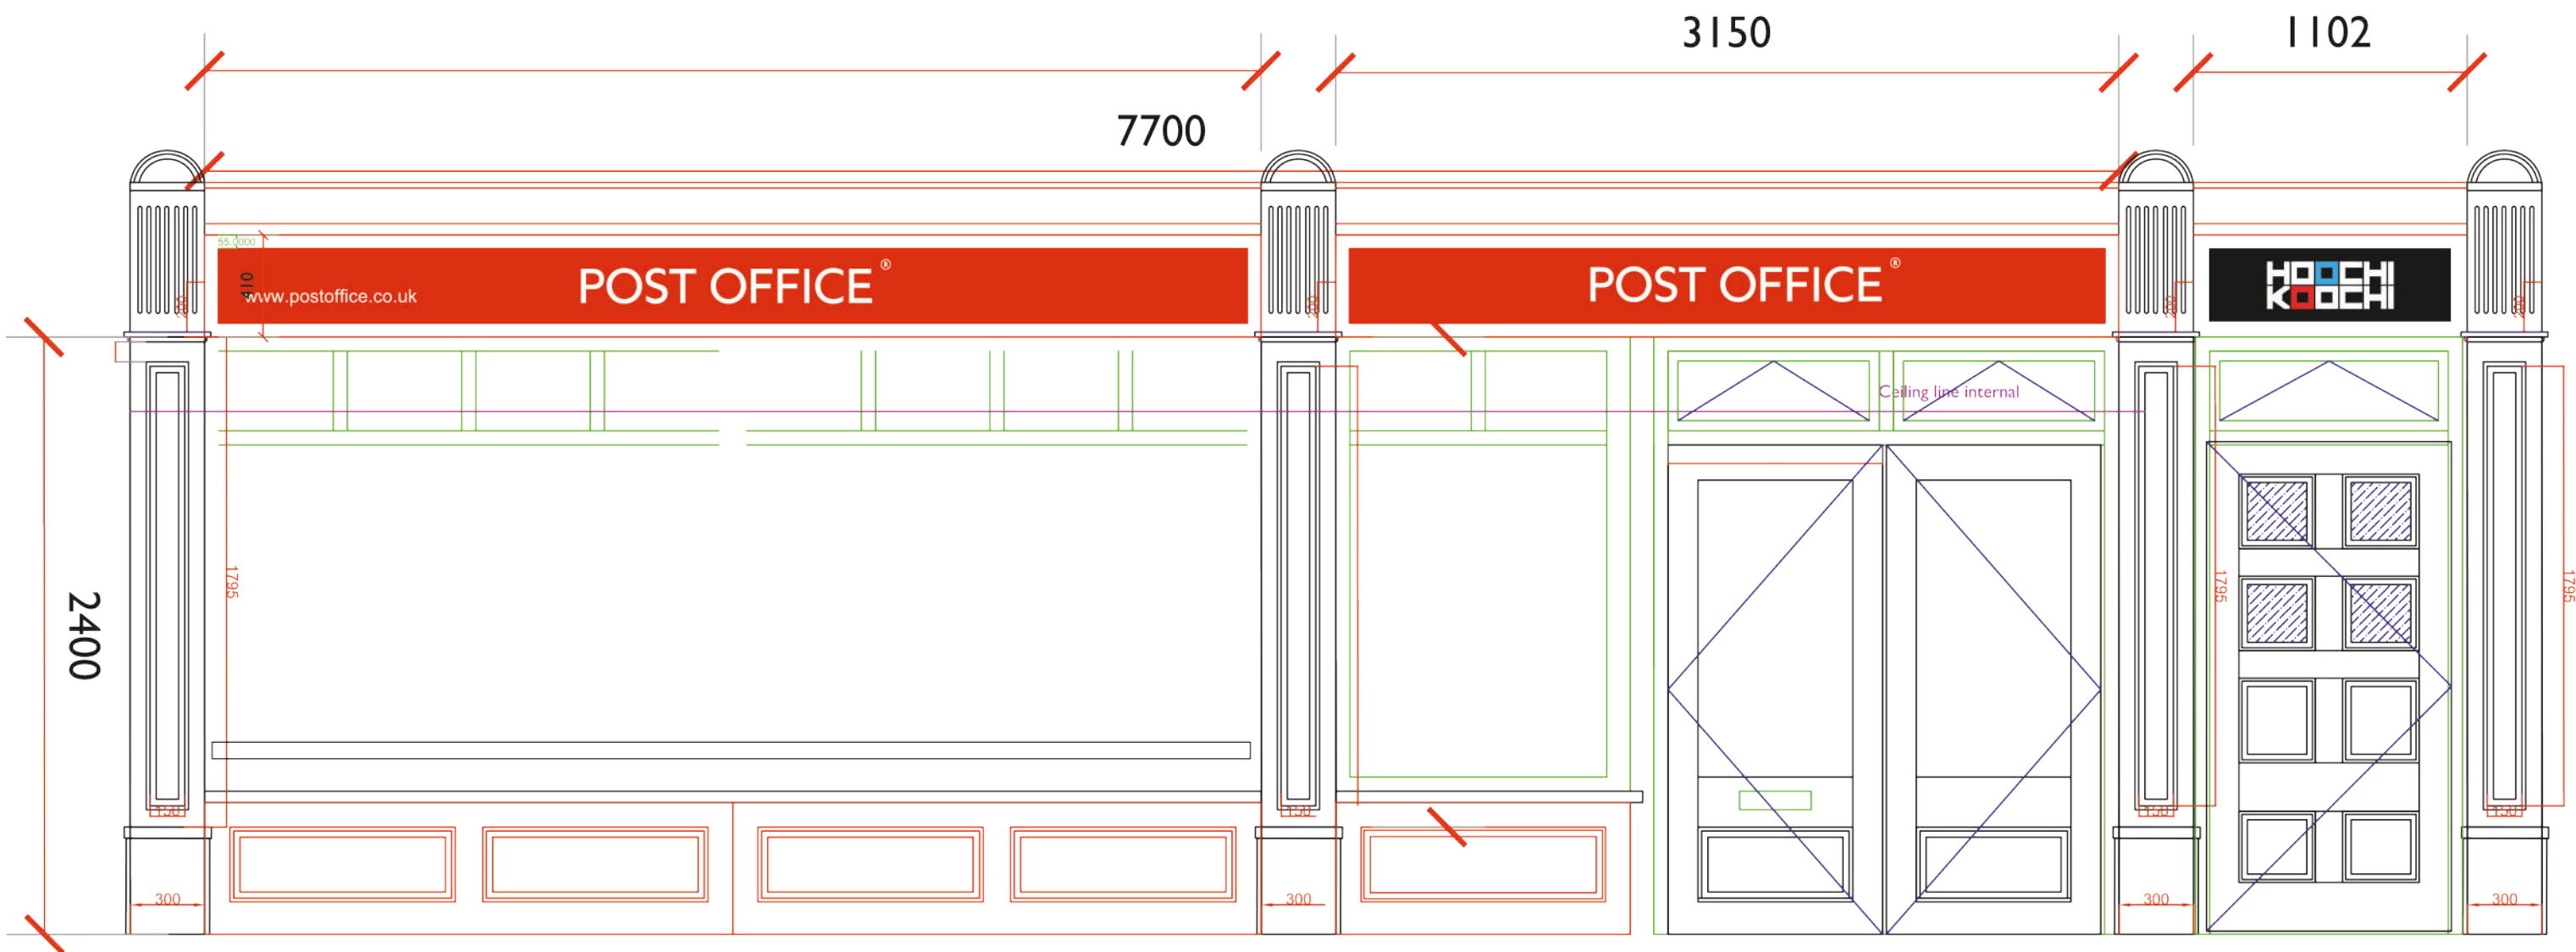

SOUTH PARADE AND DRAKE STREET

11 SOUTH PARADE

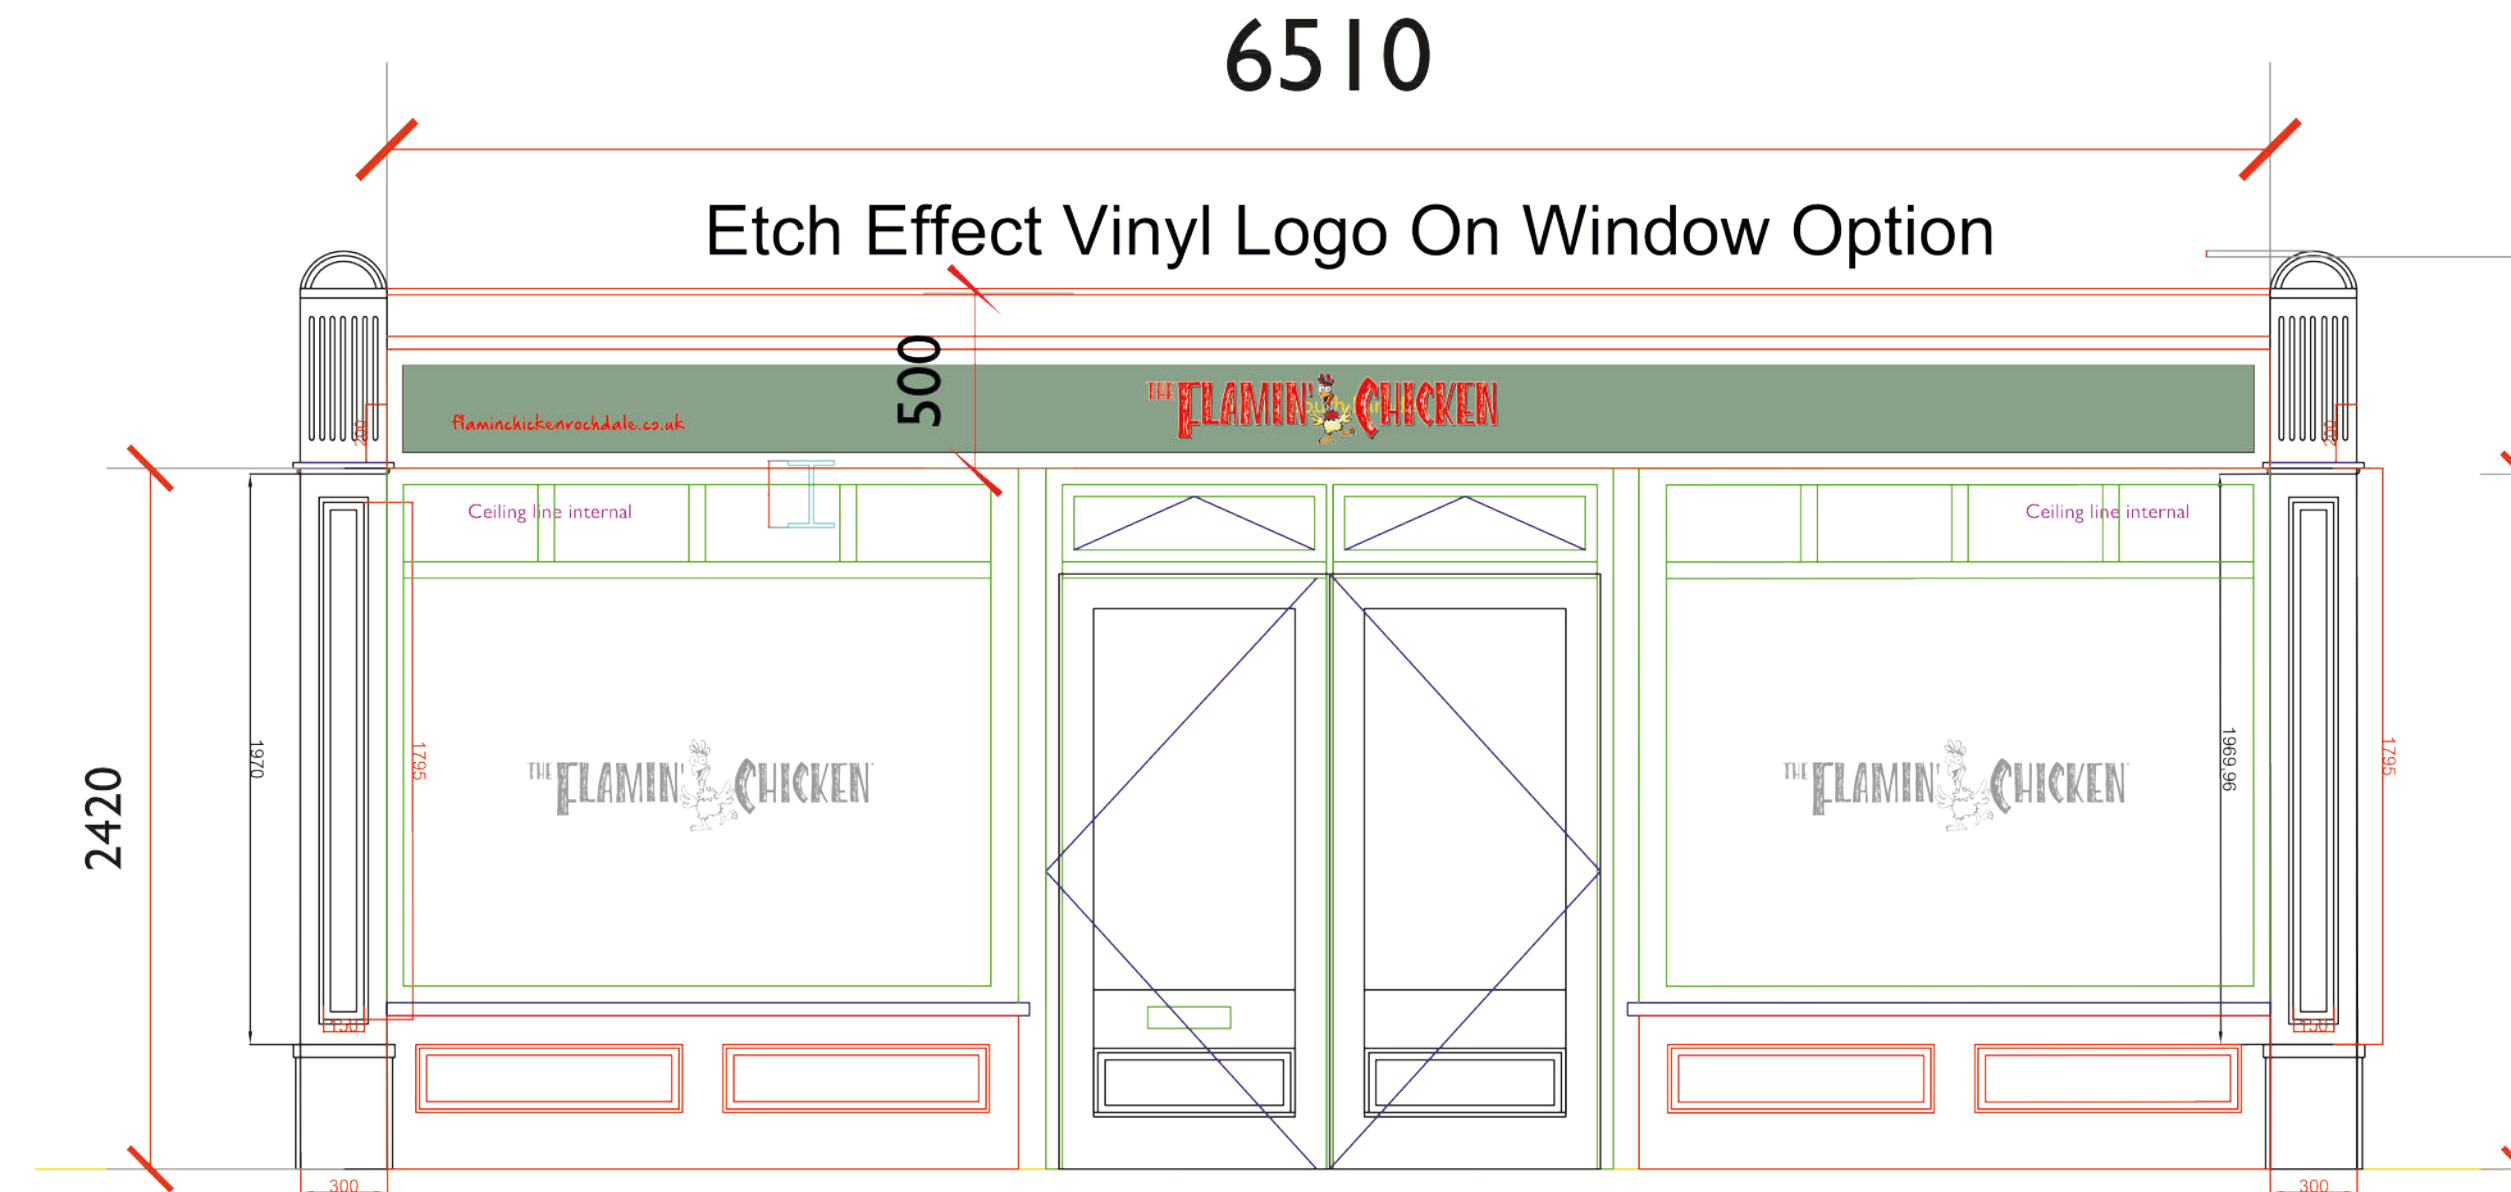


HAND PAINTED FASCIA SIGNAGE

SOUTH PARADE AND DRAKE STREET

(7 South Parade, 9-10 South Parade, 11 South Parade, MS Solicitors (13 South Parade), 13/2 Drake Street, 4 Drake Street, 6 Drake Street, 8 Drake Street, 10 Drake Street, 12 Drake Street , 55 Drake Street)

13 South Parade

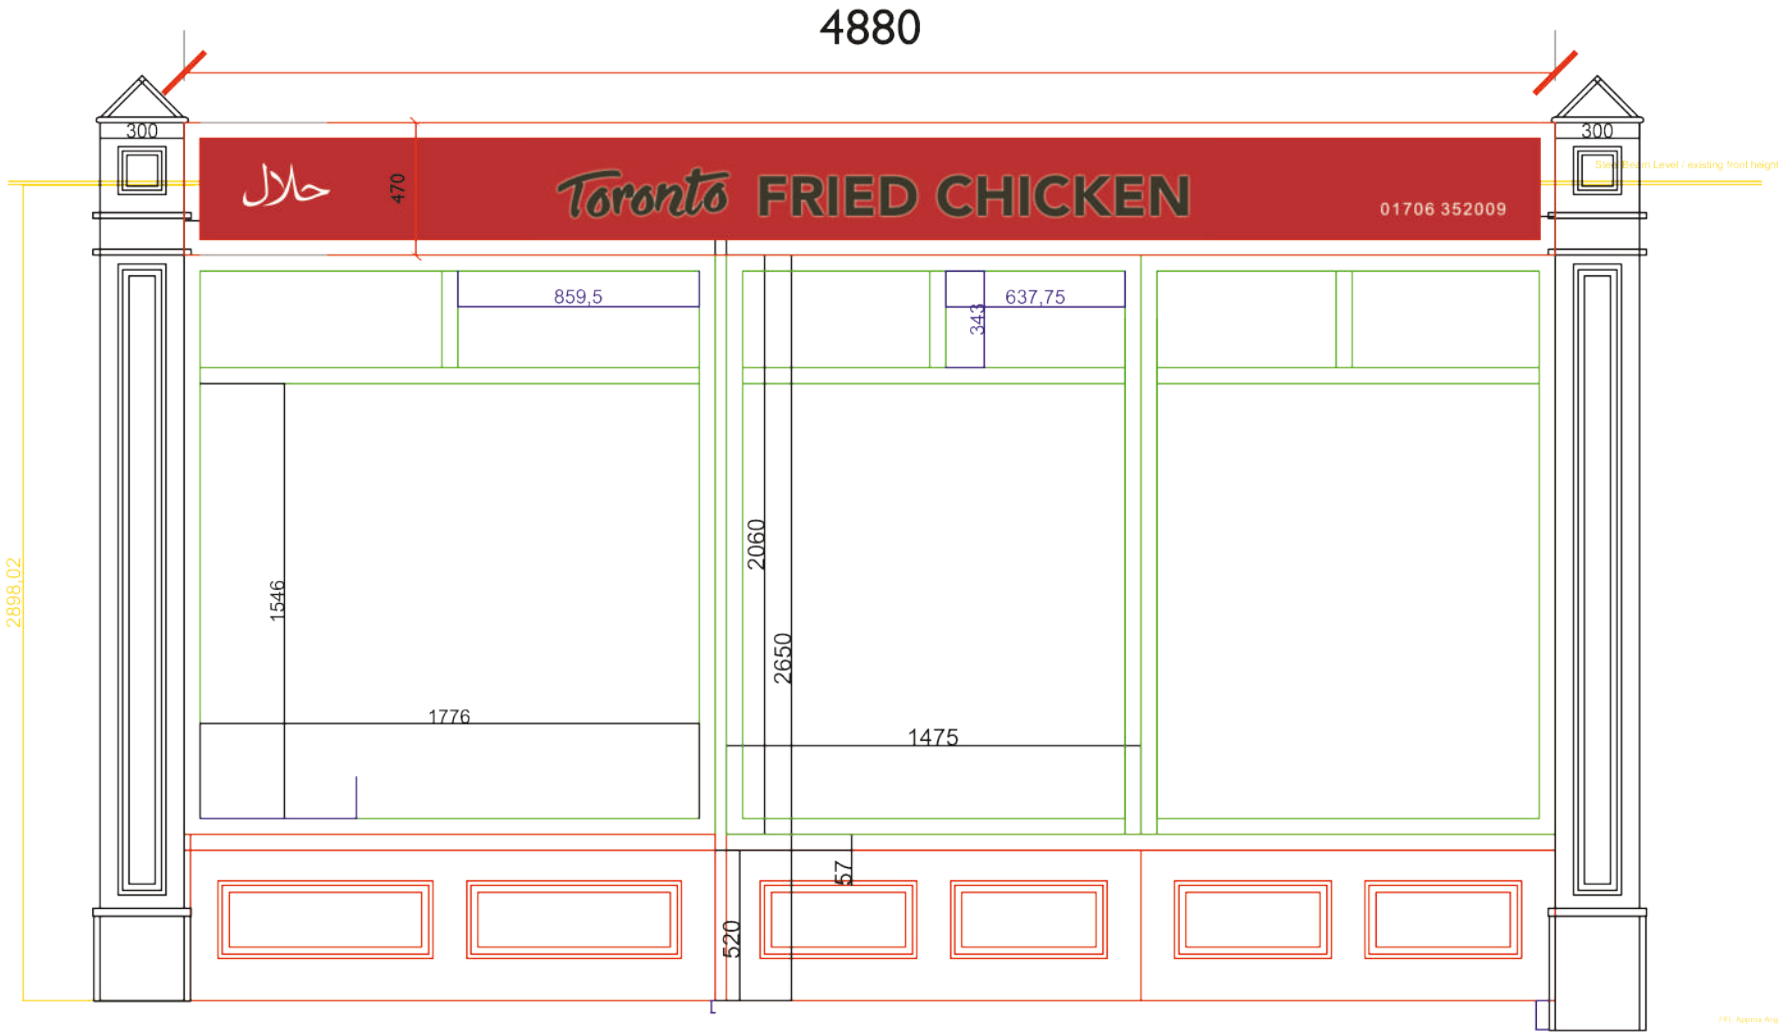


HAND PAINTED FASCIA SIGNAGE

SOUTH PARADE AND DRAKE STREET

(7 South Parade, 9-10 South Parade, 11 South Parade, MS Solicitors (13 South Parade), 13/2 Drake Street, 4 Drake Street, 6 Drake Street, 8 Drake Street, 10 Drake Street, 12 Drake Street , 55 Drake Street)

4 Drake Street

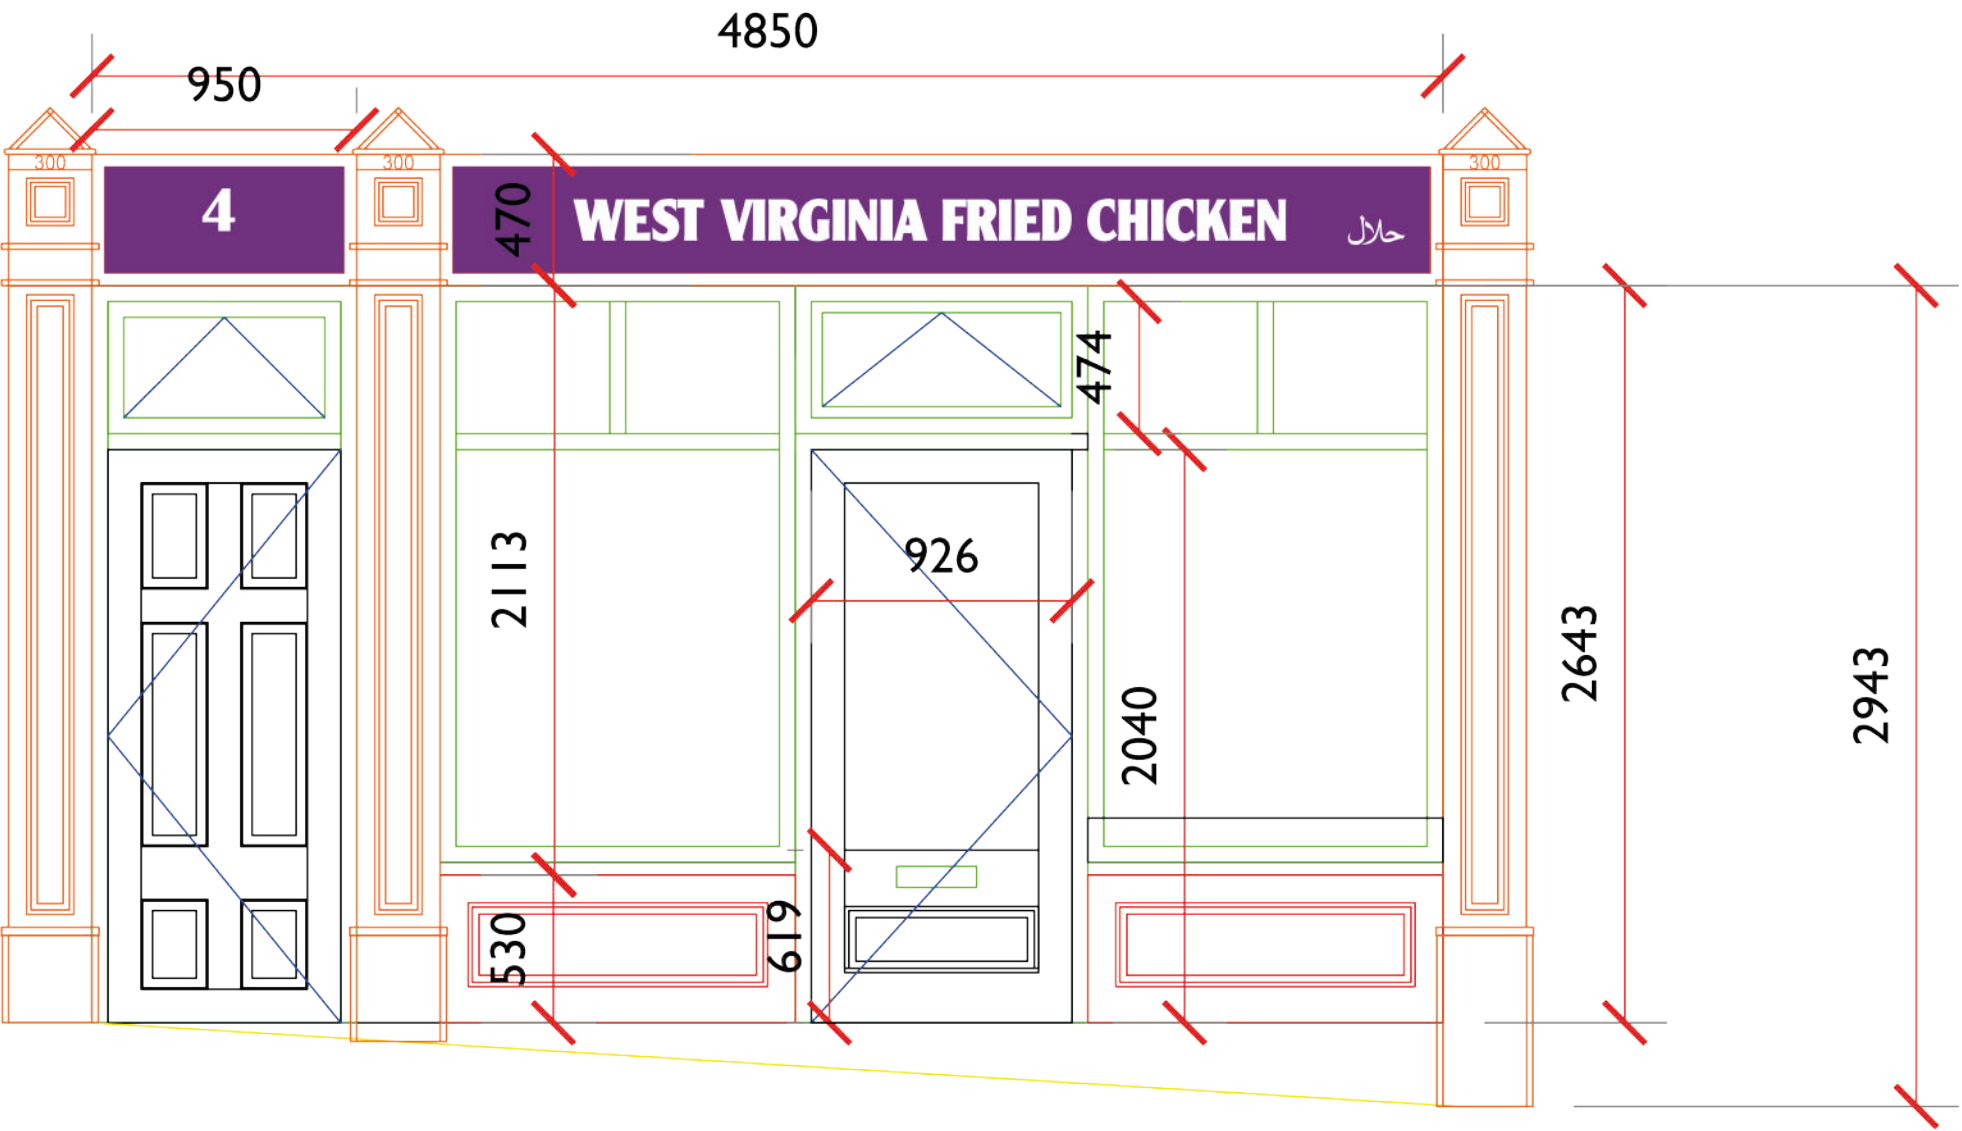

HAND PAINTED FASCIA SIGNAGE

SOUTH PARADE AND DRAKE STREET

(7 South Parade, 9-10 South Parade, 11 South Parade, MS Solicitors (13 South Parade), 13/2 Drake Street, 4 Drake Street, 6 Drake Street, 8 Drake Street, 10 Drake Street, 12 Drake Street , 55 Drake Street)

6 Drake Street




HAND PAINTED FASCIA SIGNAGE

SOUTH PARADE AND DRAKE STREET

(7 South Parade, 9-10 South Parade, 11 South Parade, MS Solicitors (13 South Parade), 13/2 Drake Street, 4 Drake Street, 6 Drake Street, 8 Drake Street, 10 Drake Street, 12 Drake Street , 55 Drake Street)

10 Drake Street

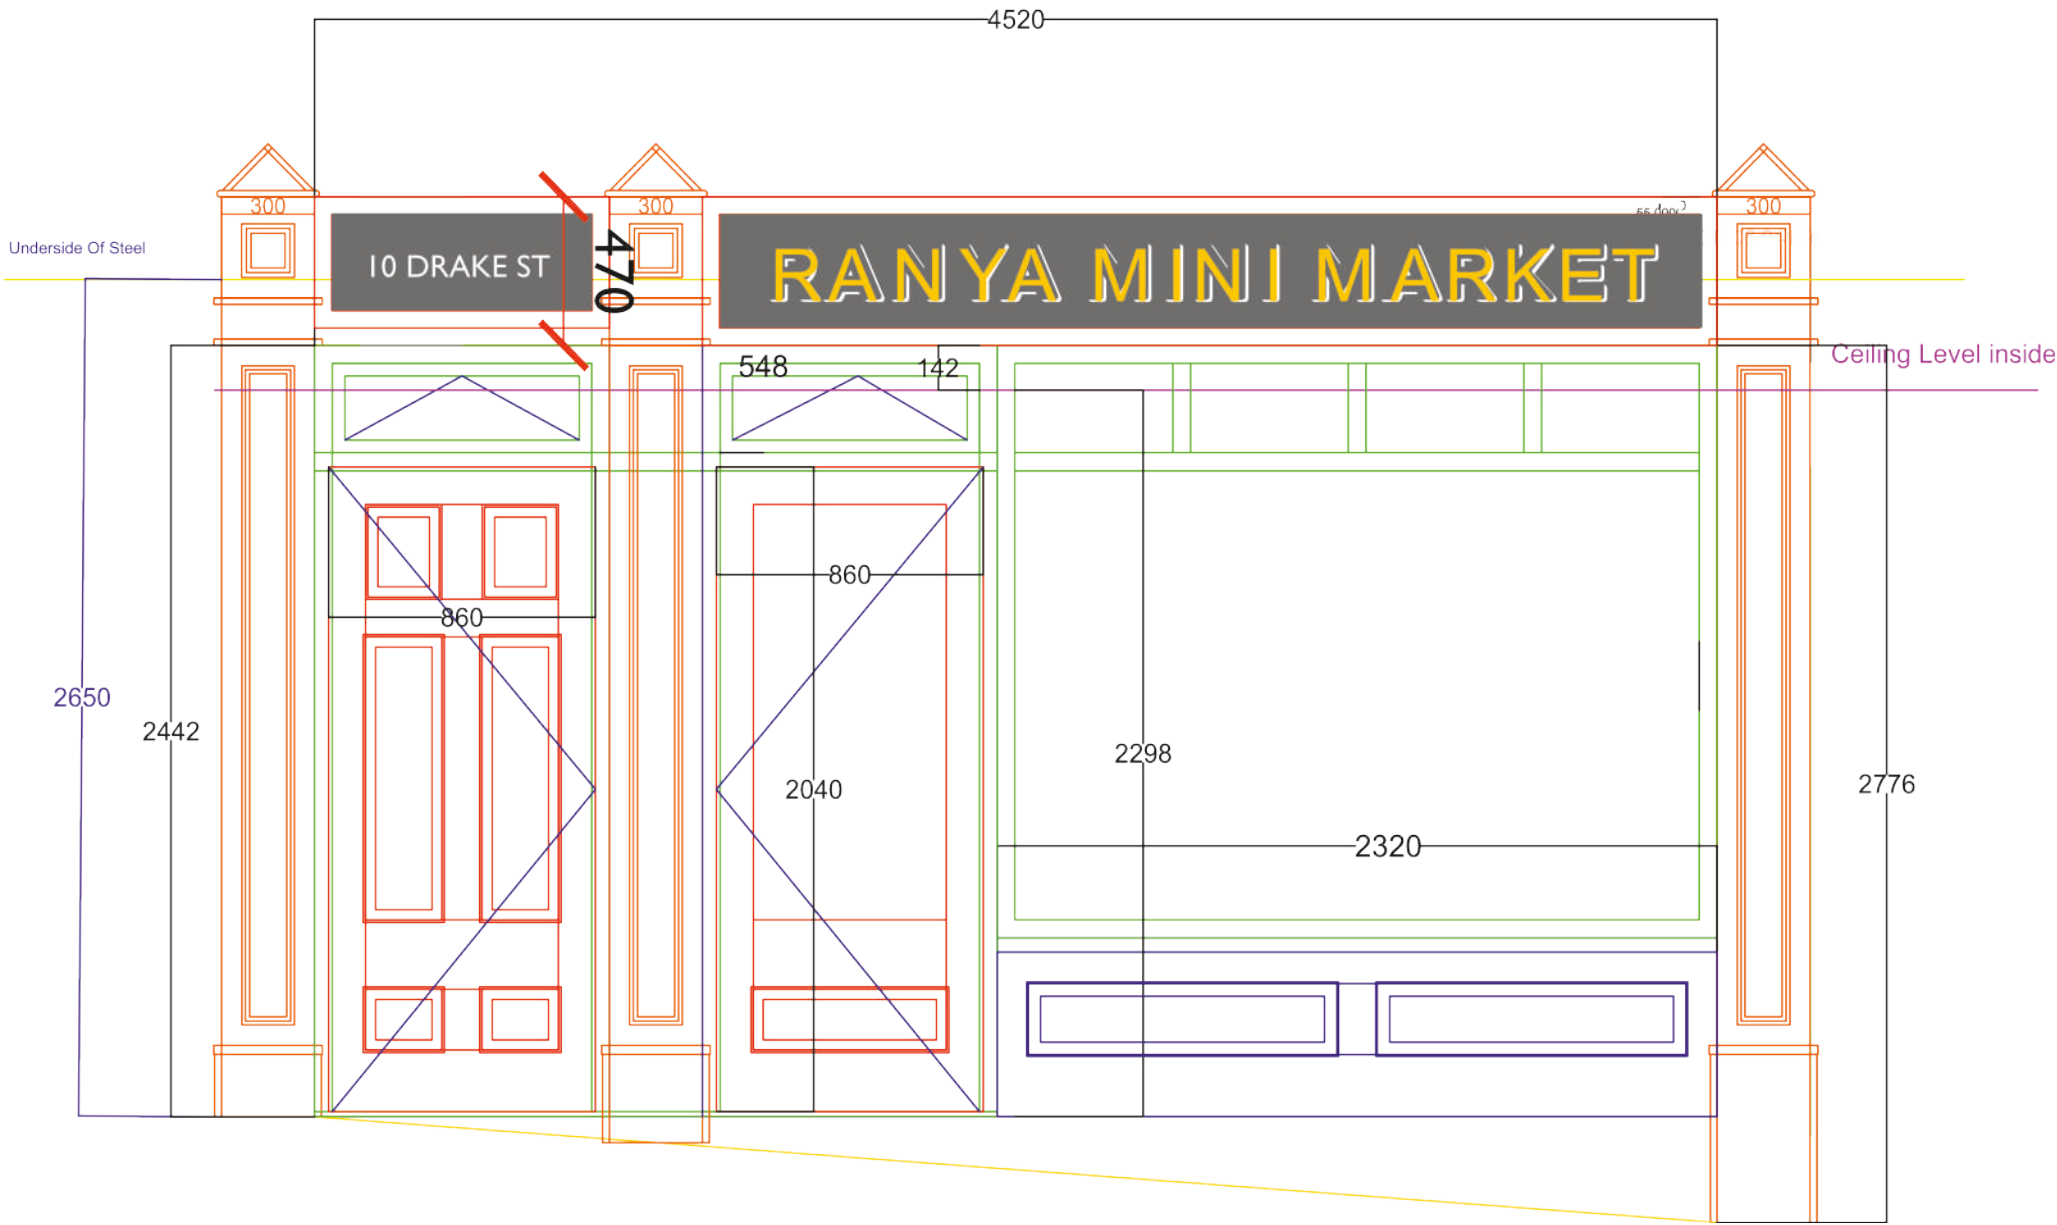


HAND PAINTED FASCIA SIGNAGE

SOUTH PARADE AND DRAKE STREET

(7 South Parade, 9-10 South Parade, 11 South Parade, MS Solicitors (13 South Parade), 13/2 Drake Street, 4 Drake Street, 6 Drake Street, 8 Drake Street, 10 Drake Street, 12 Drake Street , 55 Drake Street)

12 Drake Street

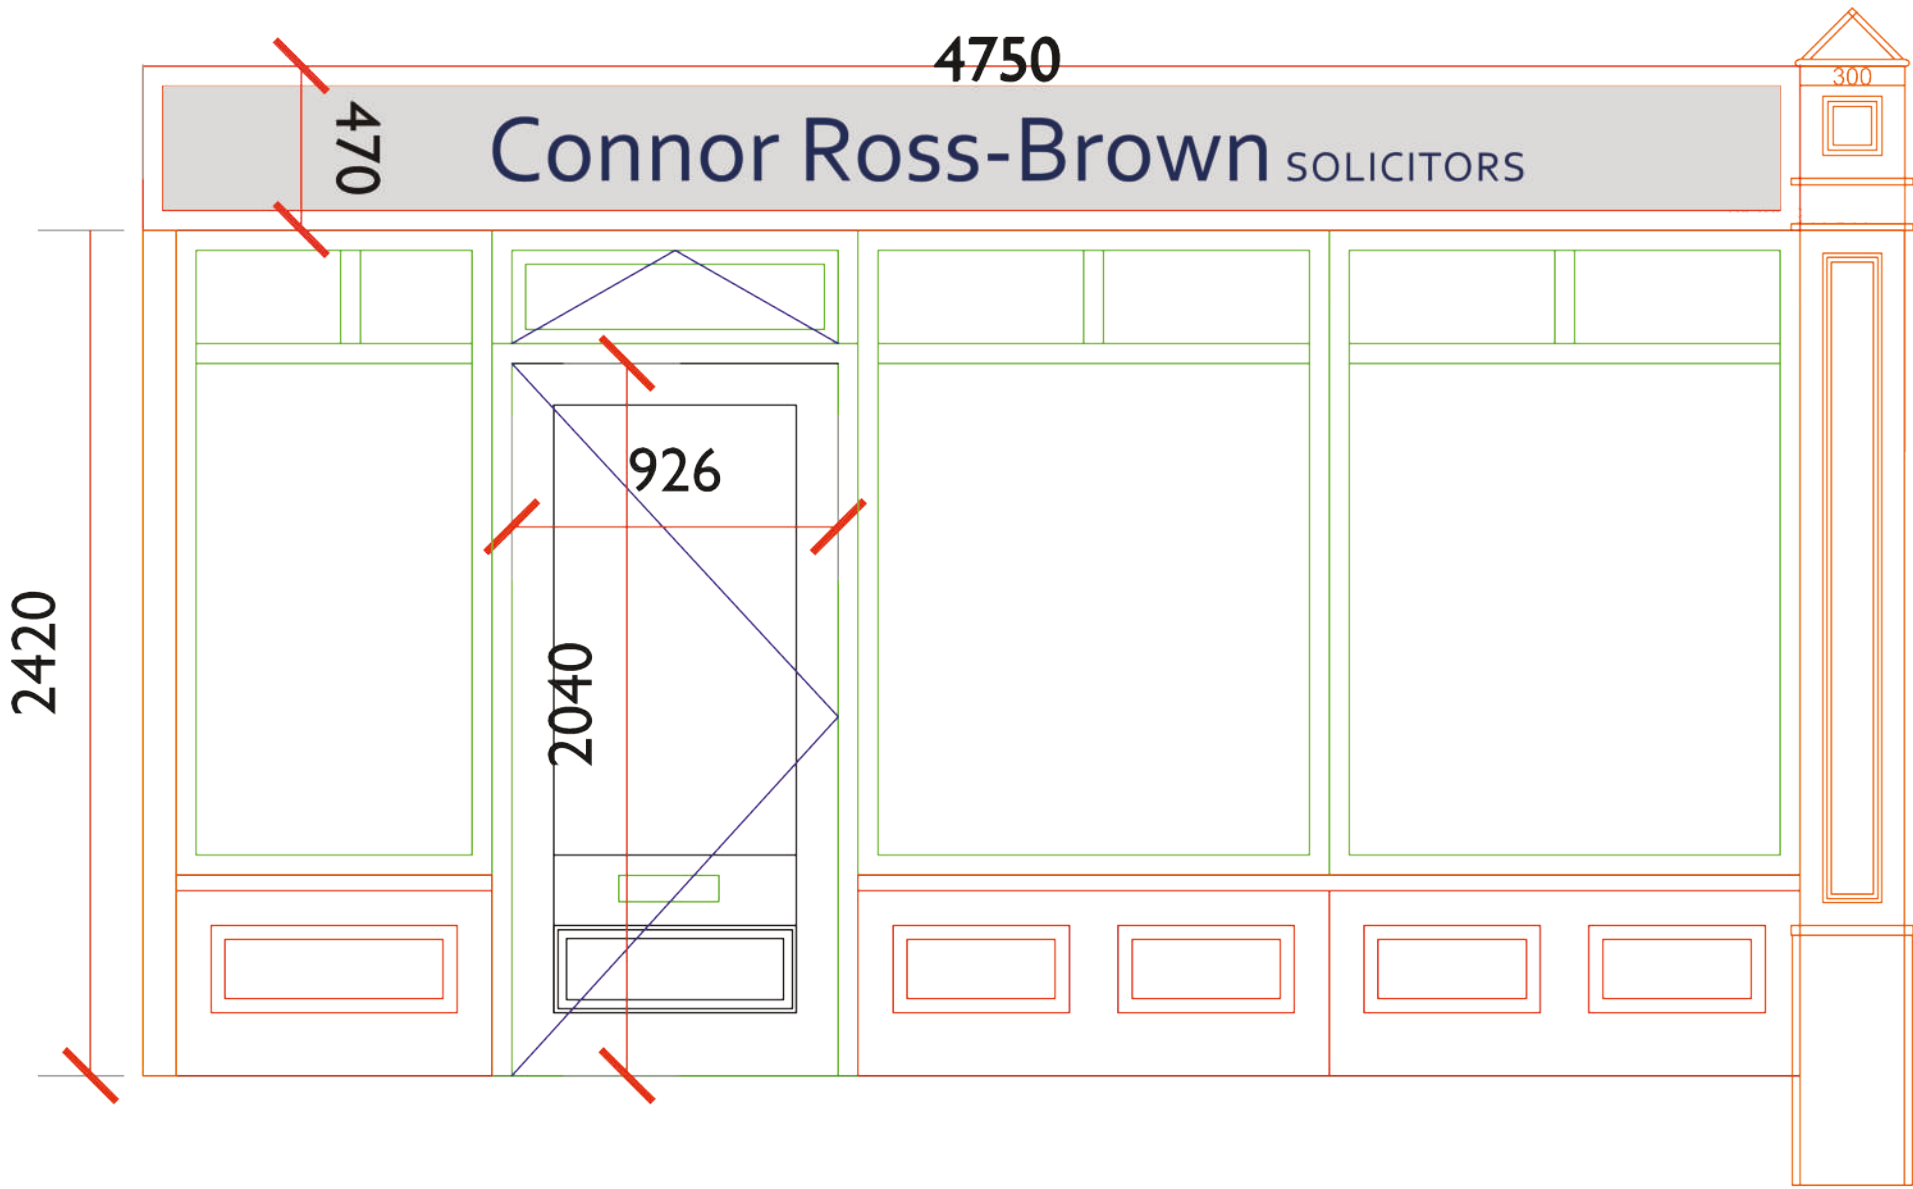


HAND PAINTED FASCIA SIGNAGE

SOUTH PARADE AND DRAKE STREET

(7 South Parade, 9-10 South Parade, 11 South Parade, MS Solicitors (13 South Parade), 13/2 Drake Street, 4 Drake Street, 6 Drake Street, 8 Drake Street, 10 Drake Street, 12 Drake Street , 55 Drake Street)

12 Drake Street

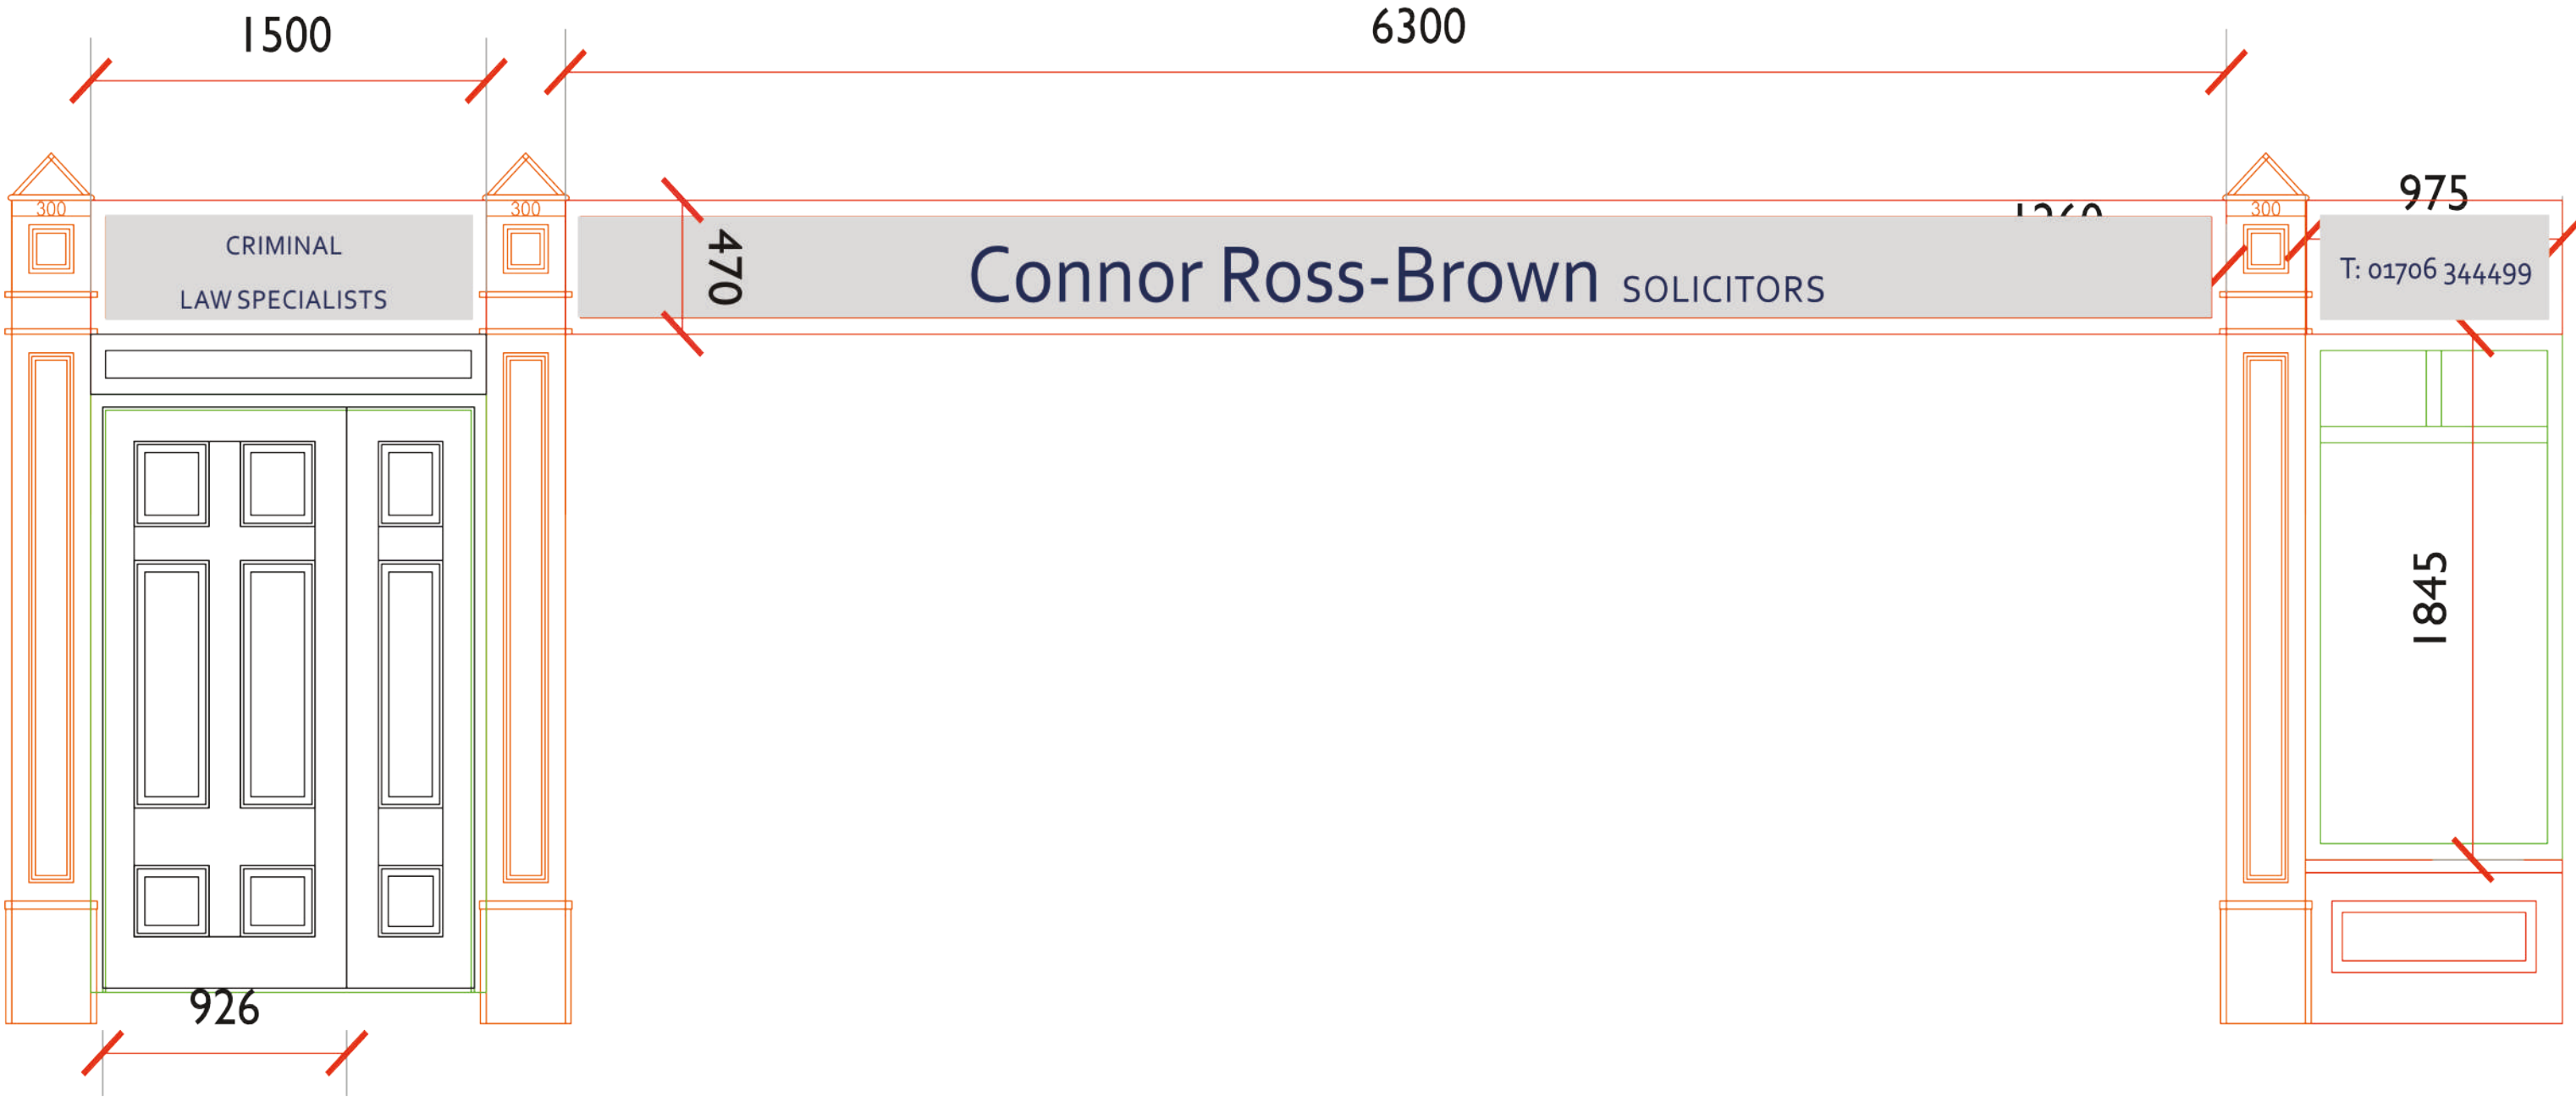


HAND PAINTED FASCIA SIGNAGE

SOUTH PARADE AND DRAKE STREET

(7 South Parade, 9-10 South Parade, 11 South Parade, MS Solicitors (13 South Parade), 13/2 Drake Street, 4 Drake Street, 6 Drake Street, 8 Drake Street, 10 Drake Street, 12 Drake Street , 55 Drake Street)

55 Drake Street

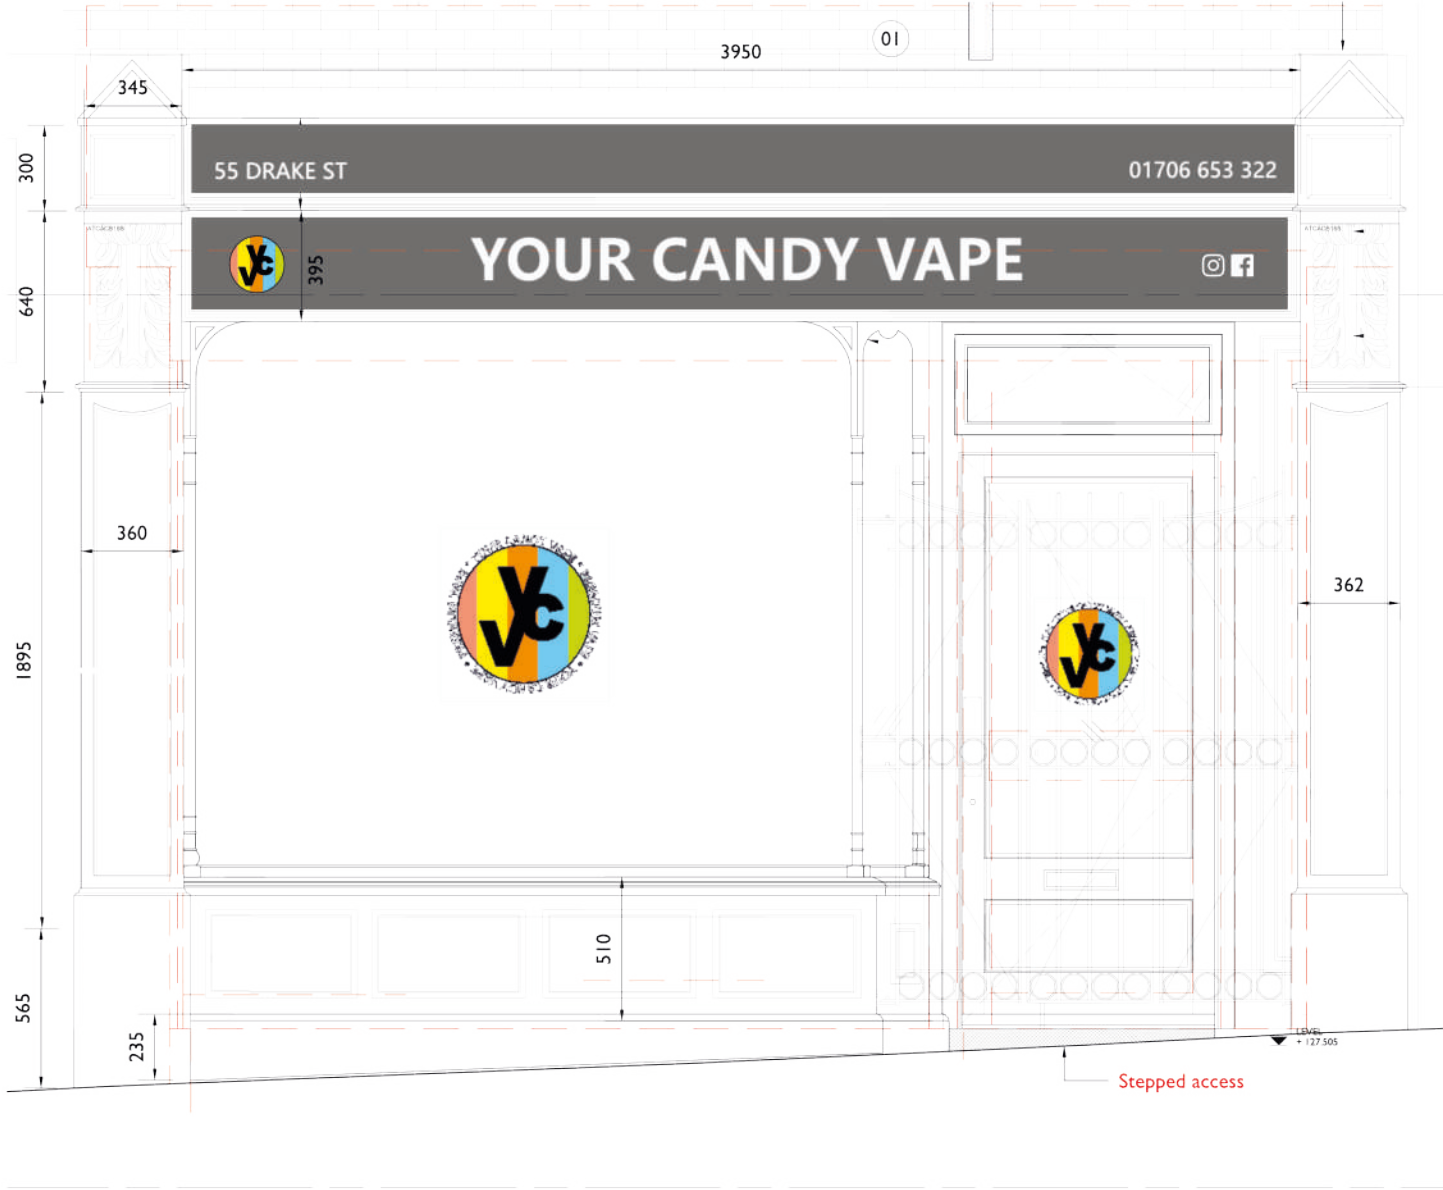


LED STRIP LIGHTING

SOUTH PARADE AND DRAKE STREET

(11 South Parade, 4 Drake Street, 6 Drake Street, 10 Drake Street, 55 Drake Street)

11 South Parade

All wiring to be concealed

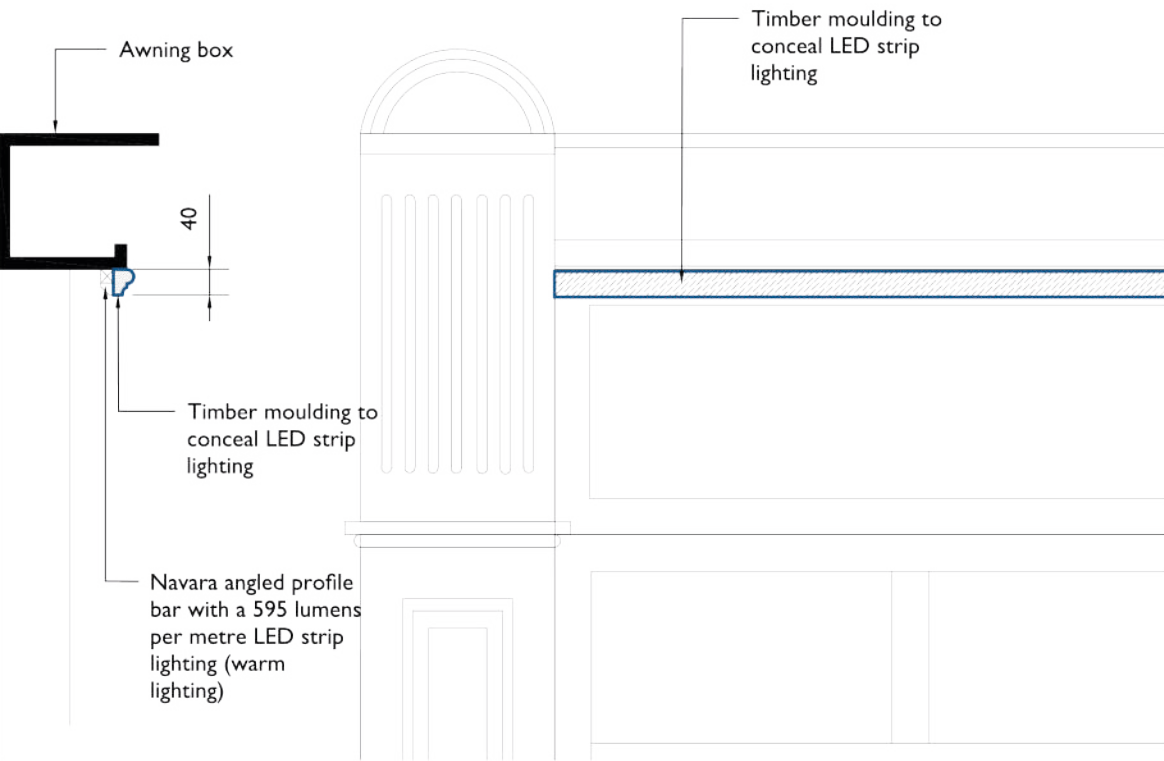

4 Drake Street, 6 Drake Street, 10 Drake Street, 55 Drake Street

All wiring to be concealed



Sample of timber bead (shown in red) in which is used to conceal the Navara angled profile bar with a 595 lumens per metre LED strip lighting (warm lighting, IP65).

3D LIT SIGNAGE

SOUTH PARADE AND DRAKE STREET

(12 South Parade, 13/2 Drake Street)


12 South Street




Letter style - HAVANA

Tel No and logo to be hand painted

Maximum height from ground to base of advertisement	2.65m
Height	0.41m
Width	5.4m
Depth	50mm
Materials	Stainless steel
Maximum height of individual letters/symbols	150mm
Text Colour	White/orange
Background colour	Purple
Illuminated - internally	yes
- externally	no
- static	yes
- intermittent	no
- level	600lm (max)

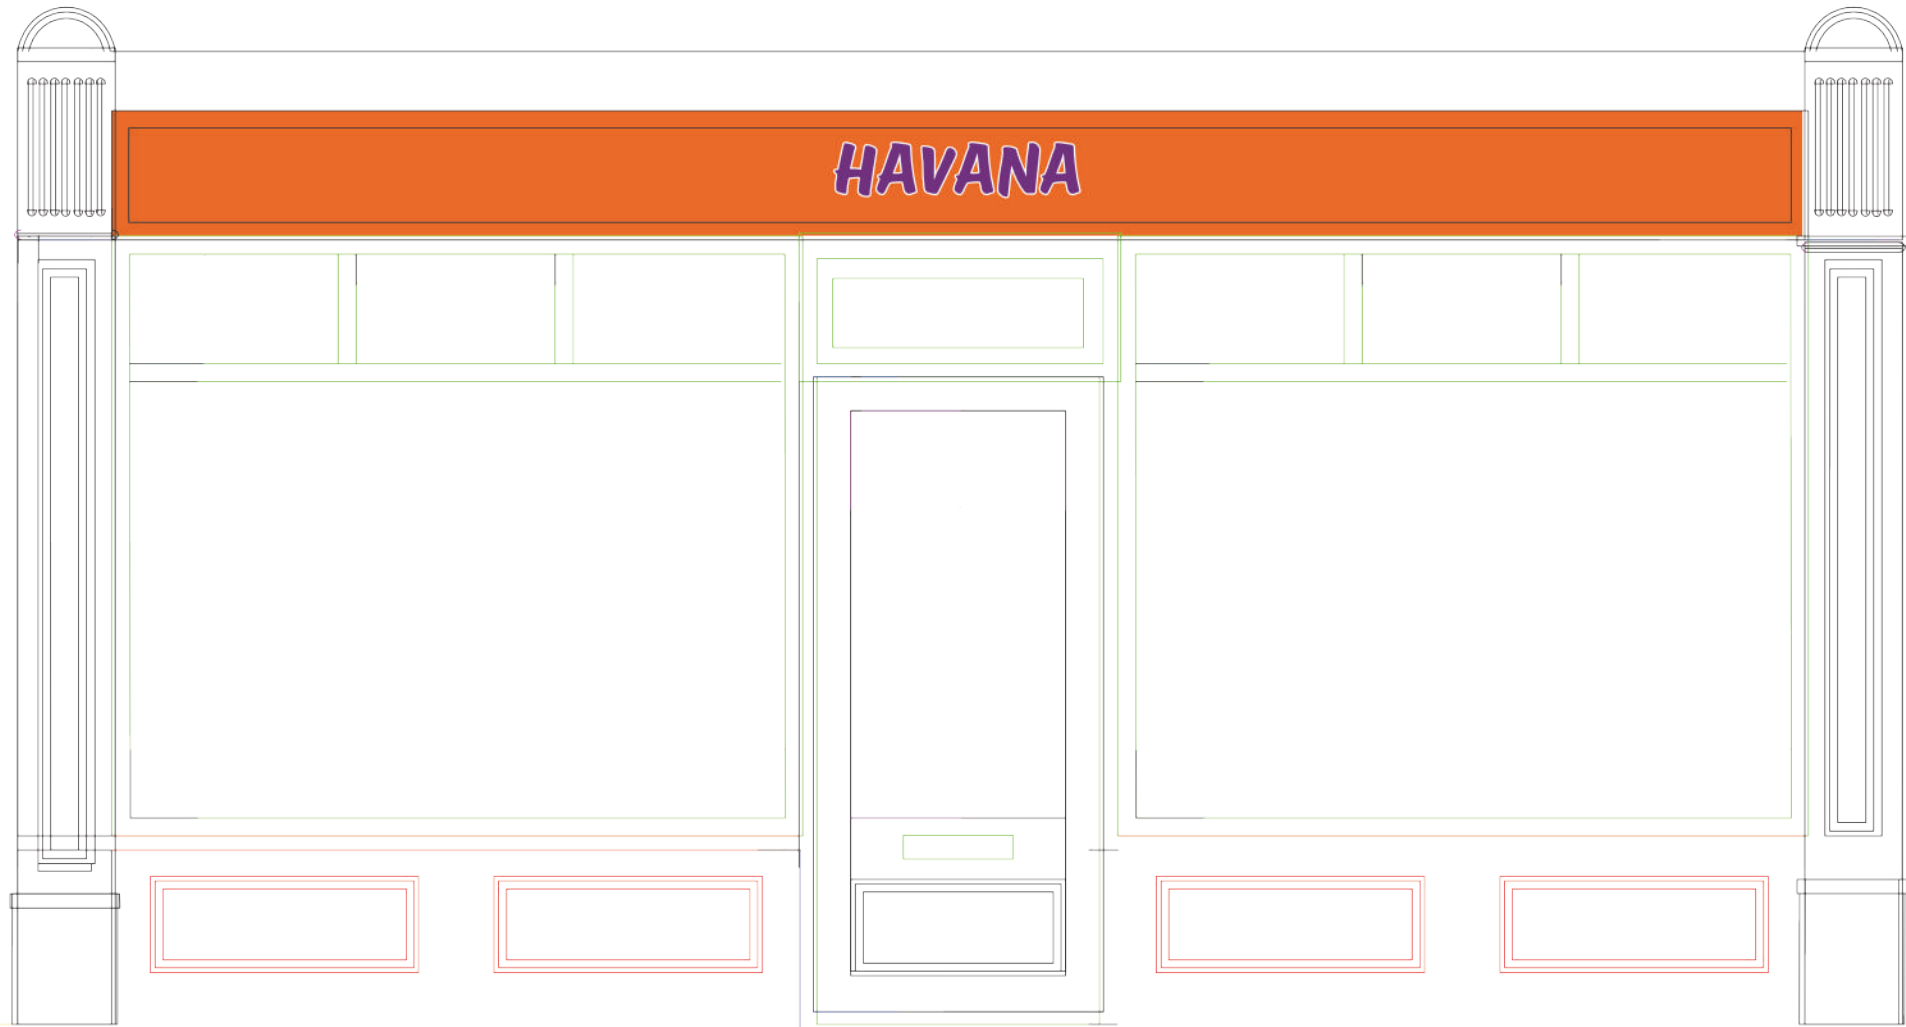

‘HAVANA’ SIGN TO BE IN 3D - all wiring to be concealed

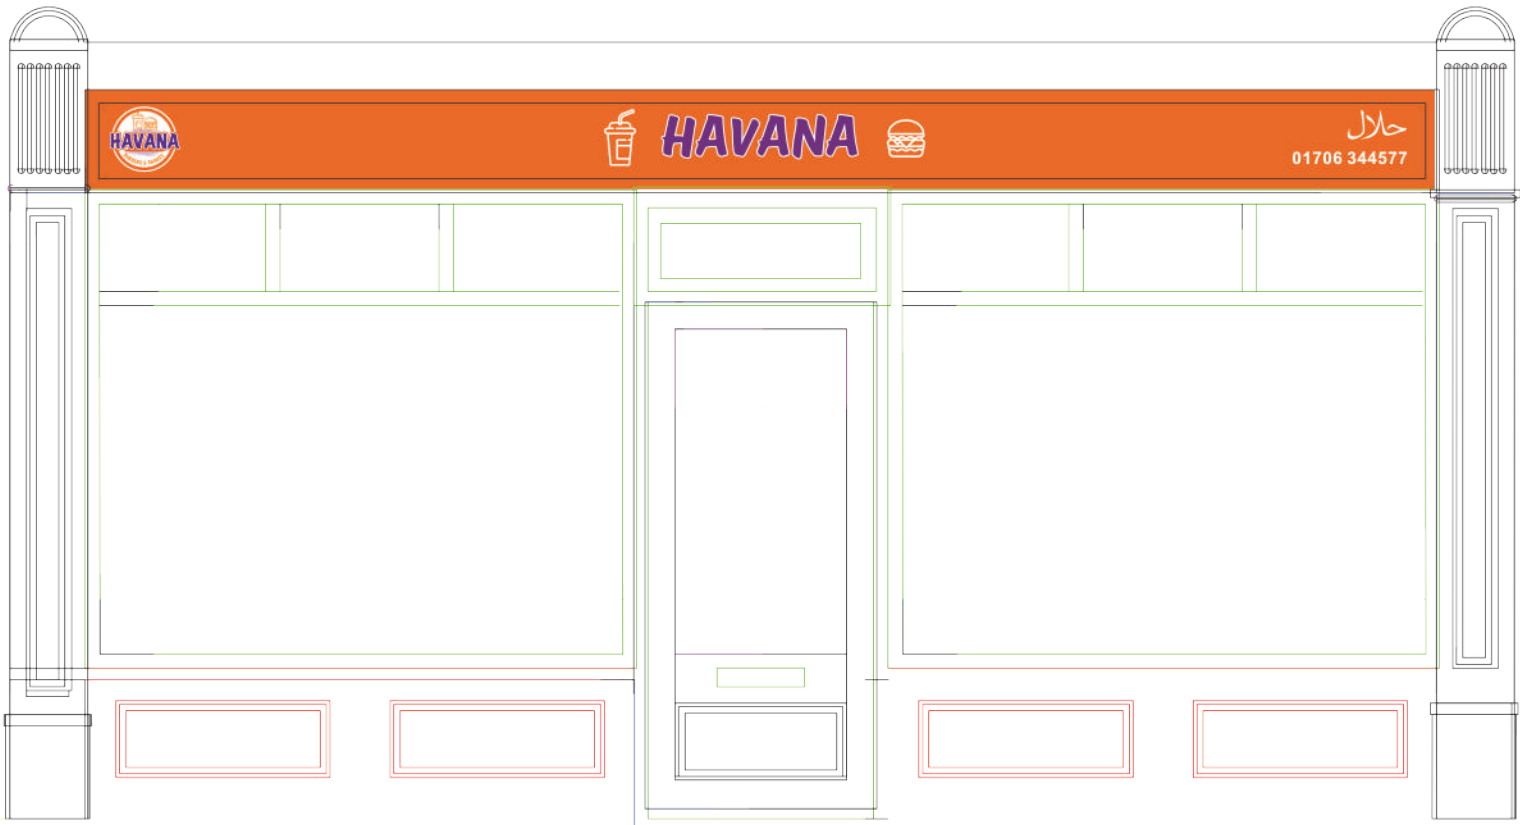

OTHER ELEMENTS TO BE HANDPAINTED

3D LIT SIGNAGE

SOUTH PARADE AND DRAKE STREET

(12 South Parade, 13/2 Drake Street)


2 Drake Street



Letter style - TORONTO

Tel No and halal symbol to be hand painted

Maximum height from ground to base of advertisement	2.65m
Height	0.41m
Width	5.4m
Depth	50mm
Materials	Stainless steel
Maximum height of individual letters/symbols	150mm
Text Colour	White/orange
Background colour	Purple
Illuminated - internally	yes
- externally	no
- static	yes
- intermittent	no
- level	600lm (max)

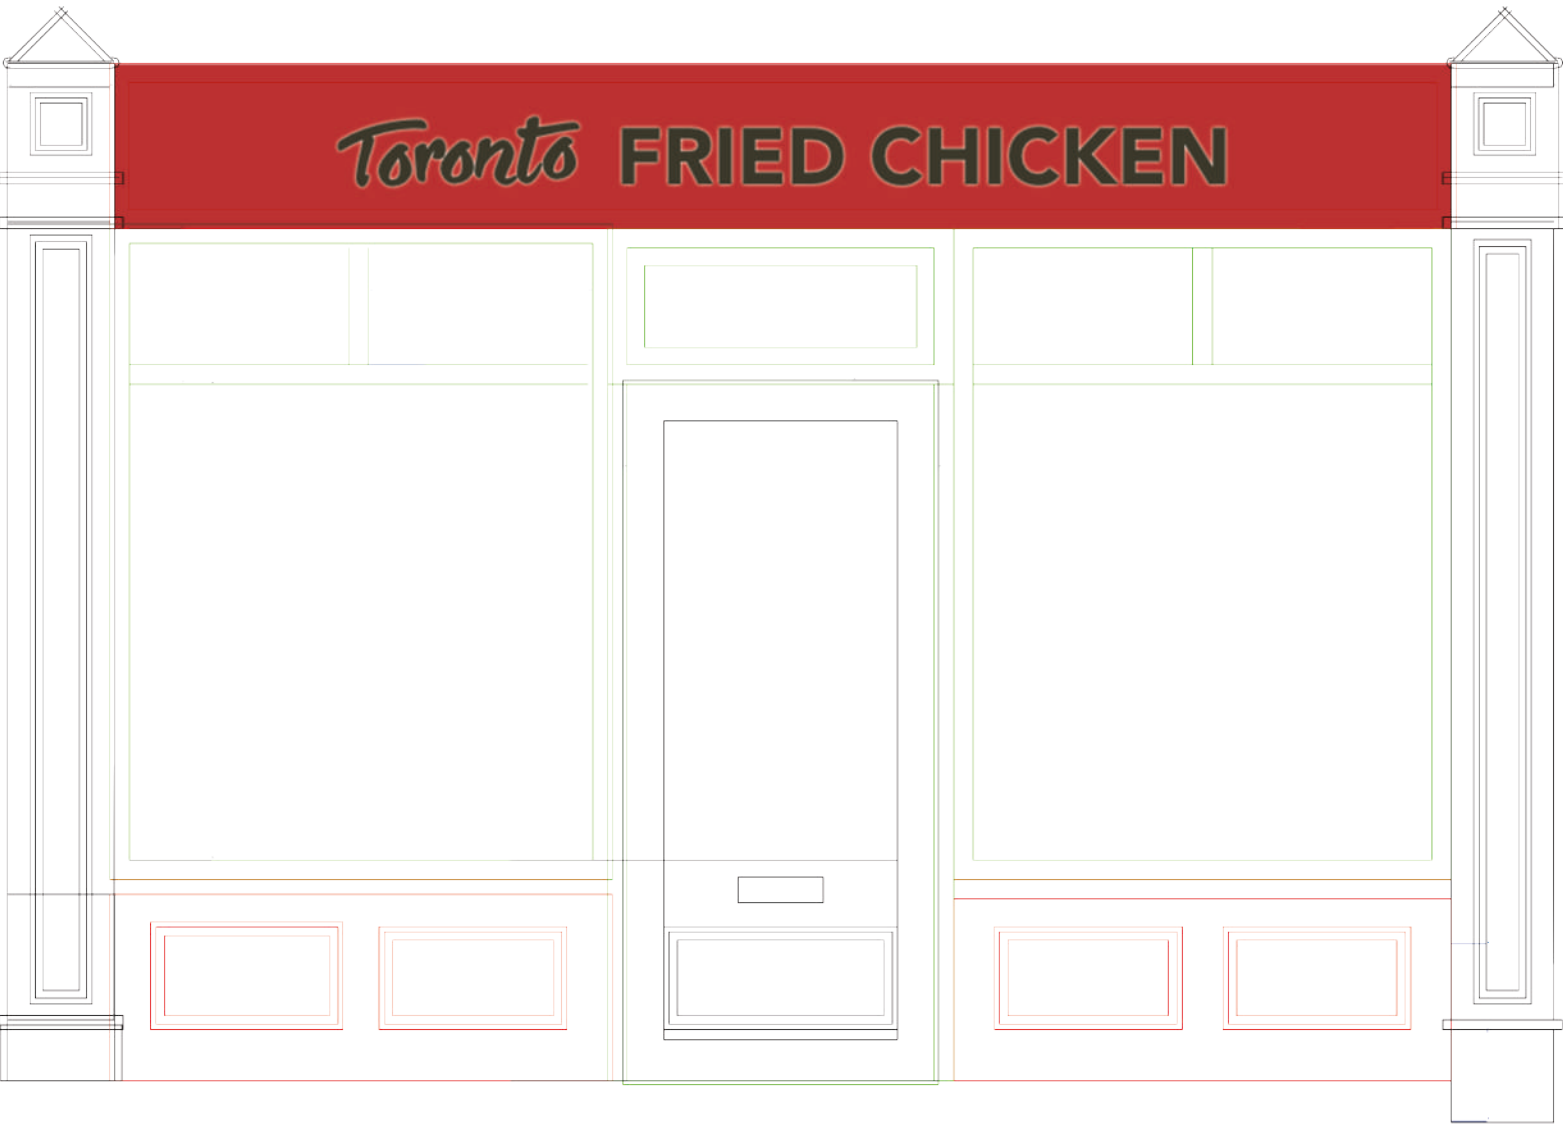


‘Toronto FRIED CHICKEN’ SIGN TO BE IN 3D - all wiring to be concealed

HANGING SIGN

SOUTH PARADE AND DRAKE STREET

MS Solicitors (13 South Parade and 2 Drake Street) x 2, Hoochi Koochi (9 South Parade), 55 Drake Street

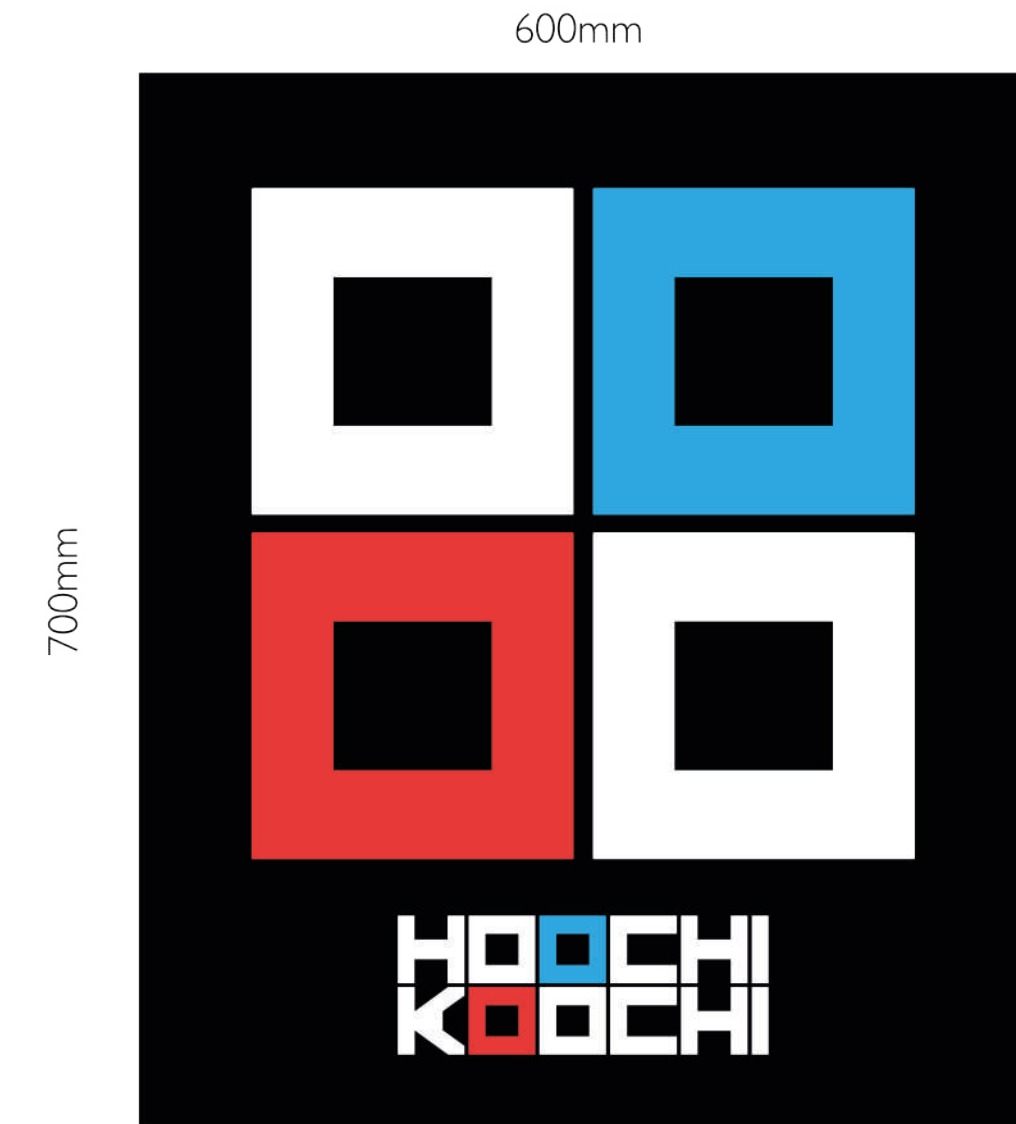

One hanging sign above 9 South Parade



One hanging sign above 13 South Parade


One hanging sign above 2 Drake Street



One hanging sign above 55 Drake Street

	
www.calibremetalwork.co.uk	
Hazel Knoll Farm, Torkington Road, Hazel Grove, Stockport. SK7 6NW Tel: +44 (0) 161 427 4603	
Product:	508 Lighting Bracket
Material:	Cast Iron & Stainless Steel
Notes:	Supplied fully assembled with integral lighting units
Lighting Specification per Bracket:	
LED:	
No. of Strips = 2no	
Light Emmited = Warm White (3000k)	
Number of LEDs / metre = 60no	
Watts = 14.4W / metre	
Voltage = 12V	
Ingress Protection = IP65	
*LED strips to have 1 metre of tails for chasing through bracket and wall.	
Transformer (DC):	
No. of Transformers = 1no	
Ingress Protection = IP67	
Voltage = 240V	
Watts = 20W	
*Supplied separately to electrician	

***All wiring to be concealed**

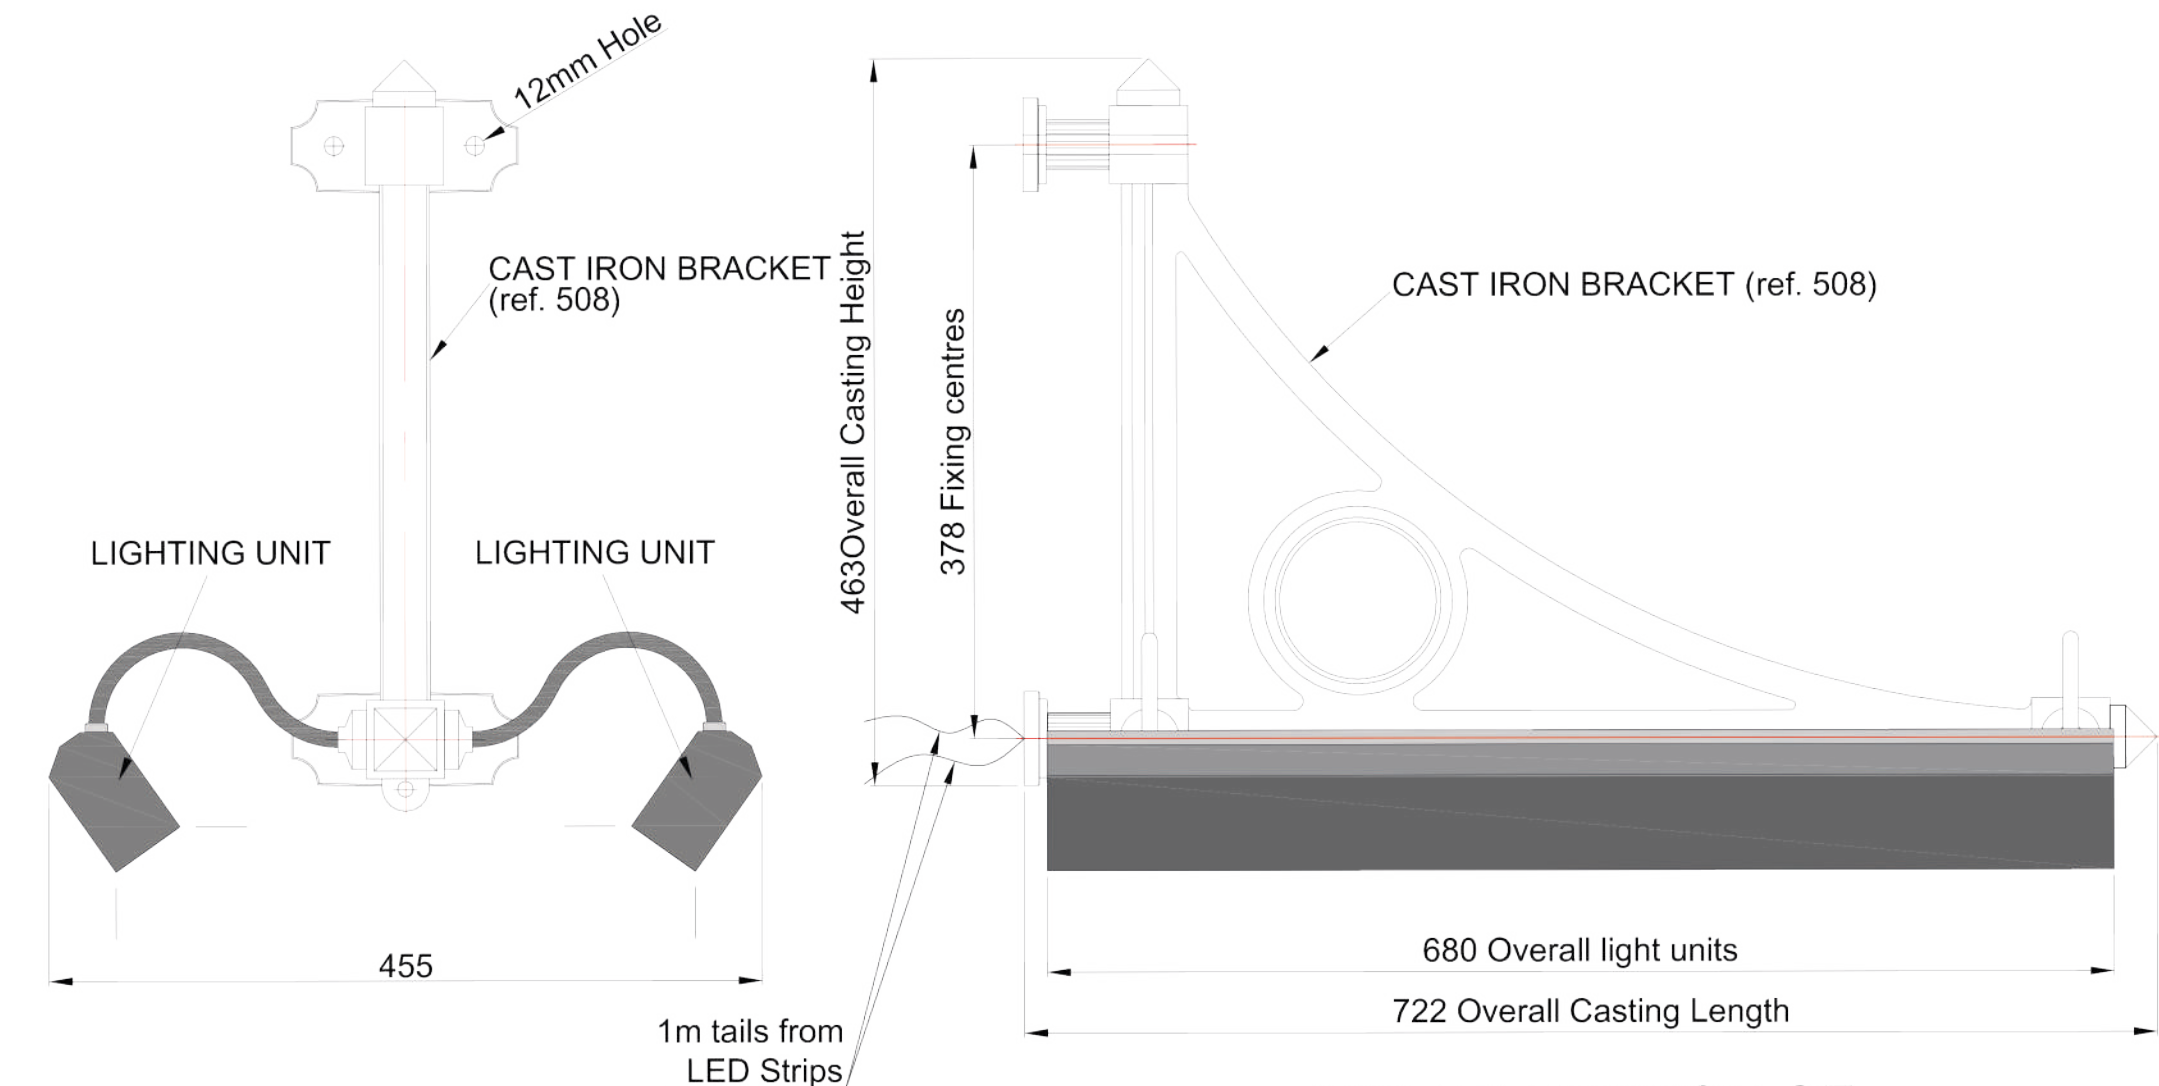

FRONT VIEW

SIDE ELEVATION OF LIGHTING BRACKET

No.	revision	date	by	check by	Fabrication Tolerances 0mm - 1000mm = +/- 1.0mm 1001mm - 2500mm = +/- 1.5mm 2501mm - 5000mm = +/- 2.0mm 5001mm - 10000mm = +/- 2.5mm Unless stated otherwise Rolling Tolerance to BS EN 10210 3rd Angle Projection 	IF IN DOUBT ASK  www.calbremetalwork.co.uk Hazel Knoll Farm, Tongkington Road, Hazel Grove, Stockport, SK7 6NW Tel: +44 (0) 161 427 4603	Project 508 - 3no Hanging Sign Brackets Sheet title Cast Hanging Sign Bracket with Lighting Unit Dwg No. 508-WR-001 scale 1:5@ A3 date 25/05/2021 Status For Construction
[A]	Issued for construction	25/05/21	WR	WR			
[B]							
[C]							
[D]							
[E]							
[F]							
[G]							

SIGNAGE ON AWNING
SOUTH PARADE AND DRAKE STREET

12 South Parade



WINDOW MANIFESTATION
SOUTH PARADE AND DRAKE STREET

13 South Parade / 2 Drake Street



AREAS IN RED TO INCLUDE MANIFESTATION TO MS SOLICITORS
HANGING SIGN SHOWN IN GREEN

Manifestation to window- Contravision

5 no: WINDOW PANELS



MAIN DOOR PANEL

