



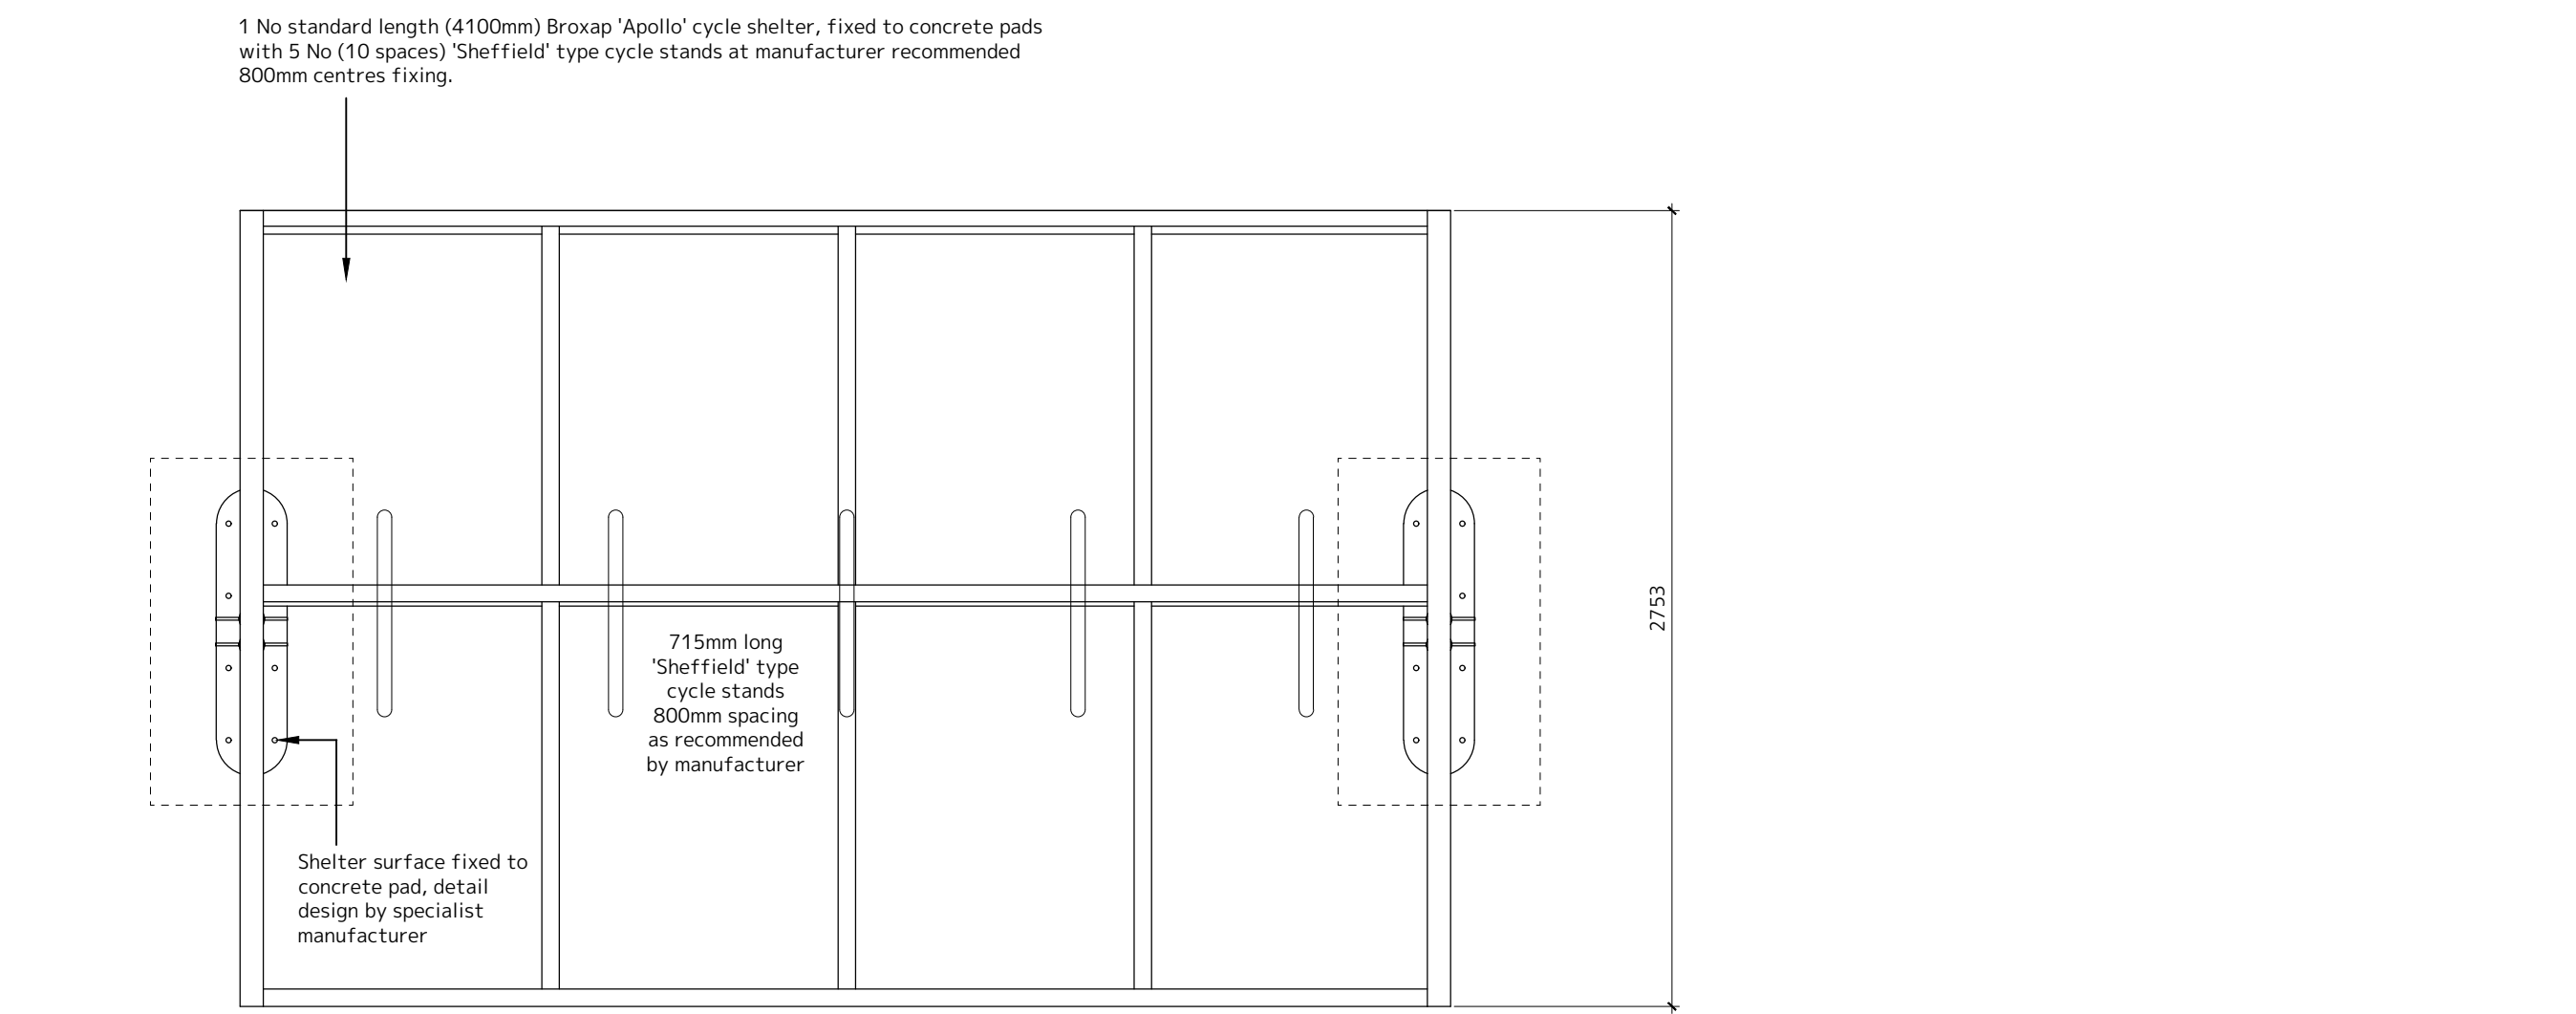


Cycle Shelter Plan View 1:25

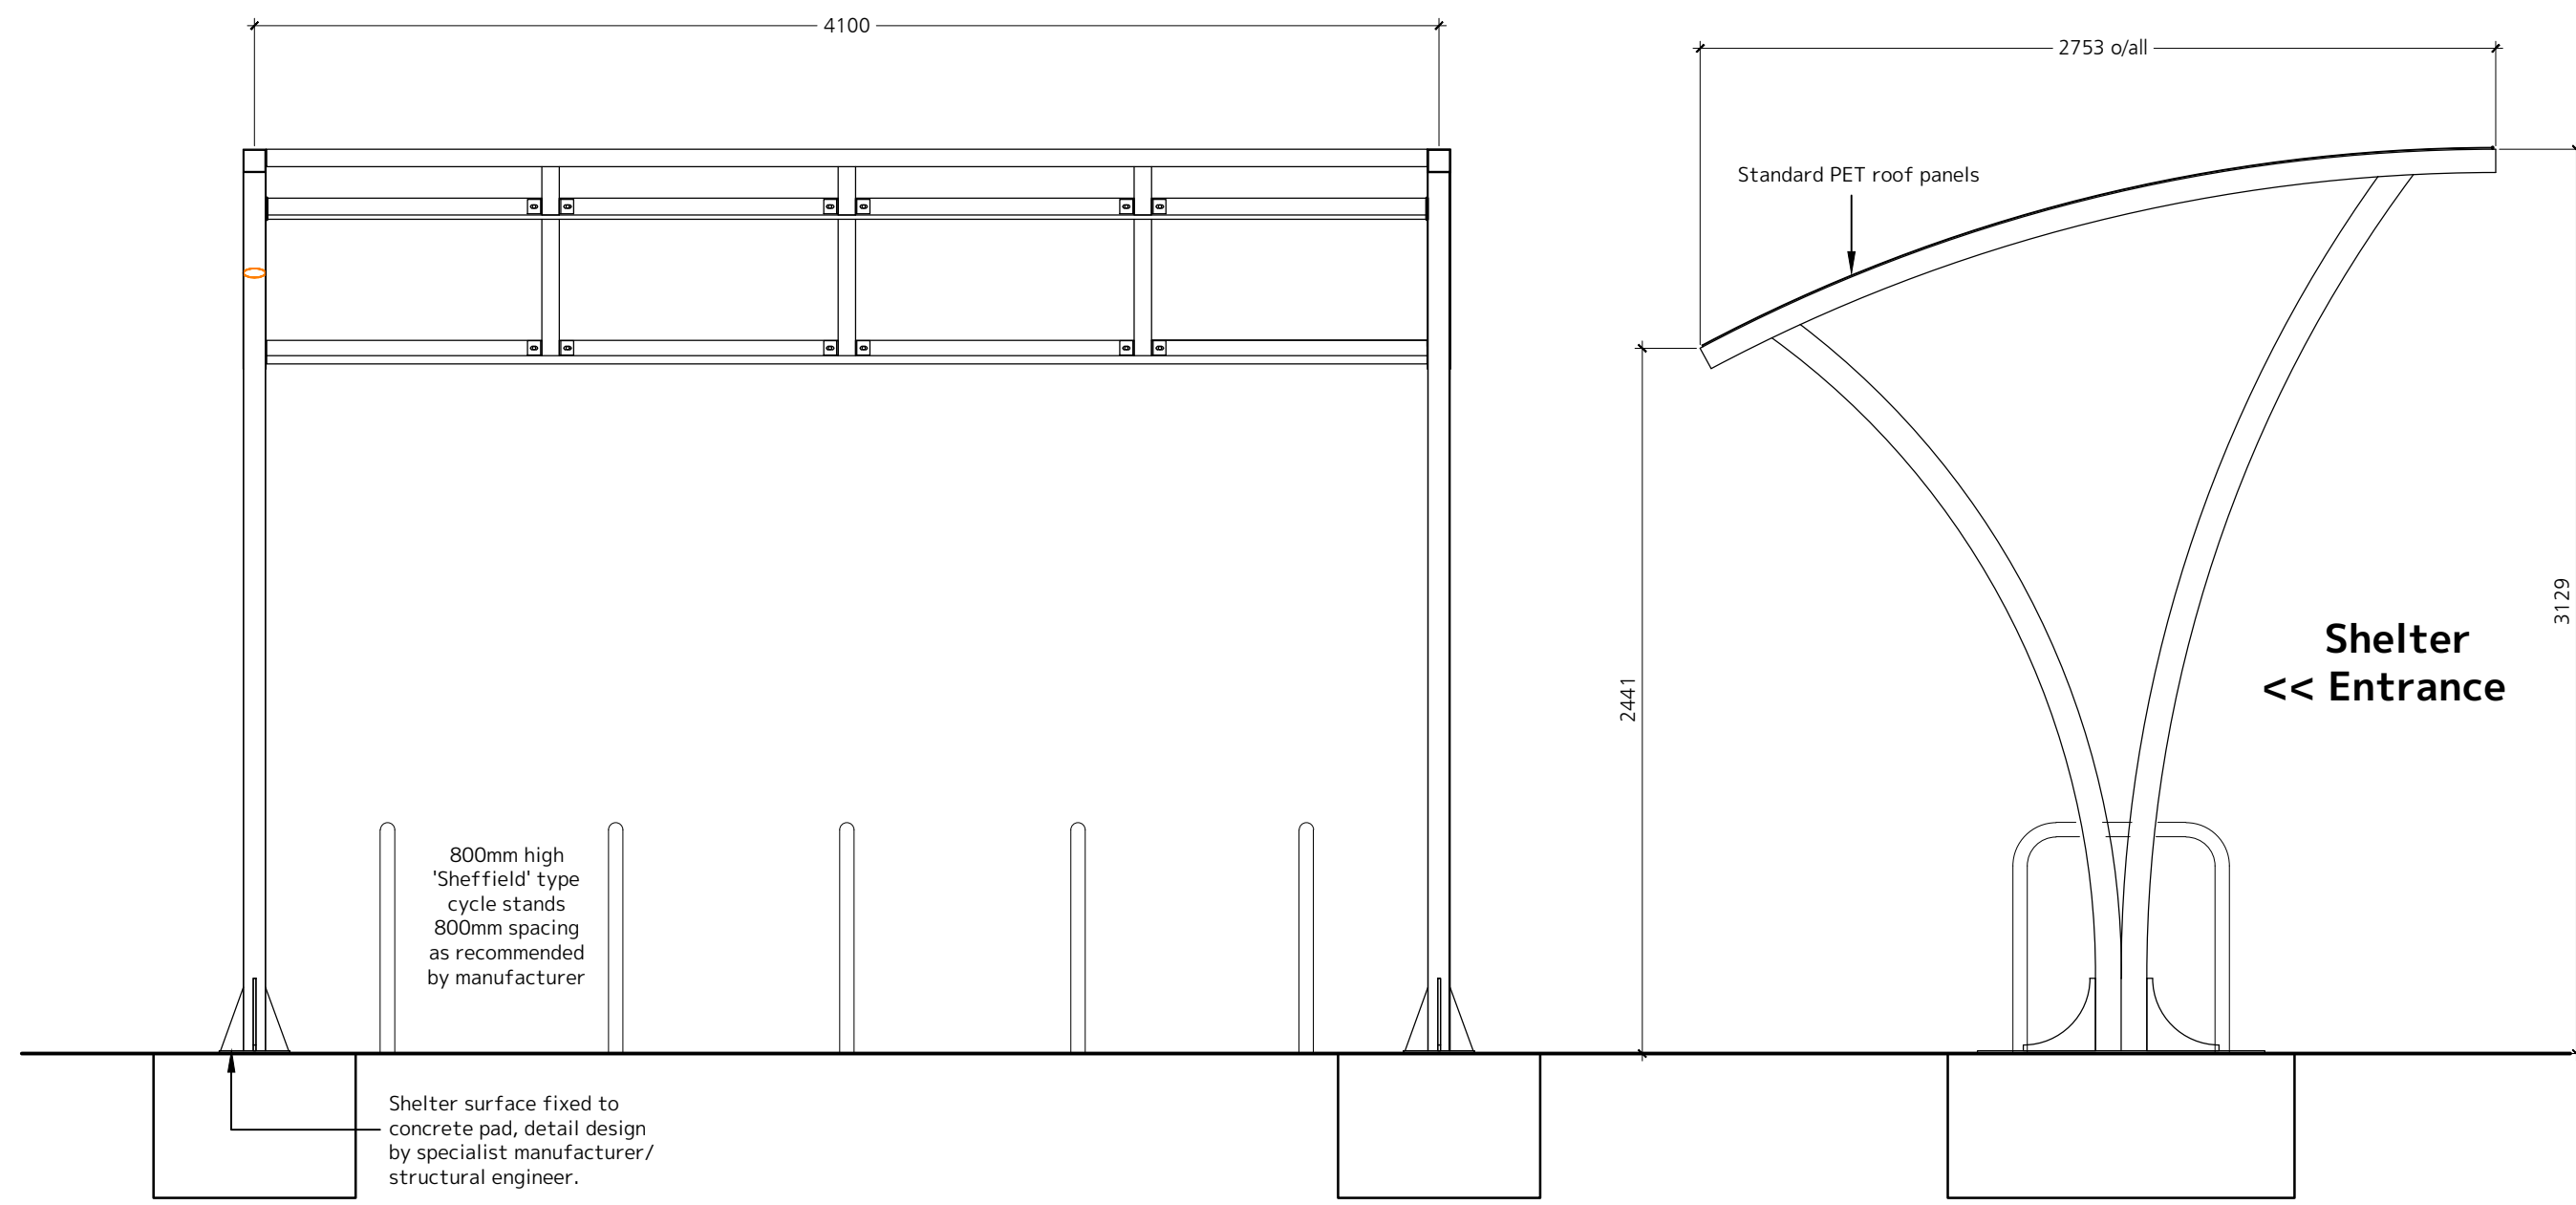


Cycle Shelter Front View 1:25

Cycle Shelter Side View 1:25

Cycle Shelter - Type A - 10 Cycle Spaces

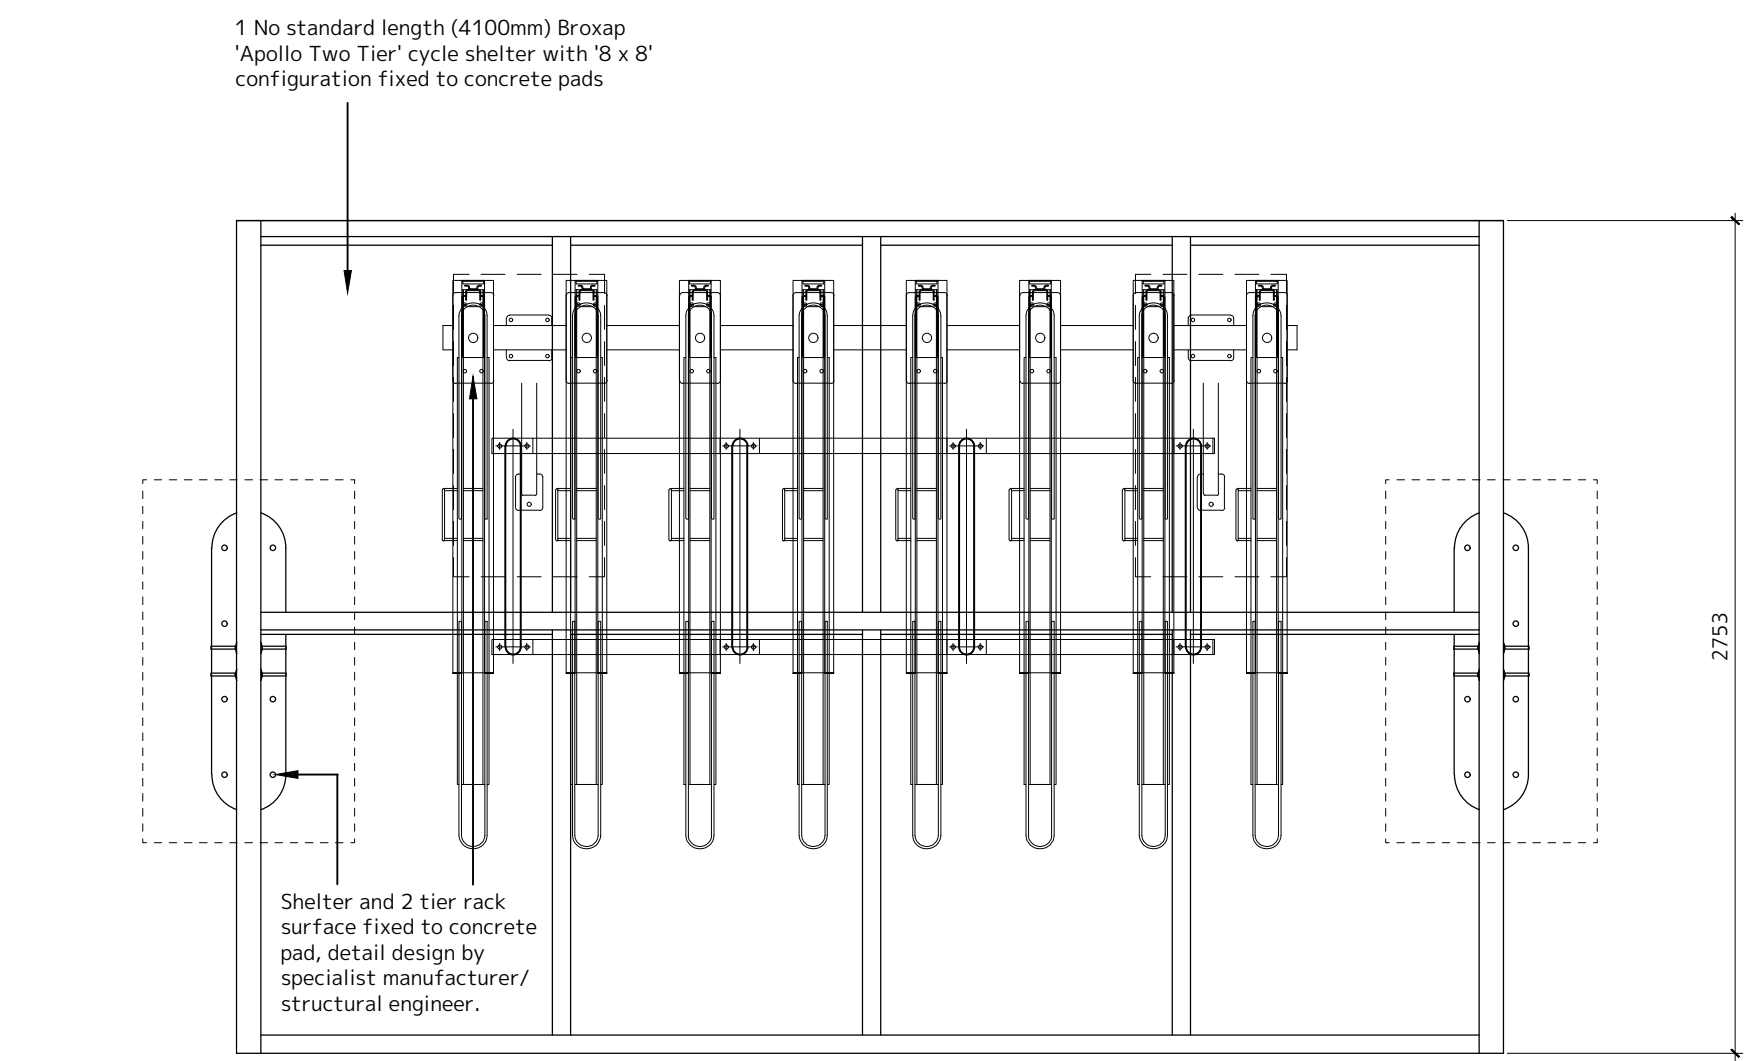


Cycle Shelter Plan View 1:25

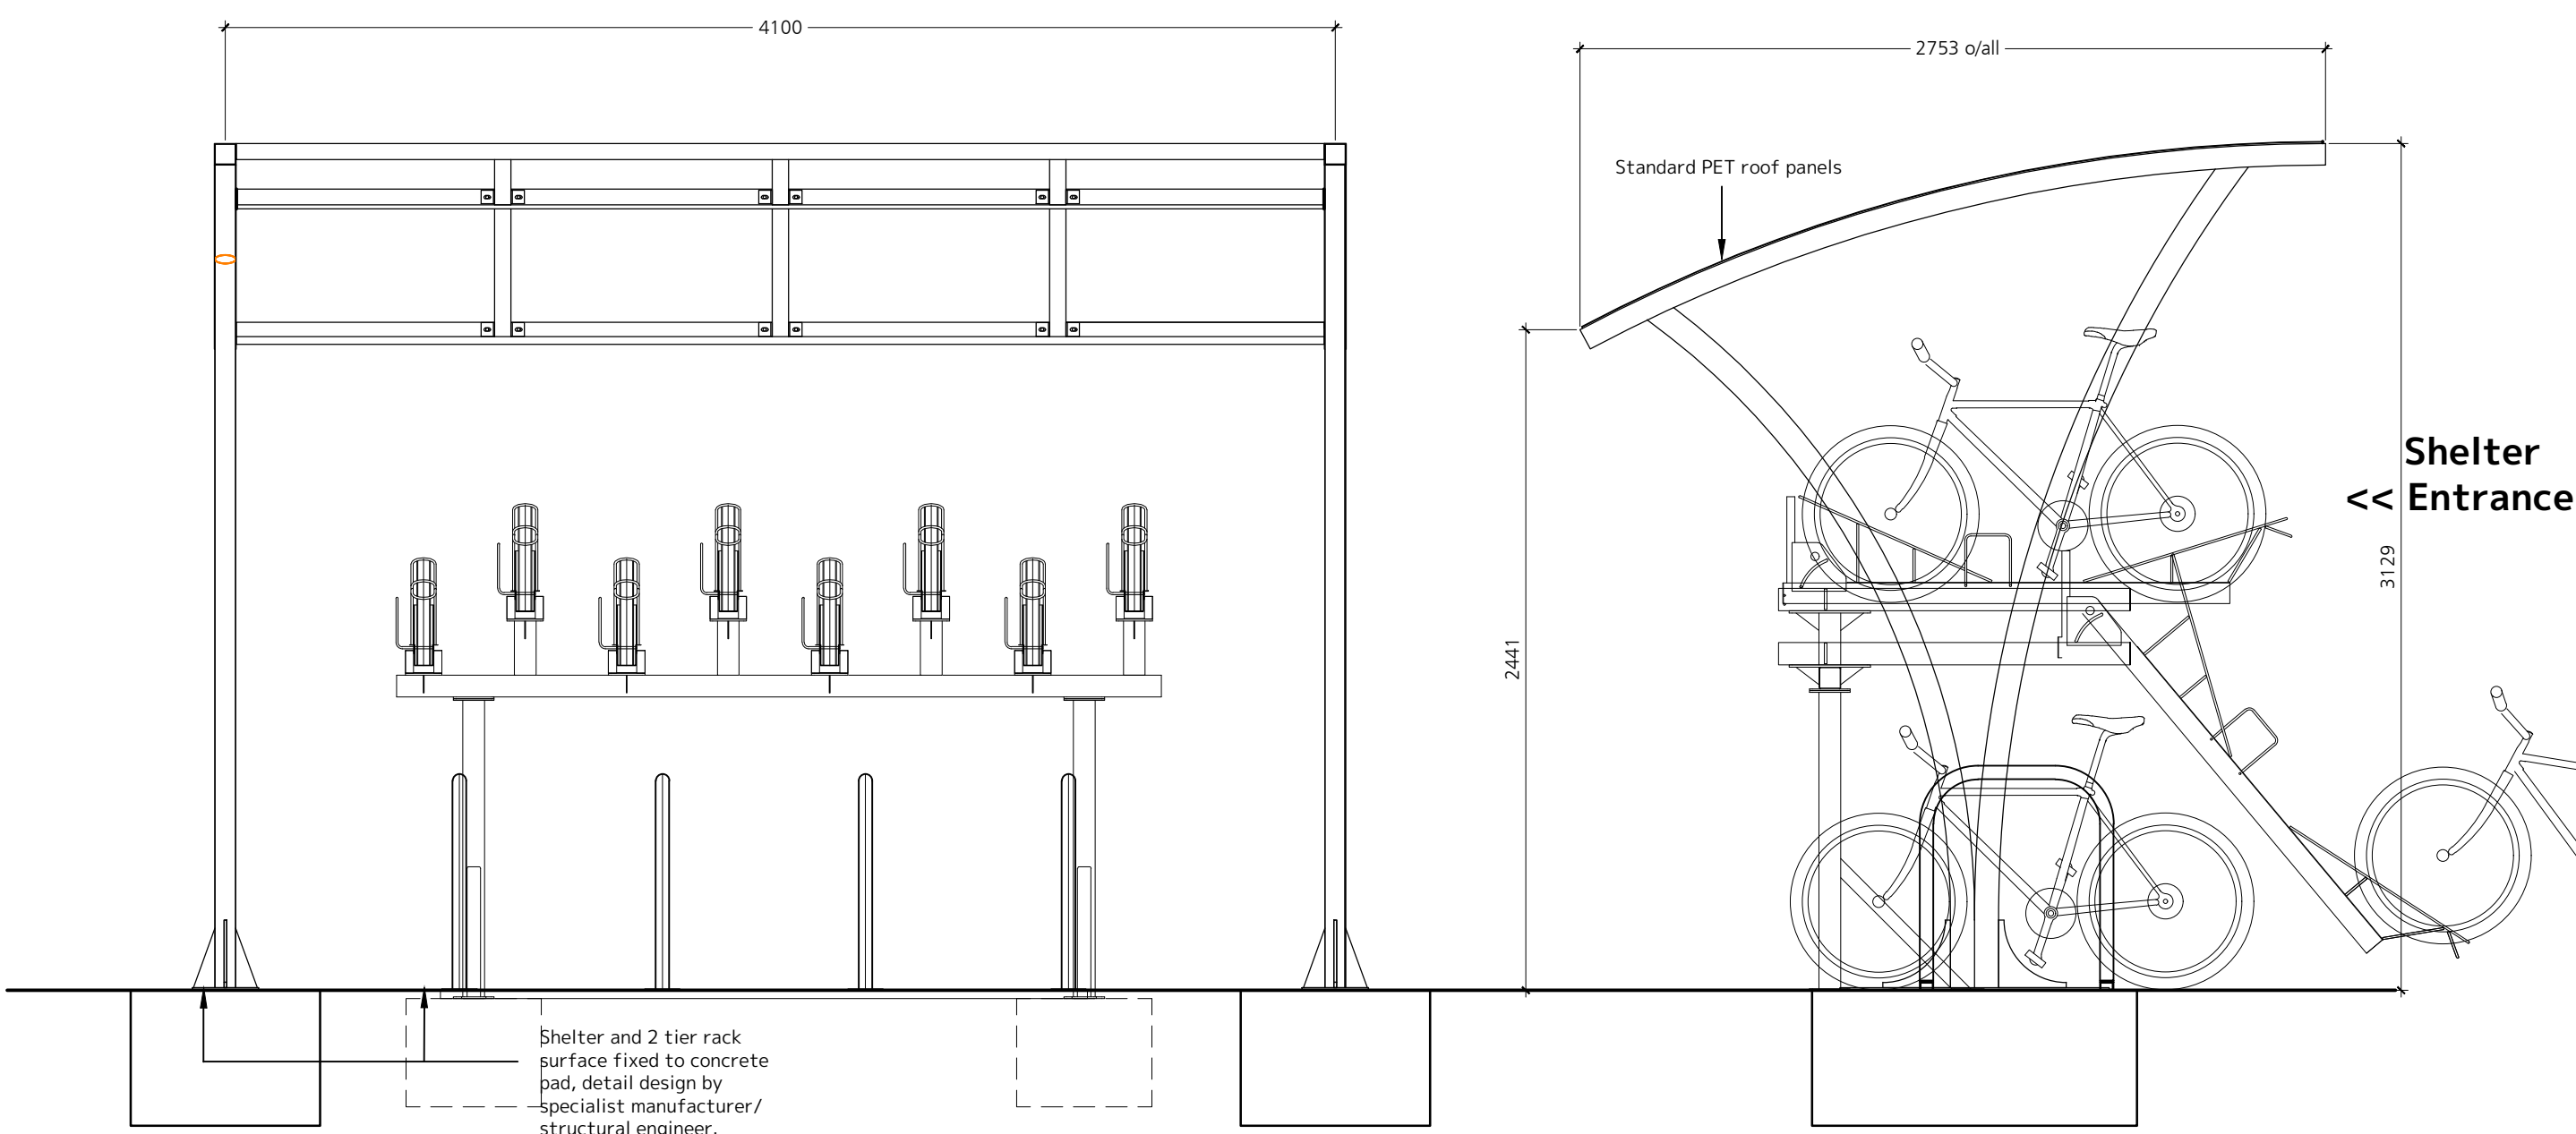


Cycle Shelter Front View 1:25

Cycle Shelter Side View 1:25

Cycle Shelter - Type B - 16 Cycle Spaces (8x8)

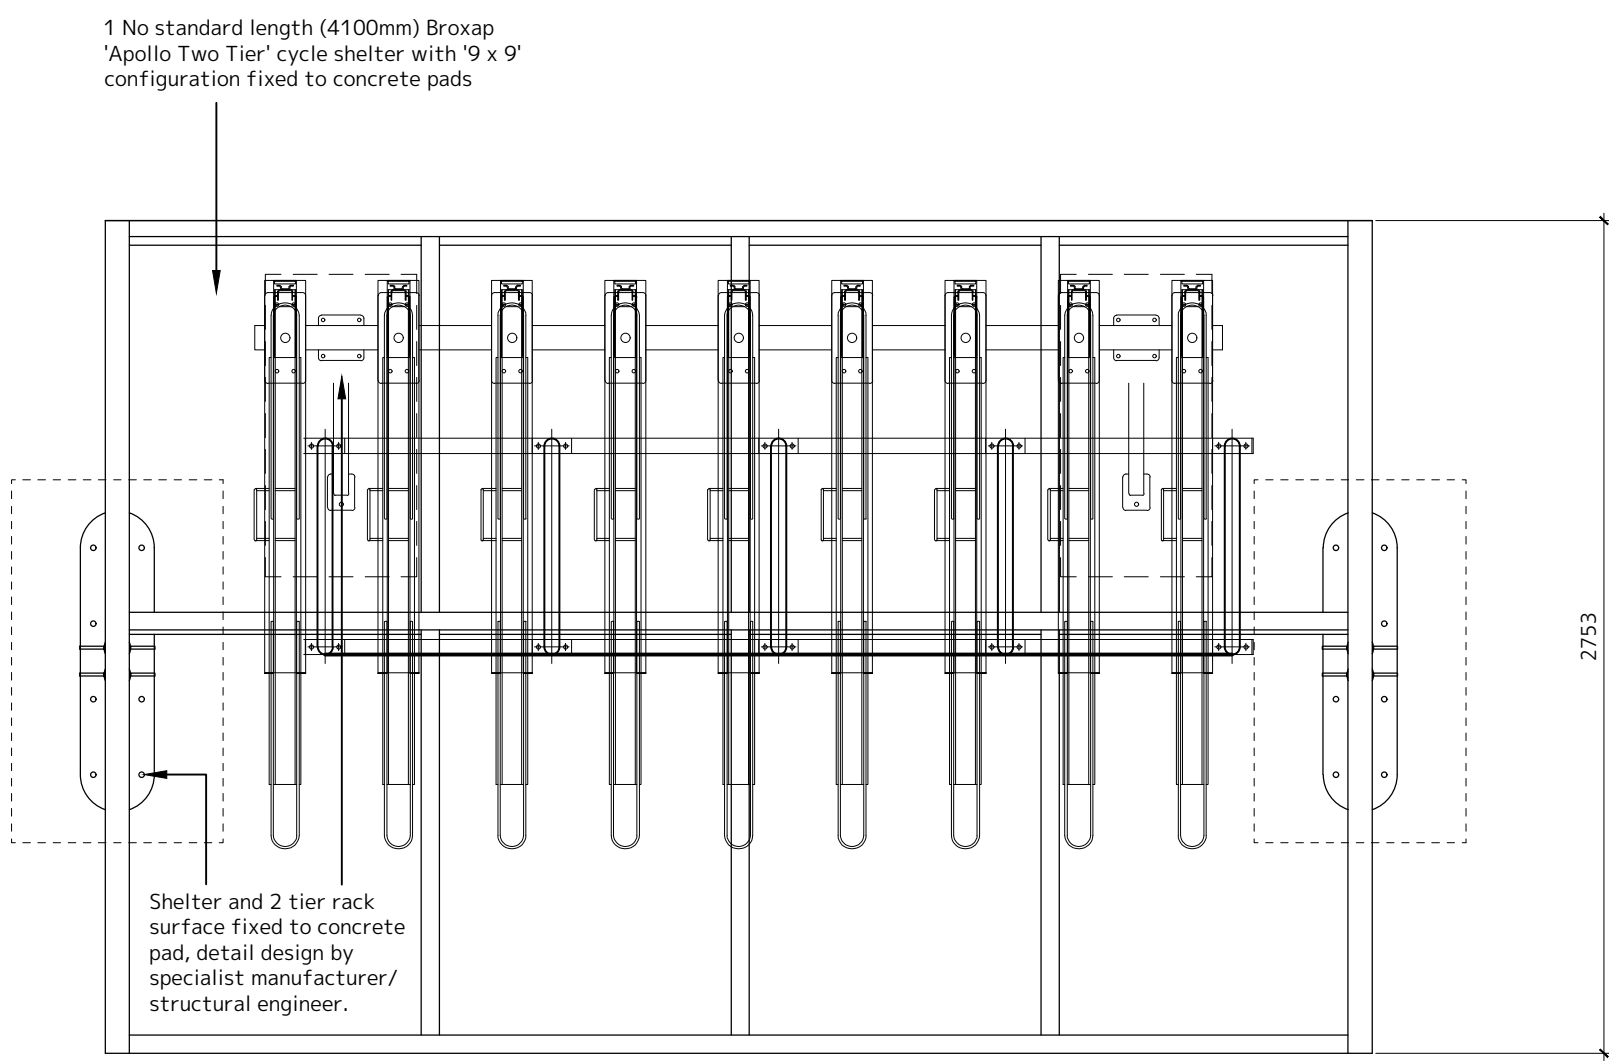



Cycle Shelter Plan View 1:25

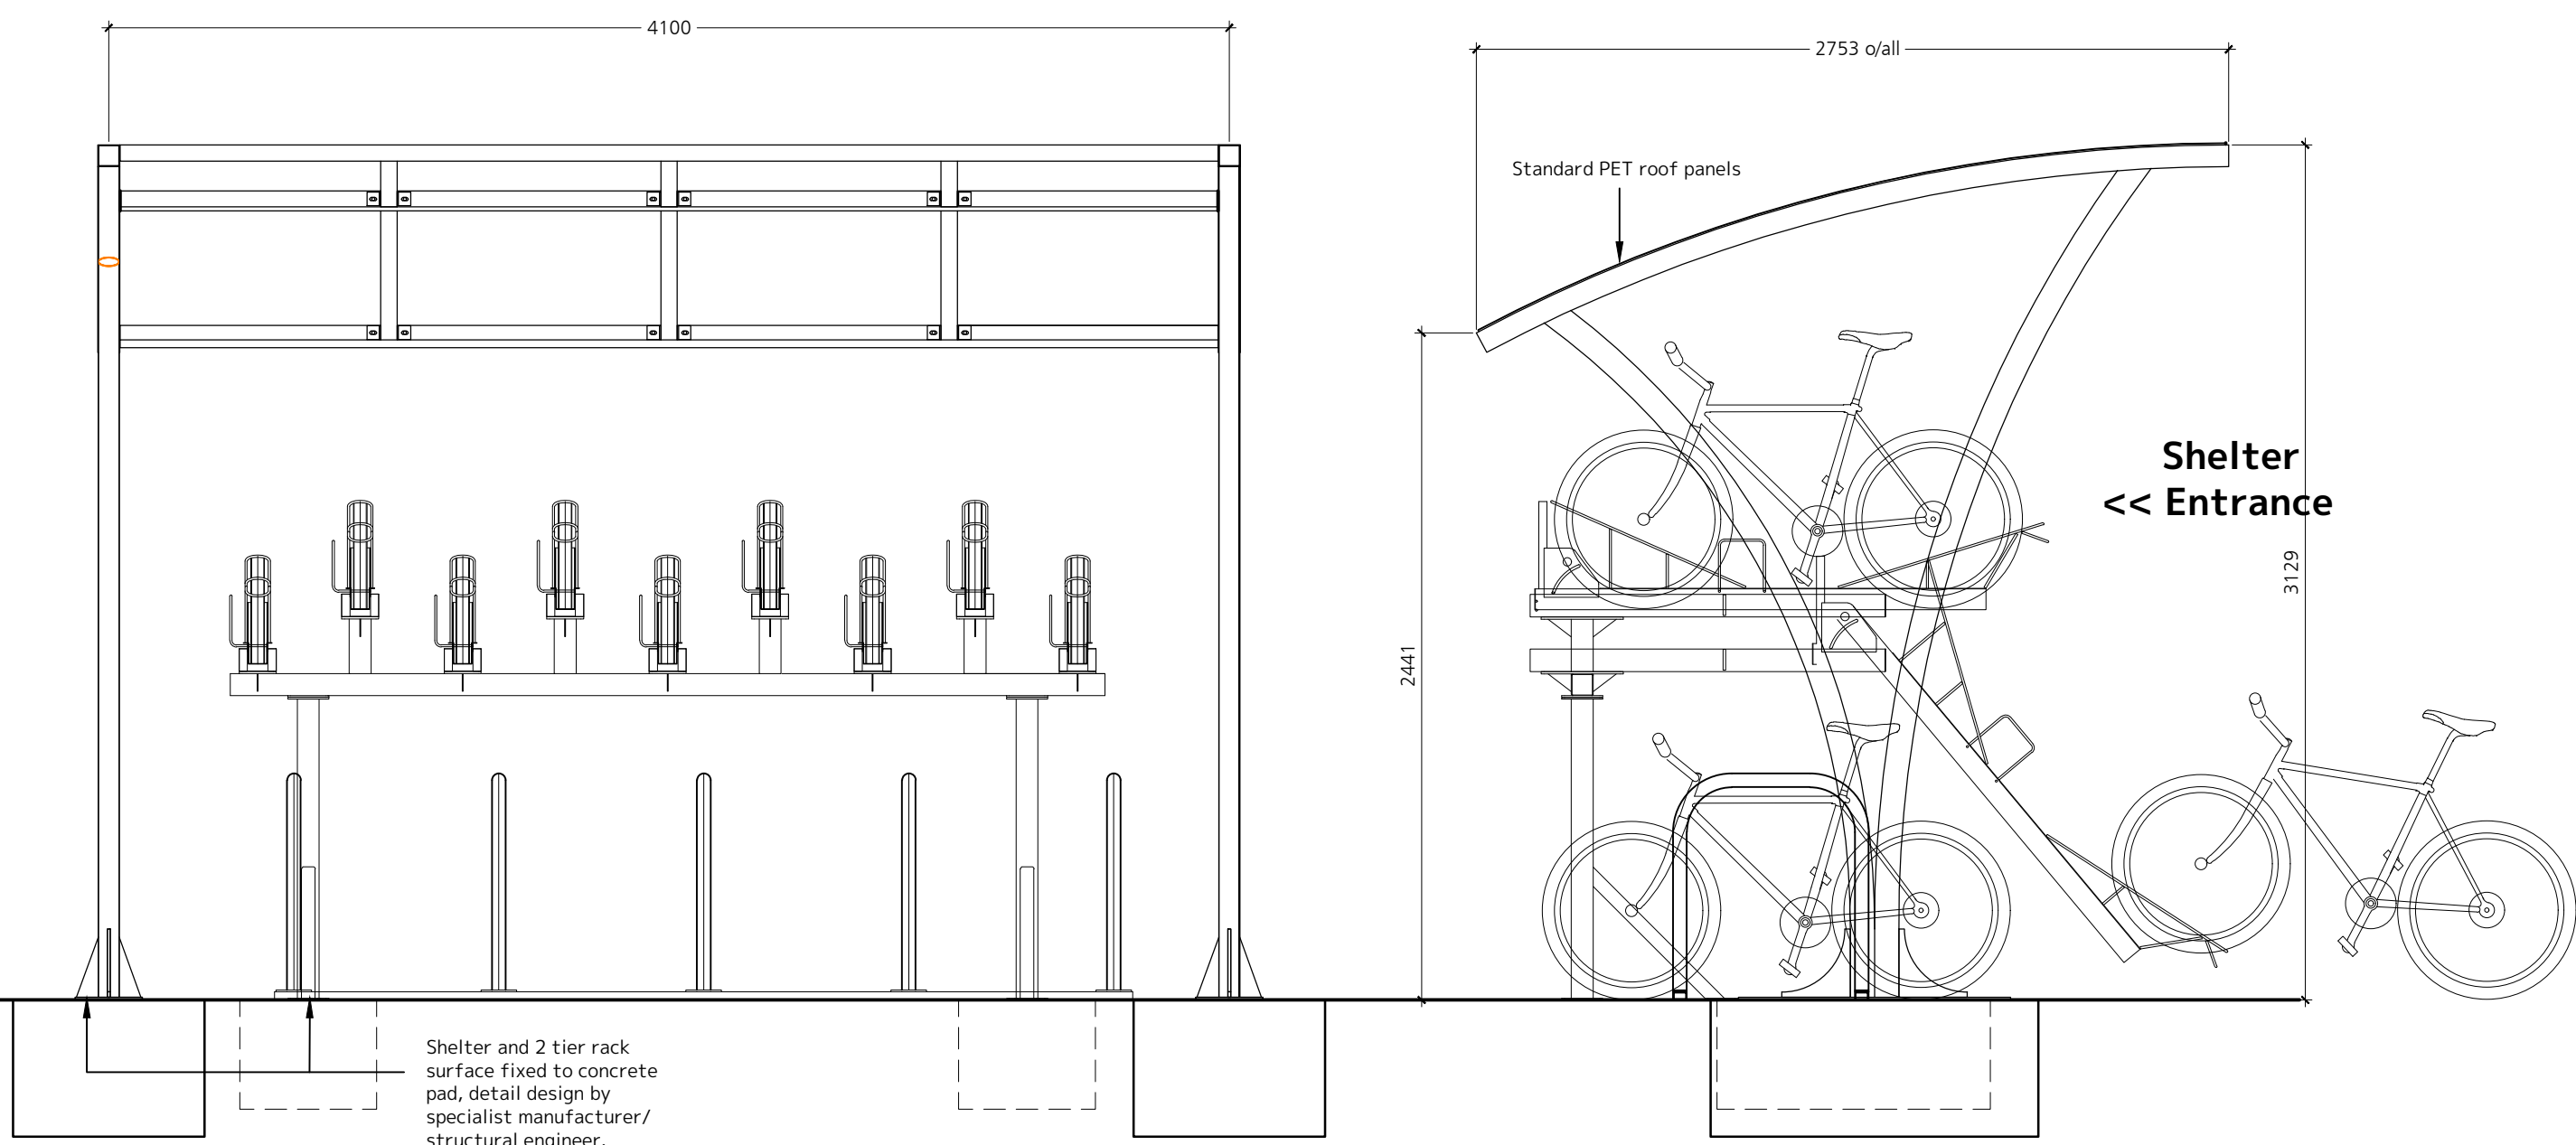

Cycle Shelter Front View 1:25

Cycle Shelter Side View 1:25

Cycle Shelter - Type C - 18 Cycle Spaces (9x9)

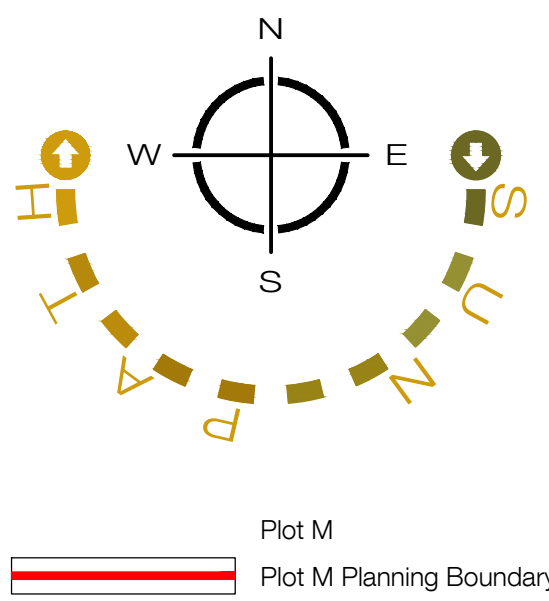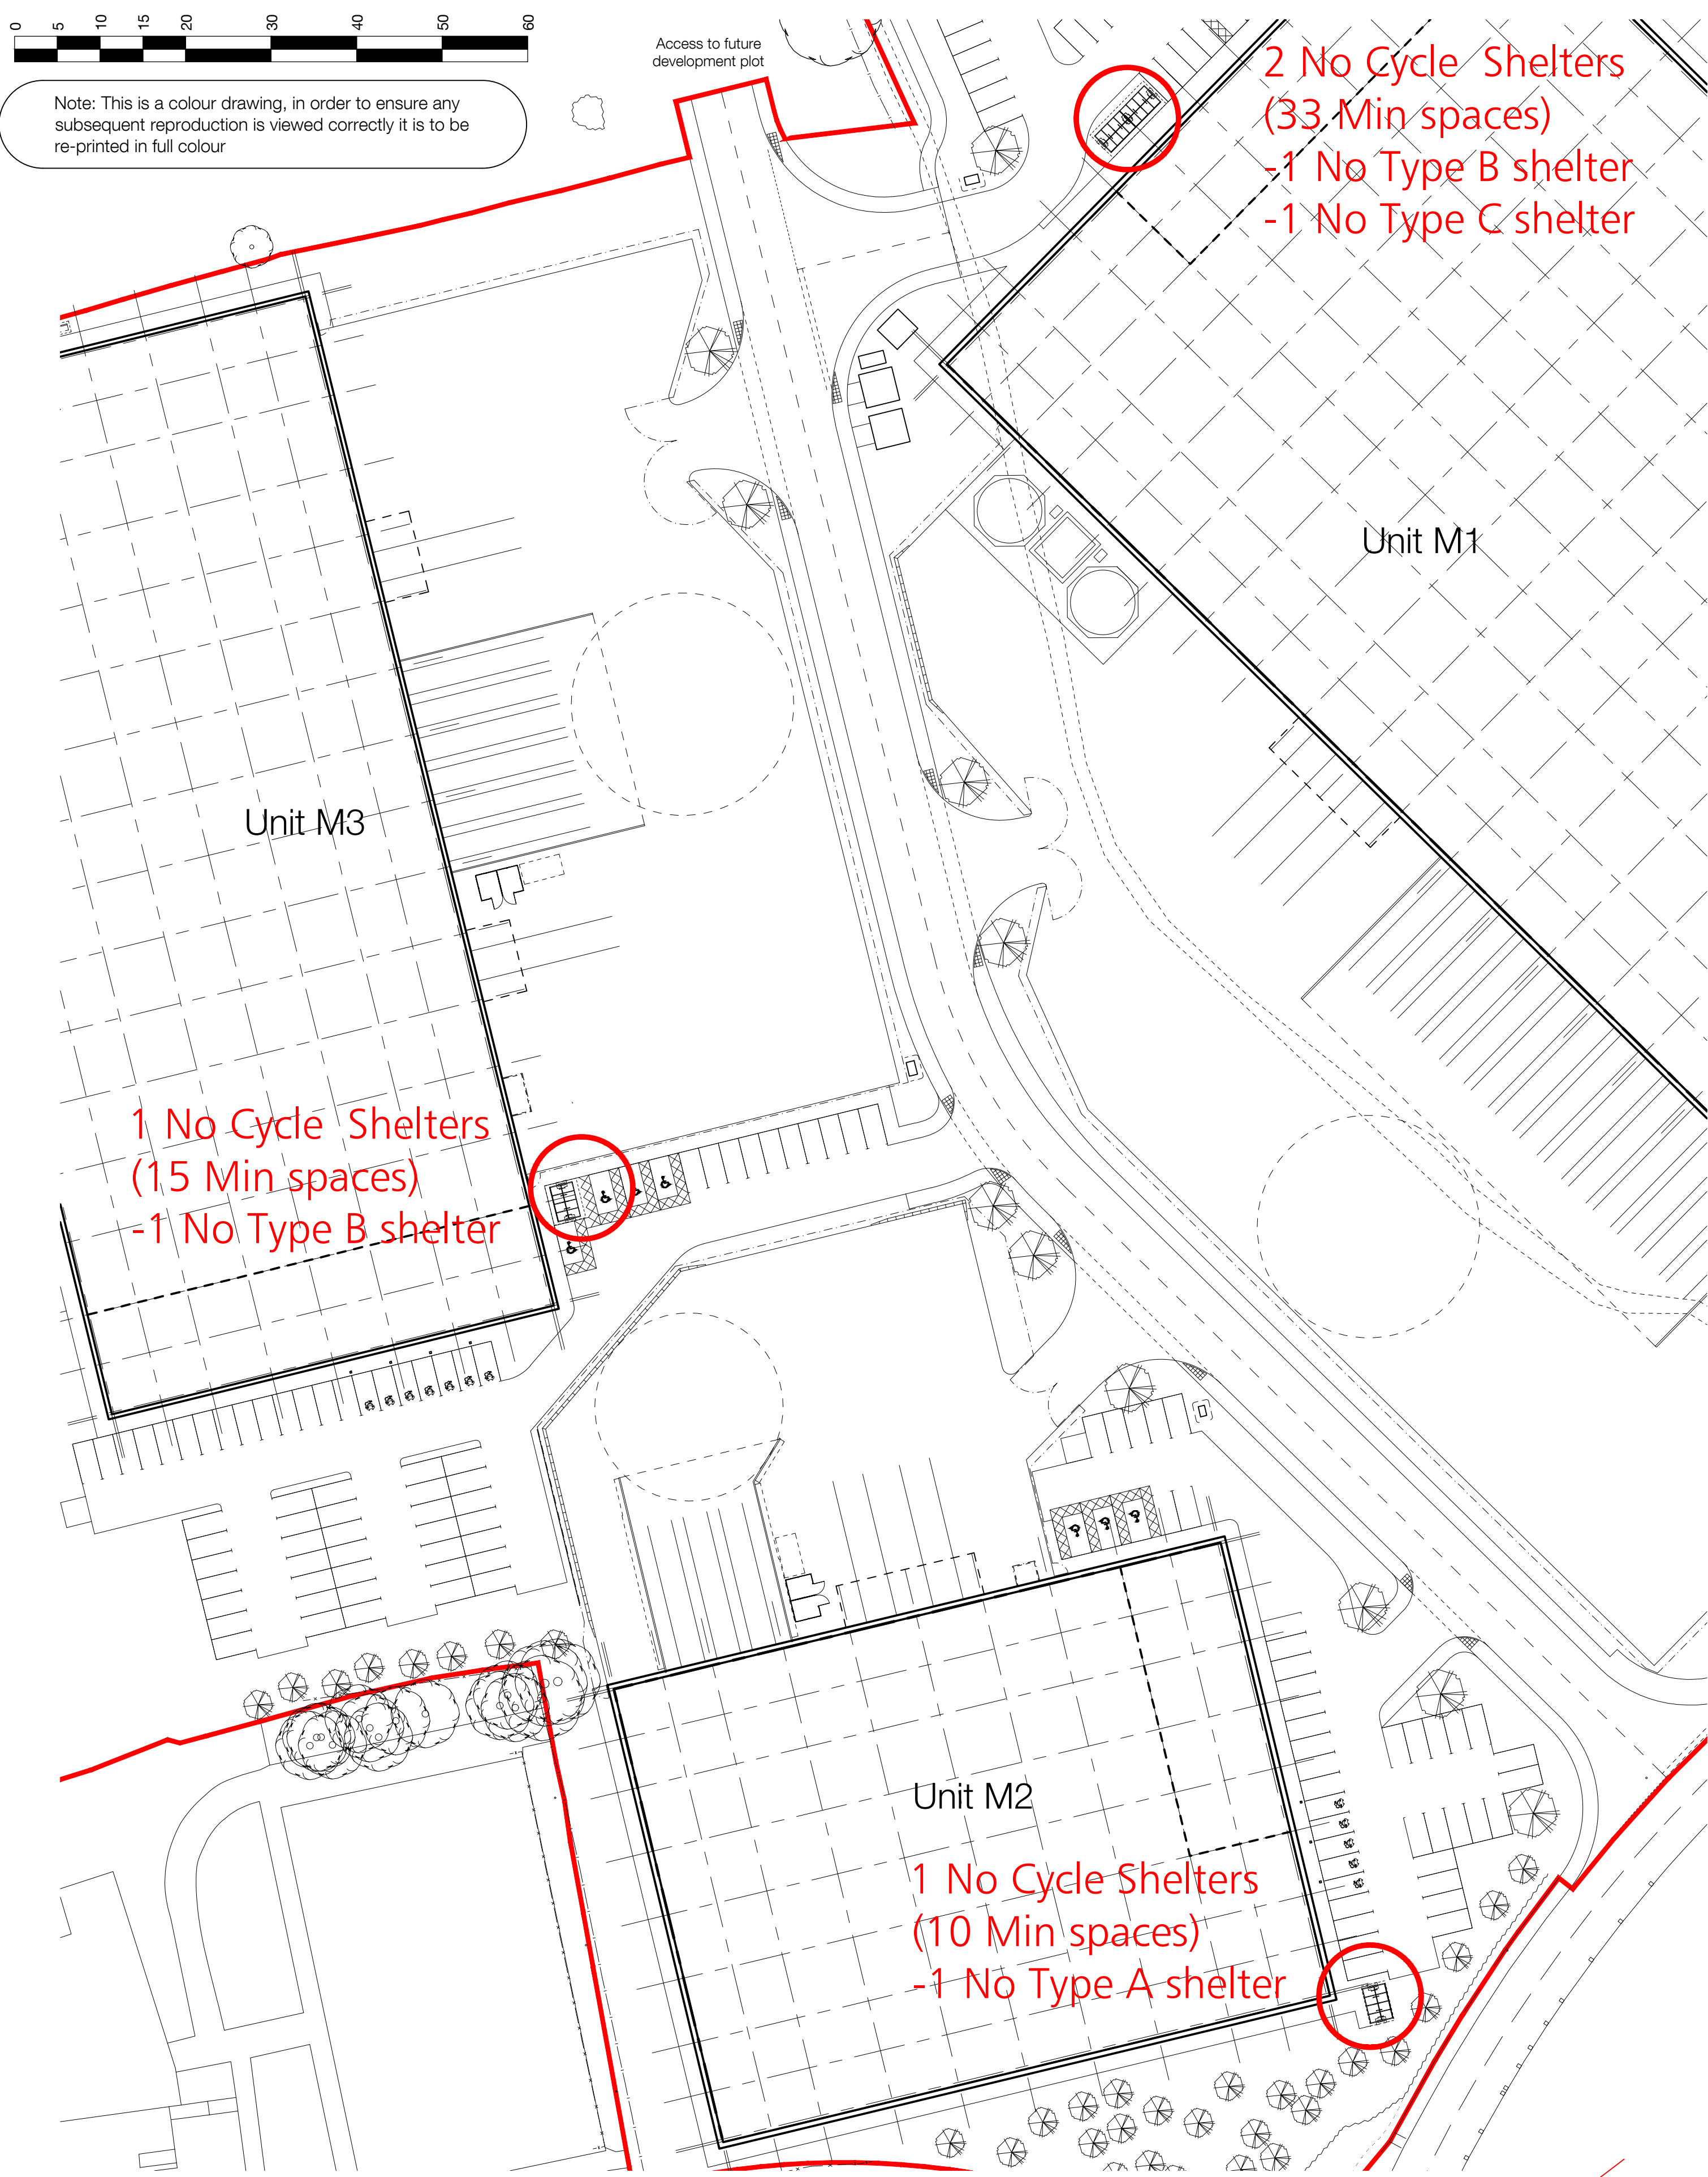

Note: This is a colour drawing, in order to ensure any subsequent reproduction is viewed correctly it is to be re-printed in full colour