

NOTES

The existing building measured survey has been undertaken by Salford Archaeology and all reference to this information is referenced directly from the associated drawings.


KEY: Hatches

Coloured areas of hatch on interior elevations indicate proposed fixtures, fittings or built fabric, proposed to be inserted, as below:

- (Light Blue) - Proposed to be added, viewed in elevation.
- (Dark Blue) - Proposed to be added cut through by plane of view.
- (No Hatch) - Existing structure cut through by plane of view

KEY: Annotation

- 60 minute fire rated compartment line
- 30 minute fire rated compartment line
- Existing fire compartment line target 60 minutes fire rating
- Area of reduced head height.
- Health and safety risk item

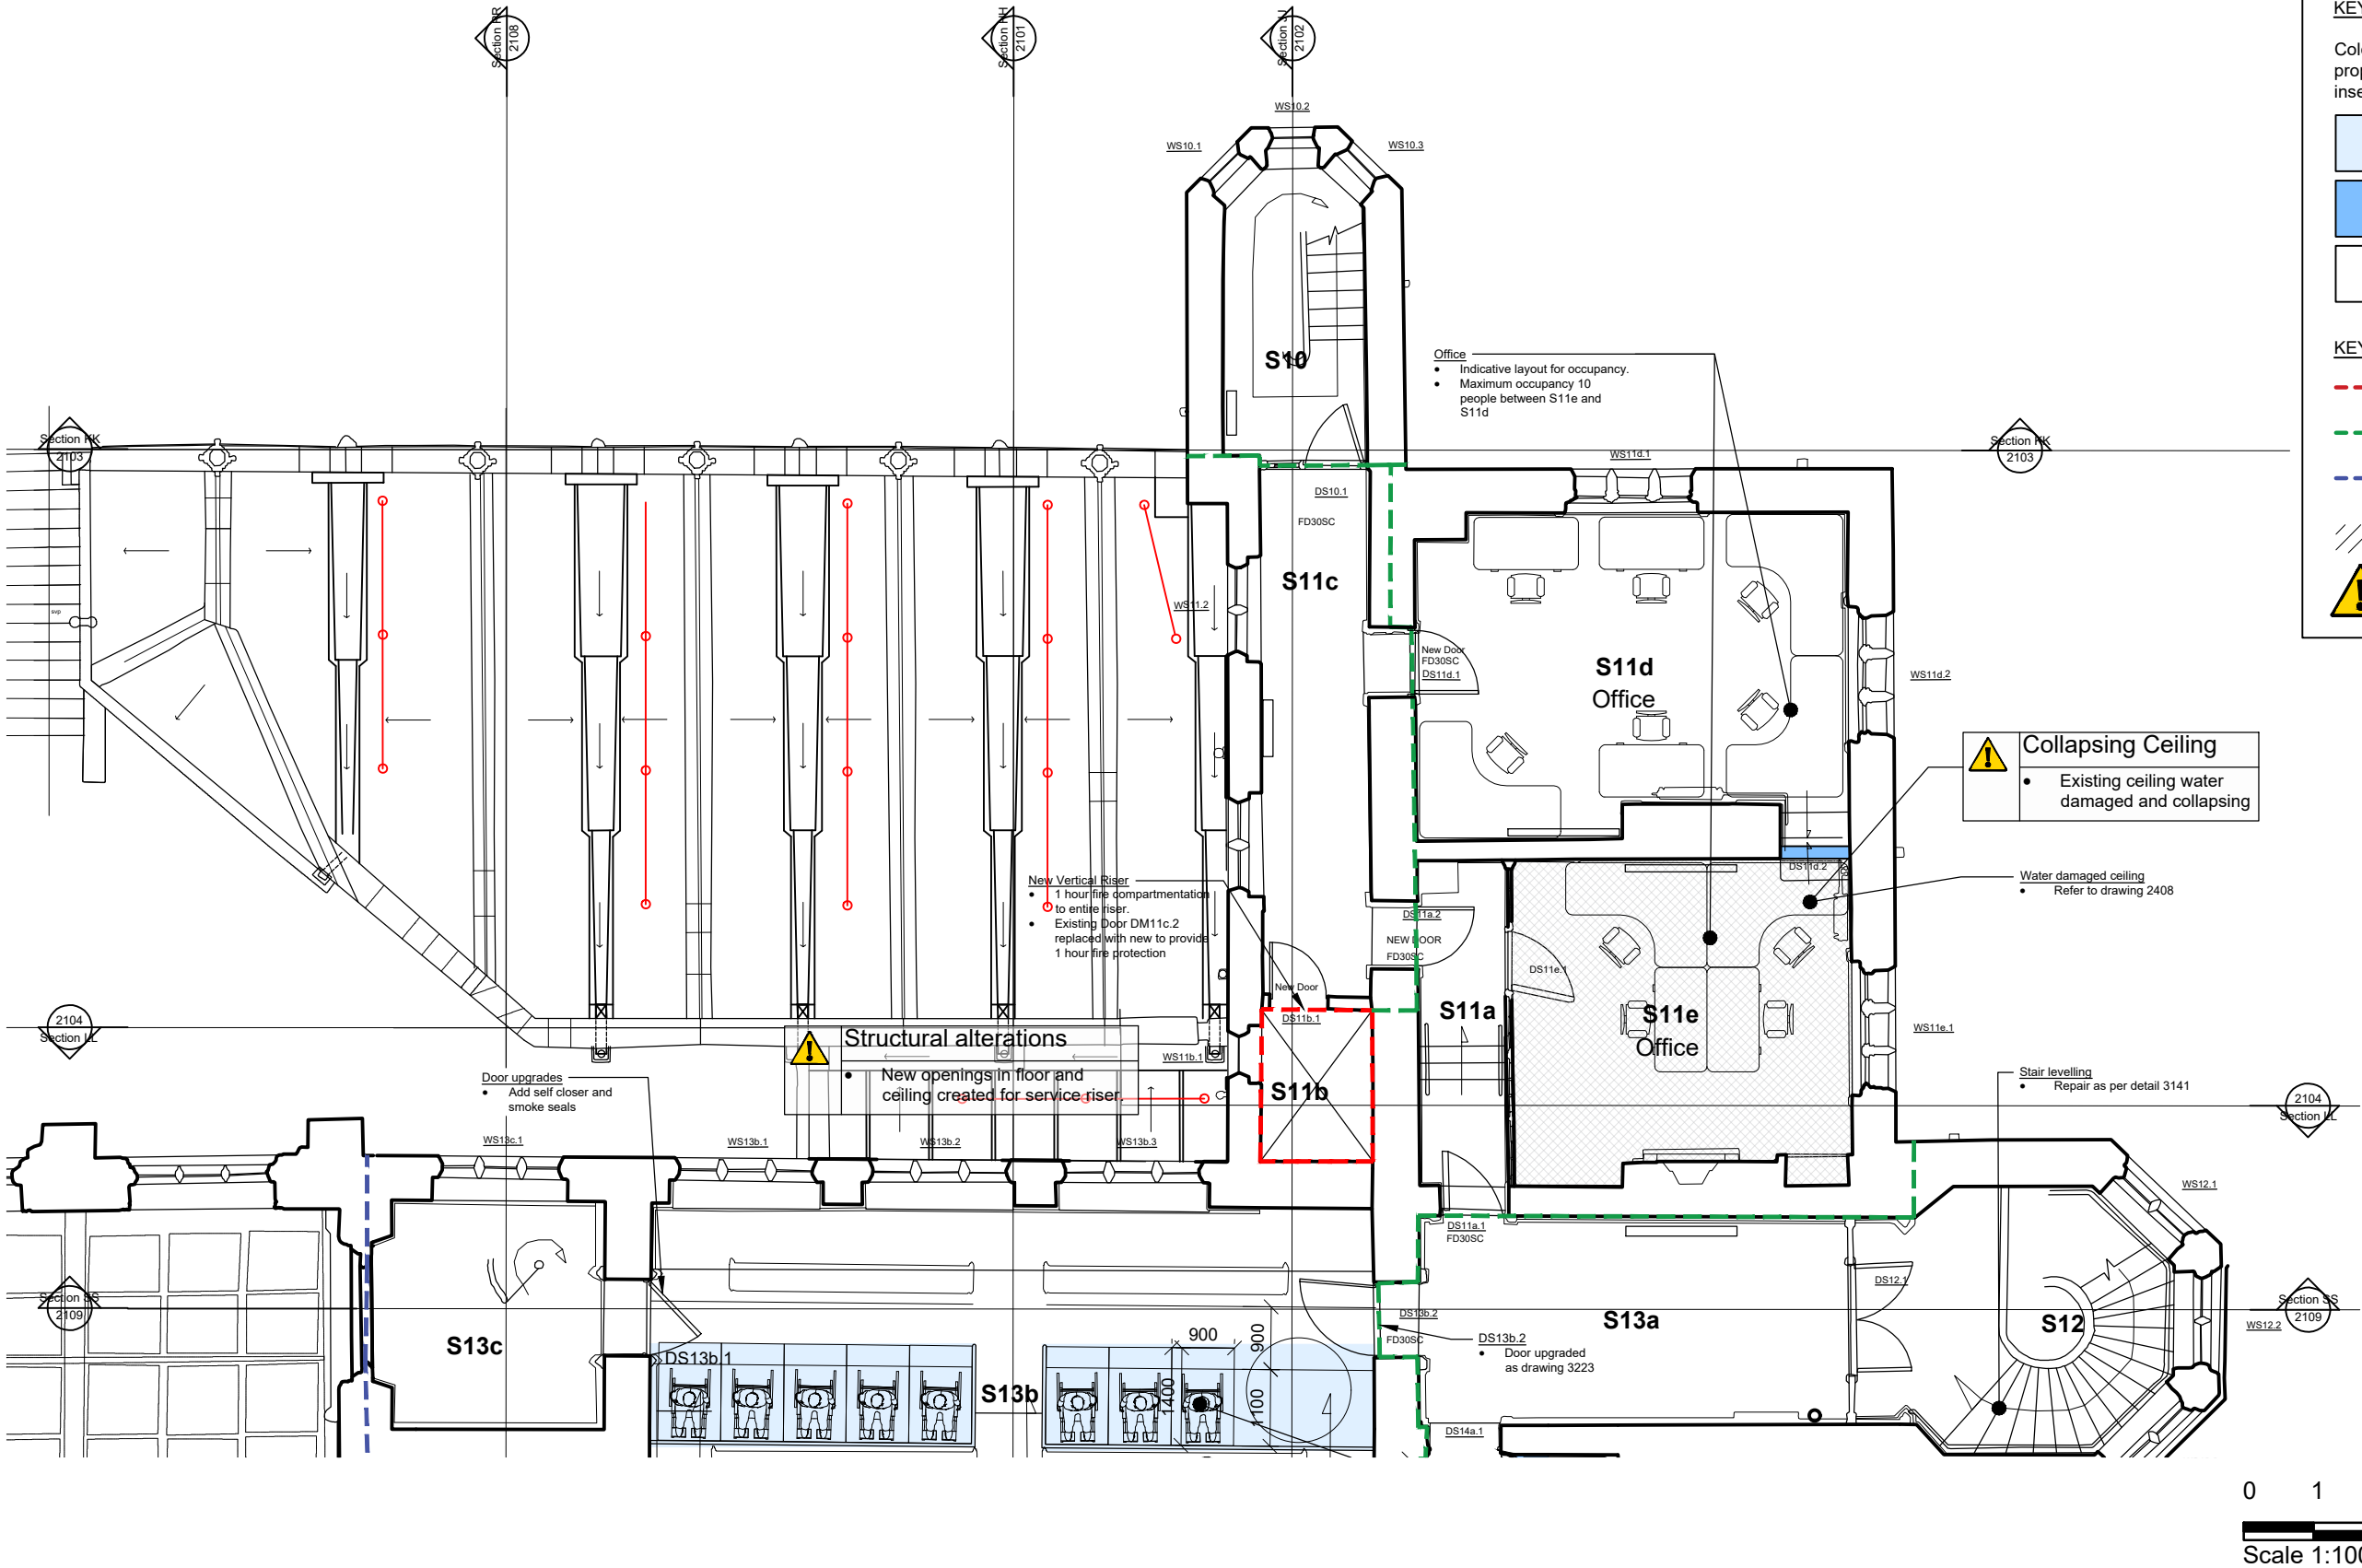

General health and safety notes

Asbestos: All known asbestos to be removed. Risk of uncovering unknown asbestos during works.

Works to existing structure: All works to existing structure to be carried out in accordance with structural engineers details and to be sufficiently propped during works.

Existing services: All existing unused services to be removed.

Notes 1. Any dwg format drawing is to be read in conjunction with and at the scale of the accompanying pdf. 2. Where colours other than black or grey are used, the drawing must be plotted in colour. 3. For status 'C' (Construction) drawings all dimensions are to be checked on site by the contractor, scaling is for Local Authority purposes only. 4. Unless otherwise indicated, all dimensions are in millimetres. 5. All information on this drawing is to be read in conjunction with the relevant Donald Insall Associates specification and trade contractors' drawings and information by specialists. 6. In the event of any discrepancy, please contact us immediately. 7. This drawing may contain survey information by others and is to be used solely for the purposes for which it was issued. 8. These are uncontrolled documents issued for information purposes only. If you have any queries regarding the drawings, please contact DIA immediately. 9. Please note DIA cannot be held responsible for any errors arising from changes made to an uncontrolled dwg file.		Status codes S0 Work in Progress S1 Suitable for Co-ordination S2 Suitable for Information S3 Suitable for Review & Comment S4 Suitable for Stage Approval D1 Suitable for Costing D2 Suitable for Tender D3 Suitable for Contractor Design D4 Suitable for Manufacture/Procurement A1,A2,A3, An etc. Approved and accepted as stage complete B1,B2,B3, Bn etc. Partially signed off: with minor comments from the Client CR Construction Record		P0919-05-23CZSARFFor Planning & LBC P0818-05-23CZSARFOverhead lines removed to improve clarity P0716-05-23CZSARFRevised compartment lines to align with Fire Strategy P0612-05-23CZSExisting compartment lines differentiated from new compartment lines P0524-02-23CZSARFFor costing P0414-02-23CZSARFNotes removed for Design Fire P0314-02-23CZSNotes removed for Design Fire P0223-01-23CZSFire compartment lines updated and risks highlighted P0125-10-22CZSARFInitial Issue RevDateDwnAuthRevision RevDateDwnAuthRevision	
--	--	--	--	--	--

Donald Insall Associates

Chartered Architects and Historic Building Consultants

Rochdale Town Hall

for Rochdale Development Agency

Phase Three GA Second Floor Plan

As Proposed_1of2

Bridgegate House, 5 Bridge Place, Chester CH1 1SA

(+44) 01244 350 063

chester@insall-architects.co.uk

Scale A3@

1:100

Status

S4

Purpose of issue

For Planning & LBC

File Name

RTH.06 - DIA - XX- 30 - DR- A - 2034

Project

Originator

Volume

Level

Type

Role

Number

Revision

P09