
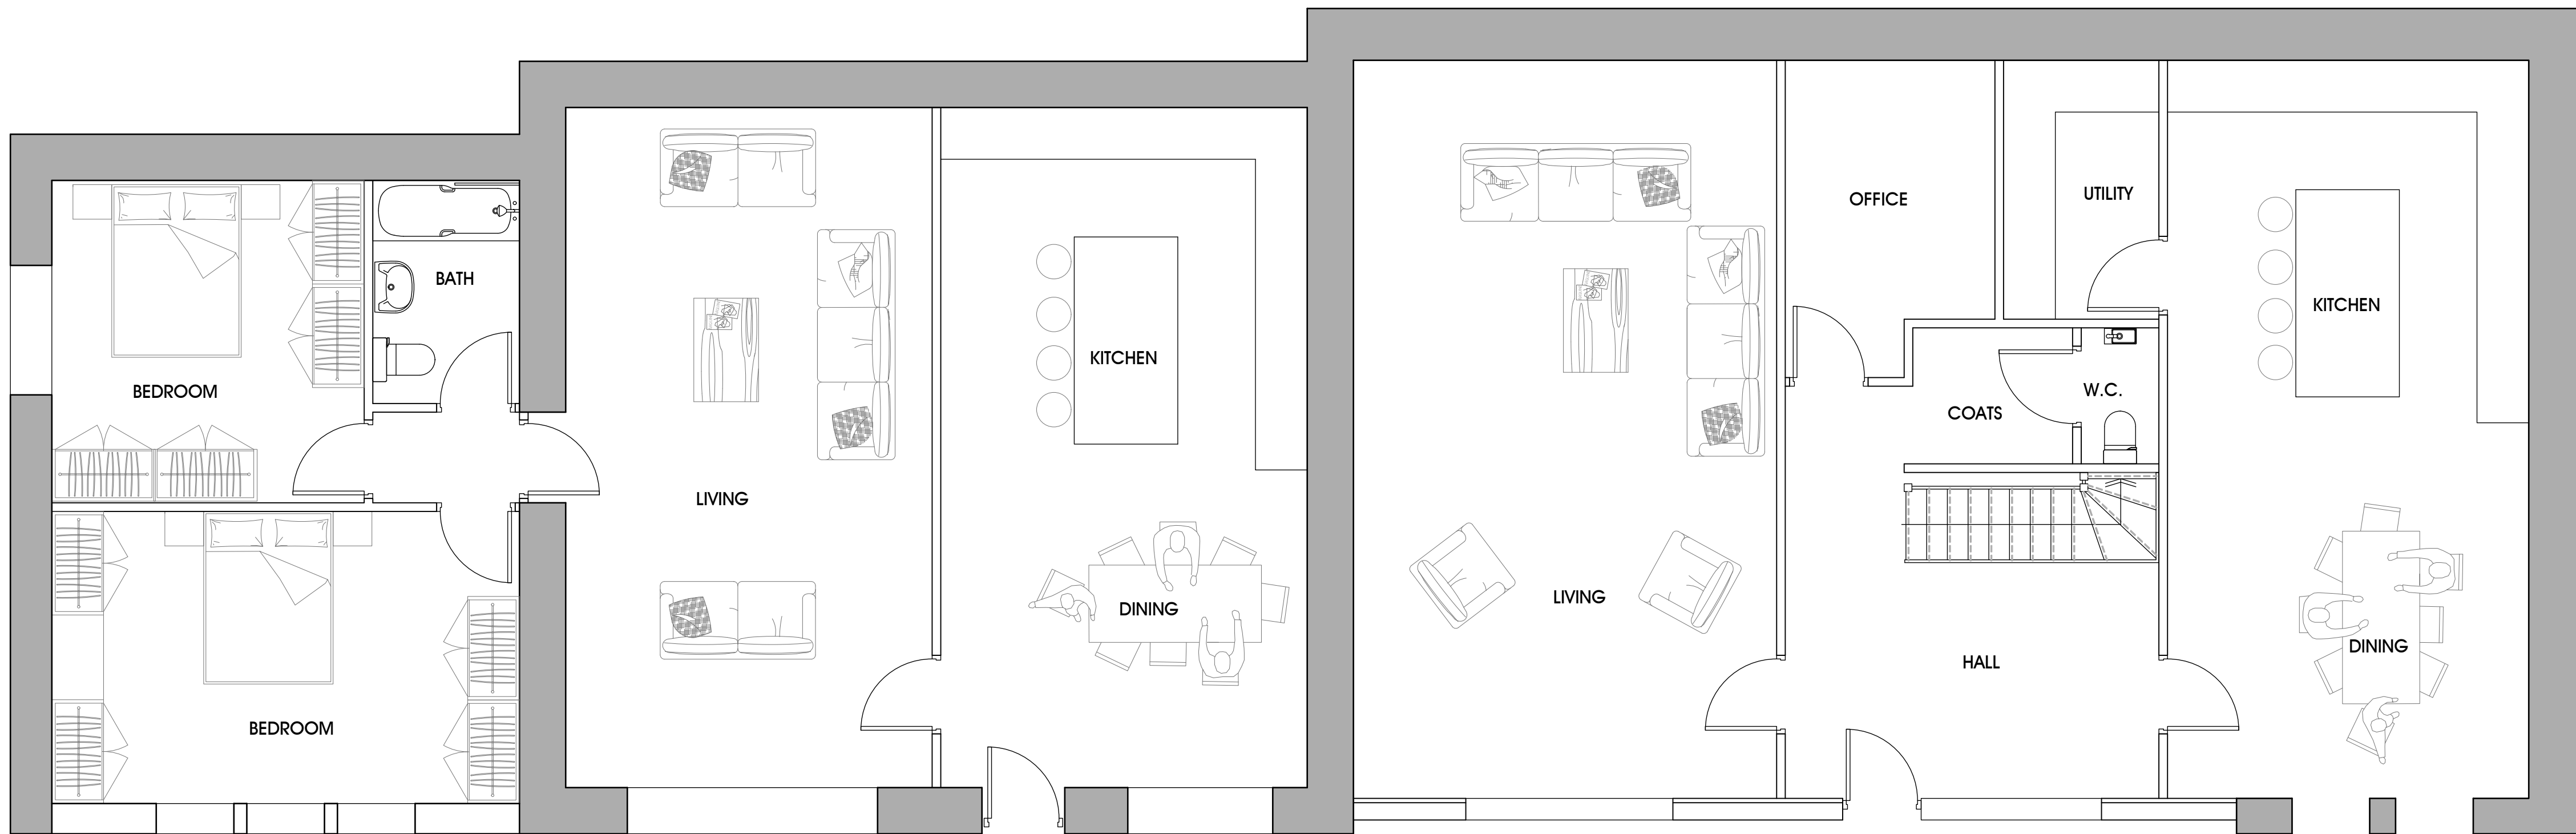
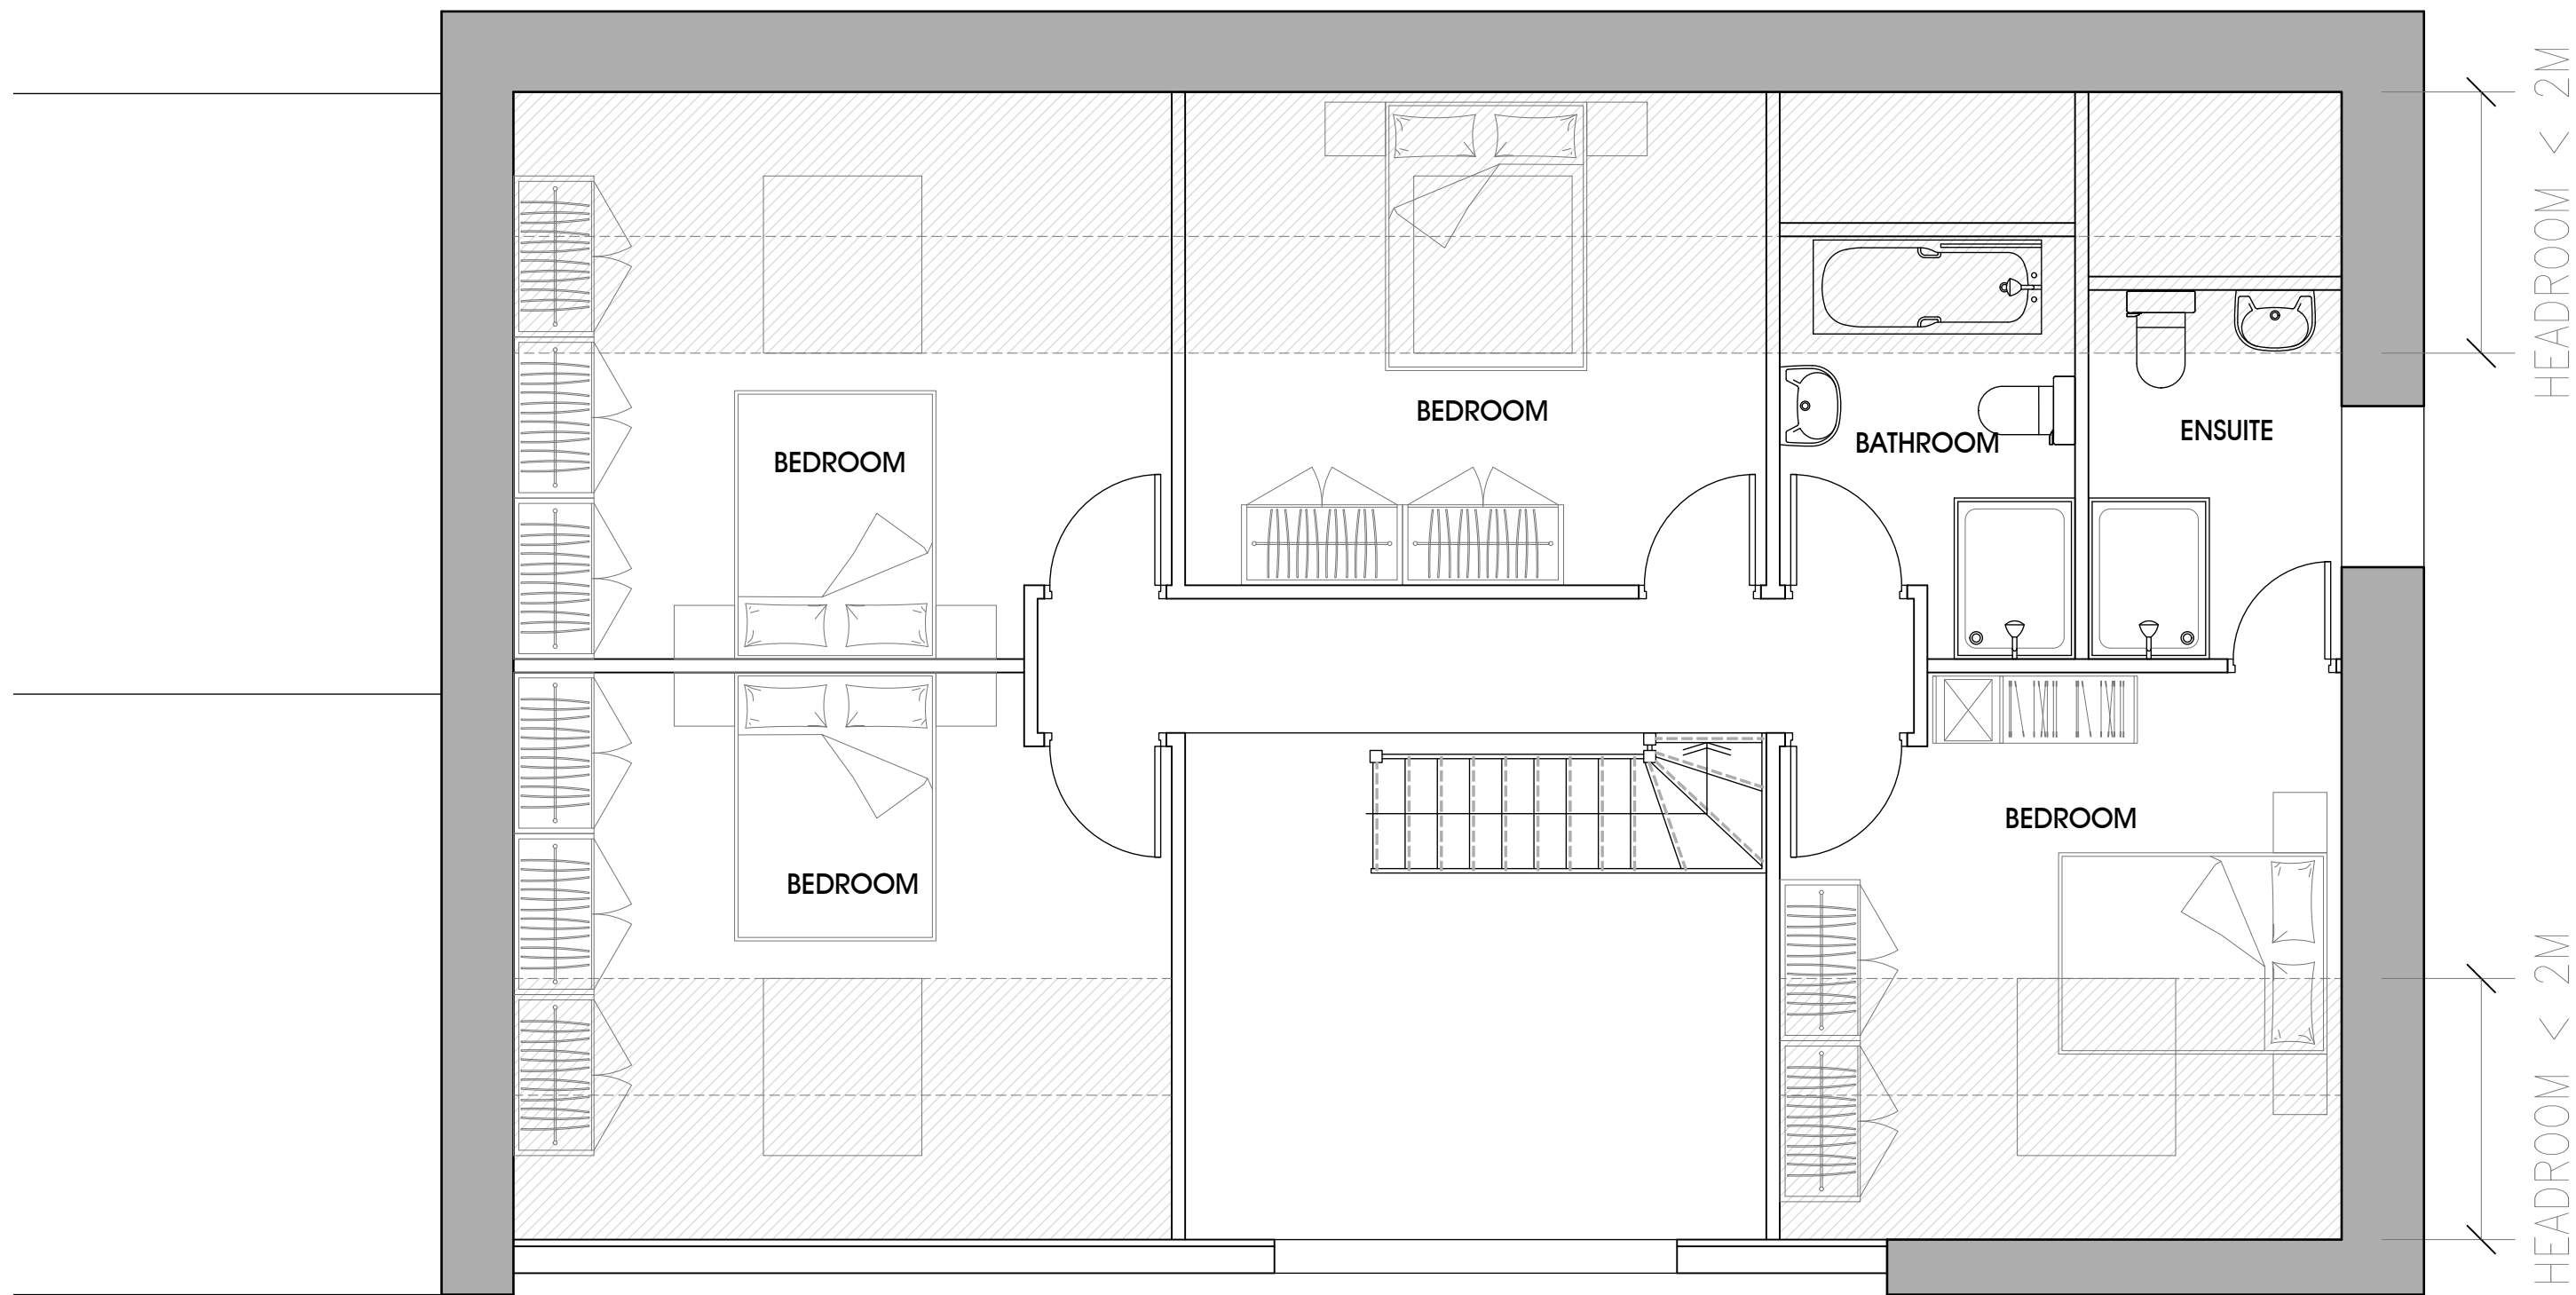
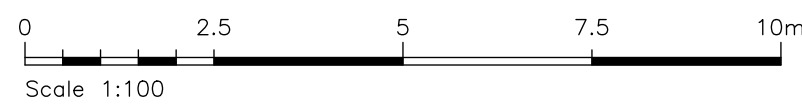
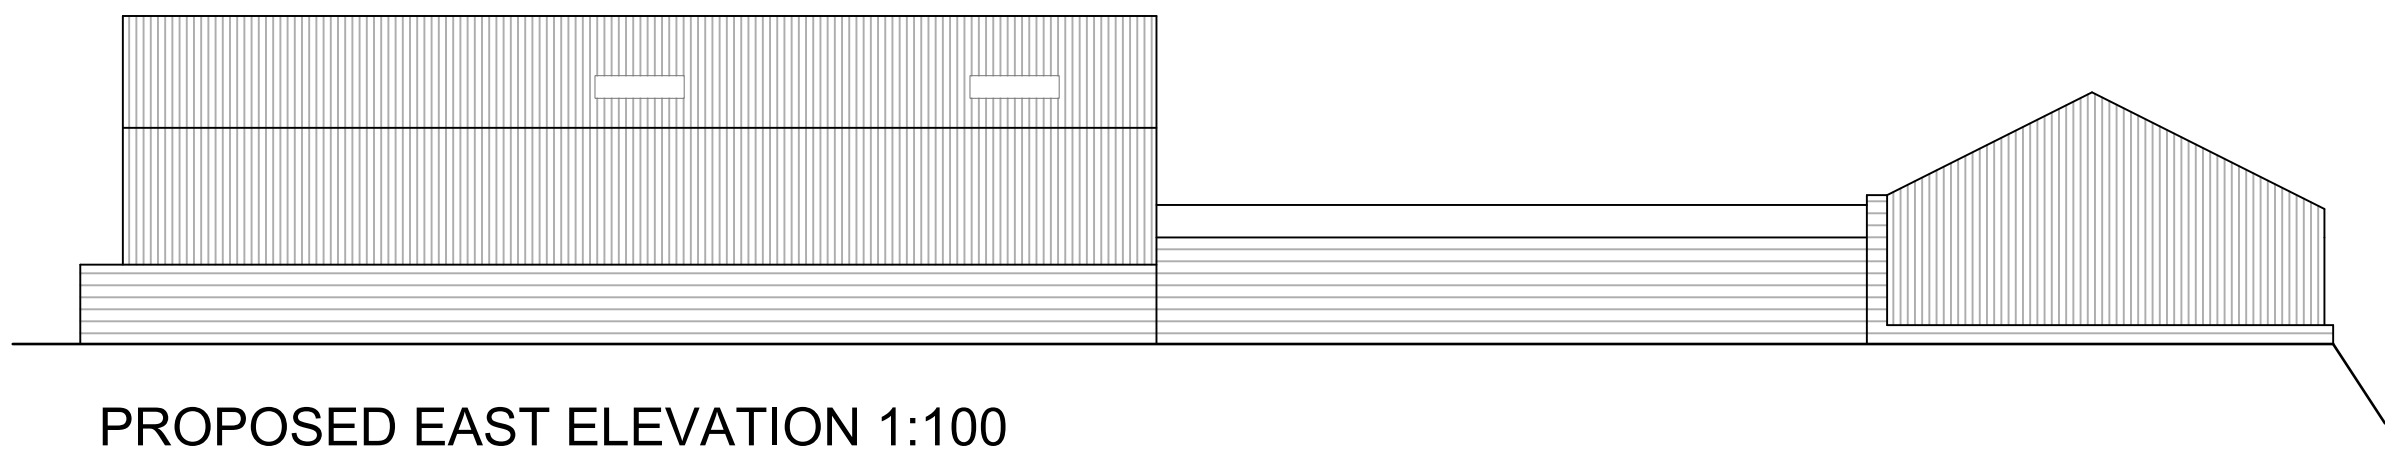


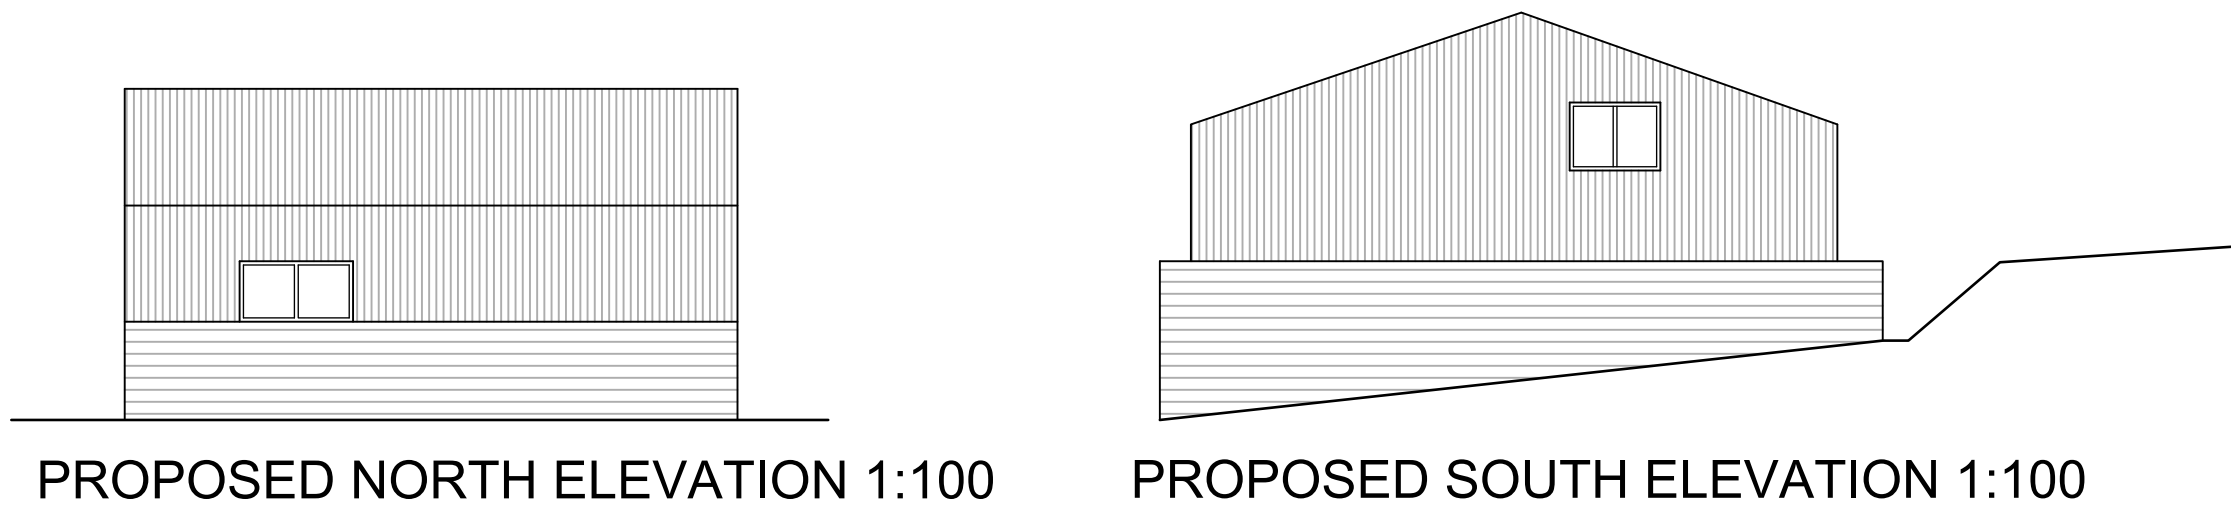

**GHP Architects**  
GHP Architects  
Empire House  
Mulcture Hall Road  
Halifax, HX1 1SP  
01422 207172  
ghp@ghparchitects.com  
www.ghparchitects.com

**ACA**  
ASSOCIATION OF  
CONSULTANT ARCHITECTS

Revisions:  
.

Project:  
Proposed Conversion  
of Agricultural  
Buildings into 2  
Dwellings

Address:  
Bone Hays  
Newhey  
Rochdale  
OL16 3SZ

Client:  
Mr & Mrs Lumb

Drawing:  
Proposed  
Plans &  
Elevations

Date: May 2023  
Scale: as shown@ A1  
Job 23-504.2  
Drawing No: P 200  
Rev: -