


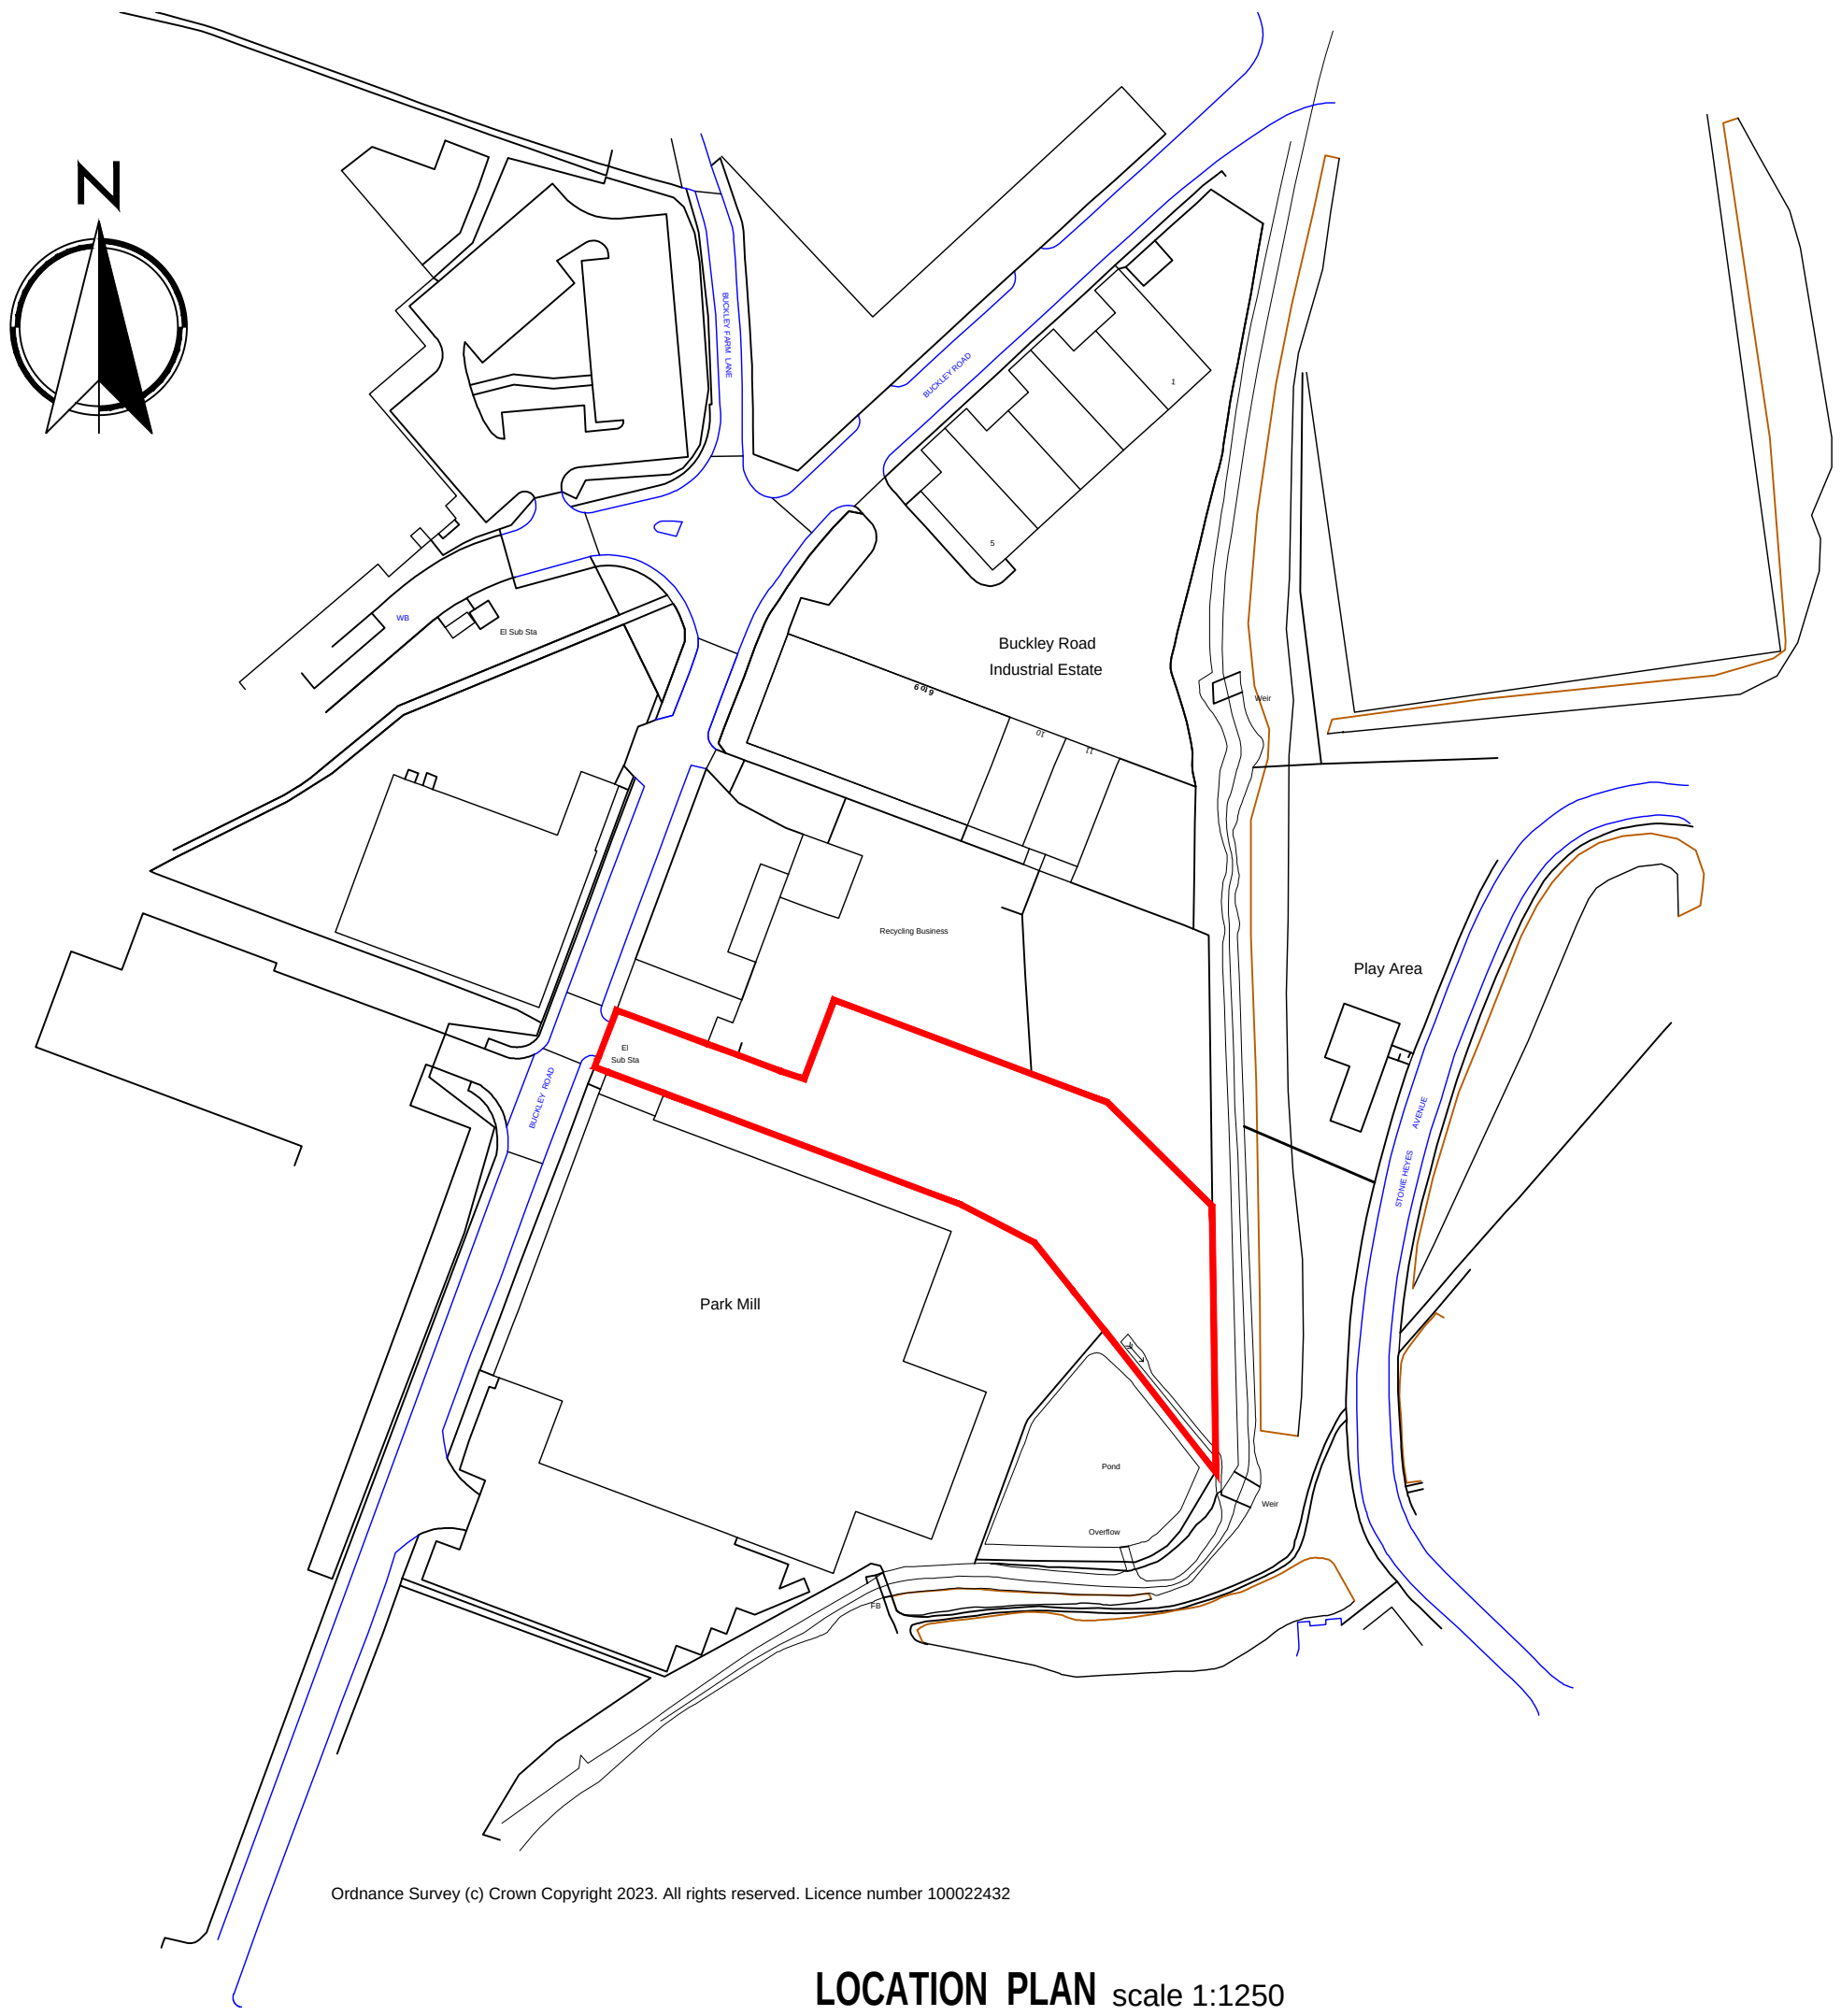

Ordnance Survey (c) Crown Copyright 2023. All rights reserved. Licence number 100022432

LOCATION PLAN scale 1:1250



ARCHITECTURAL LTD

Mob : 07805 560652
e-mail: tdmdesign@live.co.uk

Client:	
Address: BUCKLEY ROAD INDUSTRIAL ESTATE, ROCHDALE	
Project: NEW DEVELOPMENT - 1x LARGE COMMERCIAL UNIT	
Dwg Title: PLANNING : LOCATION PLAN	
Date: NOVEMBER 2023	Scale: @A3 1: 1250
Job No: 11.23.658	Dwg No: PL06 rev A
Drawn: D.L	Checked: D.L