
ALL DIMENSIONS ARE IN MILLIMETRES UNLESS OTHERWISE INDICATED.

DO NOT SCALE FROM THIS DRAWING. IF IN DOUBT ASK.

THIS DRAWING SHALL BE READ IN CONJUNCTION WITH THE PROJECT SPECIFICATION AND ALL OTHER PROJECT DOCUMENTATION.

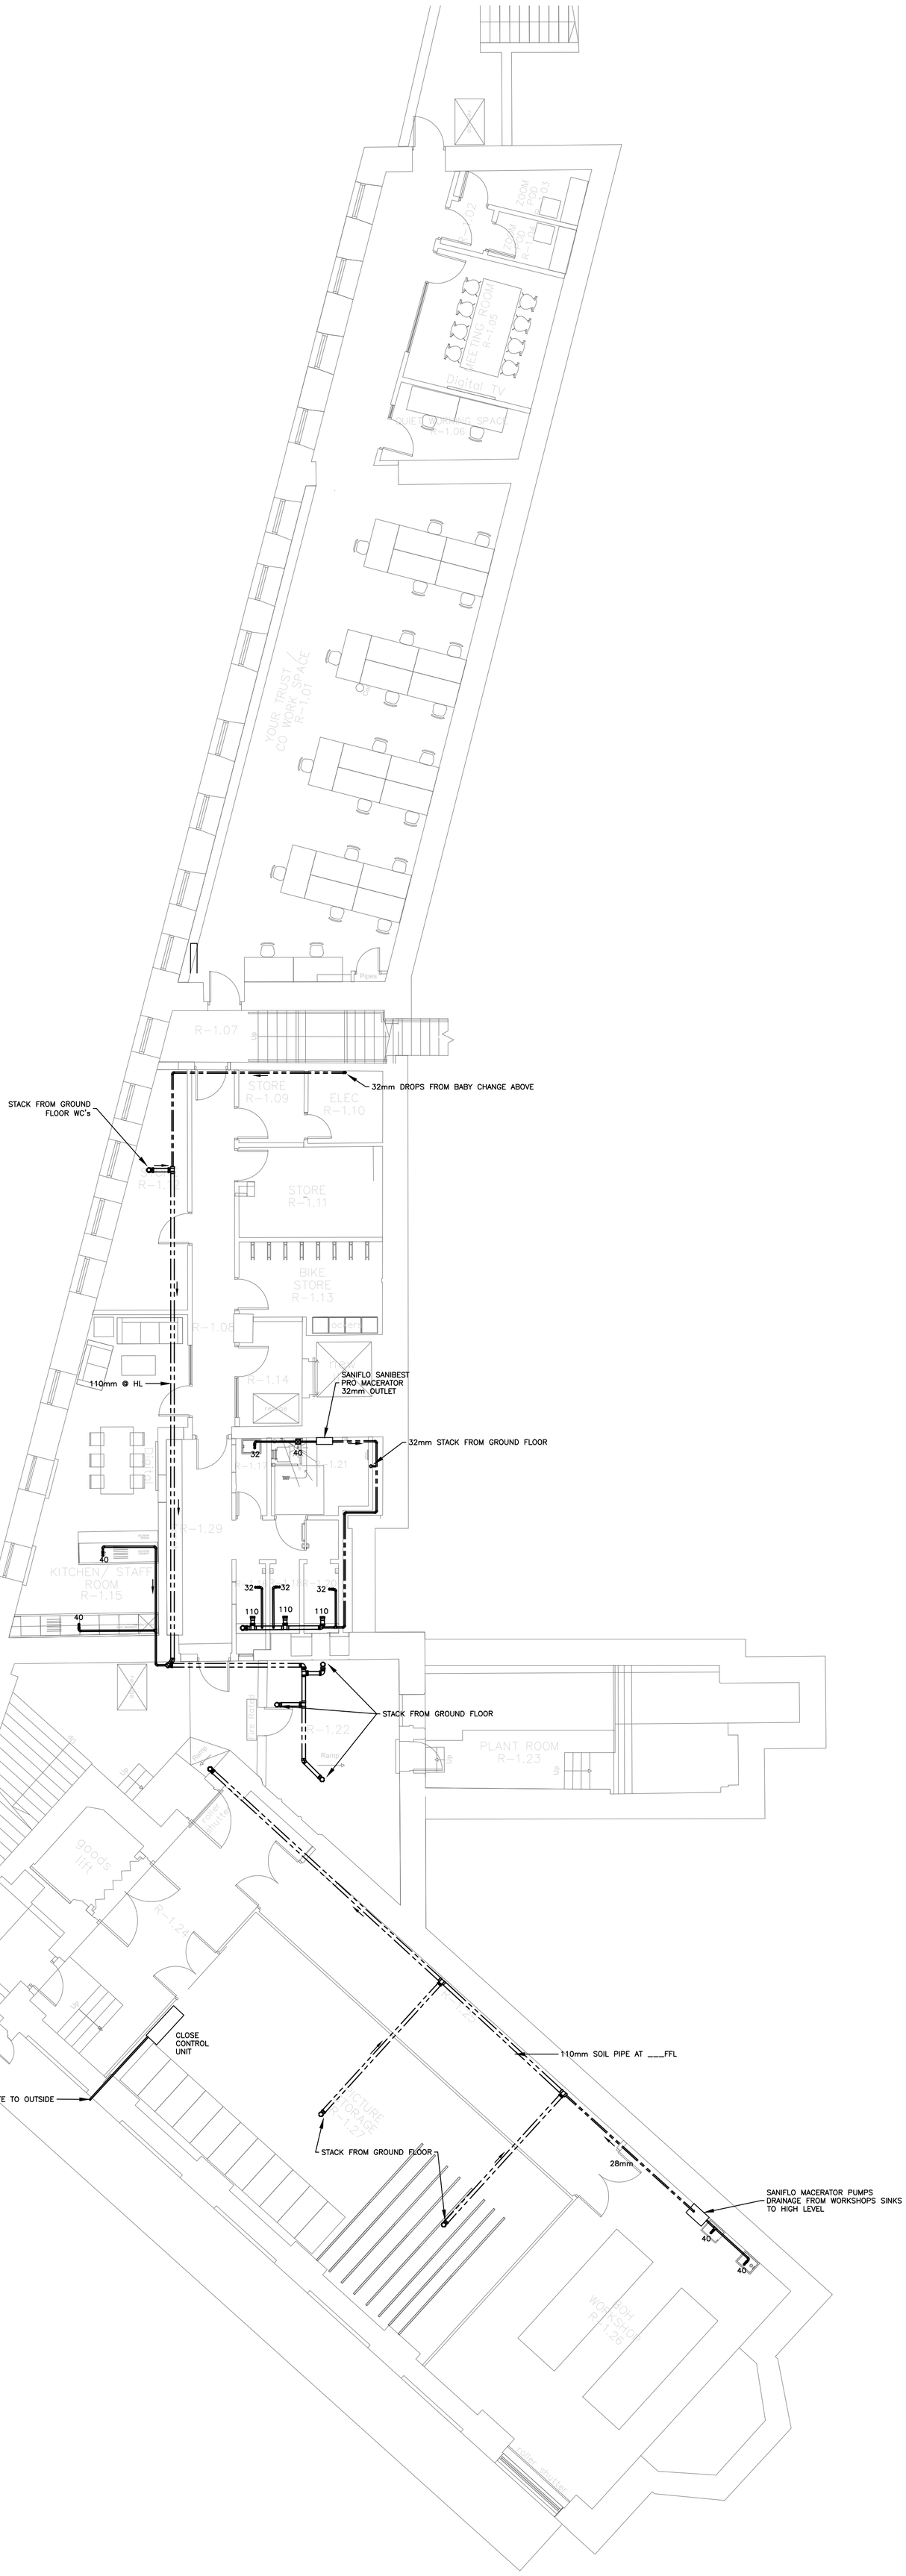

LEGEND

- TRAP
- WC CONNECTION
- STACK
- 32/40mm PIPE
- 110mm PIPE
- SHOWER GULLEY
- 110mm TEEPEE

SANIFLO MACERATOR

Revision	Date	Description
T2	09/11/23	TENDER ISSUE
T1	29.08.23	TENDER ISSUE
P1	17.08.23	STAGE 3 ISSUE

Client & Site

YOUR TRUST
TOUCHSTONES
ROCHDALE

Title

DRAINAGE SERVICES

BASEMENT

Steven A. Hunt & Associates
Hangar 9, De Havilland Drive, Liverpool L24 8RN
T 0151 427 8009
W www.stevenhunt.com **E** info@stevenhunt.com

Scale: 1:100 Size: A1 Drawn: EB Chkd: SH

Drawing No. ISO19650 Compliant

Project	Origin	Zone	Level	File Type	Role	Number	Suitability	Rev:
4025	SHA	XX	B1	DR	M	4000	S2	T2

TENDER

Y:\4025 - Rochdale Touchstones\6.0 Drawings\6.1 Mechanical Engineers\M400 - Solis.dwg
Plot Date: 10 November 2023 Layout Name: 4025-SHA-XX-B1-DR-M4000 - Basement Drainage Paper Size: ISO A1 (841.00 x 594.00 MM)
ETHAN BAYLEY