






Proposed Front
1 : 100

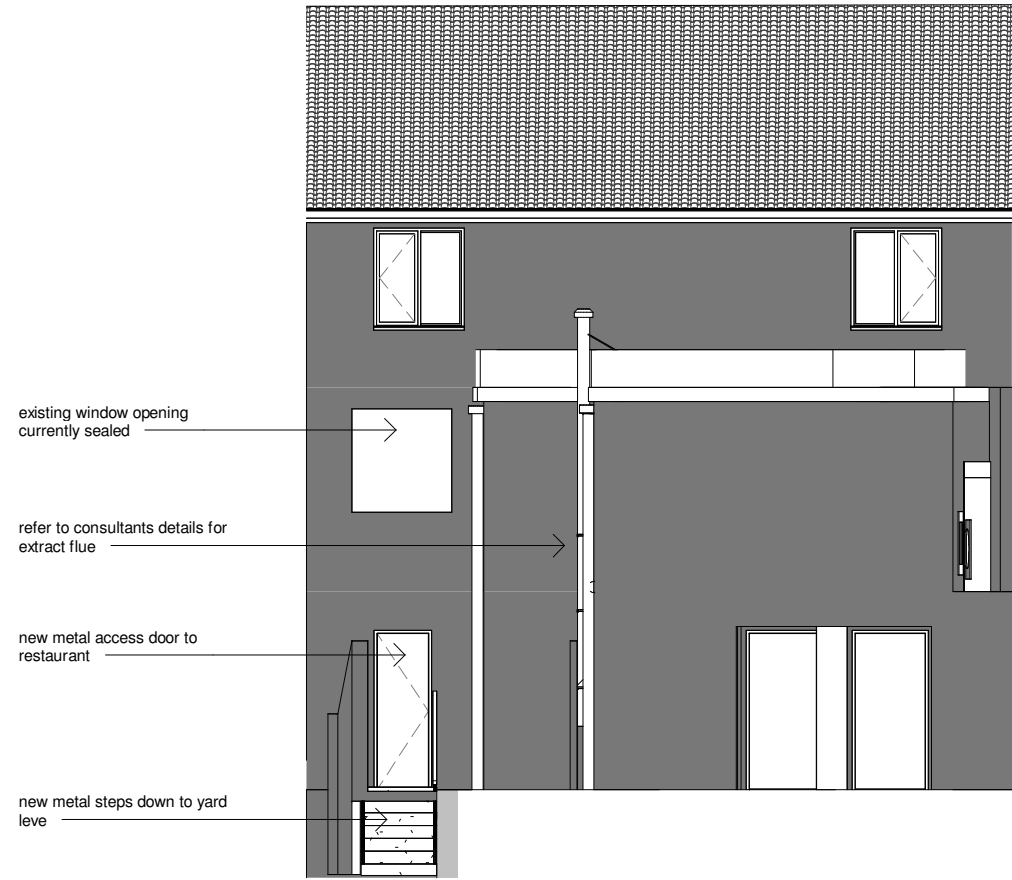


Proposed Rear
1 : 100

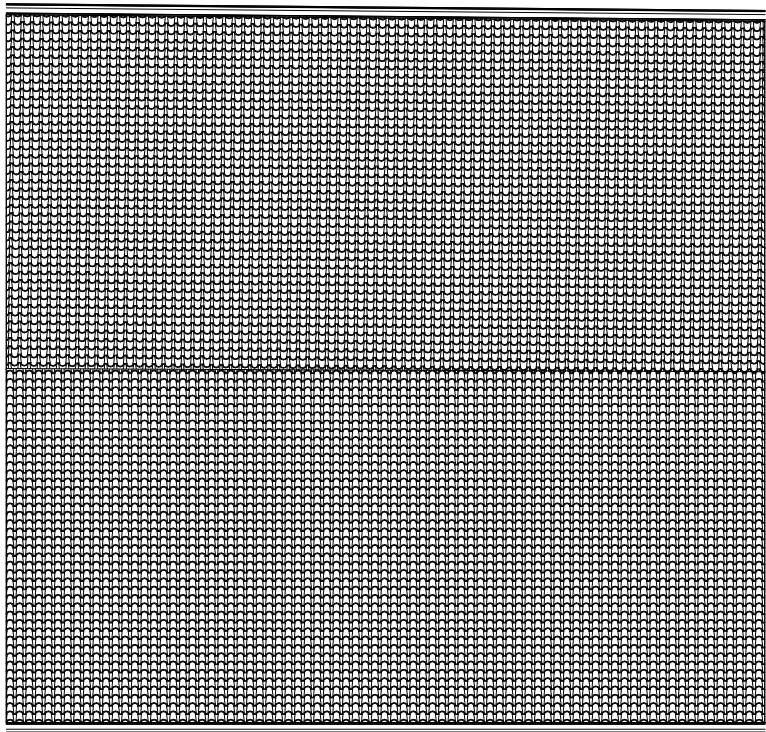


Proposed Roof
1 : 100

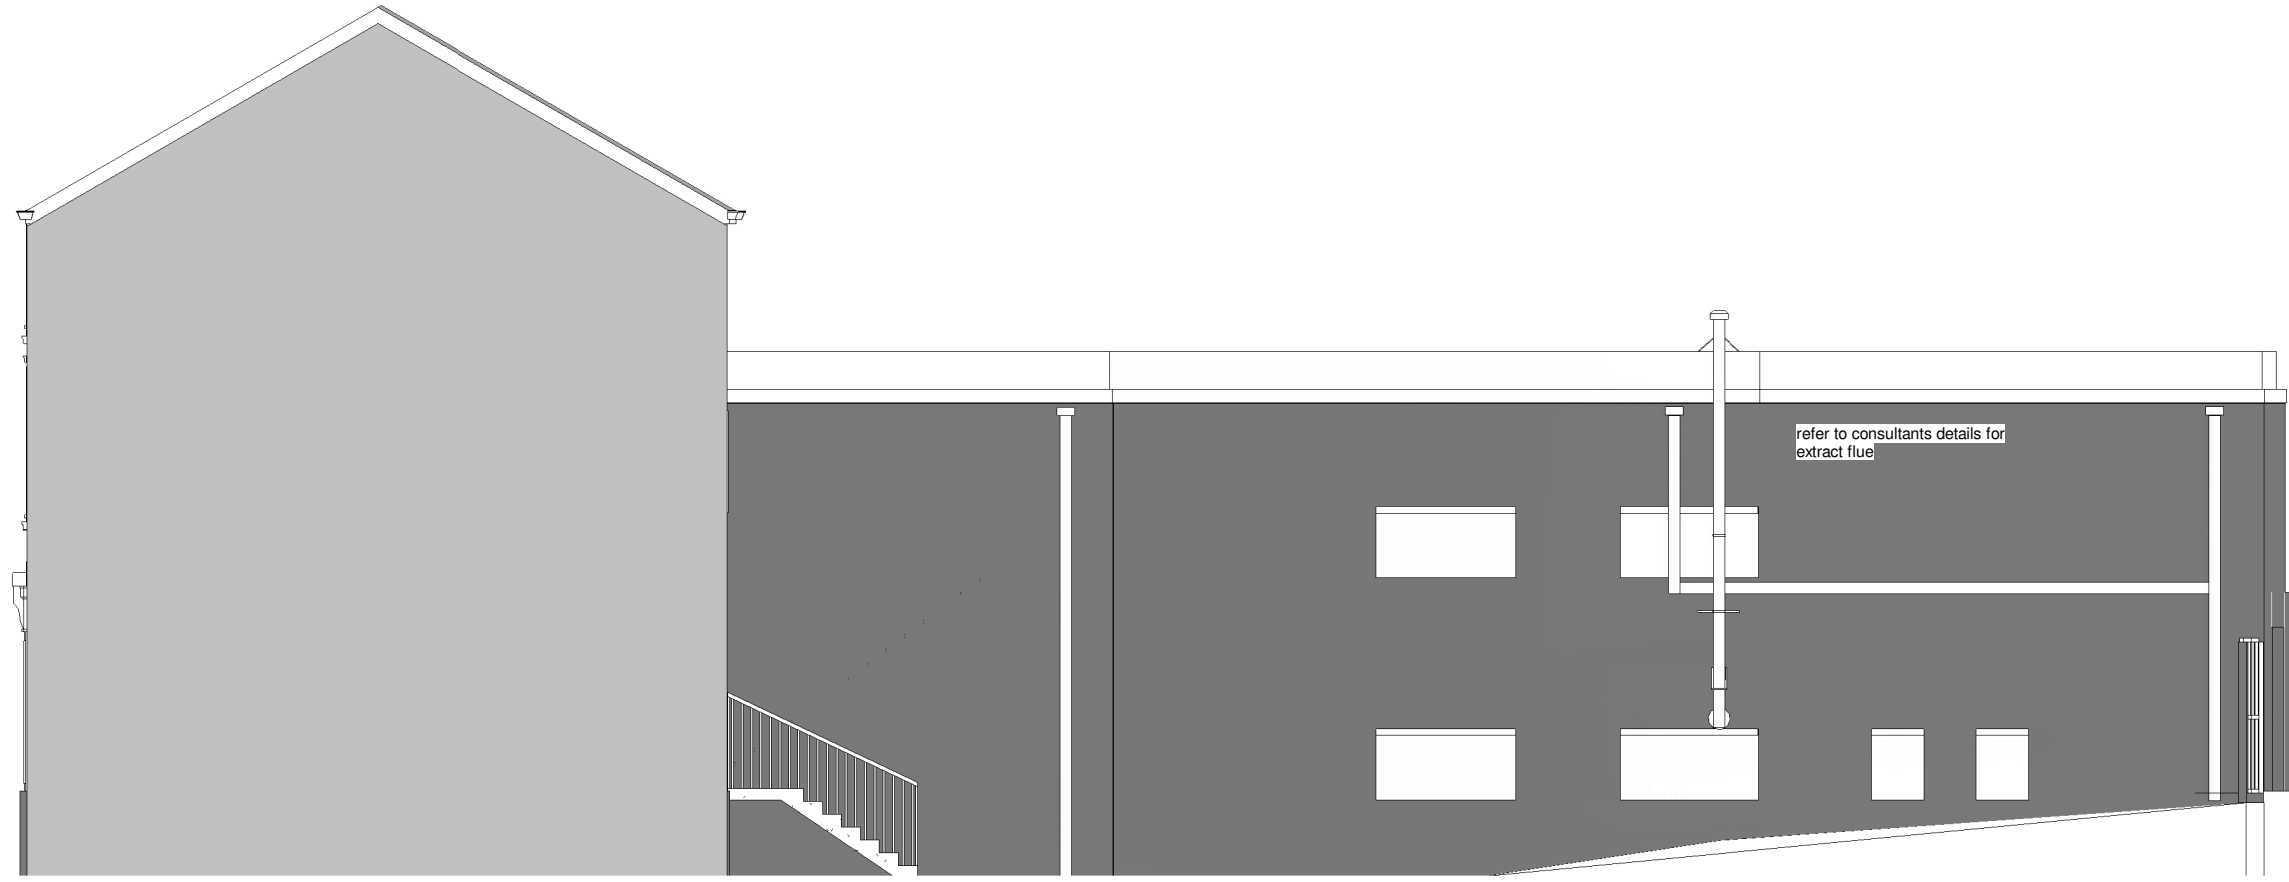


Proposed Side I
1 : 100

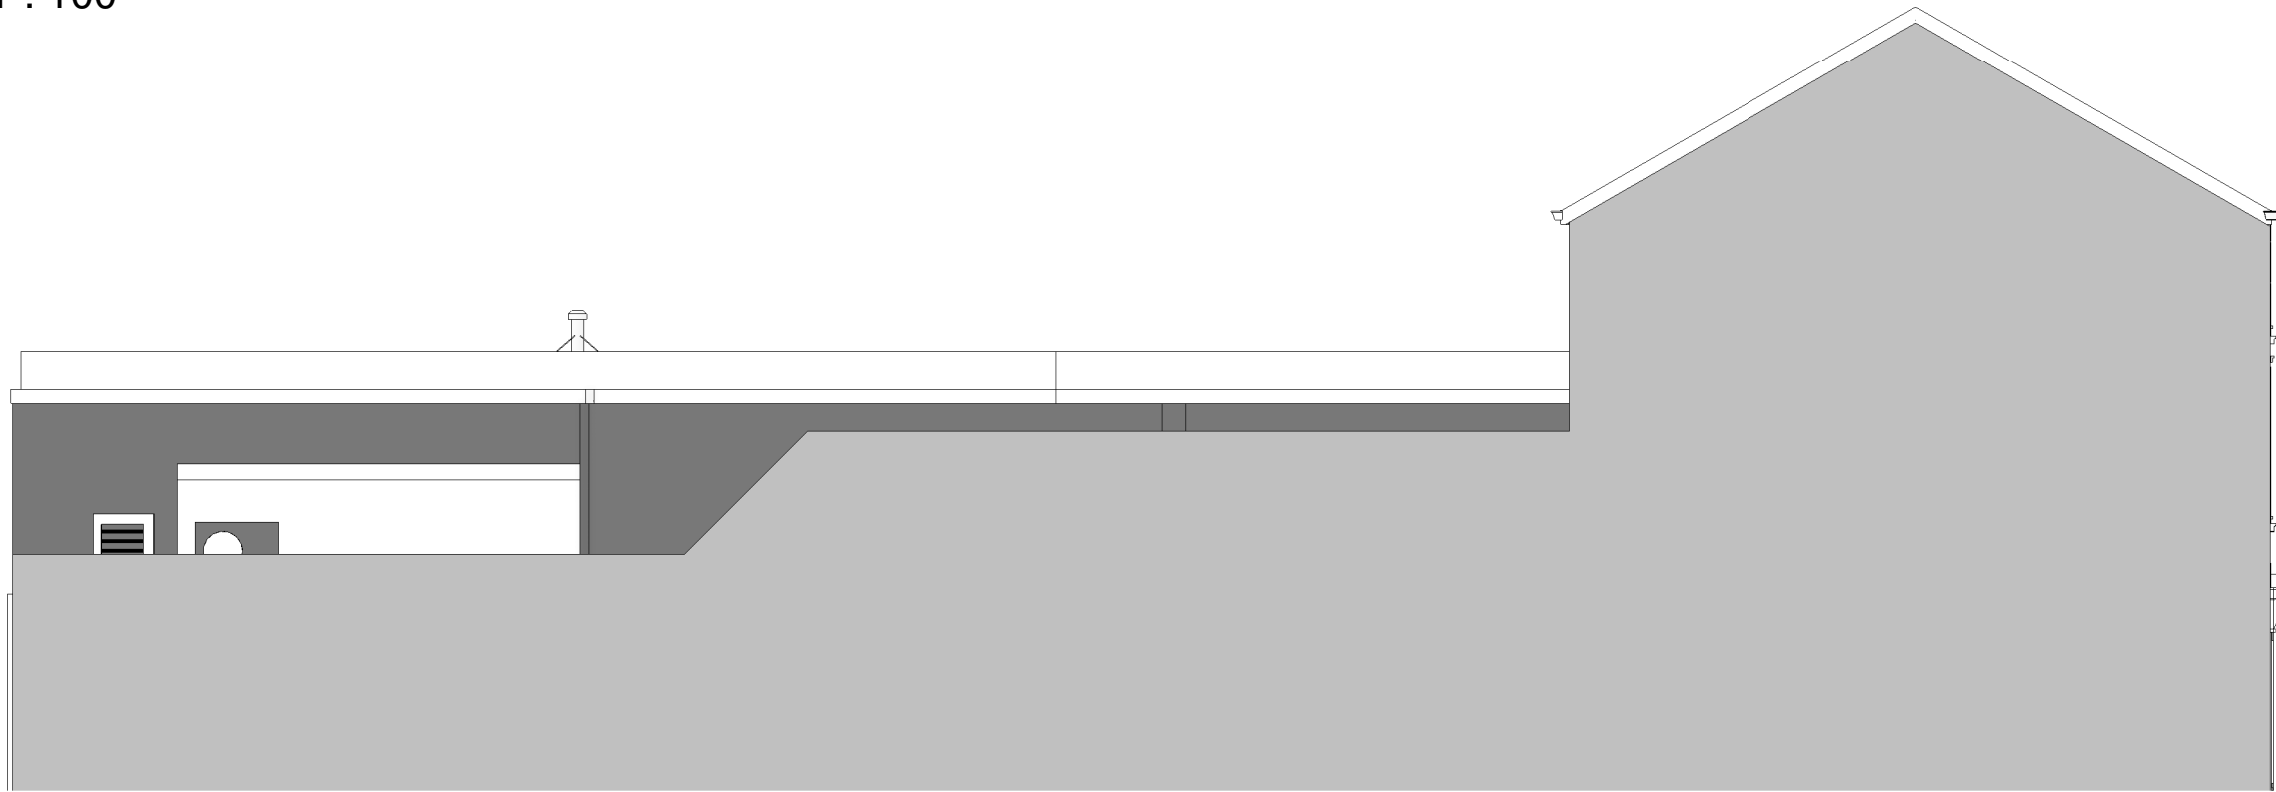


Proposed Side II
1 : 100

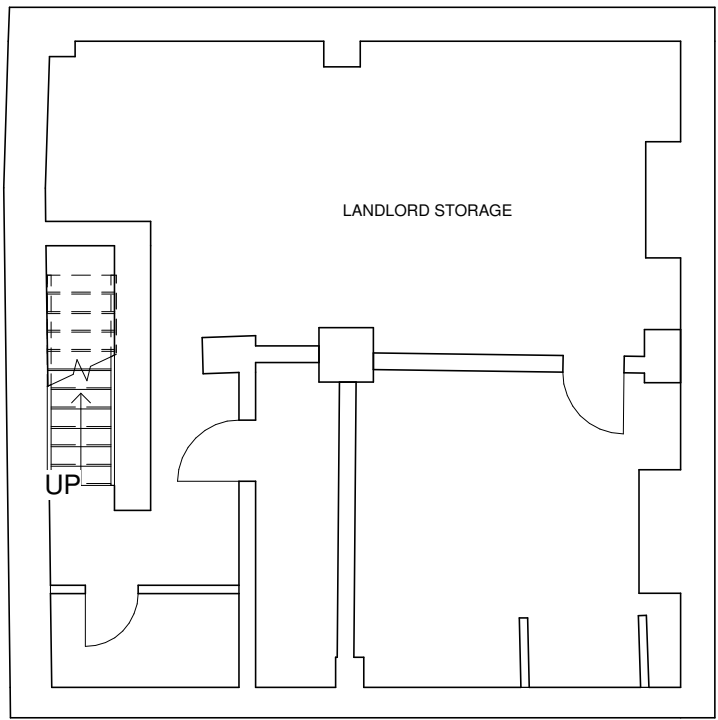


Proposed Basement
1 : 100

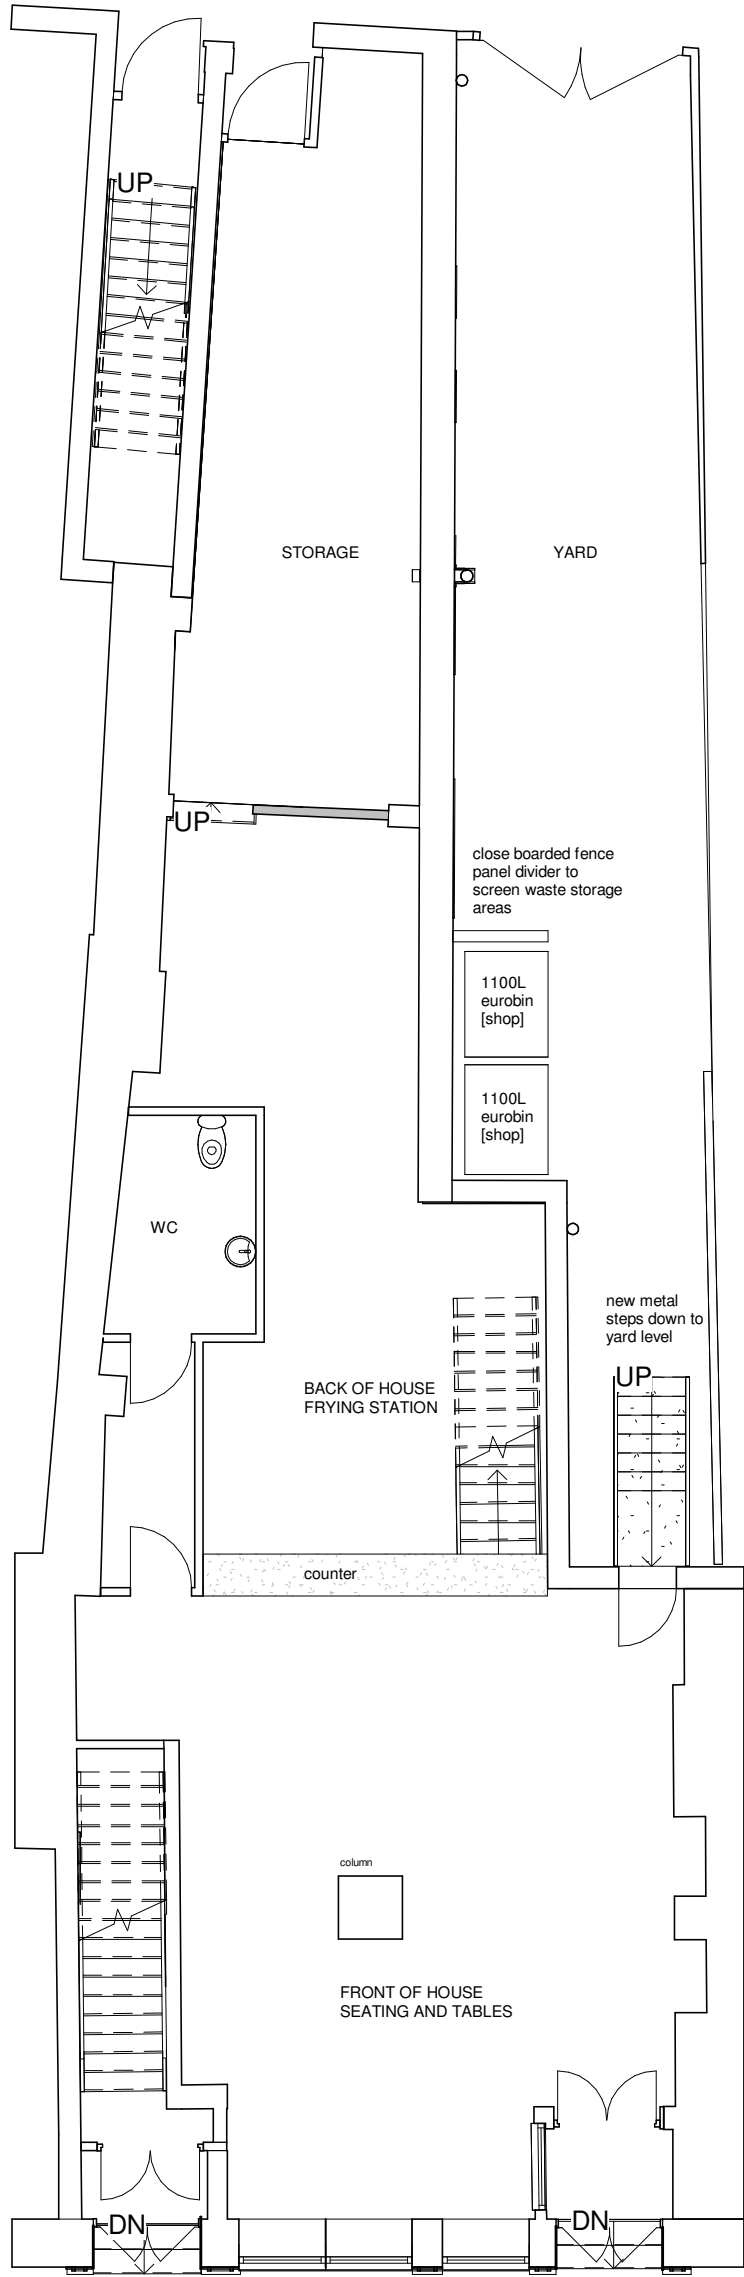

Proposed Groundfloor
1 : 100

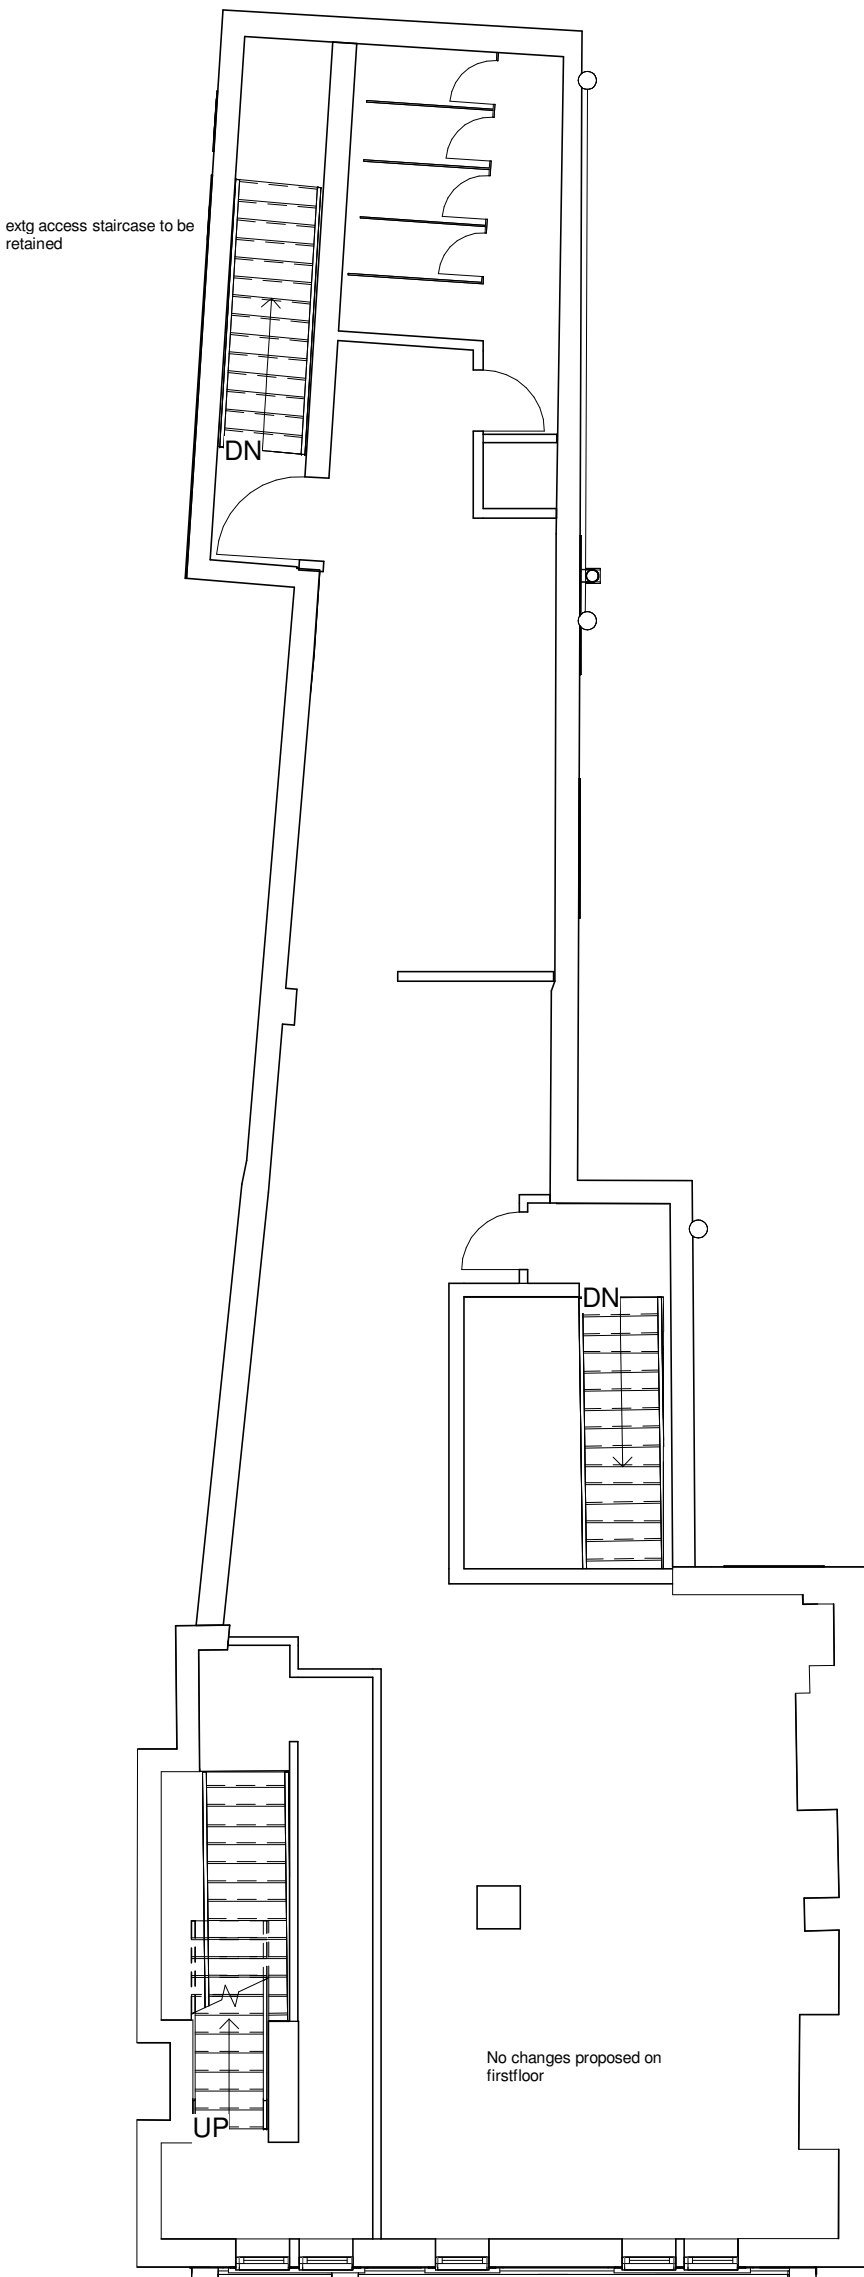

Proposed Firstfloor
1 : 100

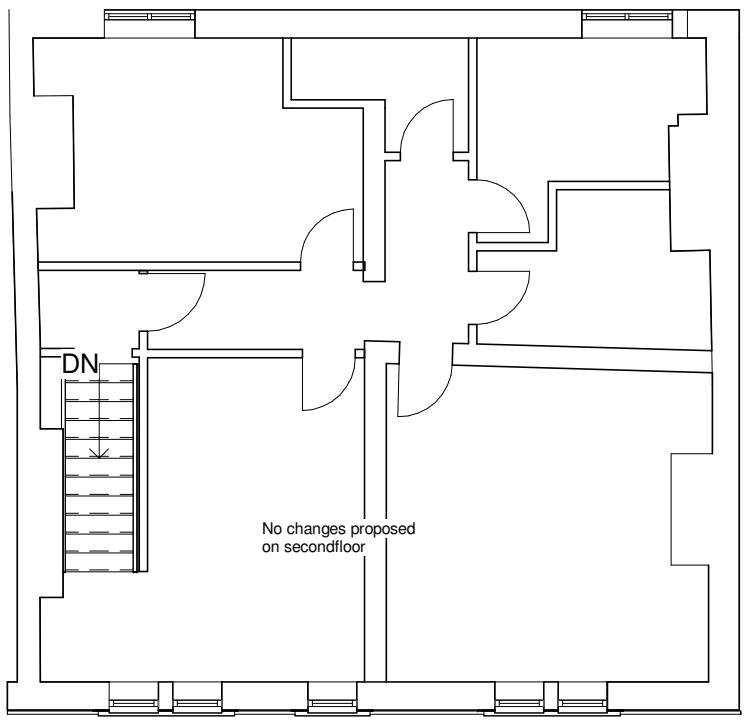

Proposed Secondfloor
1 : 100

Client:
KK Security & FM Ltd

Project:
Shop Front Chnage
Project Address:
8 S Parade
Rochdale
Greater Manchester
OL16 1LR

Drawing Name: Proposed
Drawing Number: A102
Drawing Date: 09/14/24
Author: Belal Rashid

BRTA Limited
11 Queen Street
Oldham
Greater Manchester
OL1 1RD

Tel: 0161 241 9650
Web: www.brtaco.uk
Email: belal.rashid@brtaco.uk

