File name C:\USERS\INDG02448\WSP O365\SOUTH HEYWOOD - WORK IN PROGRESS\10 SKETCHES\PLOT 3\7509-WSP-SHP3-XX-SK-C-004 TO 006.DWG, printed on 28 November 2024 12:53:03, by G S, Darshana

C-C – LONGSECTION
SCALE: H 1:500,V 1:100
DATUM: 110.00

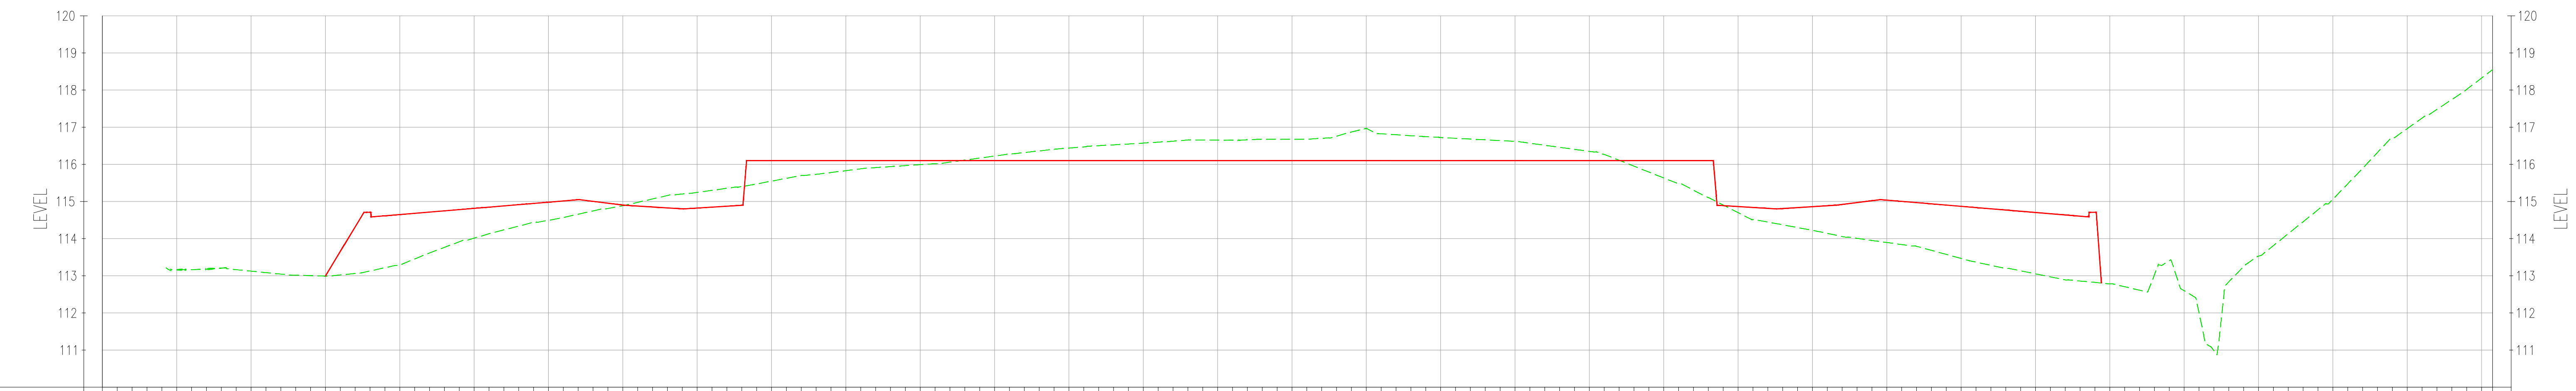

| CHAINAGE | EXISTING LEVELS | PROPOSED LEVELS |
|---|---|---|
| 0.000 | | |
| 10.000 | 113.163 | |
| 20.000 | 113.125 | |
| 30.000 | 112.992 | 112.996 |
| 40.000 | 113.289 | 114.648 |
| 50.000 | 114.013 | 114.815 |
| 60.000 | 114.493 | 114.981 |
| 70.000 | 114.887 | 114.904 |
| 80.000 | 115.245 | 114.823 |
| 90.000 | 115.548 | 116.100 |
| 100.000 | 115.830 | 116.100 |
| 110.000 | 115.992 | 116.100 |
| 120.000 | 116.223 | 116.100 |
| 130.000 | 116.438 | 116.100 |
| 140.000 | 116.573 | 116.100 |
| 150.000 | 116.652 | 116.100 |
| 160.000 | 116.675 | 116.100 |
| 170.000 | 116.963 | 116.100 |
| 180.000 | 116.725 | 116.100 |
| 190.000 | 116.624 | 116.100 |
| 200.000 | 116.349 | 116.100 |
| 210.000 | 115.634 | 116.100 |
| 220.000 | 114.700 | 114.865 |
| 230.000 | 114.224 | 114.860 |
| 240.000 | 113.896 | 115.036 |
| 250.000 | 113.466 | 114.870 |
| 260.000 | 113.052 | 114.703 |
| 270.000 | 112.783 | |
| 280.000 | 112.598 | |
| 290.000 | 113.530 | |
| 300.000 | 115.062 | |
| 310.000 | 116.962 | |
| 320.000 | 118.324 | |
| 321.484 | 118.550 | |

D-D – LONGSECTION
SCALE: H 1:500,V 1:100
DATUM: 110.00

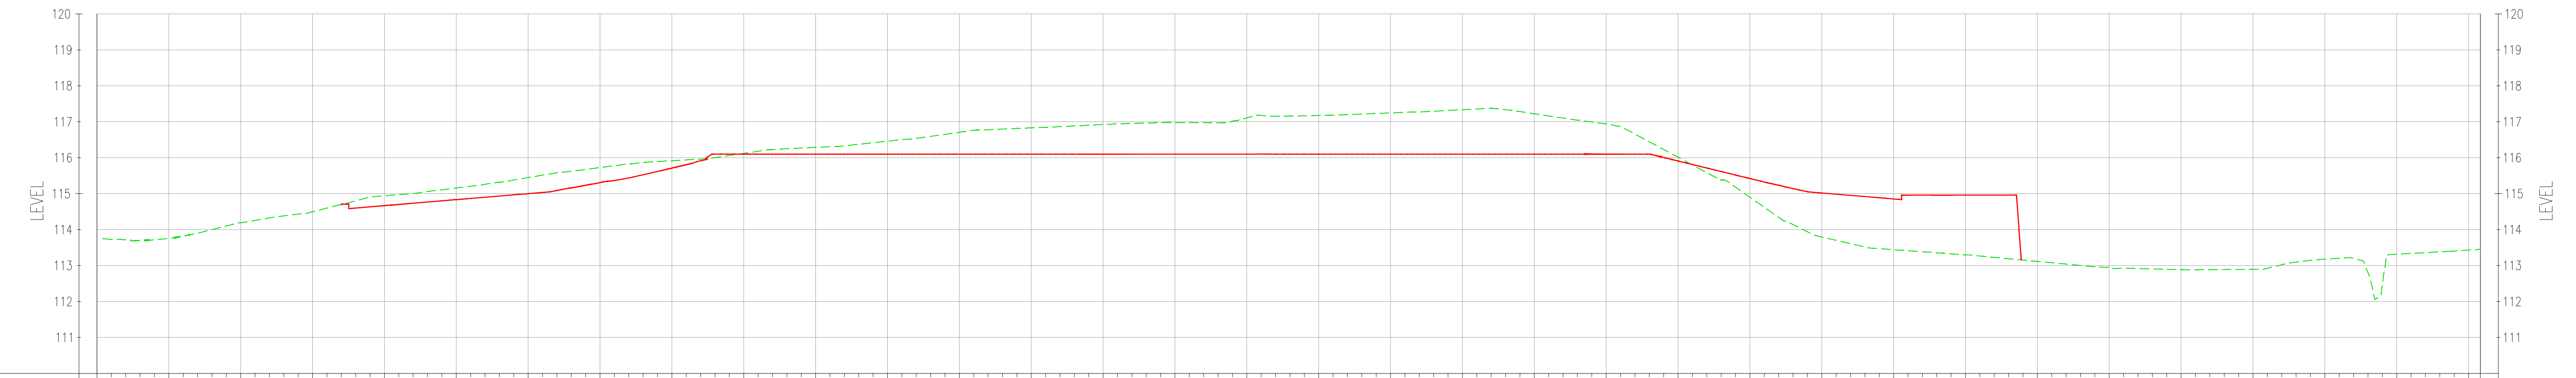

| CHAINAGE | EXISTING LEVELS | PROPOSED LEVELS |
|---|---|---|
| 0.000 | | |
| 10.000 | 113.755 | |
| 20.000 | 114.191 | |
| 30.000 | 114.495 | |
| 40.000 | 114.940 | 114.667 |
| 50.000 | 115.156 | 114.833 |
| 60.000 | 115.447 | 114.999 |
| 70.000 | 115.726 | 115.307 |
| 80.000 | 115.916 | 115.711 |
| 90.000 | 116.120 | 116.100 |
| 100.000 | 116.287 | 116.100 |
| 110.000 | 116.459 | 116.100 |
| 120.000 | 116.707 | 116.100 |
| 130.000 | 116.832 | 116.100 |
| 140.000 | 116.925 | 116.100 |
| 150.000 | 116.977 | 116.100 |
| 160.000 | 117.106 | 116.100 |
| 170.000 | 117.176 | 116.100 |
| 180.000 | 117.246 | 116.100 |
| 190.000 | 117.335 | 116.100 |
| 200.000 | 117.223 | 116.100 |
| 210.000 | 116.945 | 116.100 |
| 220.000 | 116.014 | 115.909 |
| 230.000 | 114.901 | 115.420 |
| 240.000 | 113.794 | 115.018 |
| 250.000 | 113.441 | 114.852 |
| 260.000 | 113.296 | 114.959 |
| 270.000 | 113.116 | |
| 280.000 | 112.954 | |
| 290.000 | 112.885 | |
| 300.000 | 112.894 | |
| 310.000 | 113.177 | |
| 320.000 | 113.314 | |
| 330.000 | 113.430 | |
| 331.642 | 113.452 | |

E-E – LONGSECTION
SCALE: H 1:500,V 1:100
DATUM: 115.00

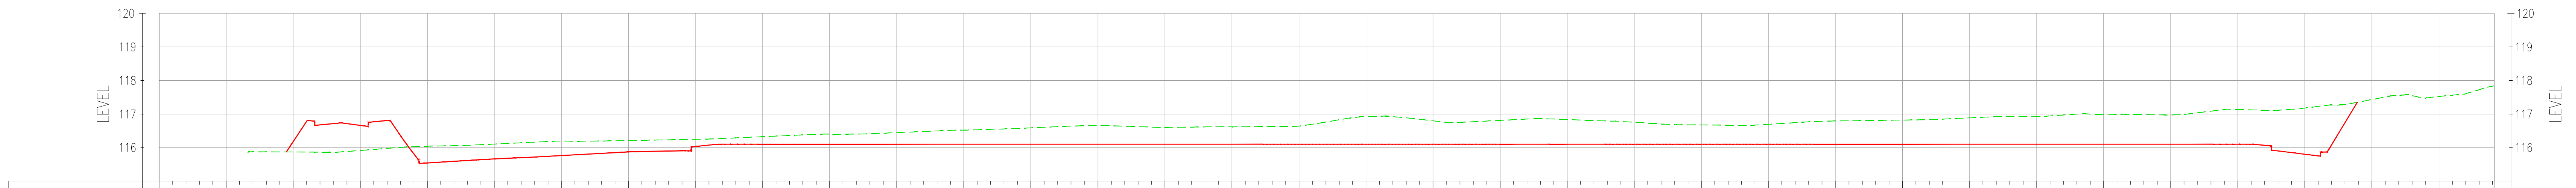

| CHAINAGE | EXISTING LEVELS | PROPOSED LEVELS |
|---|---|---|
| 0.000 | | |
| 10.000 | | |
| 20.000 | 115.868 | 116.176 |
| 30.000 | 115.913 | 116.661 |
| 40.000 | 116.040 | 115.541 |
| 50.000 | 116.104 | 115.661 |
| 60.000 | 116.196 | 115.762 |
| 70.000 | 116.205 | 115.870 |
| 80.000 | 116.247 | 116.034 |
| 90.000 | 116.324 | 116.100 |
| 100.000 | 116.397 | 116.100 |
| 110.000 | 116.446 | 116.100 |
| 120.000 | 116.521 | 116.100 |
| 130.000 | 116.587 | 116.100 |
| 140.000 | 116.655 | 116.100 |
| 150.000 | 116.600 | 116.100 |
| 160.000 | 116.617 | 116.100 |
| 170.000 | 116.640 | 116.100 |
| 180.000 | 116.923 | 116.100 |
| 190.000 | 116.797 | 116.100 |
| 200.000 | 116.811 | 116.100 |
| 210.000 | 116.835 | 116.100 |
| 220.000 | 116.754 | 116.100 |
| 230.000 | 116.674 | 116.100 |
| 240.000 | 116.693 | 116.100 |
| 250.000 | 116.792 | 116.100 |
| 260.000 | 116.820 | 116.100 |
| 270.000 | 116.886 | 116.100 |
| 280.000 | 116.920 | 116.100 |
| 290.000 | 116.976 | 116.100 |
| 300.000 | 116.971 | 116.100 |
| 310.000 | 117.135 | 116.100 |
| 320.000 | 117.178 | 115.800 |
| 330.000 | 117.432 | |
| 340.000 | 117.524 | |
| 348.241 | 117.838 | |

THIS PROVISIONAL PRELIMINARY DESIGN IS FOR GUIDANCE PURPOSES ONLY. WSP ACCEPTS NO LIABILITY FOR ANY DAMAGE, LOSS, EXPENSES OR COST INCURRED AS A RESULT OF RELYING ON THE INFORMATION PROVIDED IN THE DESIGN APPRAISAL ESTIMATE. THE APPRAISAL ESTIMATE WAS DERIVED FROM A MIXTURE OF THIRD PARTY INFORMATION AND THE APPLICATION OF WSP'S REASONABLE SKILL AND CARE, BUT MAY BE SUBJECT TO OTHER SUCH INFORMATION AND VARIATIONS OF WHICH WSP IS UNAWARE. THE DESIGN APPRAISAL ESTIMATE SHOULD NOT BE RELIED UPON FOR TENDER OR PROCUREMENT PURPOSES. FOR ACCURATE ADVICE A DETAILED DESIGN SHOULD BE CARRIED OUT AT THE APPROPRIATE DESIGN STAGE, THEREFORE, USE OF THE INFORMATION IS ENTIRELY AT YOUR OWN RISK.

**DO NOT SCALE**

KEY:

| | |
|---|---|
| 🟥 | PROPOSED LEVELS |
| 🟩 | EXISTING LEVELS |

NOTES:

1. ALL DIMENSIONS ARE IN METRES UNLESS STATED OTHERWISE.
2. DEPTH OF DRAINAGE BLANKET TO BE 500mm.
3. FOR DETAILS ON SECTION MARKERS LOCATION REFER TO DRAWING 7509-WSP-SHP3-XX-SK-C-004

| REV | DATE | BY | DESCRIPTION | CHK | APP |
|---|---|---|---|---|---|
| P02 | 28/11/2024 | DS | UPDATED TO SUIT NEW MASTERPLAN | DW | DW |
| P01 | 08/02/2023 | AP | FIRST ISSUE | DW | DW |

DRAWING STATUS:
S0 - WORK IN PROGRESS

8 First Street, Manchester, M15 4GU, UK
T+ 44 (0) 161 200 5000
wsp.com

CLIENT:
RUSSELLS SOUTH HEYWOOD LTD

ARCHITECT:
AEW ARCHITECTS

PROJECT:
SOUTH HEYWOOD
PLOT 3

TITLE:
SITE CROSS SECTIONS
SHEET 2 OF 2

SCALE @ A0: 1:500
CHECKED: DW
APPROVED: DW
PROJECT No: 70089657
DESIGNED: DS
DRAWN: DS
DATE: February 23
DRAWING No: 7509-WSP-SHP3-XX-SK-C-006
REV: P02

© WSP UK Ltd