




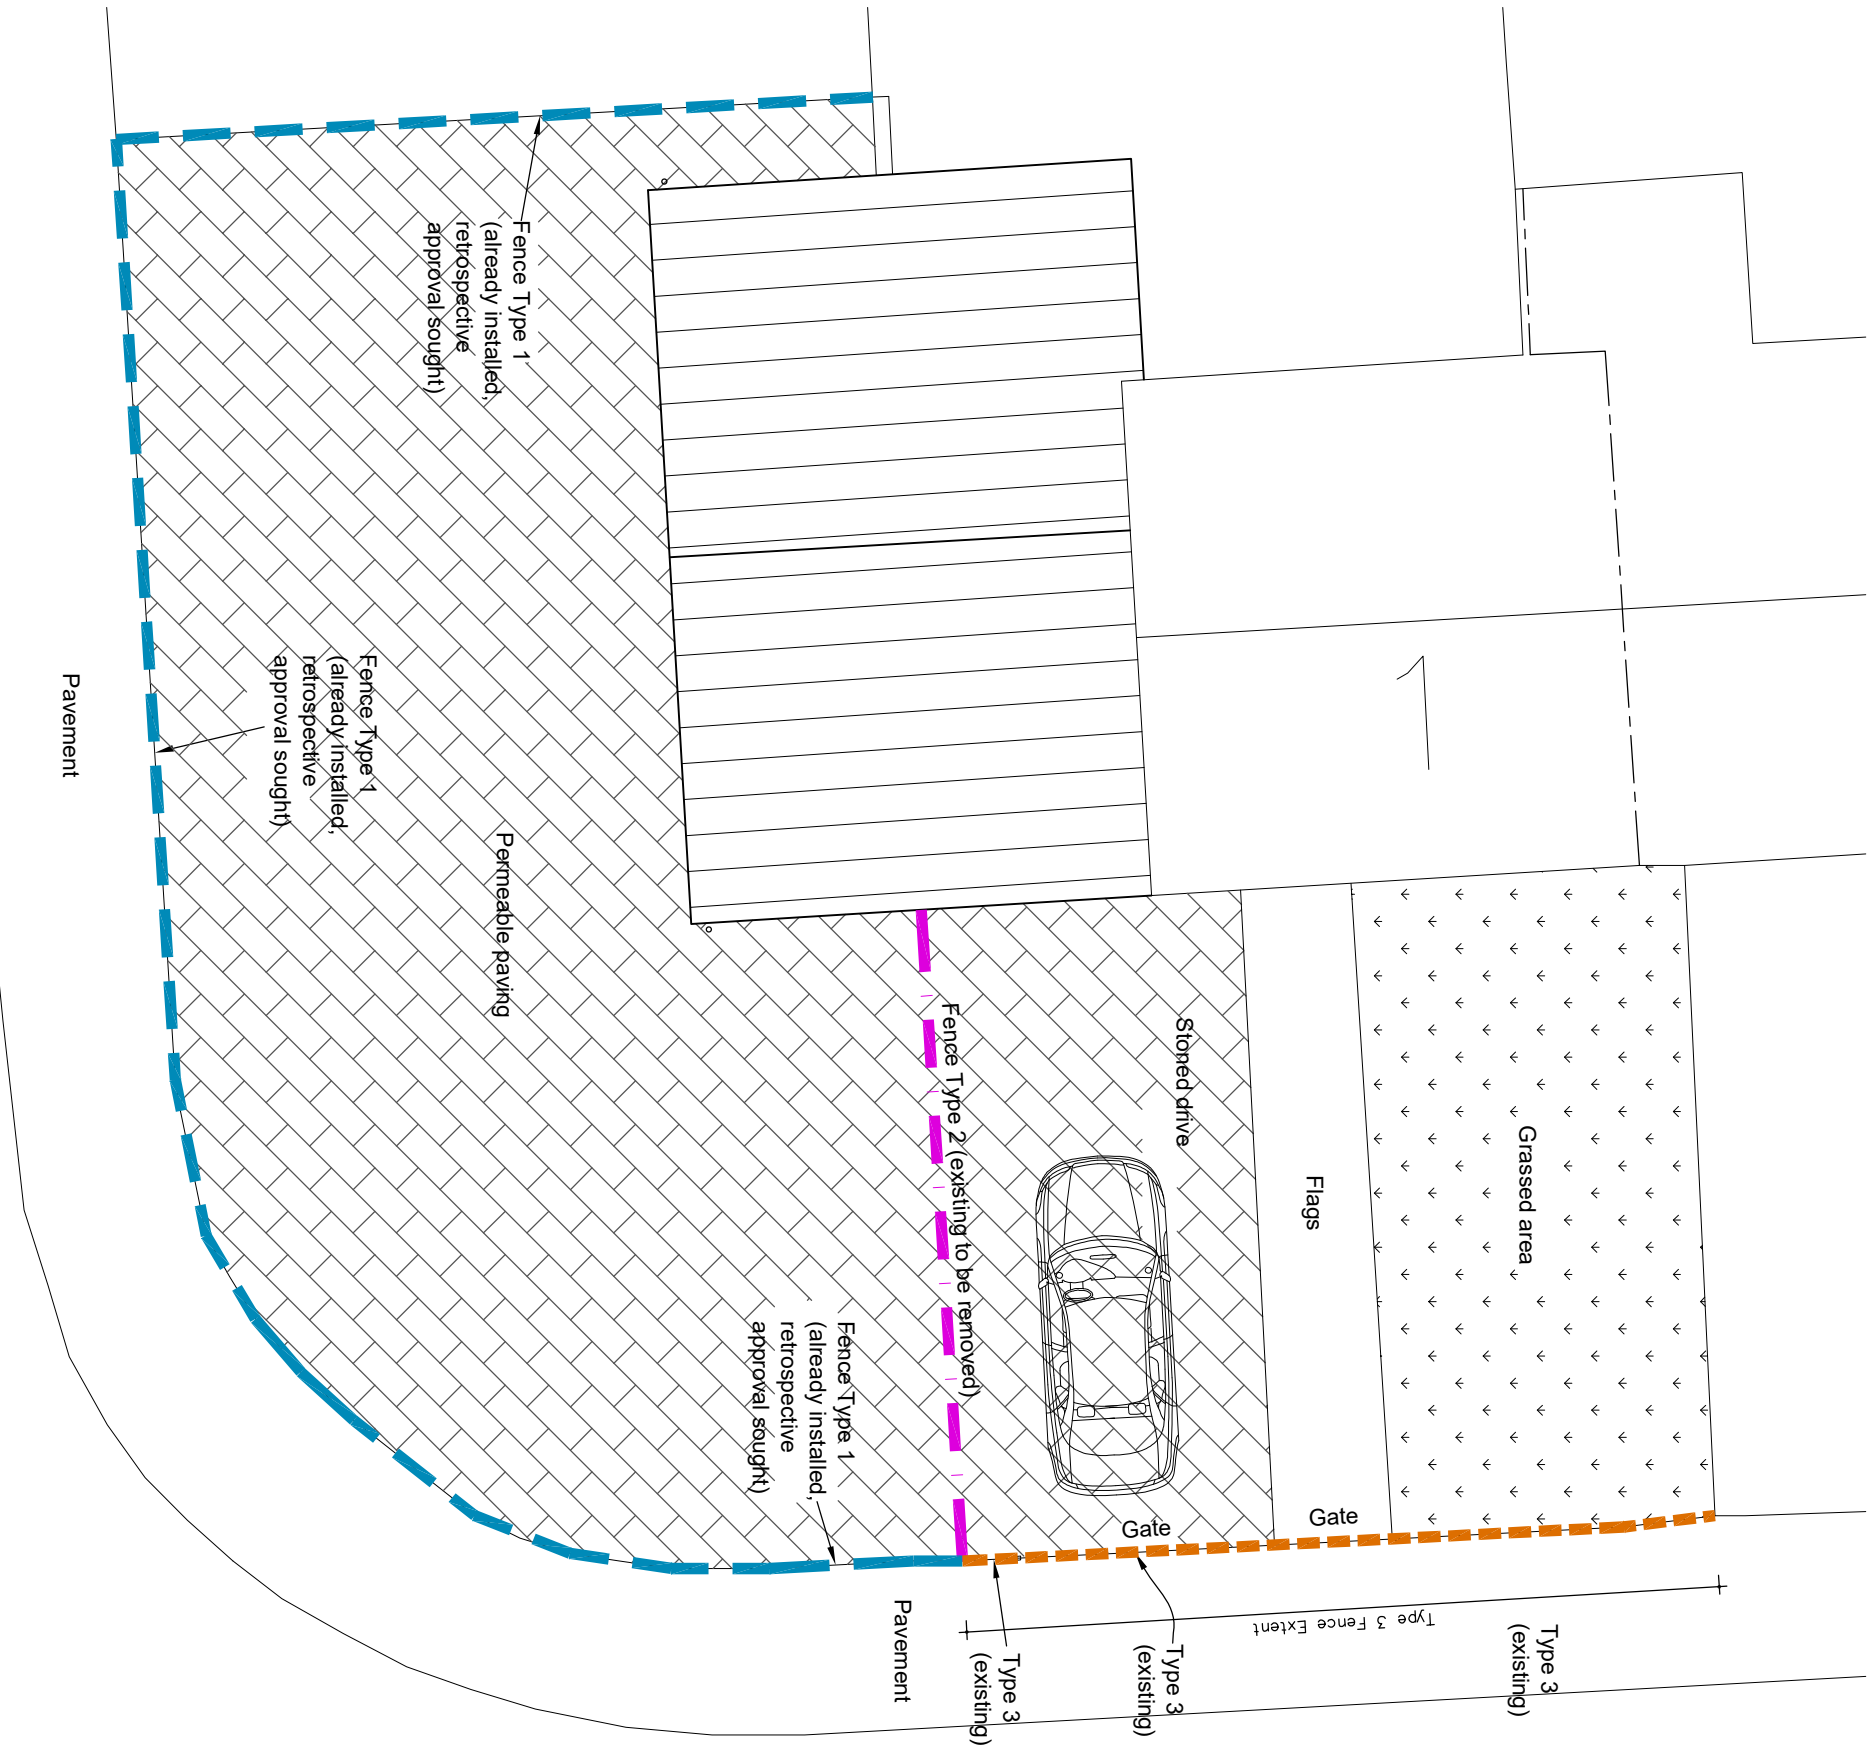

Type 1
(Retrospective approval sought)

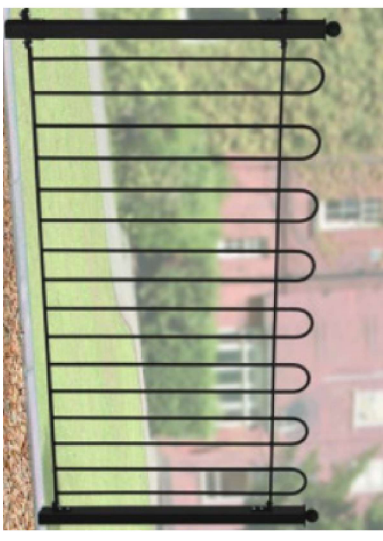

Type 2
(To be removed)

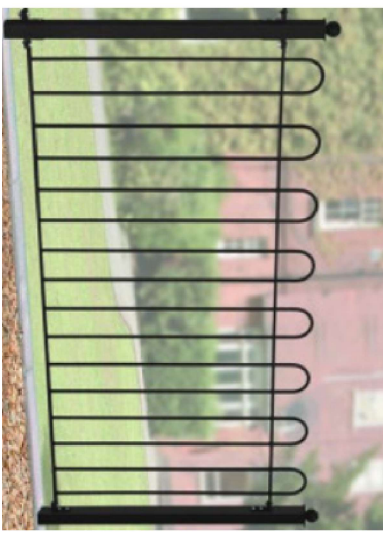

Type 3
(Existing to remain)

PLANNING APPROVAL

1 Gainsborough Drive
Kirkholt
OL11 2QT

Single Storey Attached Garage

Fencing Details

Scale @ A3: Noted

Date: January 2023

Dwg n°: 006 Revision

Fencing Details 1:100