
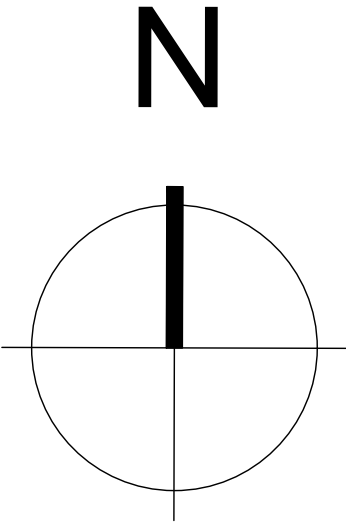


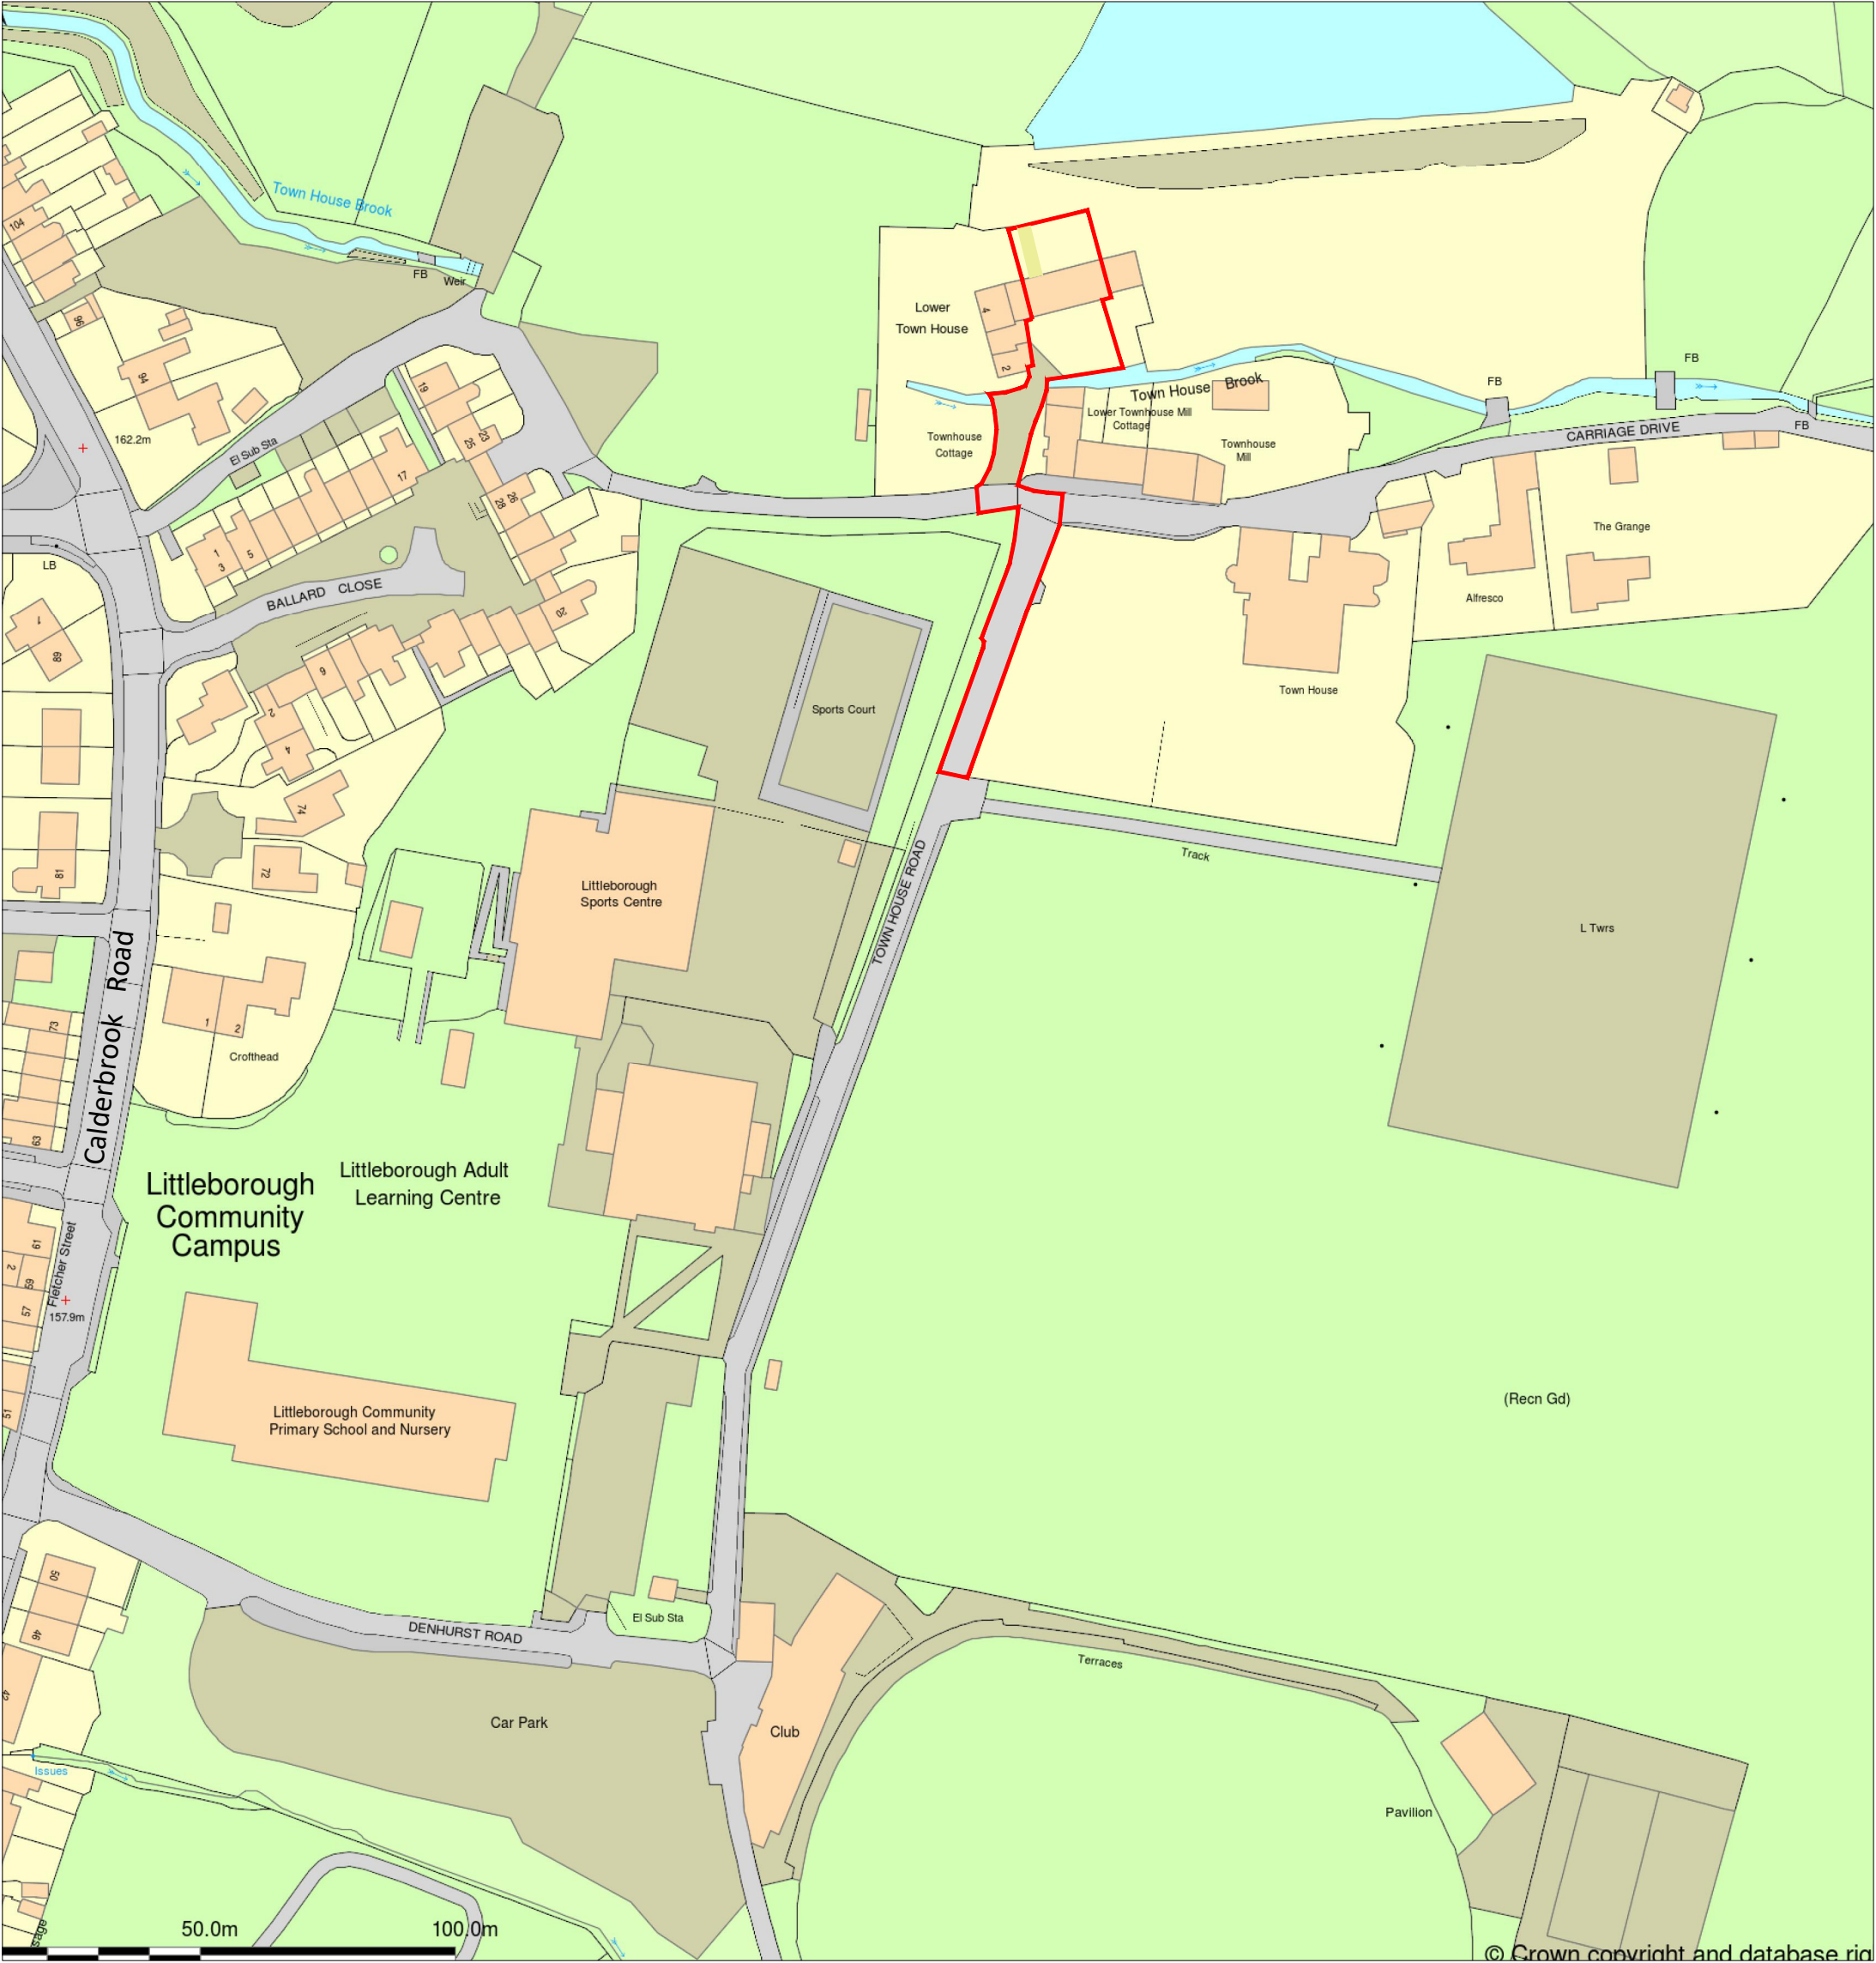

GENERAL
All works to be carried out in accordance with British Standards, Codes of Practice, current Building Regulations, any associated amendments current to the lodging of the Application and the satisfaction of the Building Control Officer. Manufacturers' written specifications and instructions for detail use. All works to be implemented in accordance with current Health and Safety Legislation inclusive of protective works.

Any discrepancies between the drawings and legislation to be brought to the immediate attention of the Contracts Administrator.

This drawing should be read in conjunction with all other QCD Architectural Services and Clients Design Brief.

EXCAVATIONS:
The contractor is to be responsible for the correct dimensional layout and setting out. All Service Authorities are to be contacted prior to works commencing on site.

Drawings to be read in conjunction with STRUCTURAL ENGINEERS DETAILS

PLANNING DRAWING

Project:	Lower Town House Barn Townhouse Road, Littleborough OL15 9JX		
Title:	Site Location Plan		
Client:	Vernon Wharmby		
Drawn By:	WRS	on	04/02/2025
Original Size:	A2	Project Number:	1017 / 01
Drawing Number:	01		

QUALITY CREATIVE DESIGN

ARCHITECTURAL SERVICES

Tel :- 07756 910210
Email :- qualitycreativedesign@gmail.com

ARCHITECTURE INTERIOR DESIGN PROJECT MANAGEMENT BUILDING CONSULTANCY

Site Location Plan Scale 1:1250