



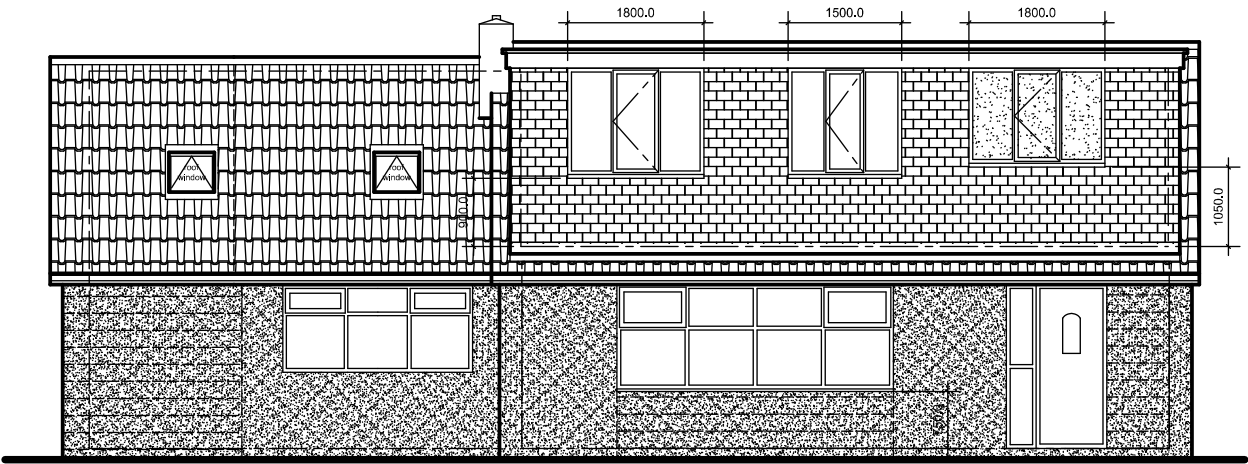

front (south east) elevation

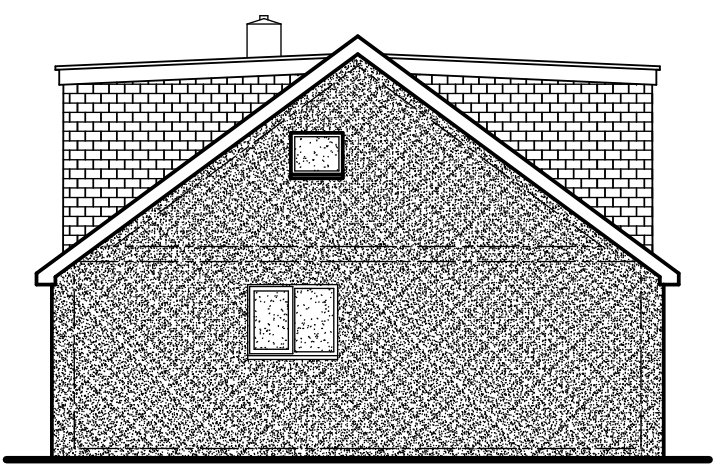

side (north east) elevation

MATERIALS:

Walls: White render finish.


Windows and doors: uPVC to clients colour choice.

Roof: Concrete roof tiles.


Dormer Cheeks and faces: Concrete or composite roof tiles.



rear (north west) elevation

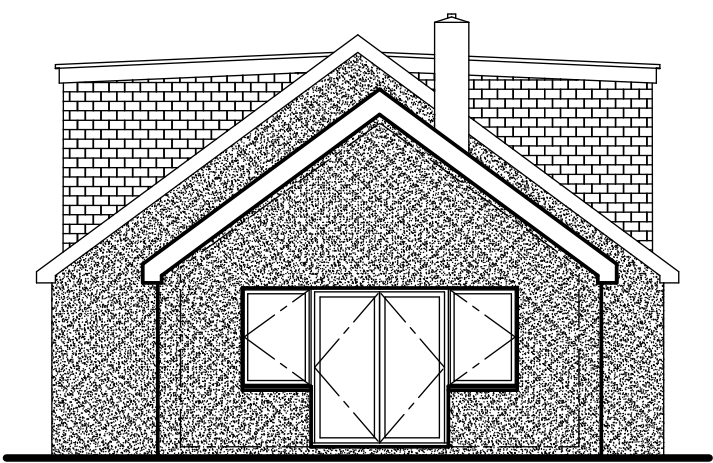

side (south west) elevation

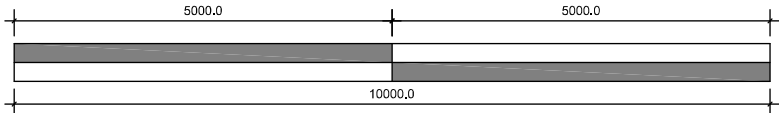

scale 1:100

Revision	Date	Details

Only Planning Officers may scale from this drawing.
All dimensions must be checked and verified before preparing production drawings or commencing works.
This drawing and its design is copyright and may not be reproduced in any form whatsoever without prior express written consent.

clear Architectural Services

Mark Herring, Clear Architectural Services, 50 Rectory Street, Middleton, Manchester. M24 5TY.
T. 0161 653 7128 M. 07968 748606 E. mark@clear-architecture.co.uk W. www.clear-architecture.co.uk



Date	February 2025.	Drawn	JLK.	Client	Mr. & Mrs. Dalton.	Drawing title	Proposed Elevations. PLANNING.
Scale	1:100 at A3.	Checked	MLH.	Job title	Proposed Extension and Alterations. 90 Warwick Road, Middleton, Manchester M24 1HX.	Drawing No.	CM364 PL 02a.