





Front No. 24 Louise Gardens No. 25 Louise Gardens Excluded from works No. 26 Louise Gardens Excluded from works

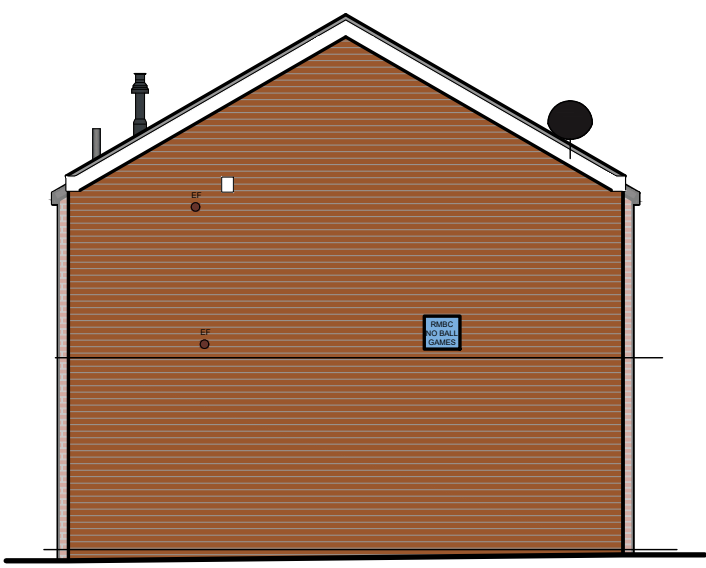


Side No. 26 Louise Gardens Excluded from works




Front No. 31 Louise Gardens No. 32 Louise Garden Excluded from works No. 33 Louise Gardens Excluded from works No. 34 Louise Gardens

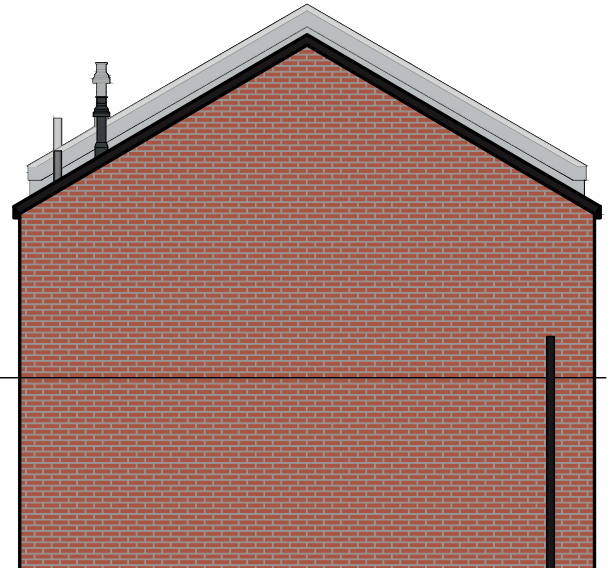

Side No. 34 Louise Gardens

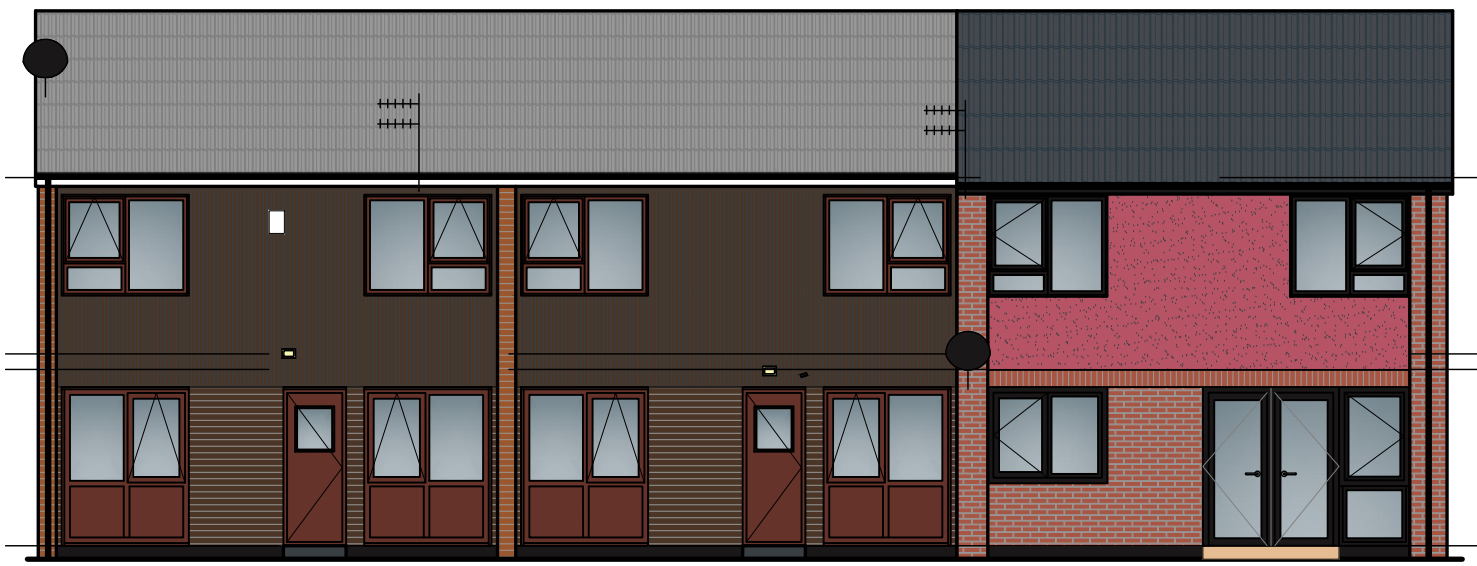


Rear No. 26 Louise Gardens Excluded from works No. 25 Louise Gardens Excluded from works No. 24 Louise Gardens

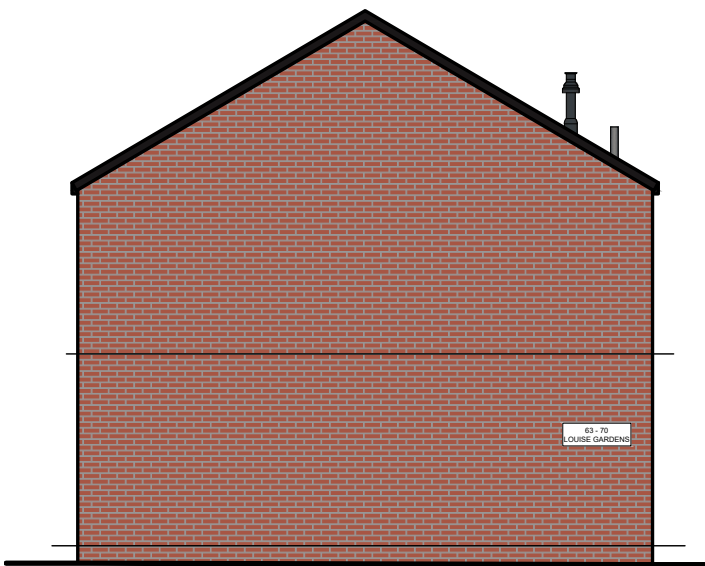

Side No. 24 Louise Gardens




Rear No. 34 Louise Gardens No. 33 Louise Gardens Excluded from works No. 32 Louise Garden Excluded from works No. 31 Louise Gardens

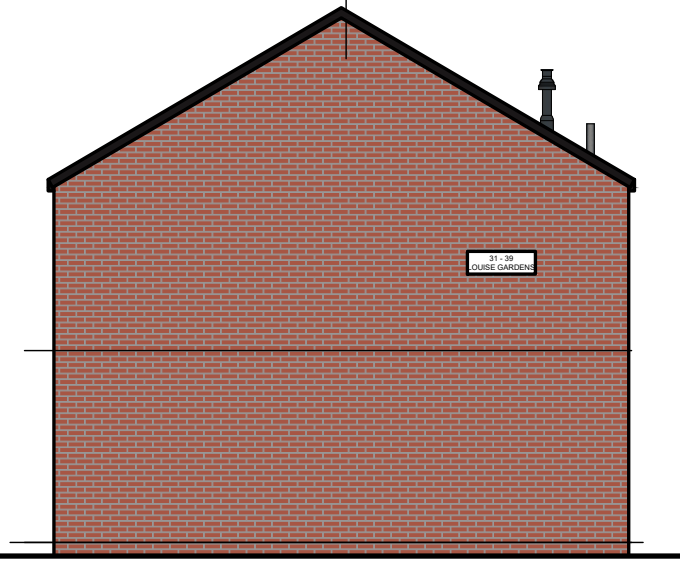

No. 31 Louise Gardens Side




Front No. 35 Louise Gardens Excluded from works No. 36 Louise Gardens No. 37 Louise Gardens No. 38 Louise Gardens No. 39 Louise Gardens

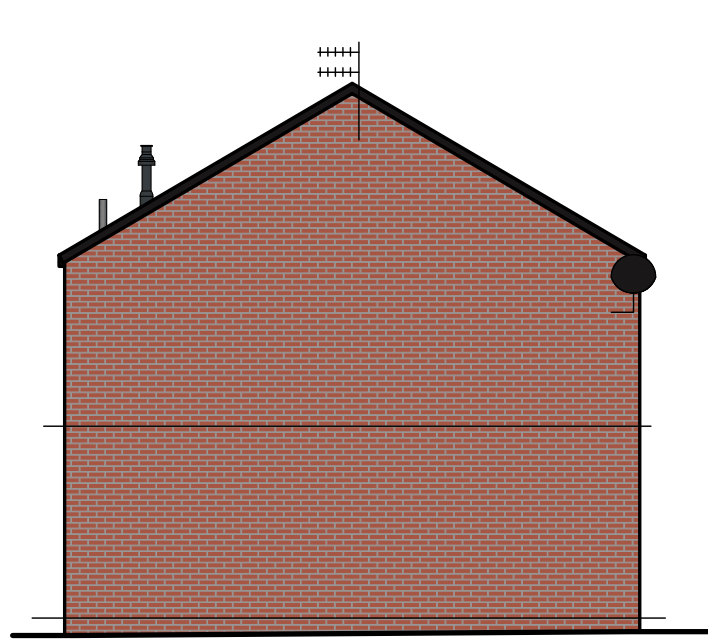

Side No. 39 Louise Gardens




Rear No. 39 Louise Gardens No. 38 Louise Gardens No. 37 Louise Gardens No. 36 Louise Gardens No. 35 Louise Gardens Excluded from works

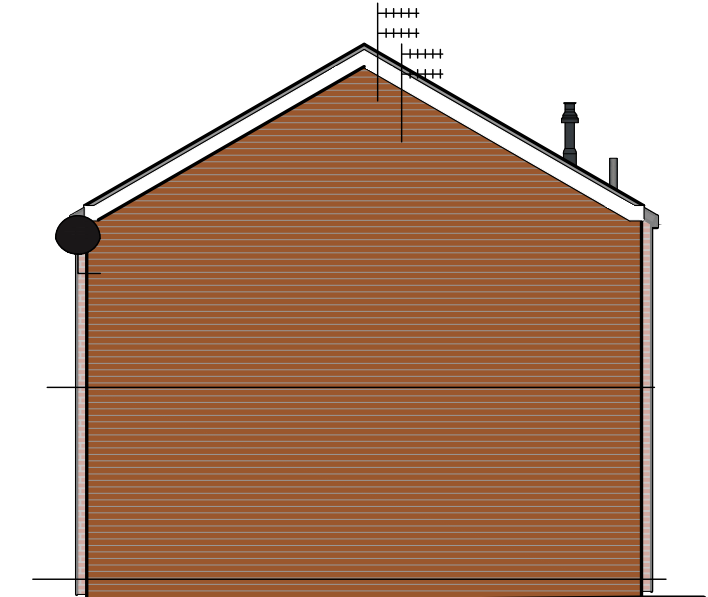

No. 35 Louise Gardens Excluded from works Side




Front No. 40 Louise Gardens Excluded from works No. 41 Louise Garden No. 42 Louise Gardens No. 43 Louise Gardens No. 44 Louise Gardens Excluded from works No. 45 Louise Gardens Excluded from works

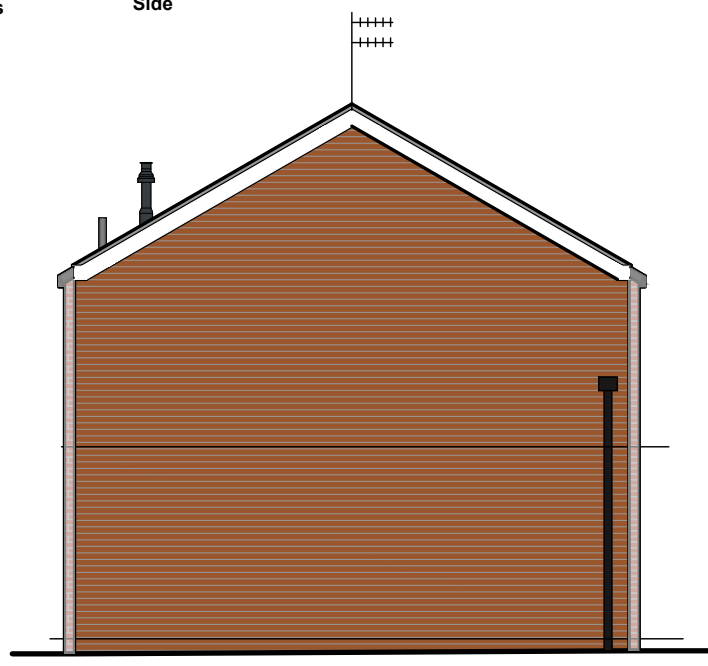

Side No. 45 Louise Gardens Excluded from works



Rear No. 45 Louise Gardens Excluded from works No. 44 Louise Gardens Excluded from works No. 43 Louise Gardens No. 42 Louise Gardens No. 41 Louise Garden No. 40 Louise Gardens Excluded from works

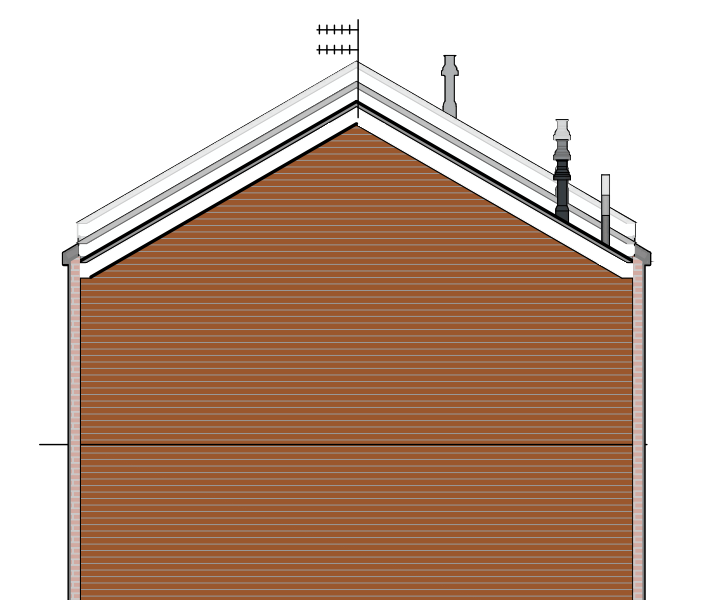

No. 40 Louise Gardens Excluded from works Side

General Notes
01: Dimensions must not be scaled from this drawing. If in doubt, please ask.
02: All dimensions are in millimetres unless noted otherwise.
03: All dimensions should be verified on site before proceeding with the work.
04: TADW Architects shall be notified in writing of any discrepancies.
05: © TADW Limited (UK) 2015

T2	Update to elevations following VE design	28.02.23	VA	AM
T1	Drawn	19.12.22	VA	AM
Issue	Description	Date	Drawn	Checked

Drawing Status
P - Planning | T - Tender | C - Construction | R - As Record

For Tender



Six St. Petersgate Stockport Cheshire SK1 1HD
Ph 0161 477 6158 Fx 0161 480 8342 mail@tadw.co.uk www.tadw.co.uk

Client Rochdale Boroughwide Housing

Job Smallbridge Decarbonisation

Title Proposed Elevations
No. 24 - 45 Louise Gardens

Scale 1:100 @ A1

Note - Prints from PDF files may not be to scale, check accuracy against scale



Job Number 221316	Drawing Number 35	Issue T2
----------------------	----------------------	-------------