



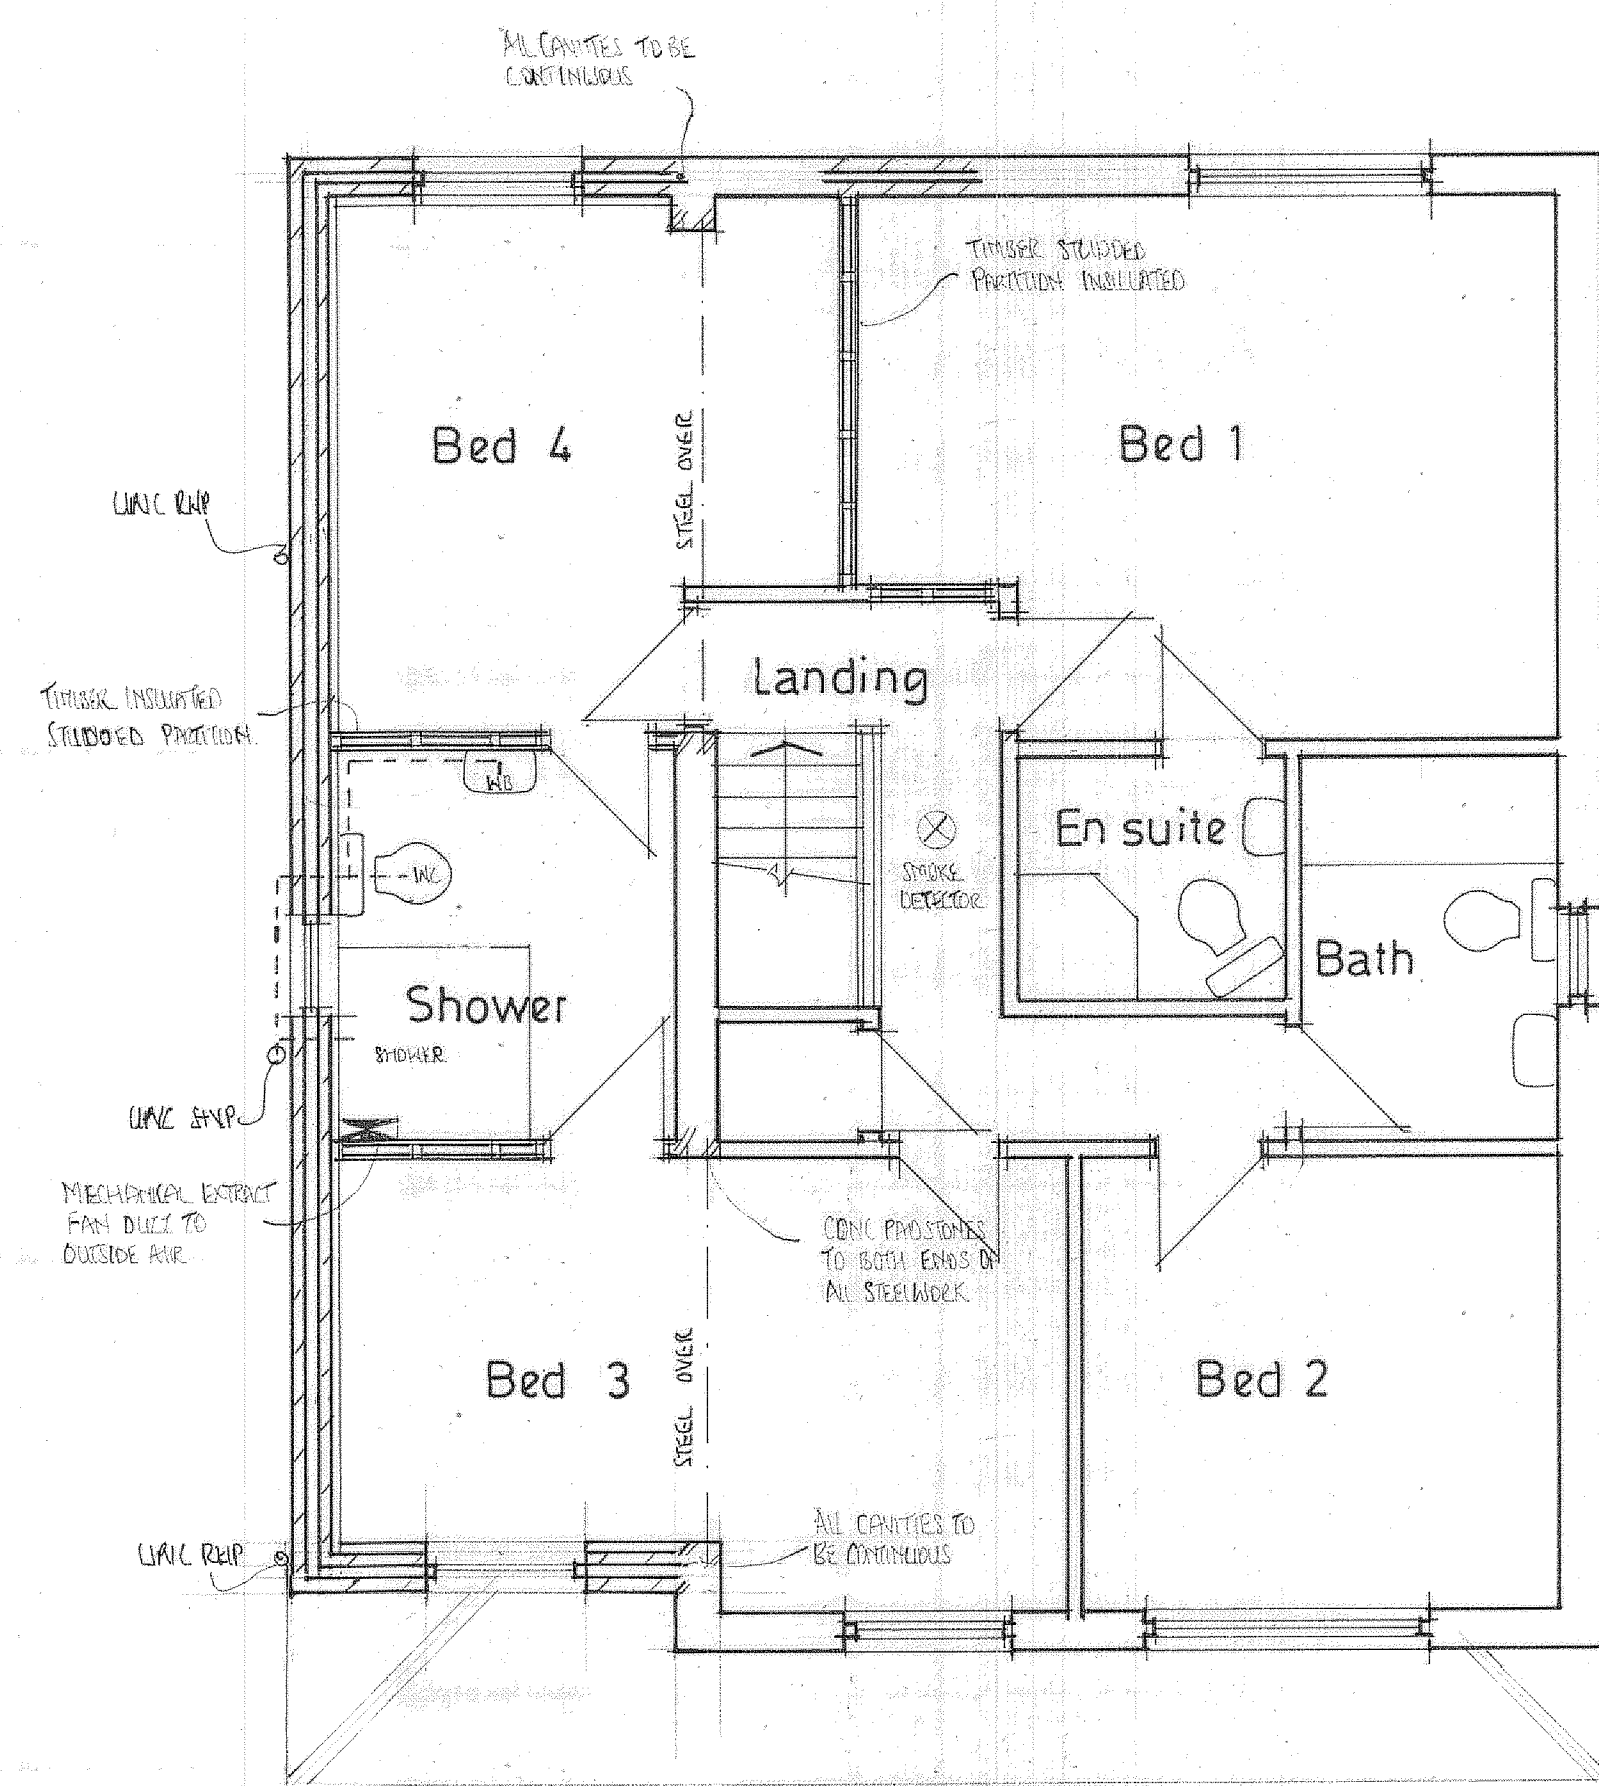

Revision		
Ref	Details	Date
A	POINT GLEN SET BACK	NOV 2013

PROJECT
 PROPOSED GROUND FLOOR SIDE
 EXTENSION WITH FULL LENGTH
 FIRST FLOOR SIDE EXTENSION.
 DRAWING TITLE
 PROPOSED LAYOUTS
 AND SECTION.
 CLIENT
 MR. A. NAGY.
 ADDRESS
 4, WHITTAKER LANE,
 ROCHDALE, OL11 5PL.
 SCALE
 SCALE 1:50@A1
 DATE
 MAY 2023.
 DRAWING No
 FO 05235848/3. A

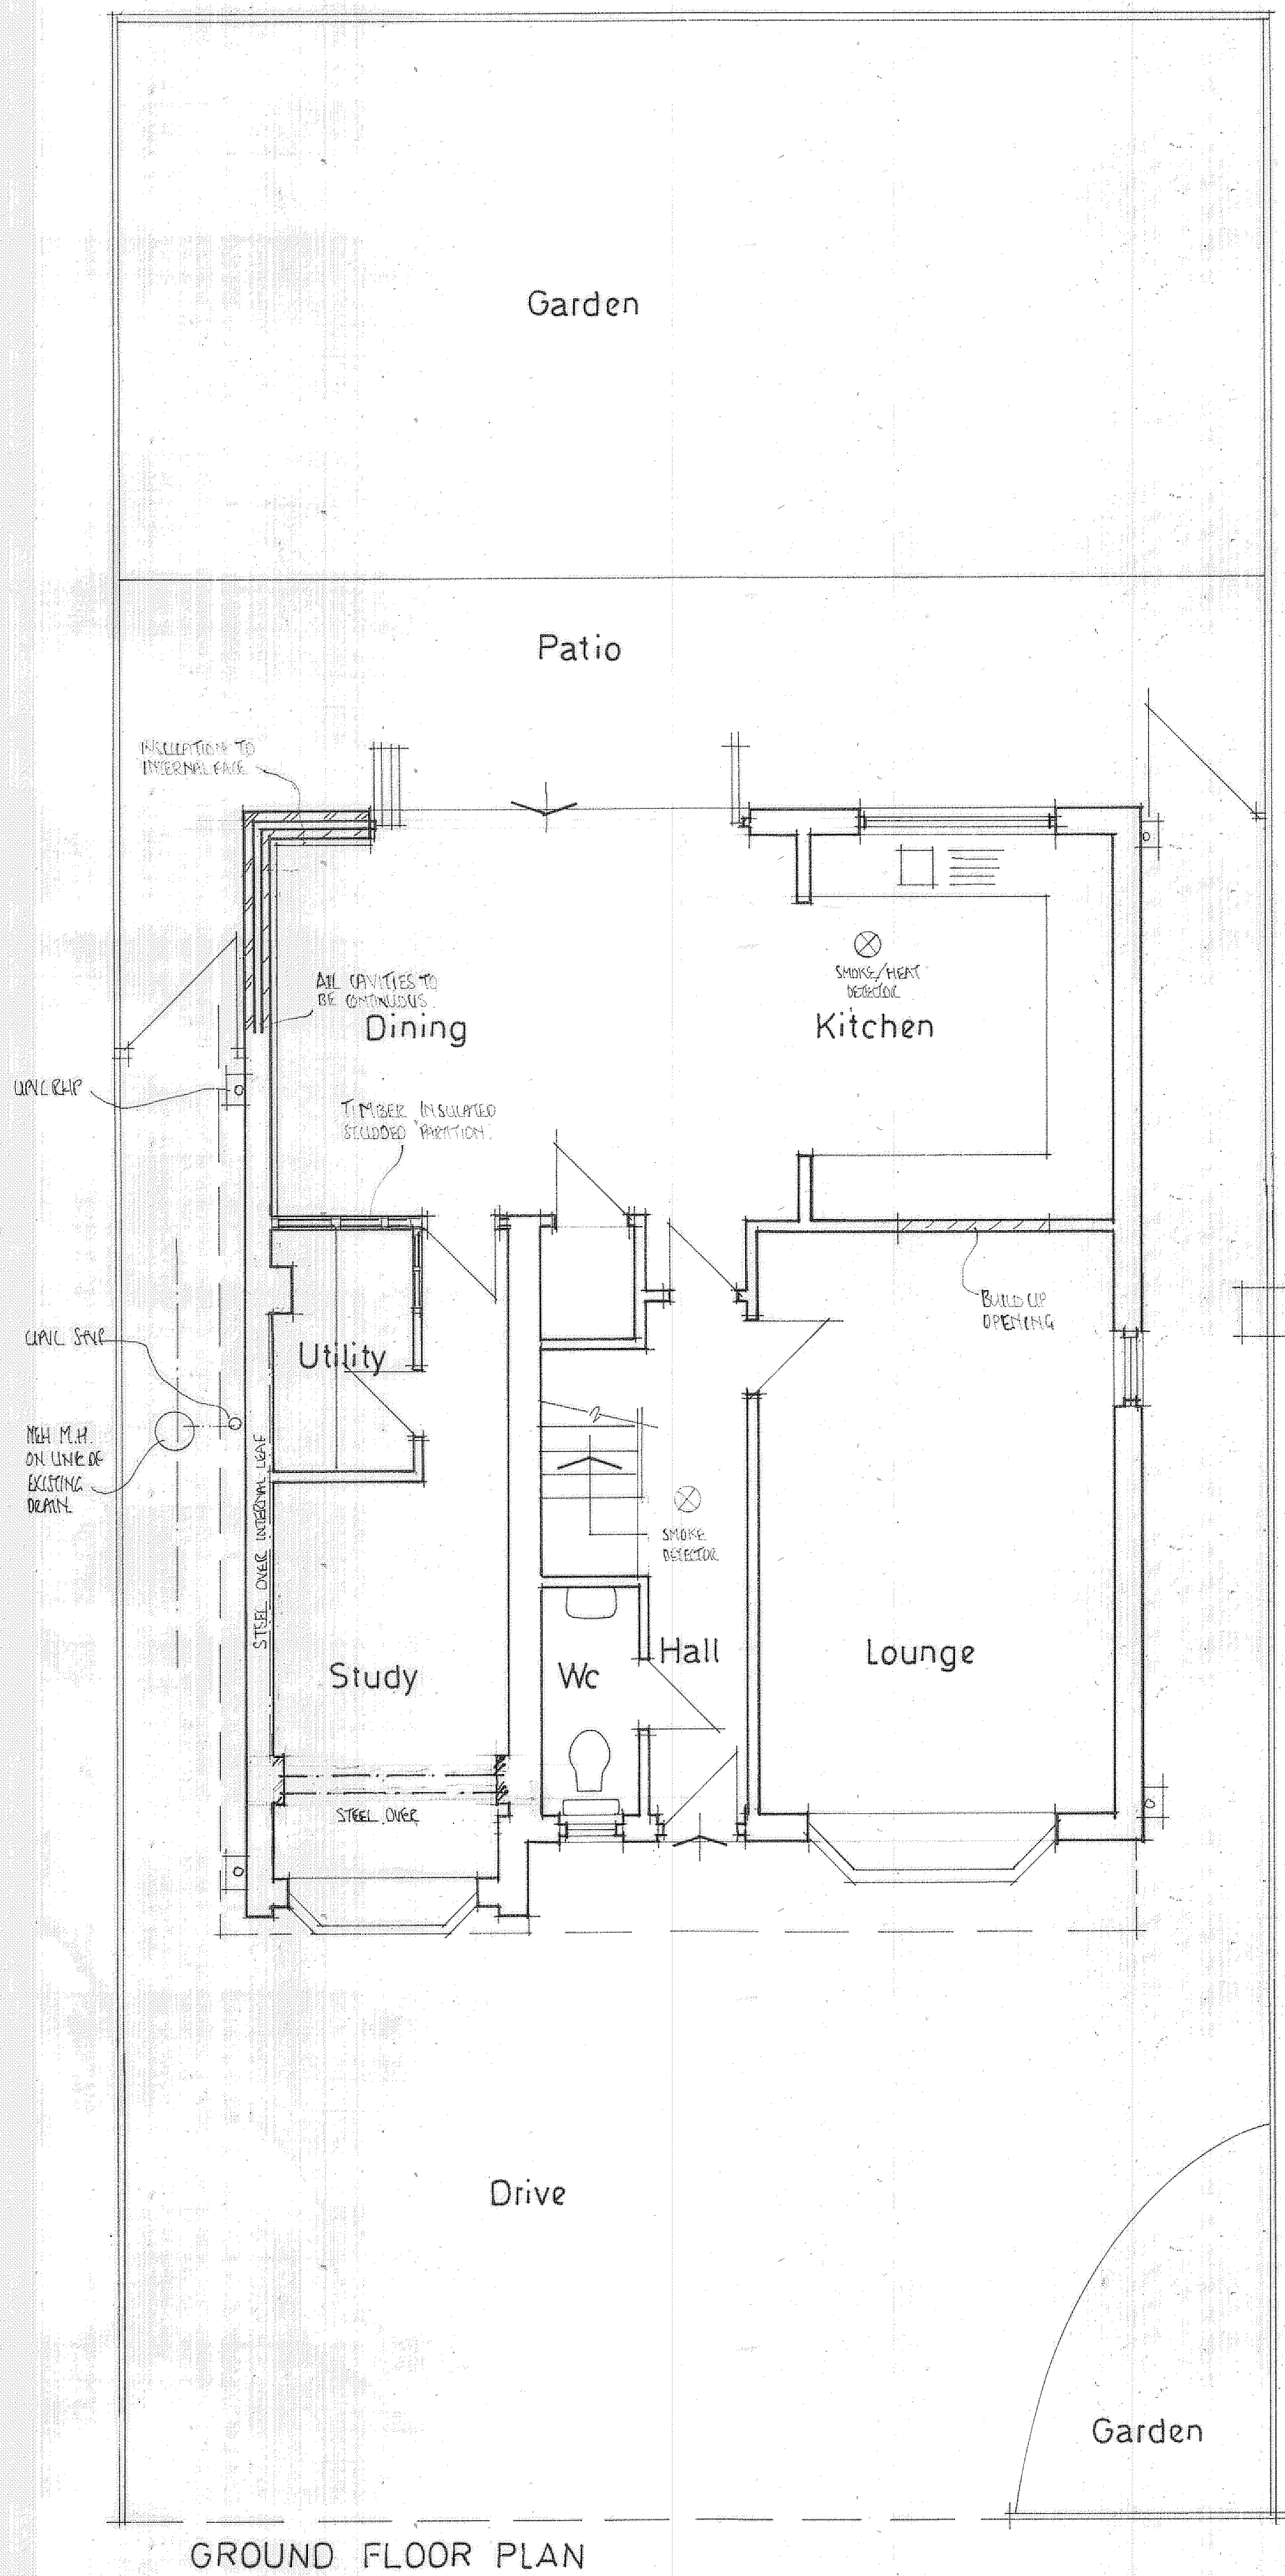