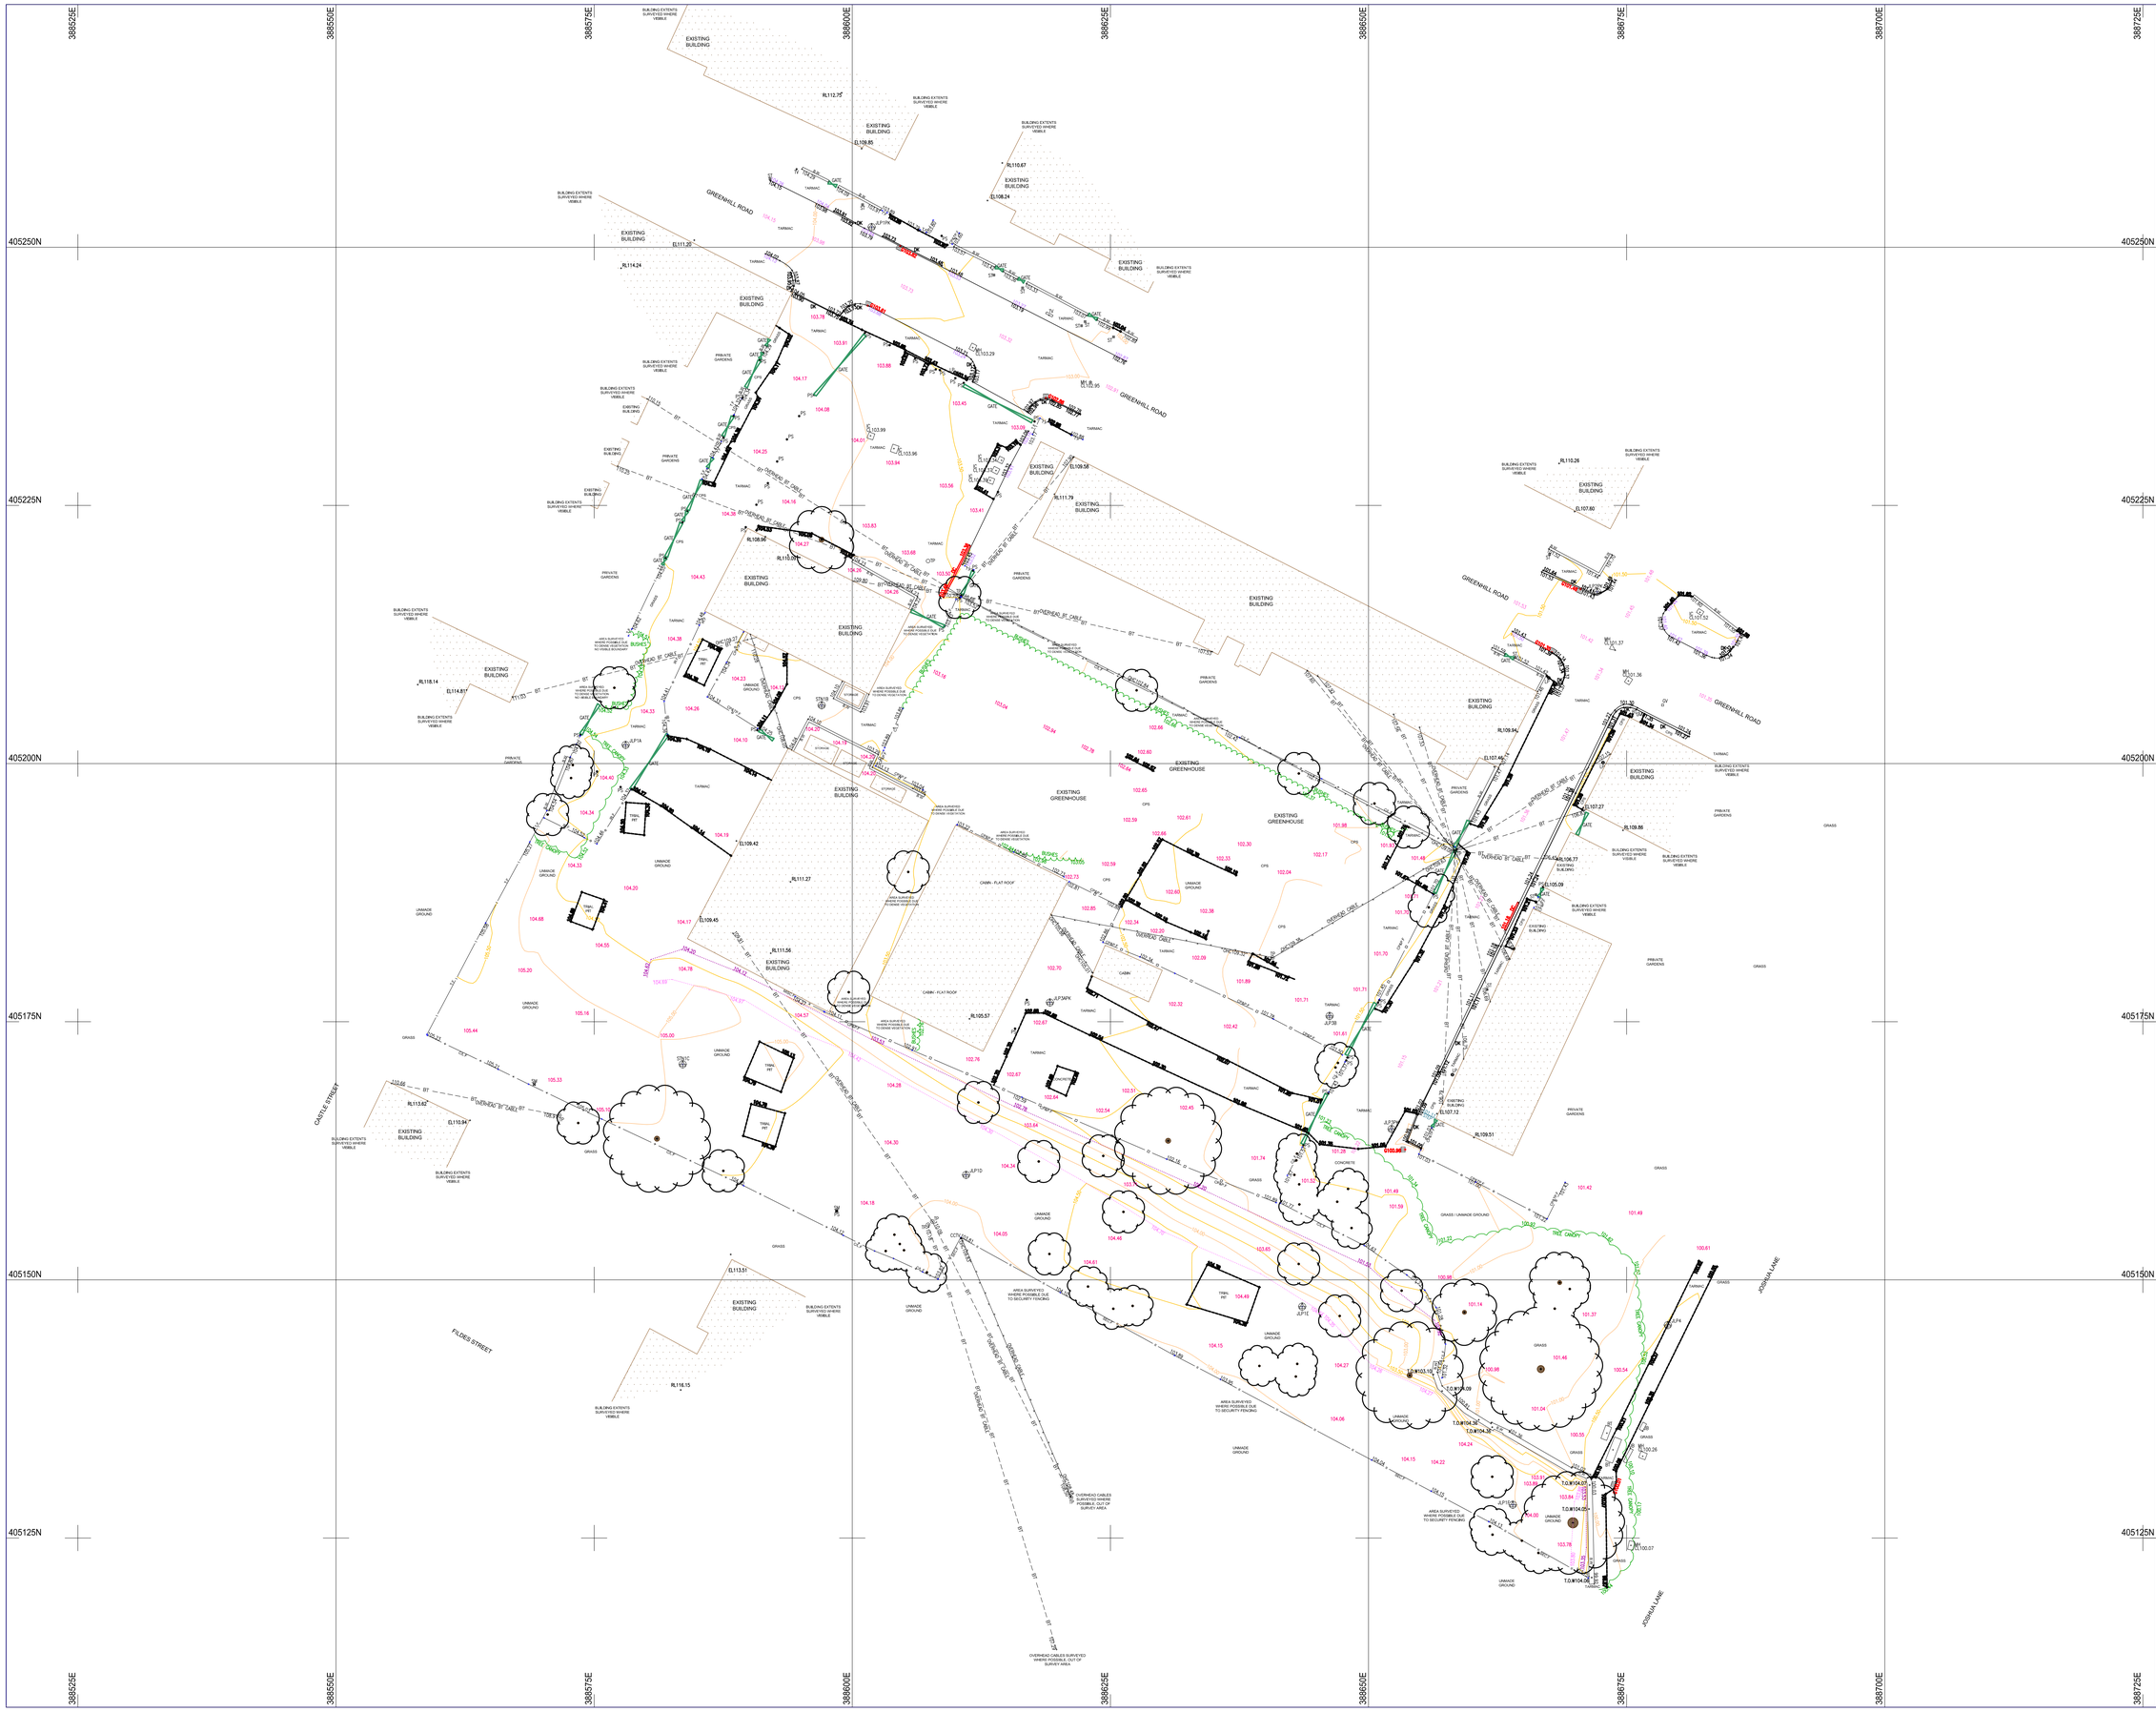

N
W E
S

SURVEY ORIENTATED TO OS GRID (OSGB36-15)

SURVEY LEGEND

FEATURES

TOP OF BANK
BOTTOM OF BANK
SURVEY STATION
TREE
HEDGE
TREE CANOPY
BUSHES
VEGETATION

BOUNDARY ANNOTATIONS

BARB WIRE FENCE — BWF
CHAIN LINK FENCE — CLF
CONC POST AND PANEL — CPF
CONC POST TIMB PANEL — CPF/TP
ELECTRIC FENCE — ELF
HEDGE FENCE — HDF
IRON RAIL FENCE — IRF
KNEE RAIL FENCE — KRF
MISCELLANEOUS FENCE — MISC F
POST AND WIRE FENCE — P&WF
RANCH STYLE FENCE — RSF
SECURITY FENCE — SECF
TIMBER FENCE — TF
BRICK WALL — BR
BLOCK WALL — BLW
CONCRETE WALL — CW
GABION WALL — GW
MISCELLANEOUS WALL — MISC W
RETAINING WALL — RW
RETAINING LOG WALL — RL W
STONE WALL — S W

LEVEL PREFIX ANNOTATIONS

ASL ARCH SPRING LEVEL
BL BED LEVEL
BD BACK DROP
CL COVER LEVEL
DTL DITCH LEVEL
DTC DEPTH TO CROWN
FFL FINISHED FLOOR LEVEL
IL INVERT LEVEL
PL PARAPET LEVEL
RL ROOF/RIDGE LEVEL
SL SOFFIT LEVEL
TOF TOP OF FENCE
TOP TOP OF PIPE
TOW TOP OF WALL
TRH TREE HEIGHT
THR THRESHOLD LEVEL
WL WATER LEVEL
WS WINDOW SILL
WSF WINDOW SOFFIT

SURVEY ANNOTATIONS

AV AIR VALVE
B BOLLARD
BS BUS STOP
BT BRITISH TELECOM IC
CPS CONCRETE PAVING SLABS
CP CATCH PIT
DR DRAIN
ECB ELECTRIC CONTROL BOX
EI ELECTRICAL IC
EP ELECTRICITY POLE
ER EARTH ROD
FH FIRE HYDRANT
FP FLAG POLE
G GULLY
GH GREENHOUSE
GP GATE POST
GV GAS VALVE
IC INSPECTION COVER
JB JUNCTION BOX
JKW JAPANESE KNOT WEED
KO KERB OUTLET
LP LAMP POST
LPC LAMP POST/LIGHT COLUMN
MH MANHOLE
MP MONITOR POINT
NP NAME PLATE
OHC OVERHEAD CABLES
PB POST BOX
PM PARKING METER
PS POST
PYL ELECTRICITY PYLON
RE RODDING EYE
RS ROAD SIGN
RWP RAIN WATER PIPE
ST STOP TAP
SMP SURVEY MARKER
SP SIGN POST
SV STOP VALVE / SLUICE VALVE
SVP SOIL VENT PIPE
TB TELEPHONE BOX
TL TRAFFIC LIGHTS
TM TELEPHONE MAST
TP TELEGRAPH POLE
TPS TACTILE PAVING SLABS
UP VENT PIPE
WM WATER METER
WO WASH OUT
UTL UNABLE TO LIFT
UTS UNABLE TO SURVEY

GEOTECHNICAL INFORMATION

TRIAL HOLE / PIT — TH
BORE HOLE — BH
WINDOW SAMPLE — WS
MONITORING POINT — MP
PROBE HOLE — PH

DISCLAIMER:

ONLY MANHOLES AND SERVICES SHOWN WERE VISIBLE AT THE TIME OF SURVEY.

MAN ENTRY TO SEWERS HAS NOT BEEN UNDERTAKEN, DEPTHS, PIPESIZES ETC ARE MEASURED FROM GROUND LEVEL.

DRAINAGE INFORMATION MUST BE CHECKED AND VERIFIED PRIOR TO ANY WORK COMMENCING.

BOUNDARIES SHOWN ARE PHYSICAL AND MAY NOT REPRESENT LEGALLY CONVEYED OWNERSHIP.

TREE SPREADS ARE SYMBOLIC ONLY AND ARE REPRESENTATIVE OF THE AVERAGE SPREAD. THE TREE CANOPY LAYER DENOTES THE TREES EXTREMITY.

SURVEY NOTES

ALL LEVELS ARE RELATED TO O.S DATUM (OSGB36-15)
ESTABLISHED AT SE1 USING THE LEICA SMARTNET GPS NETWORK

SURVEY STATIONS

Name	Easting	Northing	Height
JLP1A	388578.053	405201.803	104.369
JLP10	388611.023	405160.167	104.276
JLP11	388643.578	405147.412	104.246
JLP1C	388601.878	405225.958	104.854
JLP1PK	388601.878	405225.958	105.854
JLP2PK	388672.149	405214.632	101.431
JLP3PK	388619.148	405176.863	102.680
JLP3B	388648.229	405175.508	101.651
JLP3PK	388652.237	405164.608	101.115
JLP4	388678.089	405145.623	100.439
STN1B	388597.032	405205.645	104.148
STN1C	388583.578	405170.878	105.053

© SurveyEng Limited 2023
Reproduction in whole or in part by any means is prohibited without the prior permission of SurveyEng Limited.

REV	DATE	DRWN	APPR
SCALE FACTOR AMENDED TO 1:200@A0	A	24.04.23	DH	-

SurveyEng Ltd
Land Surveyors & Engineers
14 GREEN MILL
WESTHOUGHTON
BOLTON
GREATER MANCHESTER
BL5 3QE
TEL/FAX: 0800 772 5340
MOB: 07850089993
info@surveyeng.co.uk

CLIENT
J WALKER HOMES

PROJECT TITLE
GREENHILL ROAD, MIDDLETON

DRAWING DETAIL
TOPOGRAPHICAL LAND SURVEY

PROJECT ENGINEER	JLP	DATE	03.04.2023
DRAWN	LG	SCALE	1:200@A0

DRAWING NUMBER	REVISION
JWH.TS.02	A