

For Planning Application only
Not for Construction

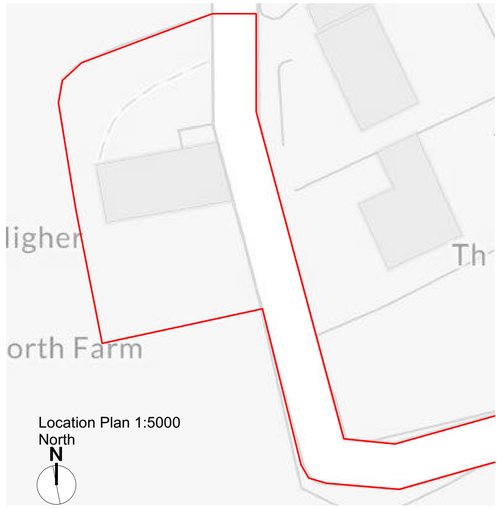


Location Plan 1:5000
North


There are no chages proposed to the existing boundaries or any external works.

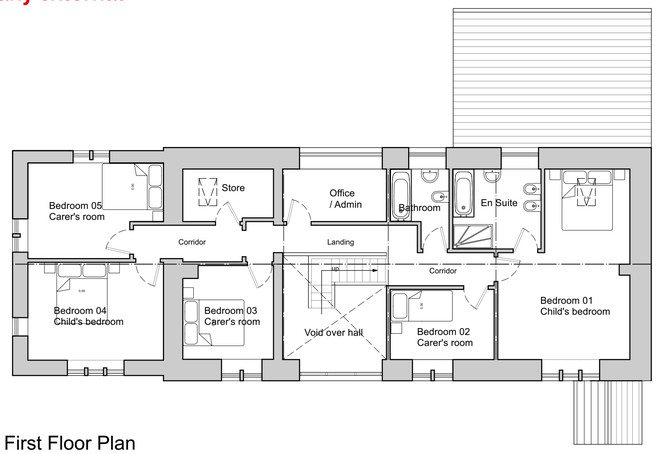


First Floor Plan
1:100 Scale
0 1 3 5m
Scale 1:100

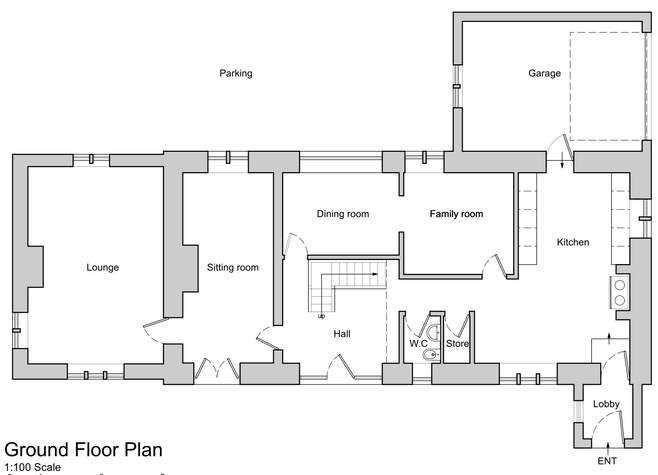


Ground Floor Plan
1:100 Scale
0 1 3 5m
Scale 1:100

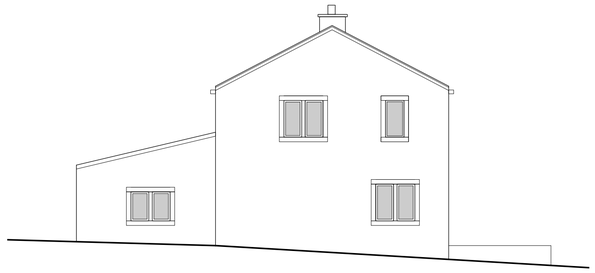


West Elevation
0 1 3 5m
Scale 1:100

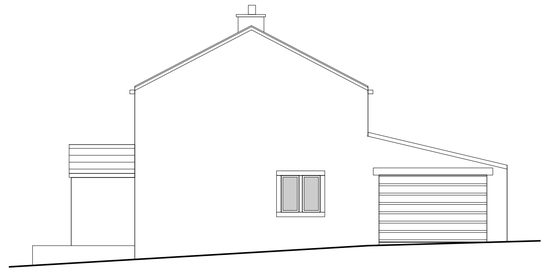

East Elevation
0 1 3 5m
Scale 1:100

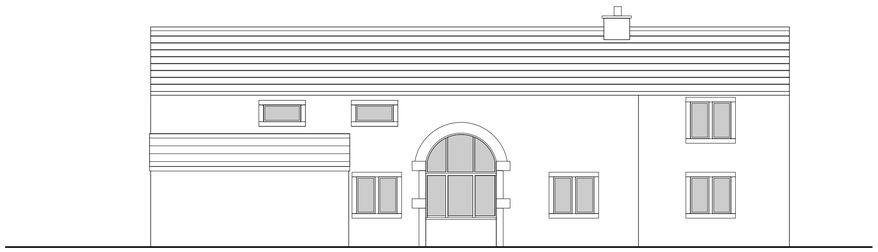

North Elevation
0 1 3 5m
Scale 1:100

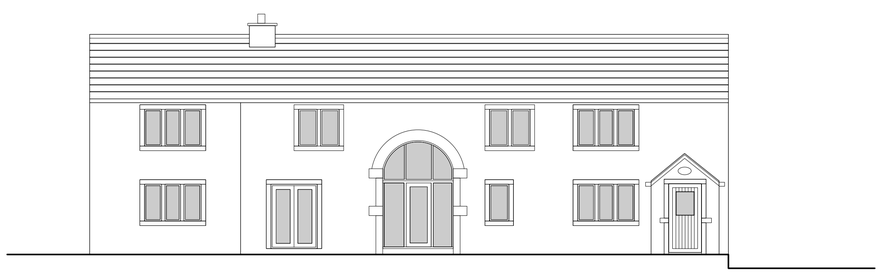

South Elevation
0 1 3 5m
Scale 1:100

These drawings are intentionally the same as the Existing plans / eles To demonstrate that there are no changes proposed to the dwelling.

B	05/07/20	MB	Site plan amended
A	22/07/20	MB	Annotation amended

Revision 22

Project
Higher Ashworth Farm

Address
Meadowhead Lane,
Norden, OL11 5UL

Client
Trinity Care and
Education Services Ltd

Drawing
Proposed Plans and Elevations

storah architecture
Chartered Architects
RIBA Chartered Practice
www.storah.com mail@storah.com 01706 813214

Scale	Sheet Size	Date	Drawn
AS NOTED	ISO A1	14/06/2022	MB

Drawing Number 22-027 - 301 Revision B

© Storah Architecture Ltd.