
PLANNING ISSUE

Do Not Scale from this drawing without the express permission of the Architect

This drawing has been produced for the client for this specific project and is not intended for use by any other person or for any other purpose.

© This work is copyright protected, remains the property of the author and may not be reproduced without the express consent of HM Architecture (NW) LLP.

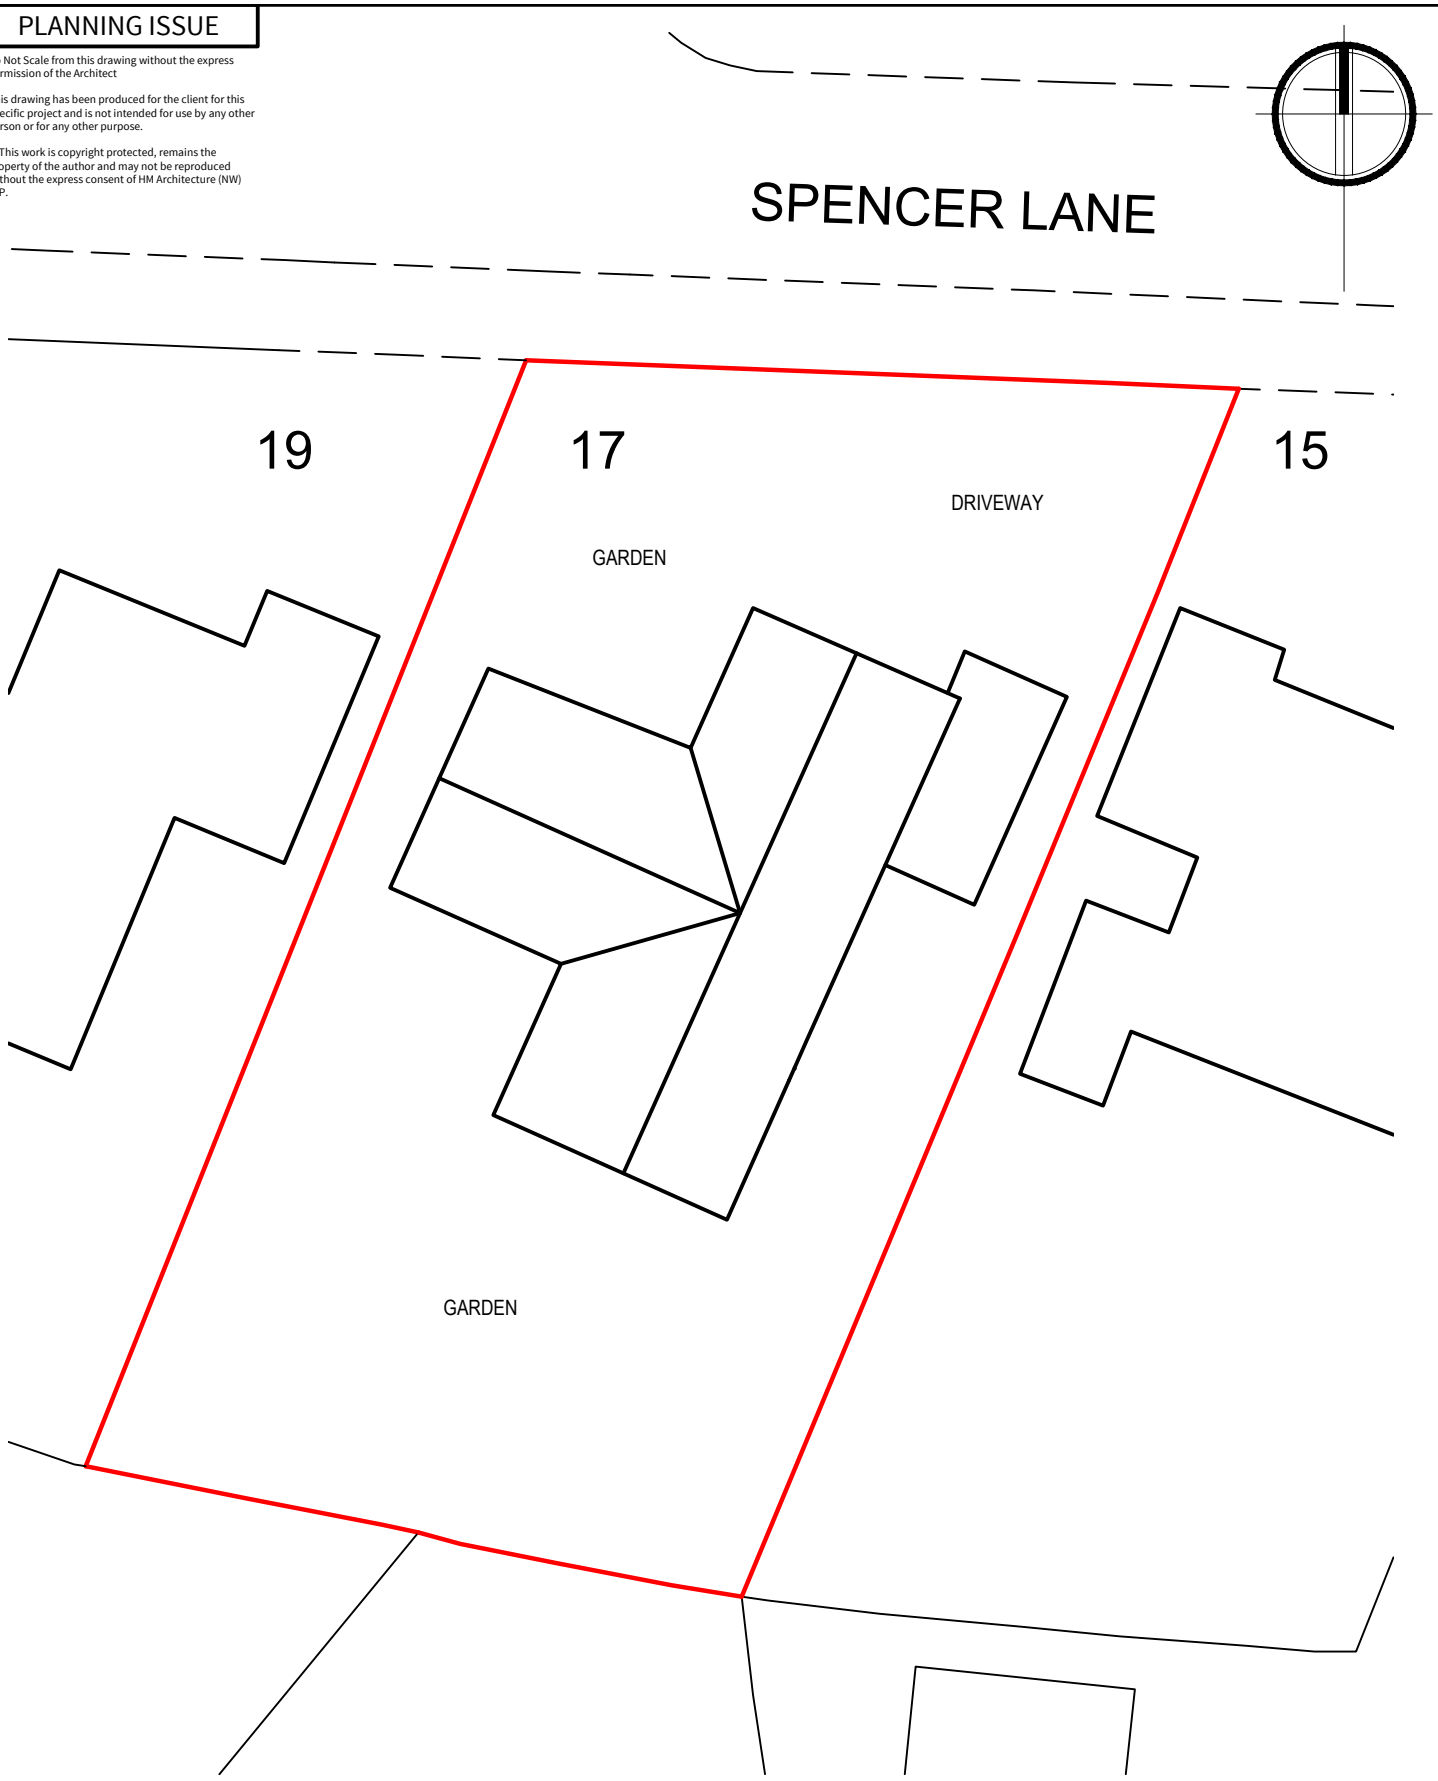

1:200

4m 0 4m 8m 12m 16m 20m

Rev	Description	Date	By

HM ARCHITECTURE (NW) LLP
AYNAM COTE, 2 BRIDGE STREET,
KENDAL, CUMBRIA LA9 7DD

T. 01539 720480
E. info@hm-architecture.com
W. www.hm-architecture.com

Client
Mr & Mrs Matterson
17 Spencer Lane
Rochdale
Lancashire

Project
Extension & Alterations

Drawing Title
Existing Block Plan

Drawing No.
5624 (PL) 04

Revision

Scale
1:200 @ A4

Drawn By
MPD

Date
May '22