
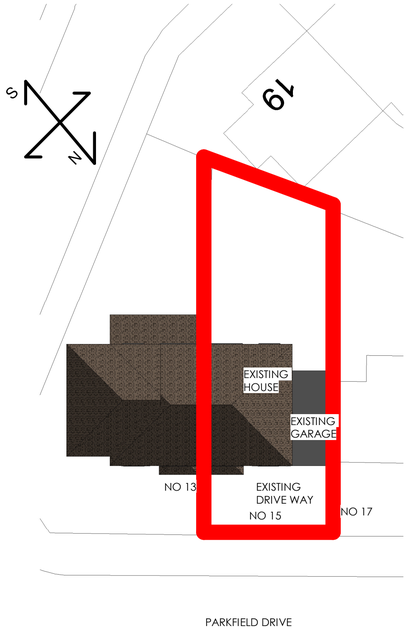



1 EXISTING SITE PLAN 01

SCALE 1:200

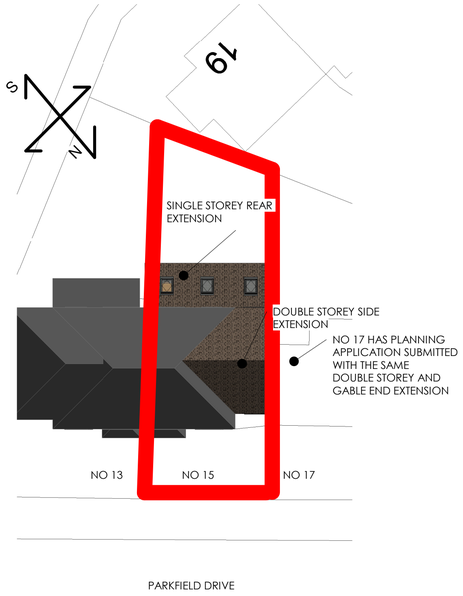

2 PROPOSED SITE PLAN 01

SCALE 1:200

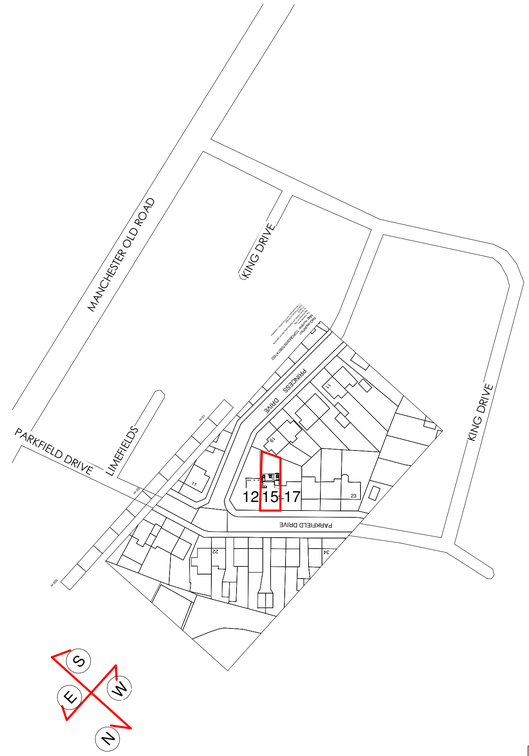

3 SITE LOCATION PLAN

1 : 1250

vision design group

Rev	Description	Date
3	1m STEP BACK GROUND AND FIRST	14/07/22

CODE: I	SUITABILITY DESCRIPTION: PLANNING
STATUS: S2	PURPOSE OF ISSUE: PLANNING

PROJECT

15 PARKFIELD DRIVE

TITLE

LOCATION PLAN, EXISTING AND NEW SITE PLAN

CLIENT

15 PARKFIELD DRIVE

DRAWN BY	CHECKED BY	DATE
M.WALSH	M.WALSH	05/05/22

SCALE (@ A1)	PROJECT NUMBER
1 : 1250	MCS2185

DRAWING NUMBER	REV
A100	3

14/07/2022 20:08:57