


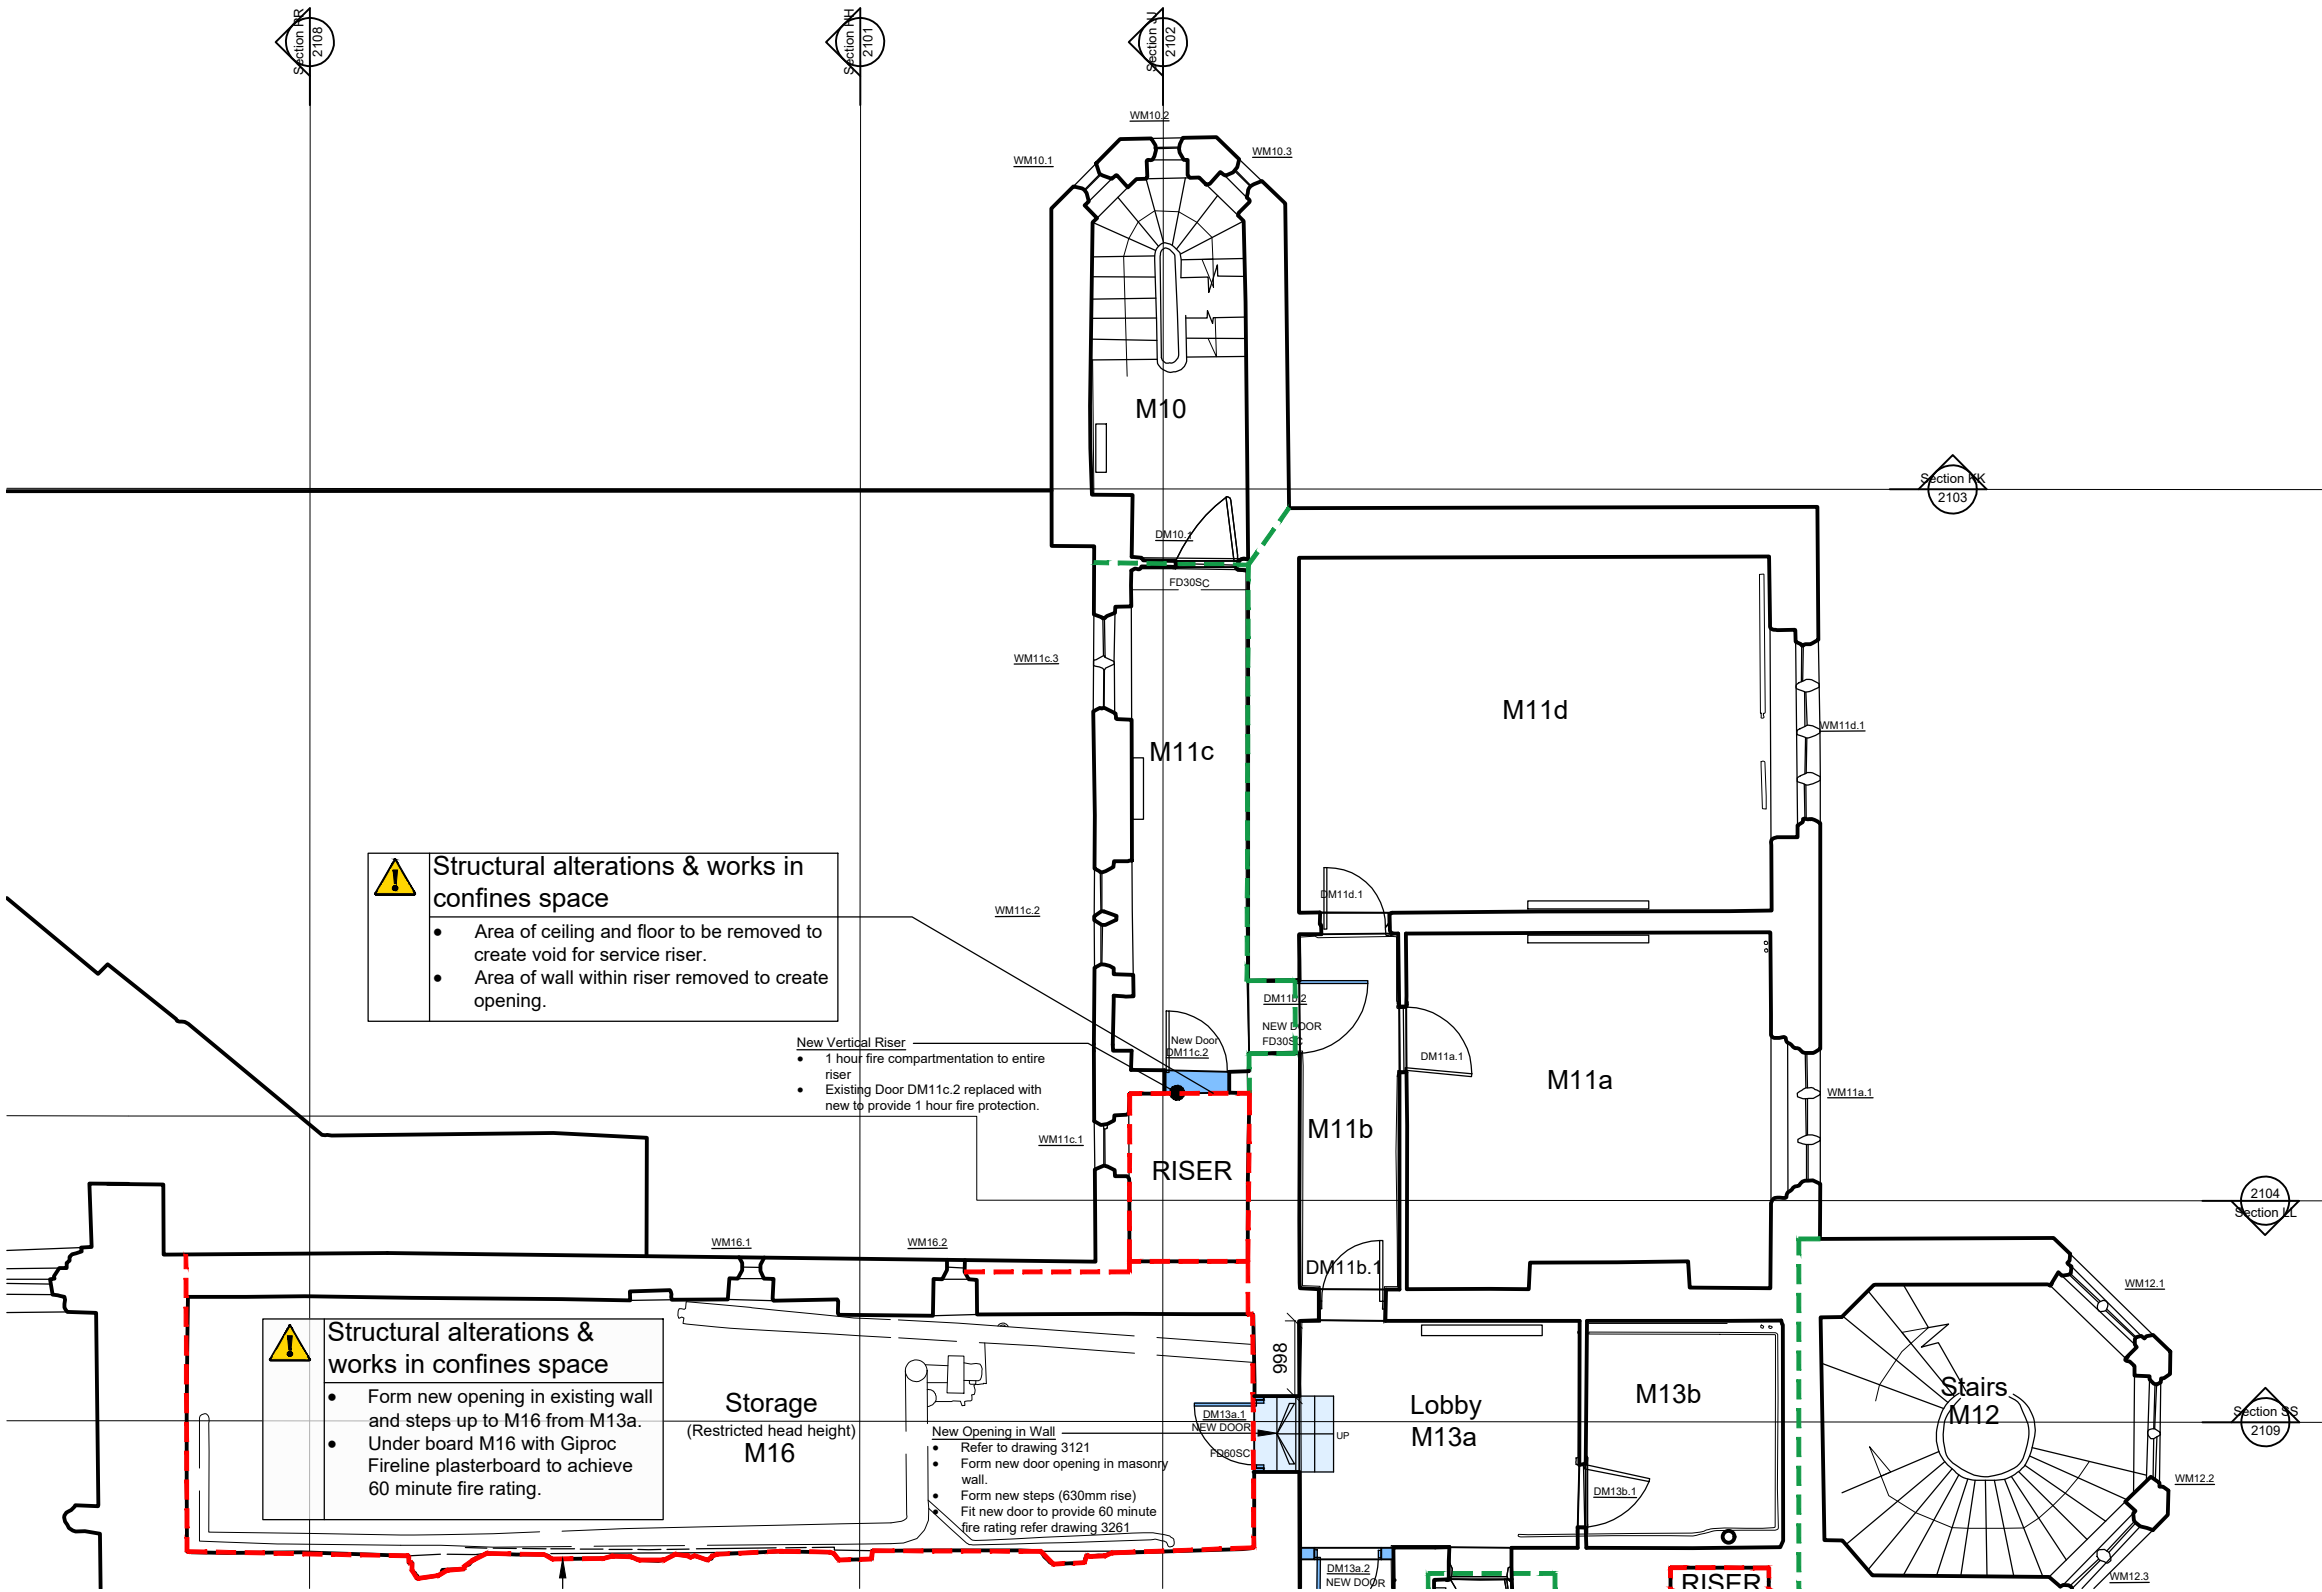

NOTES

The existing building measured survey has been undertaken by Salford Archaeology and all reference to this information is referenced directly from the associated drawings.

KEY: Hatches

Coloured areas of hatch on interior elevations indicate proposed fixtures, fittings or built fabric, proposed to be inserted, as below:

(Light Blue) - Proposed to be added, viewed in elevation.

(Dark Blue) - Proposed to be added cut through by plane of view.

(No Hatch) - Existing structure cut through by plane of view

KEY: Annotation

60 minute fire rated compartment line

30 minute fire rated compartment line

Area of reduced head height.

Health and safety risk item

No Access areas

- M11a, d, M13b, d, e, M14a, b, c & M15 to be closed off with no use of these spaces.
- Minimal works will be required in these areas such as removal of asbestos and removal of existing MEP.
- Management of persons in these areas required to ensure no persons locked in closed of areas.

General health and safety notes

Asbestos: All known asbestos to be removed. Risk of uncovering unknown asbestos during works.

Works to existing structure: All works to existing structure to be carried out in accordance with structural engineers details and to be sufficiently propped during works.

Existing services: All existing unused services to be removed.

Notes 1. Any dwg format drawing is to be read in conjunction with and at the scale of the accompanying pdf. 2. Where colours other than black or grey are used, the drawing must be plotted in colour. 3. For status 'C' (Construction) drawings all dimensions are to be checked on site by the contractor, scaling is for Local Authority purposes only. 4. Unless otherwise indicated, all dimensions are in millimeters. 5. All information on this drawing is to be read in conjunction with the relevant Donald Insall Associates specification and trade contractors' drawings and information by specialists. 6. In the event of any discrepancy, please contact us immediately. 7. This drawing may contain survey information by others and is to be used solely for the purposes for which it was issued. 8. These are uncontrolled documents issued for information purposes only. If you have any queries regarding the drawings, please contact DIA immediately. 9. Please note DIA cannot be held responsible for any errors arising from changes made to an uncontrolled dwg file.		Status codes S0 Work in Progress S1 Suitable for Co-ordination S2 Suitable for Information S3 Suitable for Review & Comment S4 Suitable for Stage Approval A1,A2,A3, An etc. Approved and accepted as stage complete B1,B2,B3, Bn etc. Partially signed off: with minor comments from the Client CR Construction Record
--	--	---

D1

Suitable for Costing

D2

Suitable for Tender

D3

Suitable for Contractor Design

D4

Suitable for Manufacture/Procurement