



PROPOSED STREET SCENE A-A

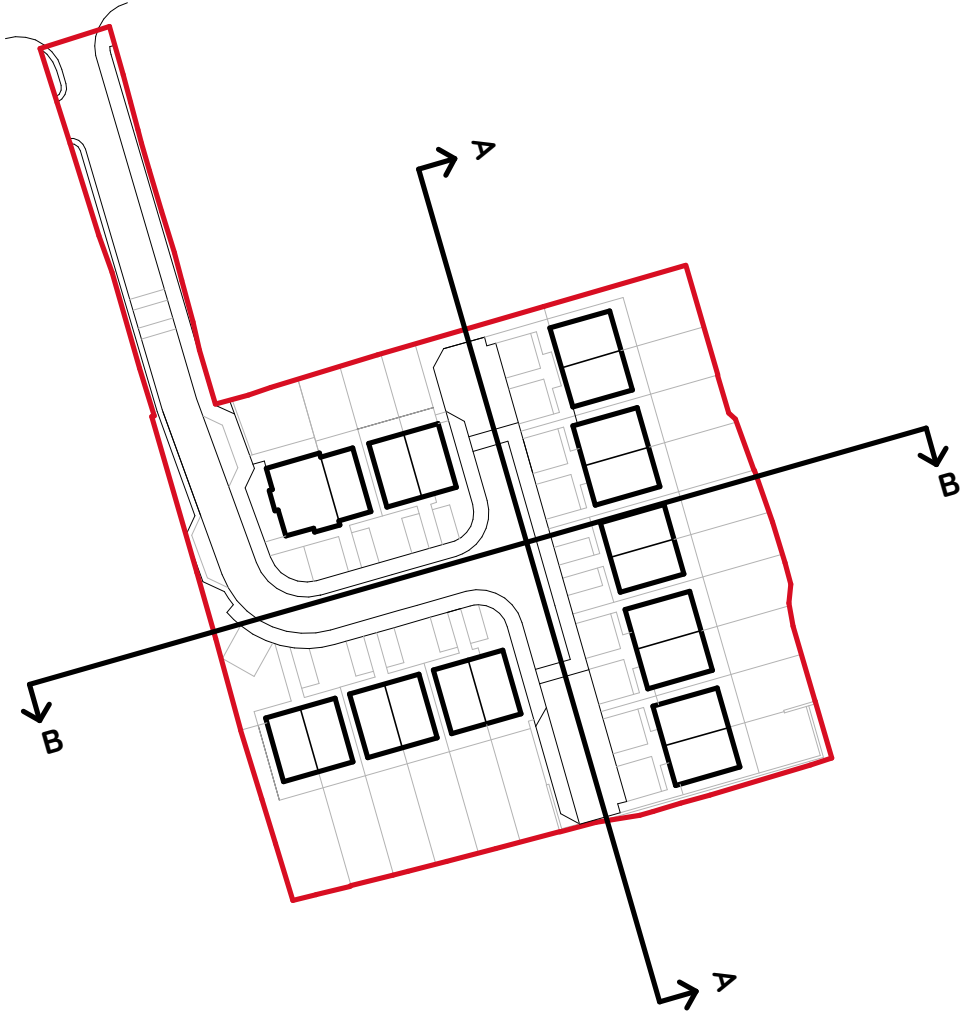

PROPOSED STREET SCENE B-B

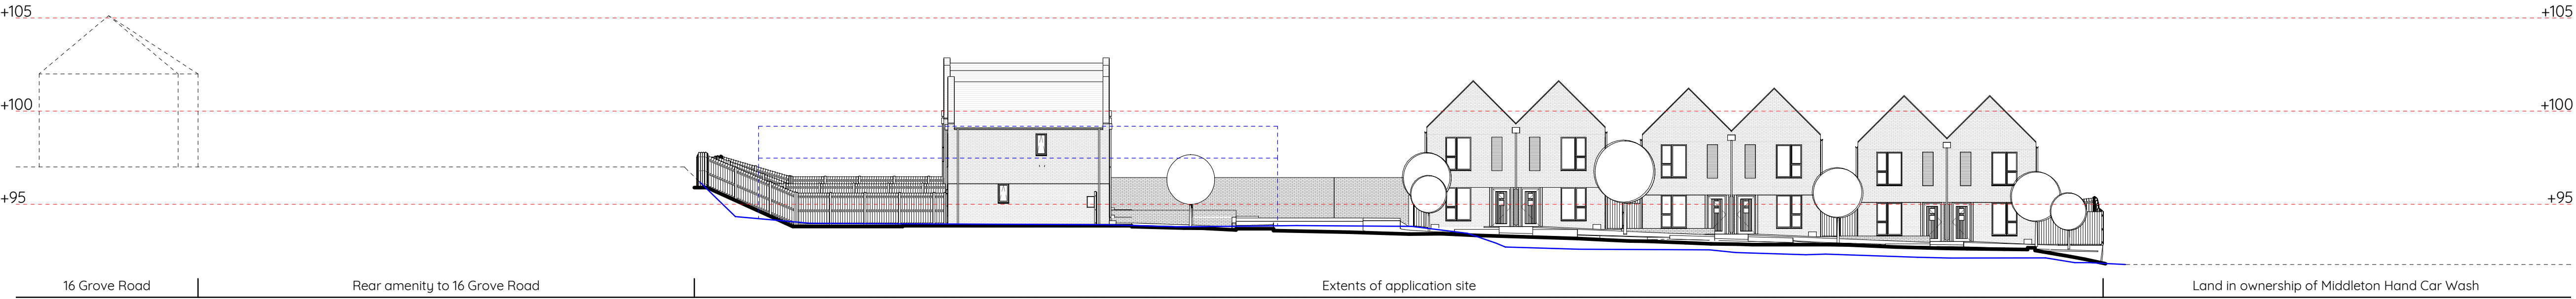

Notes
©This drawing is copyright of Condy and Lofthouse Ltd and may not be reproduced in any way without their specific permission.
All dimensions are to be checked on site. Do not scale from this drawing, work to figured dimensions only. Any queries please contact condy lofthouse architects.

Materials Prohibited

Materials prohibited from use, except where used in accordance with 'Good Practice in the Selection of Construction Materials' (March 2007) or unless required by the Contract.

- high alumina cement in the structural elements;
- wood wool slabs in permanent formwork to concrete;
- calcium chloride admixtures for use in reinforced concrete;
- asbestos or asbestos-containing products, as defined in the 'Control of Asbestos at Work Regulations, as amended 2012' or any other statutory modification or re-enactment thereof;
- any naturally occurring or man made mineral fibres (for example, rock-wool or slag wool) with a thickness of 3 microns or less and a length of 200 microns or less, unless they are appropriately sealed to prevent migration of fibres;
- aggregates for use in reinforced concrete which do not comply with:
BS EN 12620:2002 properties of aggregates used in concrete
BS EN 12620:2002 Properties of aggregates used in mortar
BS EN 12625 (Parts 1 & 2) properties of lightweight aggregates
Guidance on avoiding alkali-silica reaction and limitations on alkali content in BRE Digest 331 (2004) & Concrete Society Technical Report 50 (1999);
- lead, lead paint or any other material containing lead which may be ingested, inhaled or absorbed, except where copper alloy fittings also containing lead are specifically required in drinking water pipework by any relevant statutory requirement or where lead flashings or other lead roof coverings are specifically provided for in the Contract;
- urea formaldehyde foam or materials which may release formaldehyde in quantities which may be hazardous with reference to the limits set by the Health and Safety Executive;
- calcium silicate bricks or tiles;
- vermiculite unless it is established as being fibre-free; calcium silicate bricks or tiles;
- any products containing cadmium referred to in Statutory Instrument SI 2006/3311 Controls on dangerous substances and preparations Regulations 2006/ Reference should also be made to HSE DGE391 Cadmium and you';
- any new timber treated with pentachlorophenol;
- non galvanised mild steel structural fixings for building elements particularly susceptible to erosion;
- concrete used in circumstances where it is susceptible to alkali/silica reaction;
- materials containing chlorofluorocarbons (CFC's);
- solvent based paints except where water based paints are unsuitable for unavailable;
- any new materials not in accordance with statutory requirements, British Standards, Codes of Practice and good building practice current at the date of incorporation of the relevant materials into the Works or the specifications thereof;

Key
- - - Extents of existing structure to be removed
- - - Extents of existing topography
- - - Extents of assumed information

FOR APPROVAL

- First Issue LMC 01.07.2022



Client
Kwick Build Ltd. / Tyson Construction

Project
Phoenix Works - Middleton

Title
Proposed Street Scenes / Site Section

Scale Date Drawn By
As indicated@A1 JULY 22 LMC

Drawing No Revision
21-050-P-115 -

Unit 17 Connect Business Village 0151 207 4371
24 Derby Road info@condylofthouse.co.uk
Liverpool L5 9PR www.condylofthouse.co.uk