



Tower Timber Elements Dimensions

Rev	Modifications	Date	Approved
A	New Drawing	28/10/21	BW
B	Revision as per planning req	15/07/22	BW
C	Redeisgn to accomodate slope	01/09/23	BW
D	Updated with additional information requested	18/01/24	BW


Timber Platform

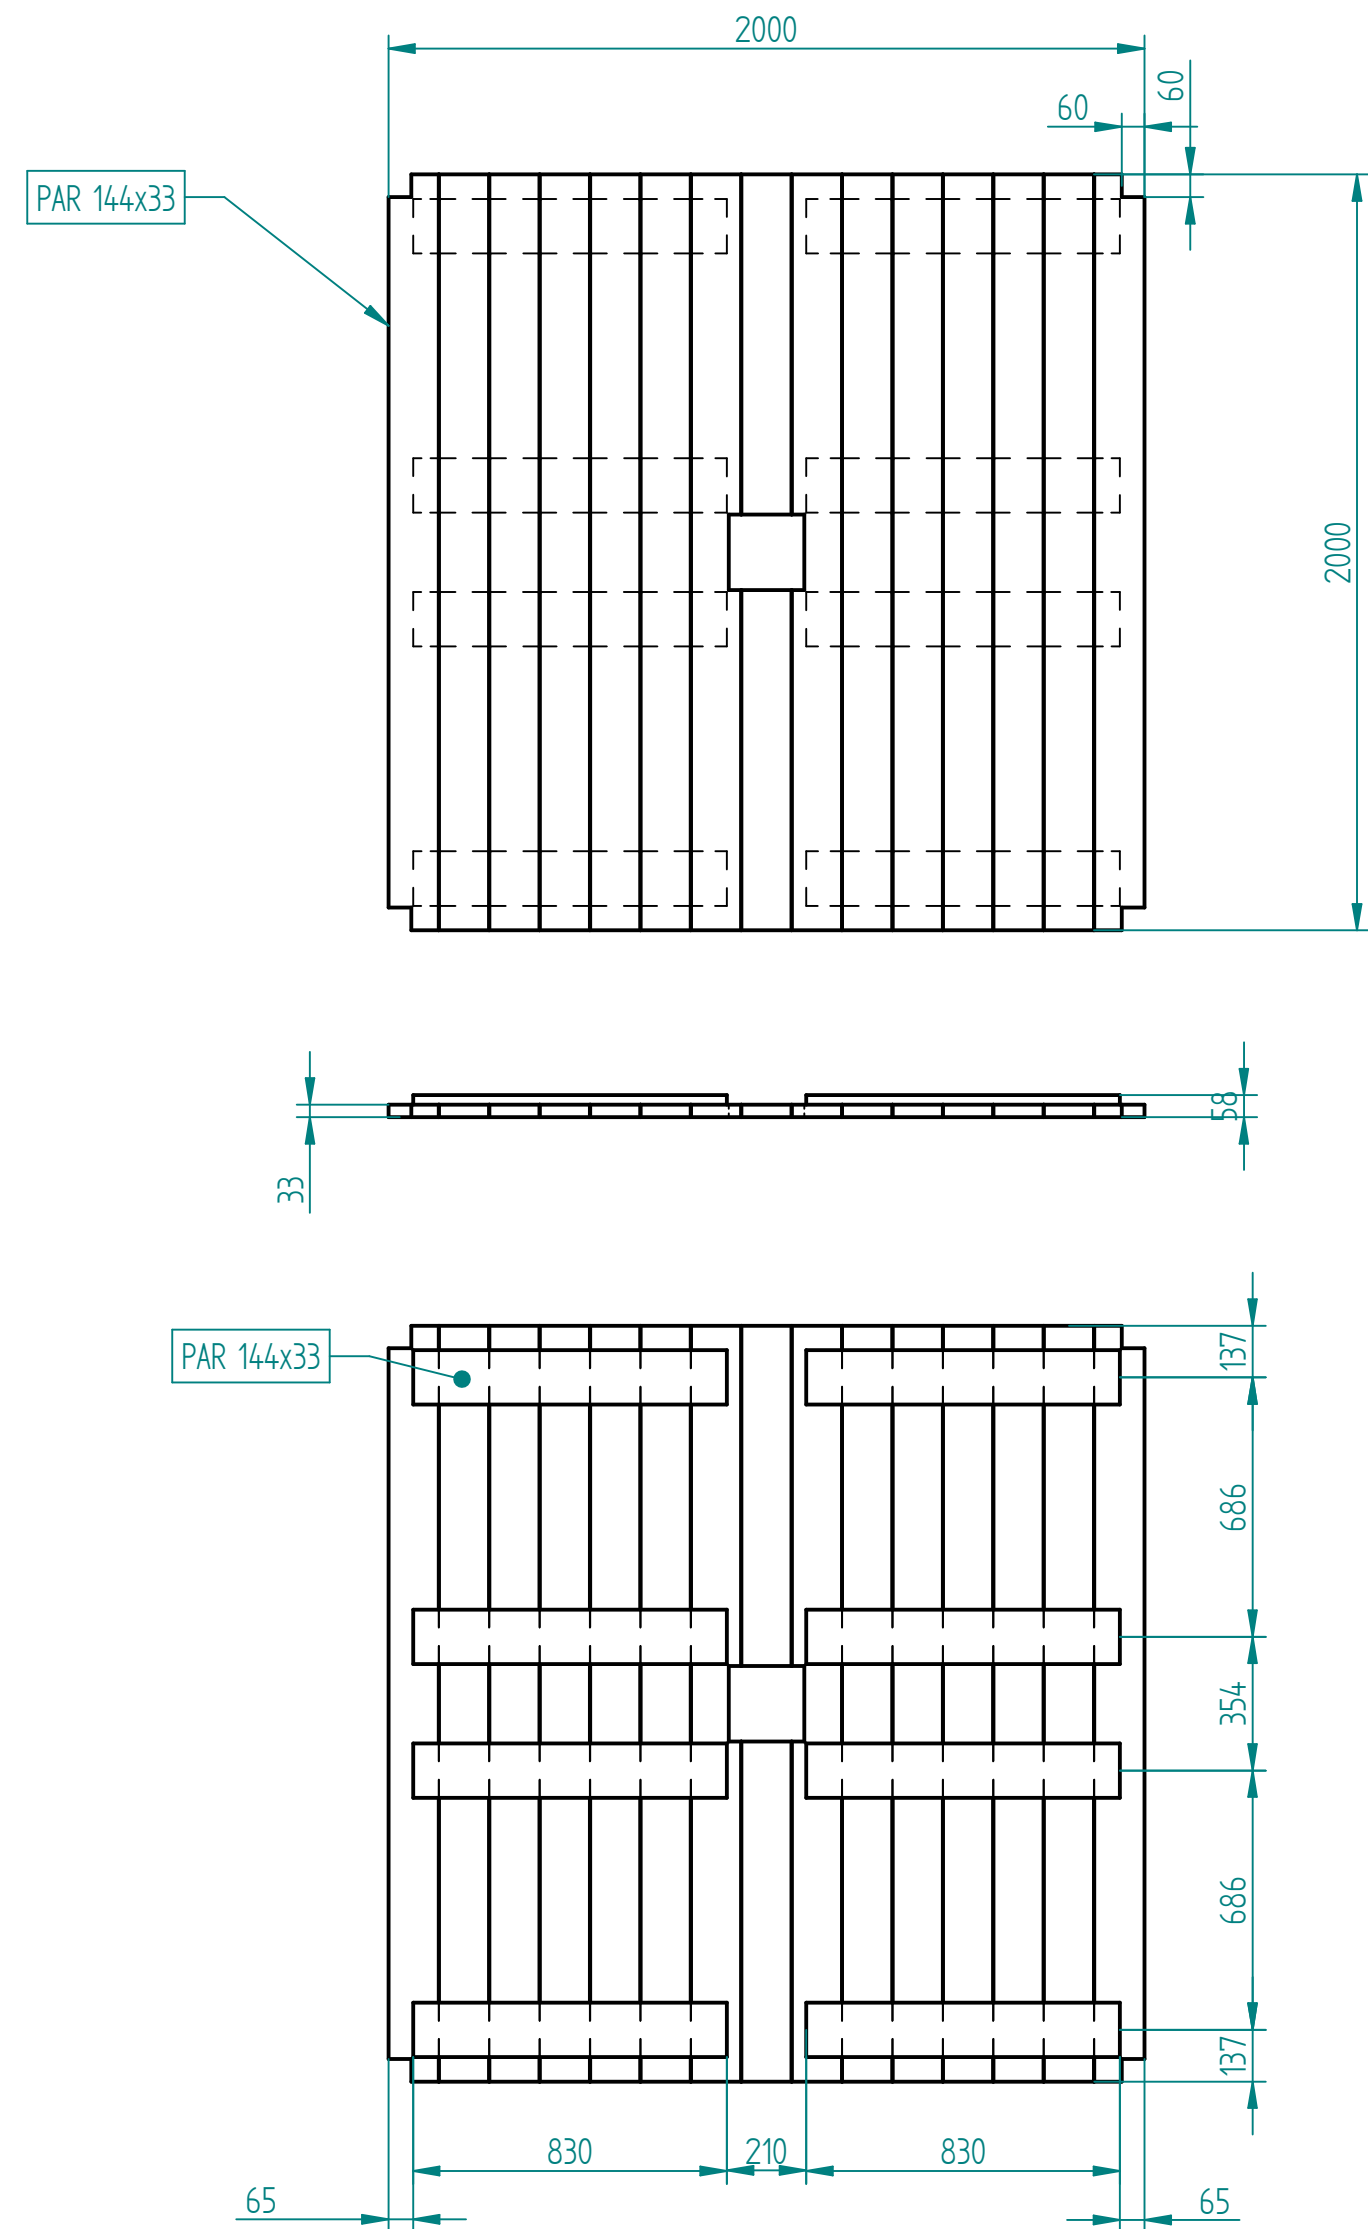

Roof Panel
(x4 / Roof)

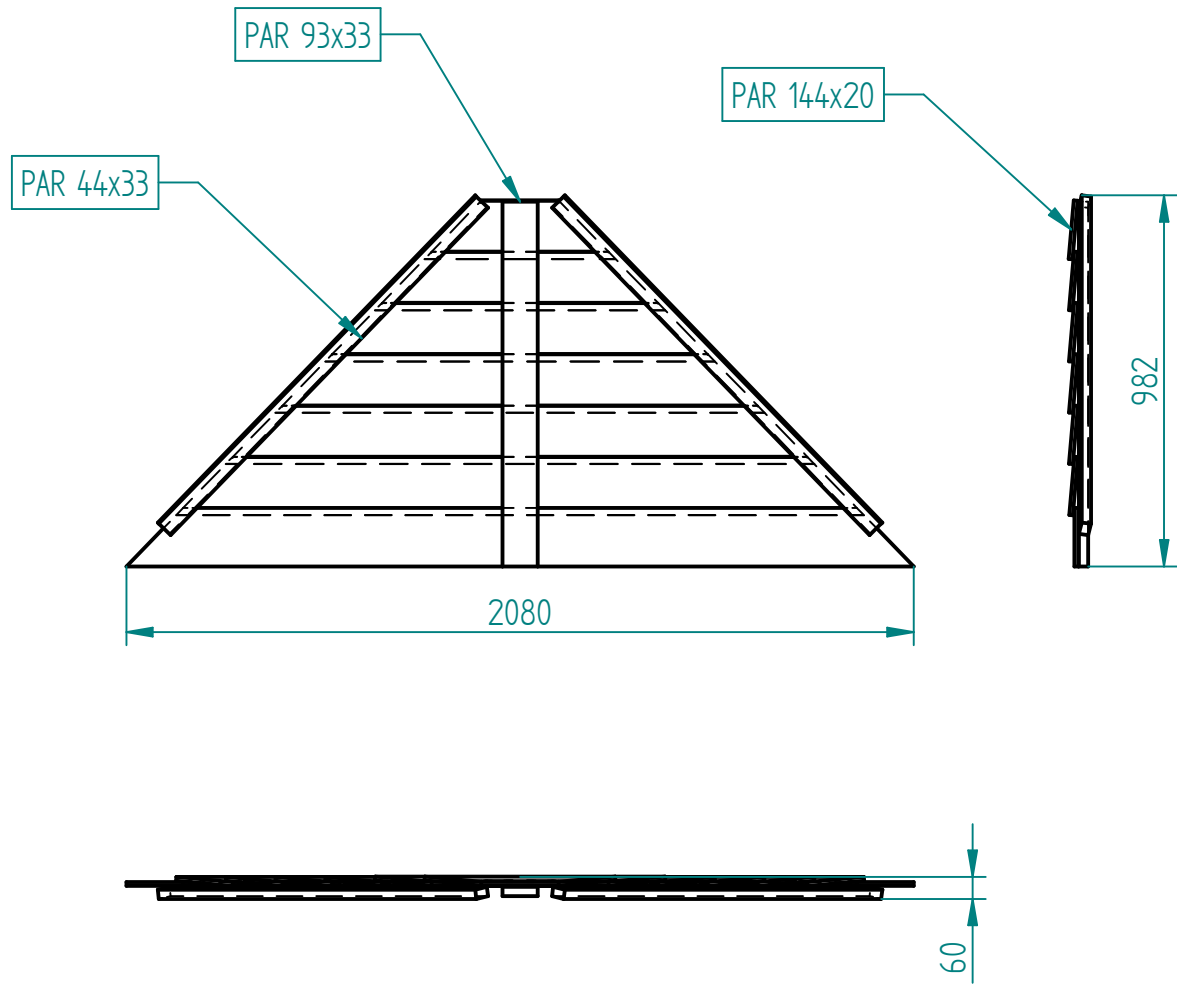

Infill Panel

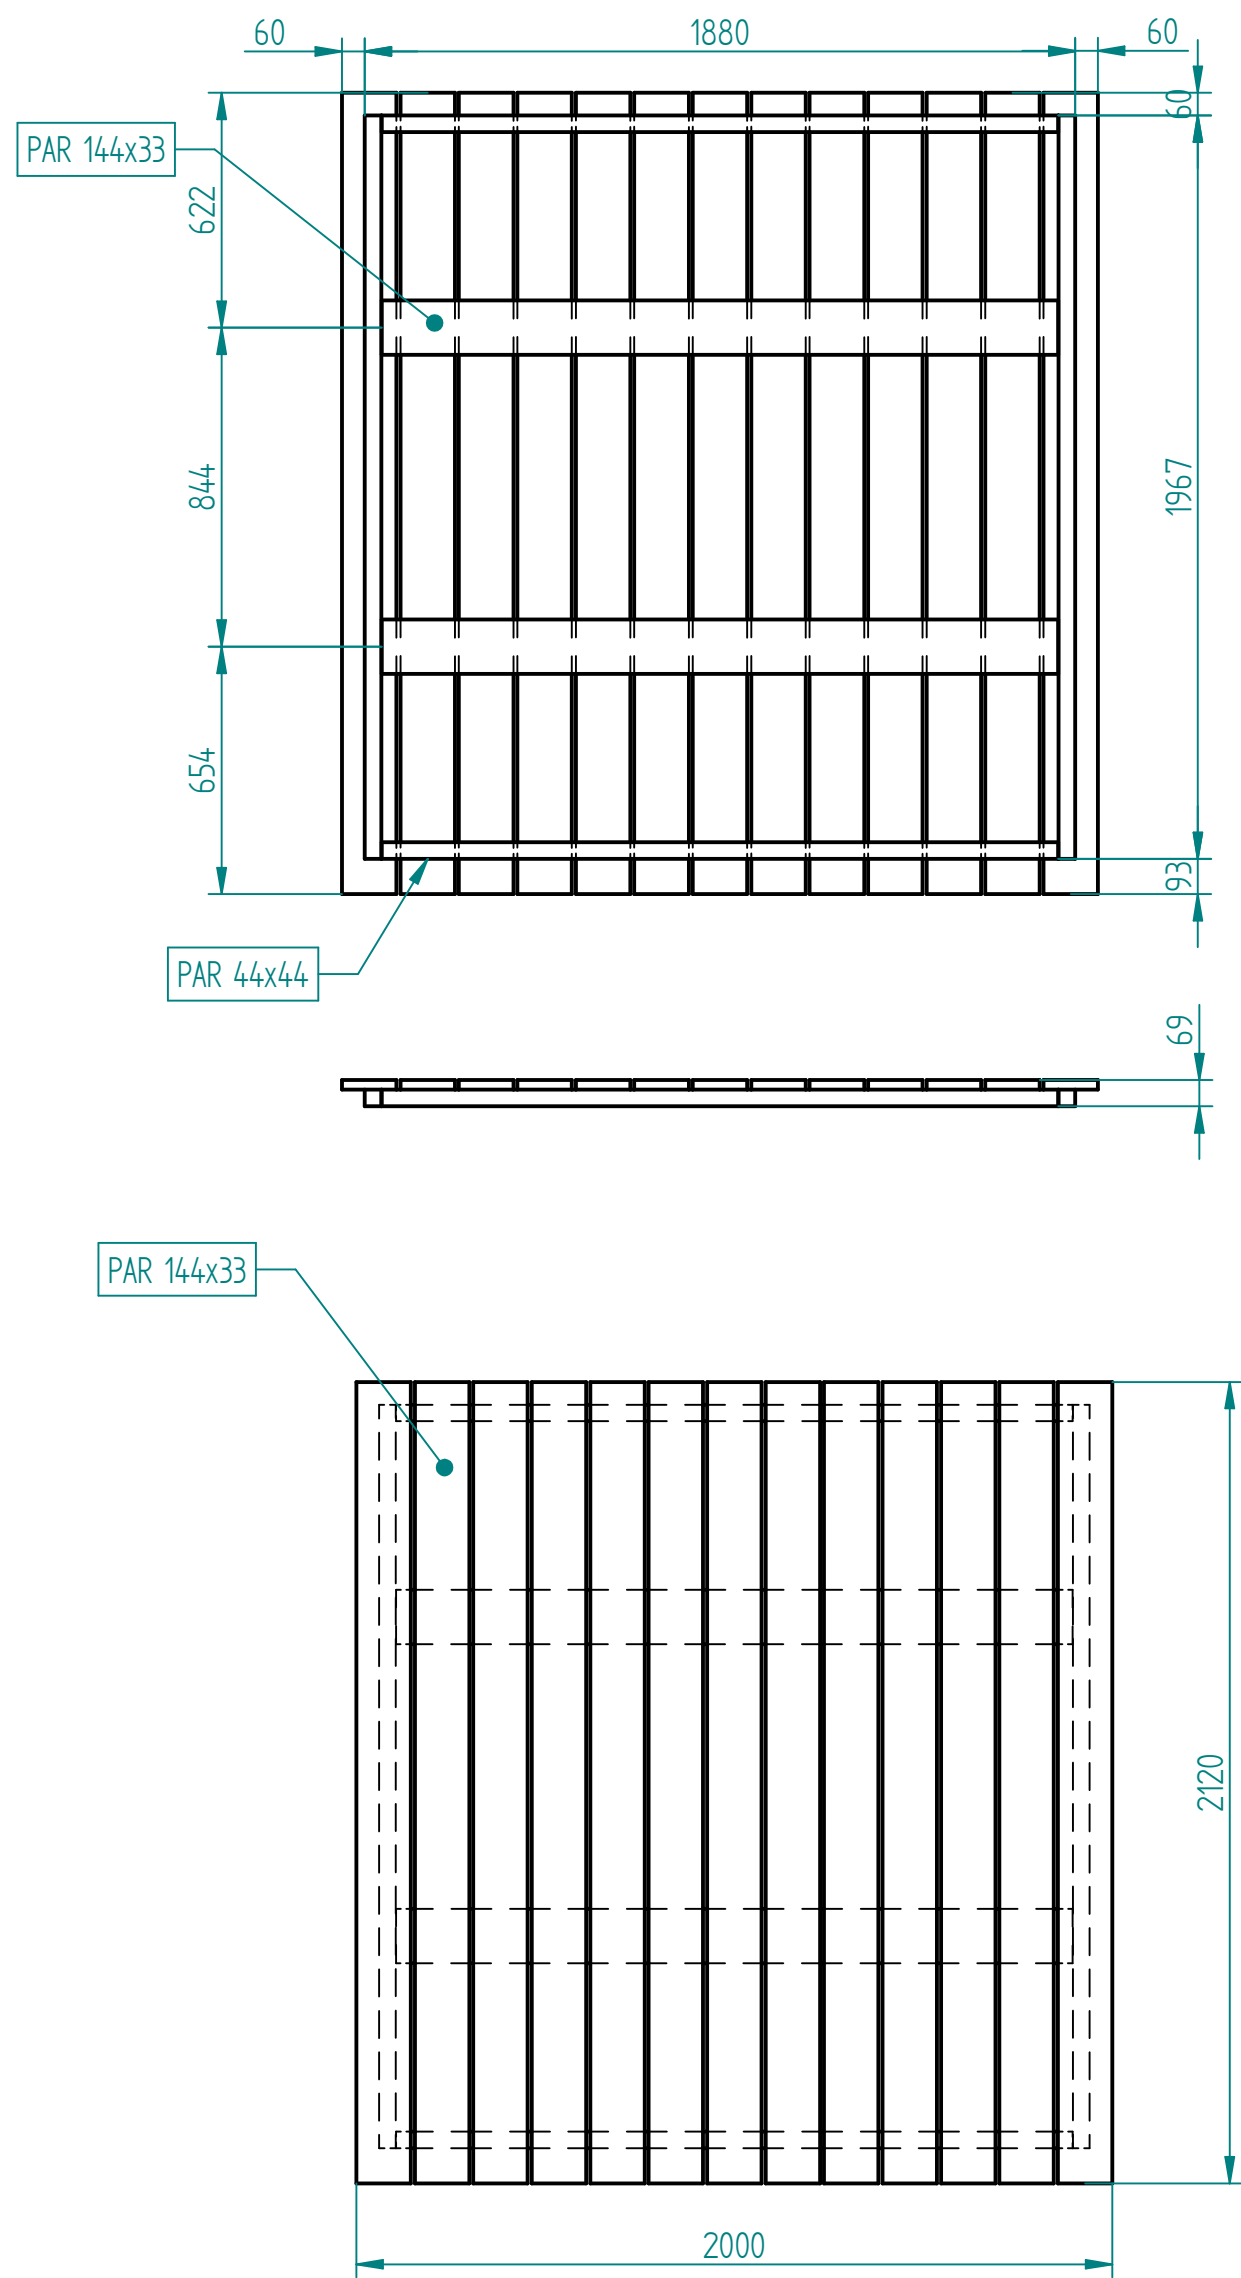

Infill Panel
With Window

