


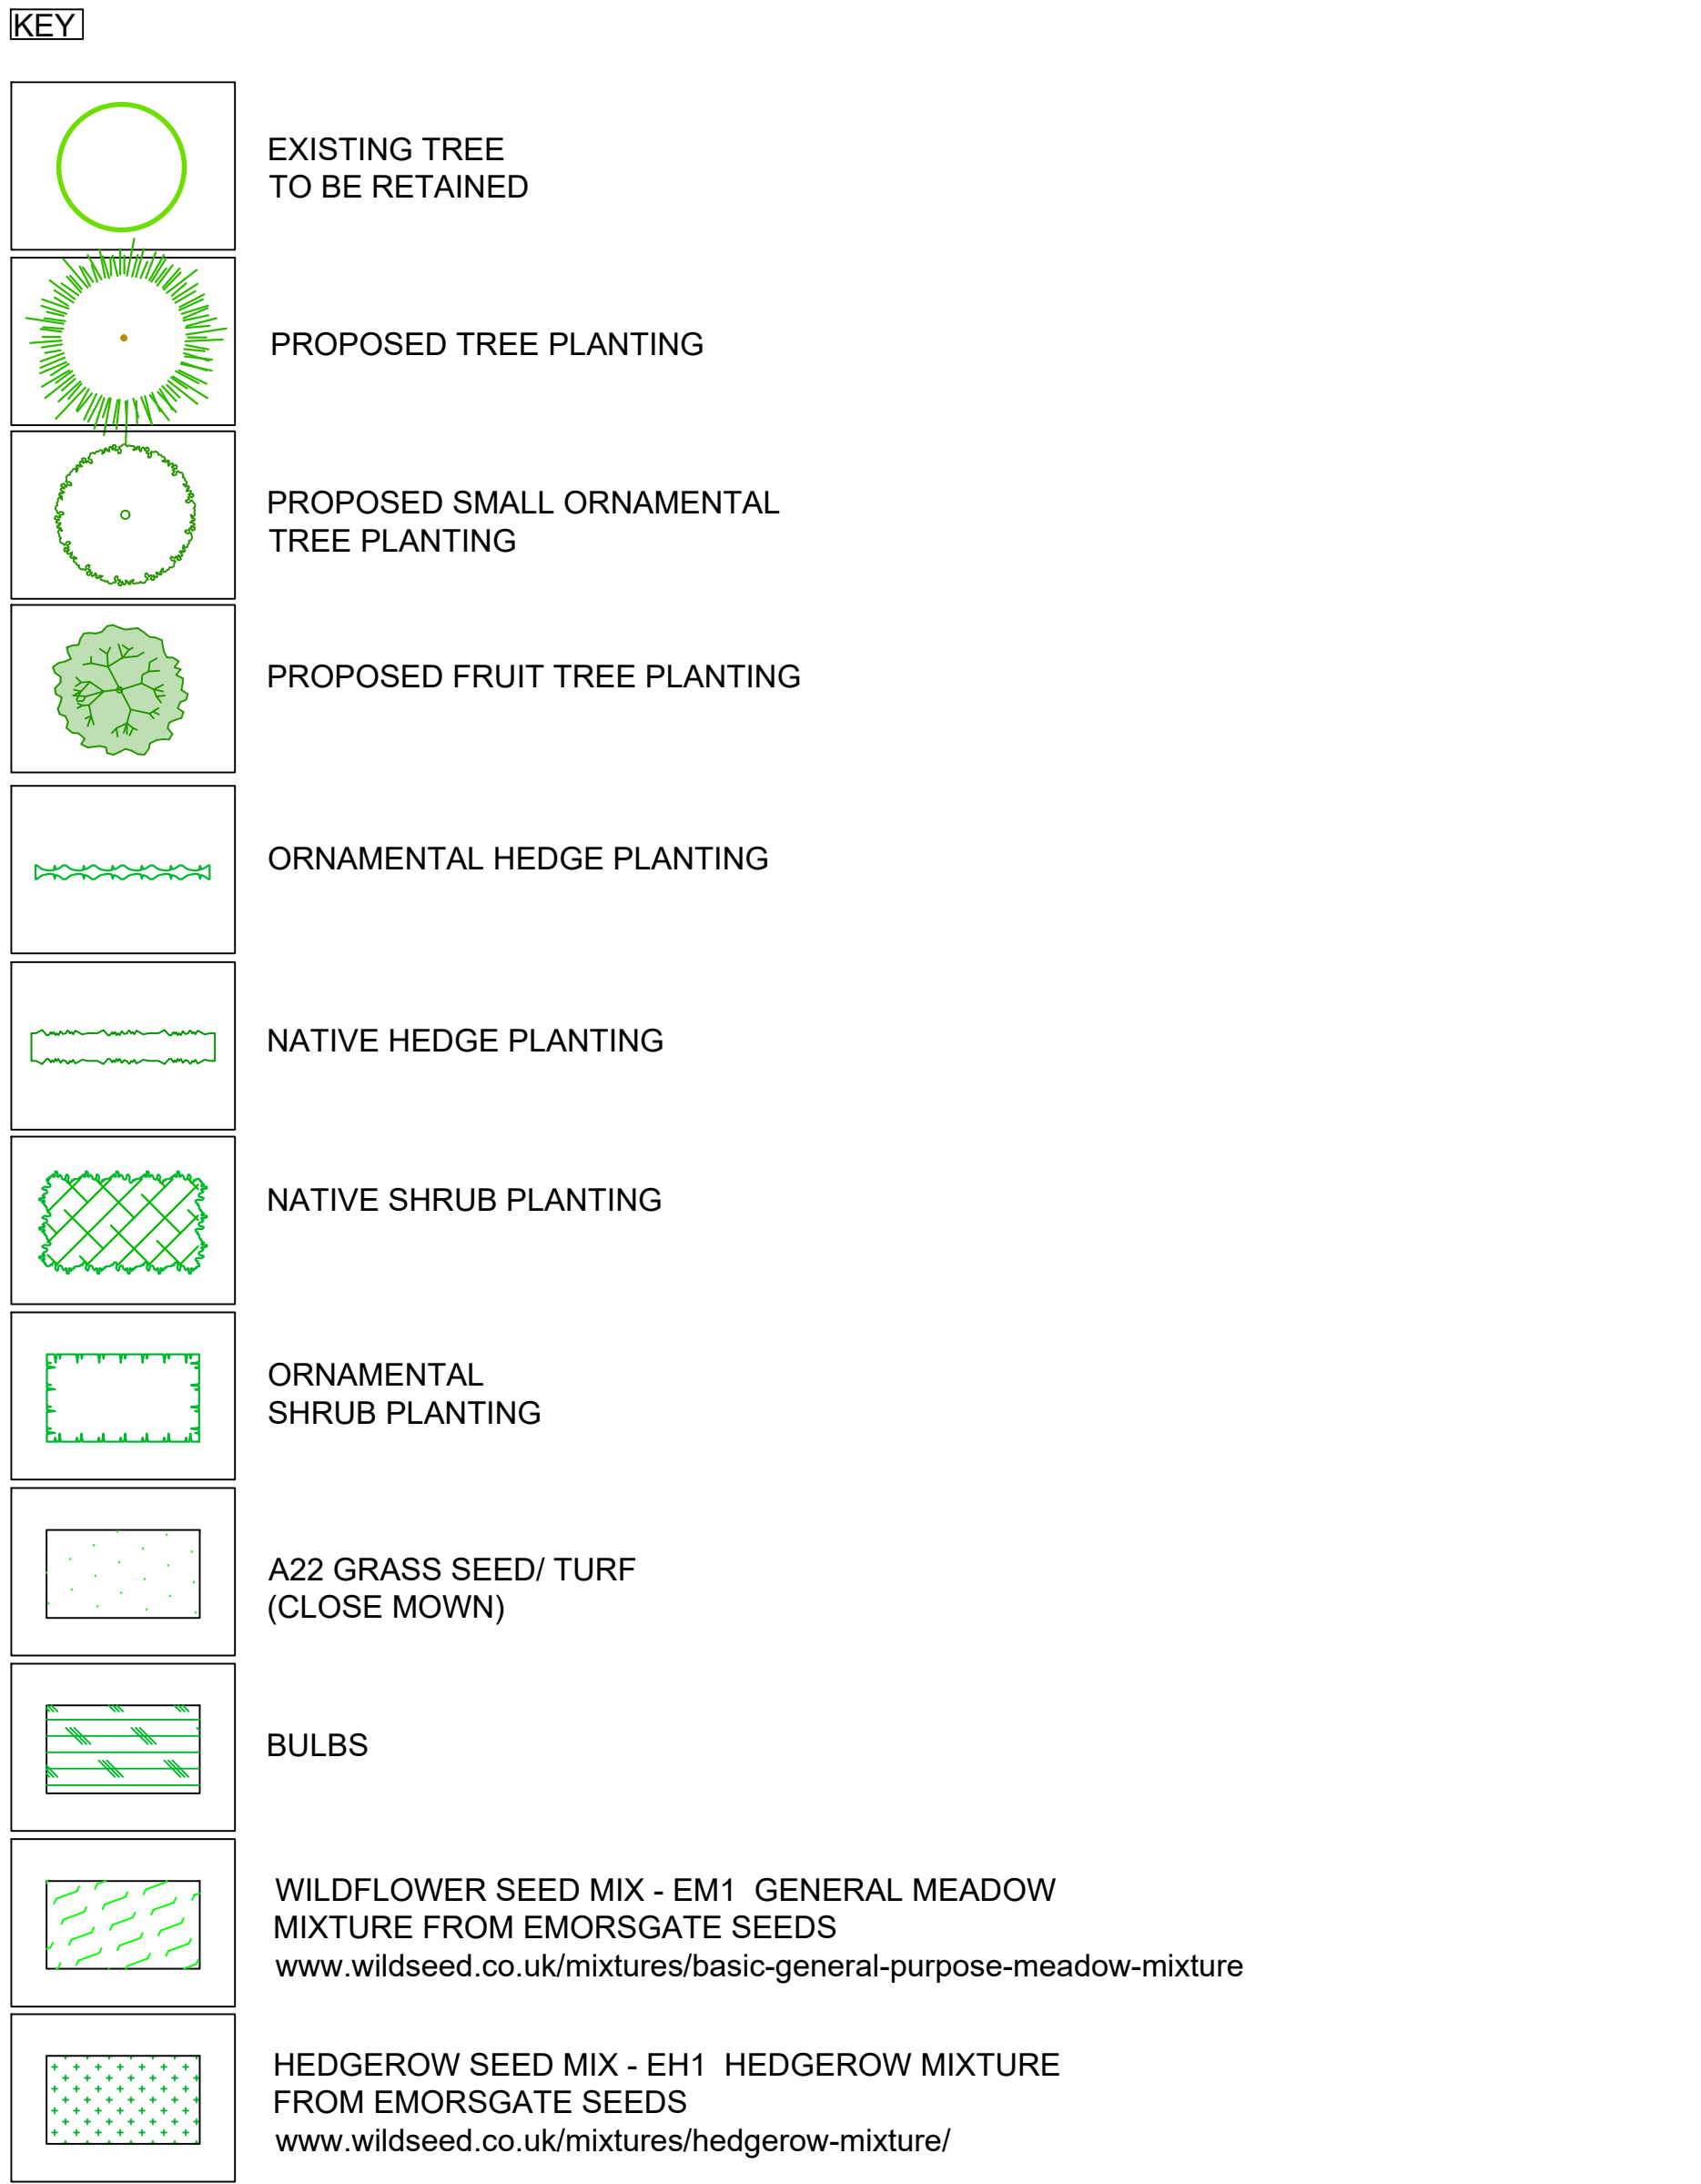

PLANTING SCHEDULE						
Tree						
Abbreviation	Species	Height	Girth	Specification	Pot Size	Number of Plants
AG	<i>Alnus glutinosa</i>	350-425cm	12-14cm	Heavy Standard: 3x	B	3
BP	<i>Betula pendula</i>	350-425cm	12-14cm	Heavy Standard: 3x	RB	4
CB	<i>Carpinus betulus</i>	350-425cm	12-14cm	Heavy Standard: 3x	B	3
MGST	<i>Magnolia stellata</i>	80-100cm	12-14cm	Heavy Standard: 3x	10-15L	1
MDL	<i>Malus domestica 'Laxton Supurb'</i>			M25 - Vigorous 2 yrs - Standard	RB	5
MKC	<i>Malus domestica 'Keswick Codlin'</i>			MM111 - Vigorus 2 yrs - Half Standard	RB	5
MS	<i>Malus sylvestris</i>	350-425cm	12-14cm	Heavy Standard: 3x	B	4
PA	<i>Prunus avia</i>	350-425cm	12-14cm	Heavy Standard: 3x	B	4
PDO	<i>Prunus domestica 'Opal'</i>			Brompton - Very Vigorus 1 yr - Bareroot	RB	3
PIM	<i>Prunus insitita 'Merryweather'</i>			Brompton - Very Vigorus 1 yr - Bareroot	RB	3
QRO	<i>Quercus robur</i>	350-425cm	12-14cm	Heavy Standard: 3x	RB	3
SA	<i>Sorbus aucuparia</i>	350-425cm	12-14cm	Heavy Standard: 3x	B	4
TC	<i>Tilia cordata</i>	350-425cm	12-14cm	Heavy Standard: 3x	B	5

Hedges						
Abbreviation	Species	Specification	Height	Pot Size	Density	Number of Plants
FS	Fagus sylvatica	Double staggered row	60-80cm	B	6/m	139 -
						Total :139 -

Shrubs						
Abbreviation	Species	Specification	Density	Height	Pot Size	Number of Plants
			6/m ²			94 -
						Total :94 -

Native Hedge Mix - Double Staggered row								
Abbreviation	Species	Specification	Height	Pot Size	Density	Mix Species Contribution	Number	
ILEA	<i>Ilex aquifolium</i>	Container	60-80cm	5L	6/m	10%	199 -	
ROSAR	<i>Rosa arvensis</i>	Transplant 1+1	60-80cm	B	6/m	10%	199 -	
ROSCA	<i>Rosa canina</i>	Transplant 1+1	60-80cm	B	6/m	10%	199 -	
CORAV	<i>Corylus avellana</i>	Transplant 1+1	60-80cm	B	6/m	20%	398 -	
PRUSP	<i>Prunus spinosa</i>	Transplant 1+1	60-80cm	B	6/m	20%	398 -	
CRAMON	<i>Crataegus monogyna</i>	Transplant 1+1	60-80cm	B	6/m	30%	596 -	
						Total :100%	Total :1989 -	

[illegible]

No dimension to be scaled from this drawing © Copyright reserved	Date	Drawn	Rev
---	------	-------	-----



Project	The Edge House, Littleborough
---------	-------------------------------

Mr M Muldowney
Title
Landscape Proposal

Date Sep '22		Scale(s) 1:200 @ A0	Dwg no 6898.03	Rev
Dwn MD	Chkd DG			