



Notes


Netting

Huck Nets Product Ref: 209-45. Twine 3mm. Mesh 45mm.
Colour Hemp. To achieve minimum burst strength per
mesh: 1.25KN.


Installation

Installation to be confirmed by temporary works contractor to support the weight of the plaster panels (estimated 50-70kg per panel):

- The fixings and wire rope to be made from (316) stainless steel.
- Corner fixings should be installed at corners around the perimeter of the net. These more substantial fixings allow the wire rope to be tensioned to support the weight of the net. For timber 100mm vine eyes or temporary works contractors recommendation.
- Intermediate fixings should be installed at 1/2 metre intervals between the corner fixings. For timber use 45mm screw eyes or temporary works contractors recommendation.
- Nets should be fixed to the tensioned wire rope using steel hog rings.
- Corner fixings should also be attached with netting corner ties for extra strength.

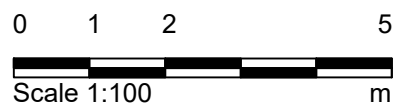

Ground Floor Key Plan

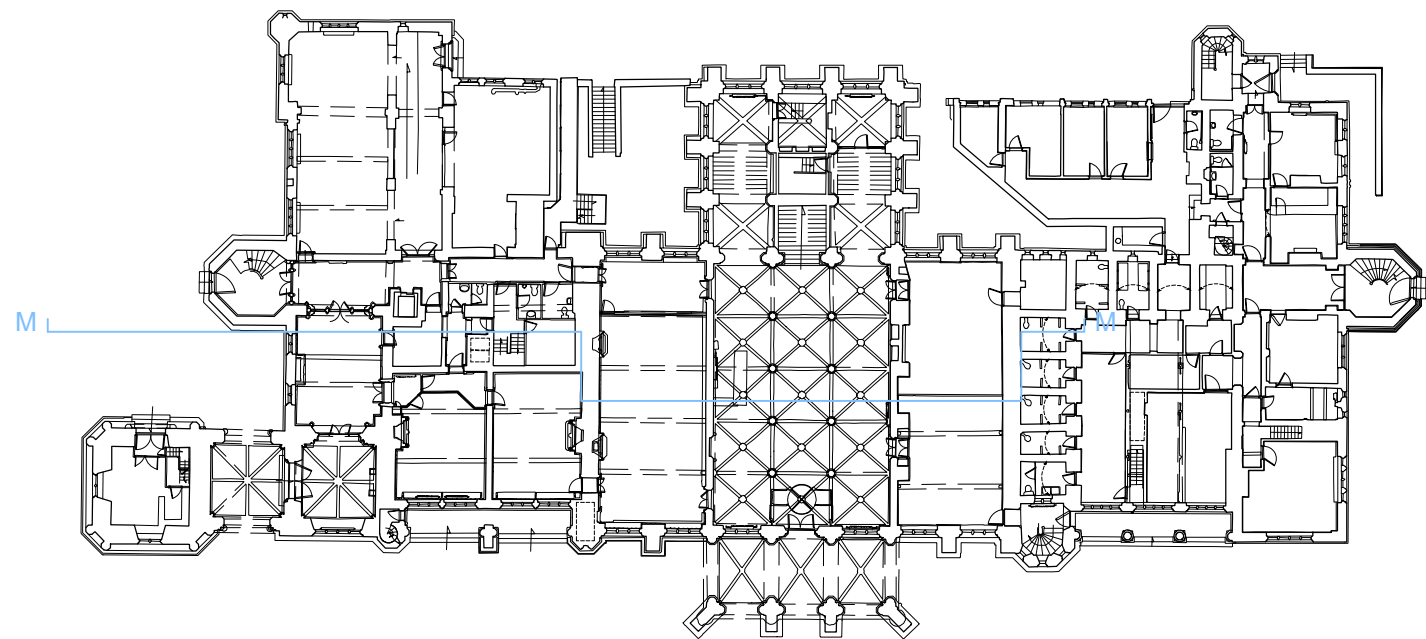

Notes

1. Any drawing format drawing is to be read in conjunction with and at the scale of the accompanying plan.
2. Where colours other than black or grey are used, the drawing must be plotted in colour.
3. For status "C" (Construction) drawings all dimensions are to be checked on site by the contractor, scaling is for Local Authority purposes only.
4. Unless otherwise indicated, all dimensions are in millimetres.
5. All information on this drawing is to be read in conjunction with the relevant Council Internal Association specification and trade contractors' drawings and information by specialists.
6. In the event of any discrepancy, please contact us immediately.
7. This drawing may contain survey information by others and is to be used solely for the purposes for which it was issued.
8. These are uncontrolled documents issued for information purposes only. If you have any queries regarding the drawings, please contact DIA immediately.
9. The user of this drawing is responsible for any errors arising from changes made to an uncontrolled drawing file.

© 2019 DONALD INSALL ASSOCIATES LTD

Status codes

S0	Work in Progress	D1	Suitable for Costing
S1	Suitable for Co-ordination	D2	Suitable for Tender
S2	Suitable for Information	D3	Suitable for Contractor Design
S3	Suitable for Review & Comment	D4	Suitable for Manufacture/Procurement
S4	Suitable for Stage Approval		

A1,A2,A3, An etc. Approved and accepted as stage complete
B1,B2,B3, Bn etc. Partially signed off: with minor comments from the Client

CR Construction Record

P01	20-02-23	ELE	RZM	For Listed Building Consent
Rev	Date	Dwn	Auth	Revision

Scale A1@	Status	Purpose of issue
100	S2	Listed Building Consent

File Name							P01
RTH - DIA - ZZ- ZZ - DR- A - 0044							
Project	Originator	Volume	Level	Type	Role	Number	Revision

Rochdale Town Hall
for Rochdale Development Agency

Phase 2 - Section MM Netting Locations

Donald Insall Associates
Chartered Architects and Historic Building Consultants

Bridgeway House, 5 Bridge Place, Chester CH1 1SA
(+44) 01244 350 063
chester@insall-architects.co.uk