



05/07/2023 16:46:52 P:\000001100011200-112981125411-Sheets\11254-D-001 PR External elements Details- Scheme 2.dgn
Unit H, Sandbrook Park
carman.flood

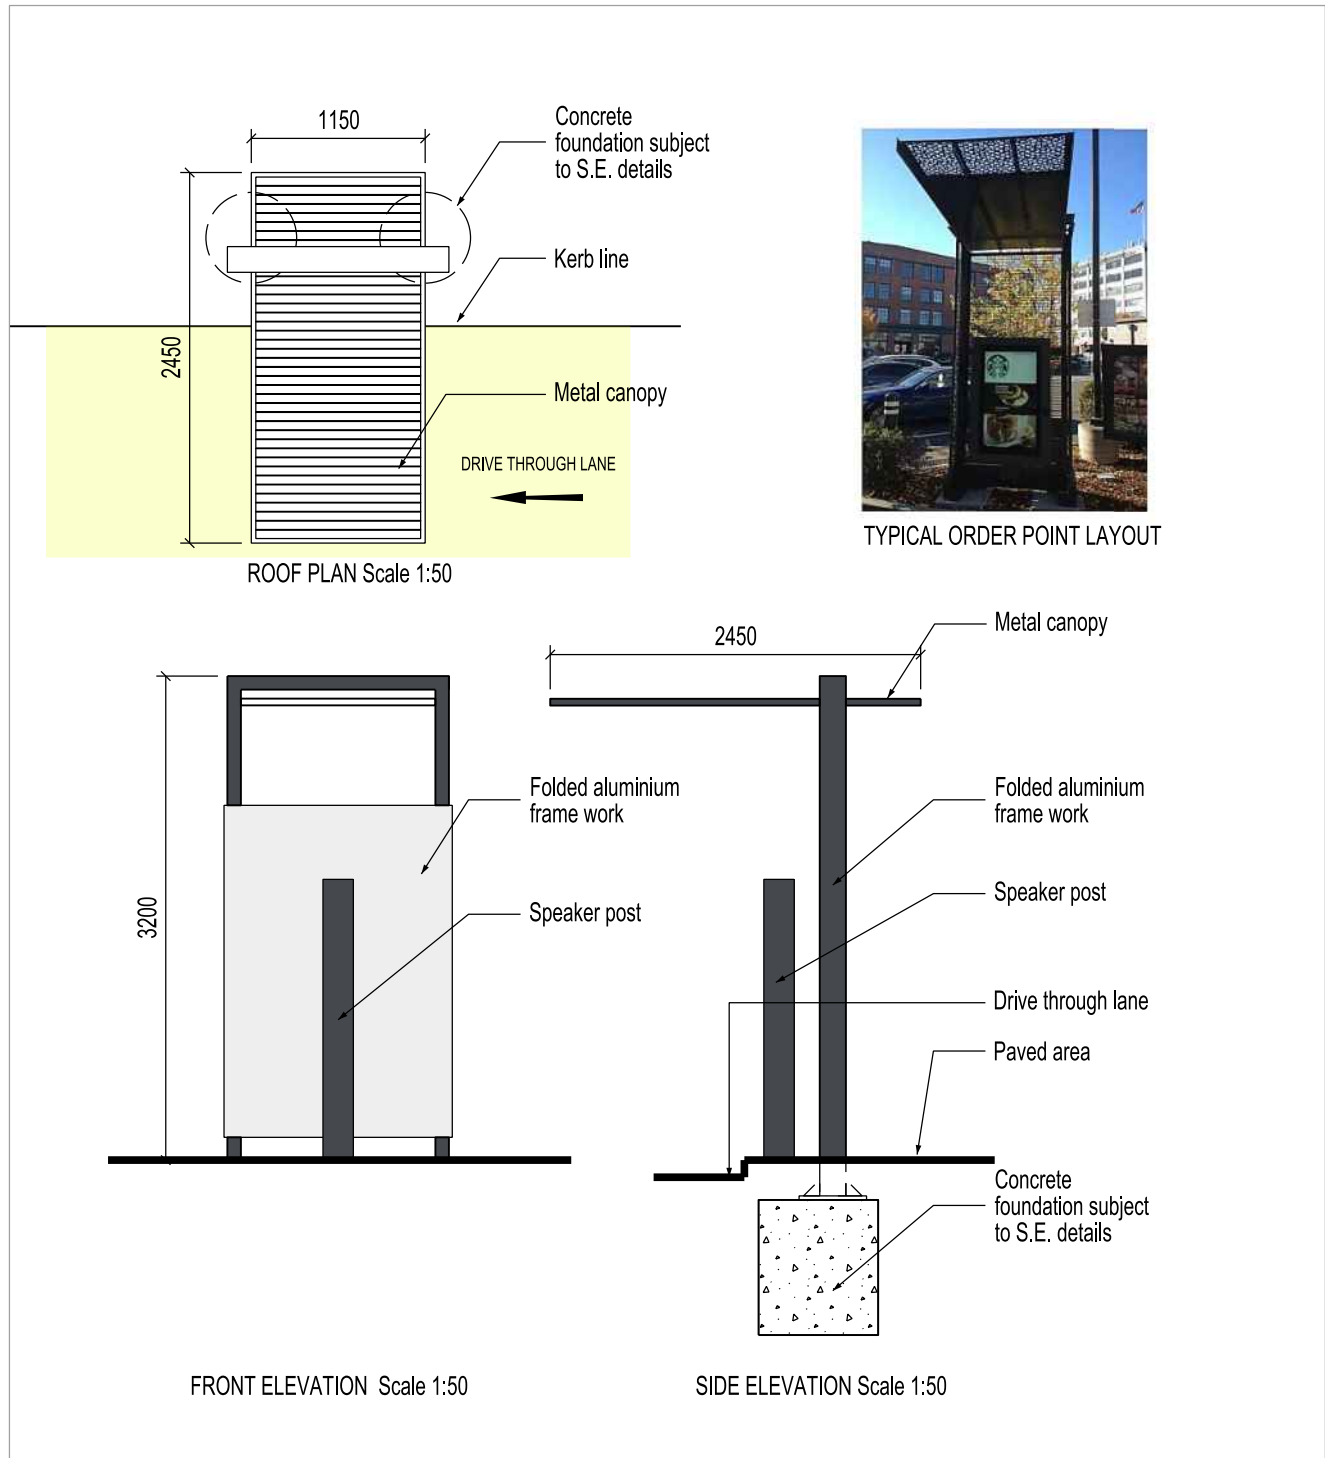

TYPICAL ORDER POINT LAYOUT



DROP DOWN BOLLARDS TO LOADING BAY

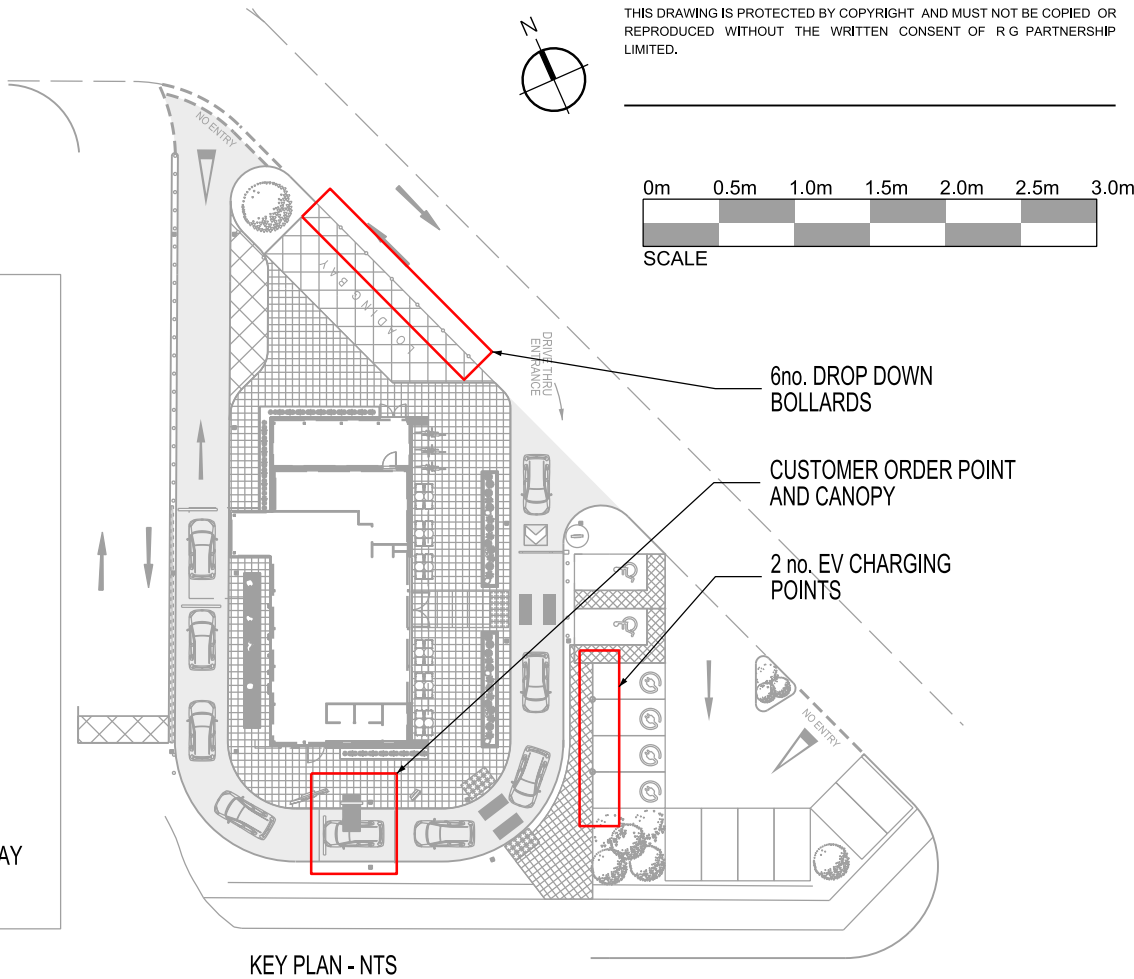


KEY PLAN - NTS



EV CHARGING TOWER nts

THIS DRAWING IS PROTECTED BY COPYRIGHT AND MUST NOT BE COPIED OR REPRODUCED WITHOUT THE WRITTEN CONSENT OF R G PARTNERSHIP LIMITED.

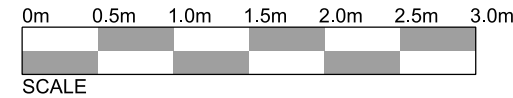

6no. DROP DOWN BOLLARDS
CUSTOMER ORDER POINT AND CANOPY
2 no. EV CHARGING POINTS

B	05.07.23	ANNOTATIONS AMENDED	CF
A	05.07.23	DROP DOWN BOLLARDS AND WHITE MARKING ADDED TO DELIVERY BAY SHOWN ON THE KEY PLAN	CF
REV.	DATE	NOTES	INIT.

CLIENT / PROJECT
AIG HOLDINGS LTD
SANDBROOK PARK, ROCHDALE
OL11 1RY
DRAWING TITLE
CUSTOMER ORDER POINT CANOPY
EV CHARGING POINT AND BOLLARD
DETAILS

STATUS
PLANNING

DATE	DRAWN	SCALE @ A3
08.03.2023	CF	1:50

PROJECT NUMBER	UNIT / BLOCK	CI / SFB CODE	TYPE & NUMBER	REVISION LETTER
----------------	--------------	---------------	---------------	-----------------

DRAWING NO.	11254	D	001	B
-------------	-------	---	-----	---

Site Location Plans	L	GA Plans	P	Elevations	E
Sections	S	Details	D	Prefix: Colour	C

THE RATCLIFFE GROVES PARTNERSHIP
LONDON
19 BEDFORD ROW
LONDON WC1R 4EB
T. 020 7600 6666 E. london@rgp.uk.com
www.rgp.uk.com

MANCHESTER
105 MANCHESTER ROAD
BURY LANCASHIRE BL9 0TD
T. 0161 797 6000 E. manchester@rgp.uk.com

