
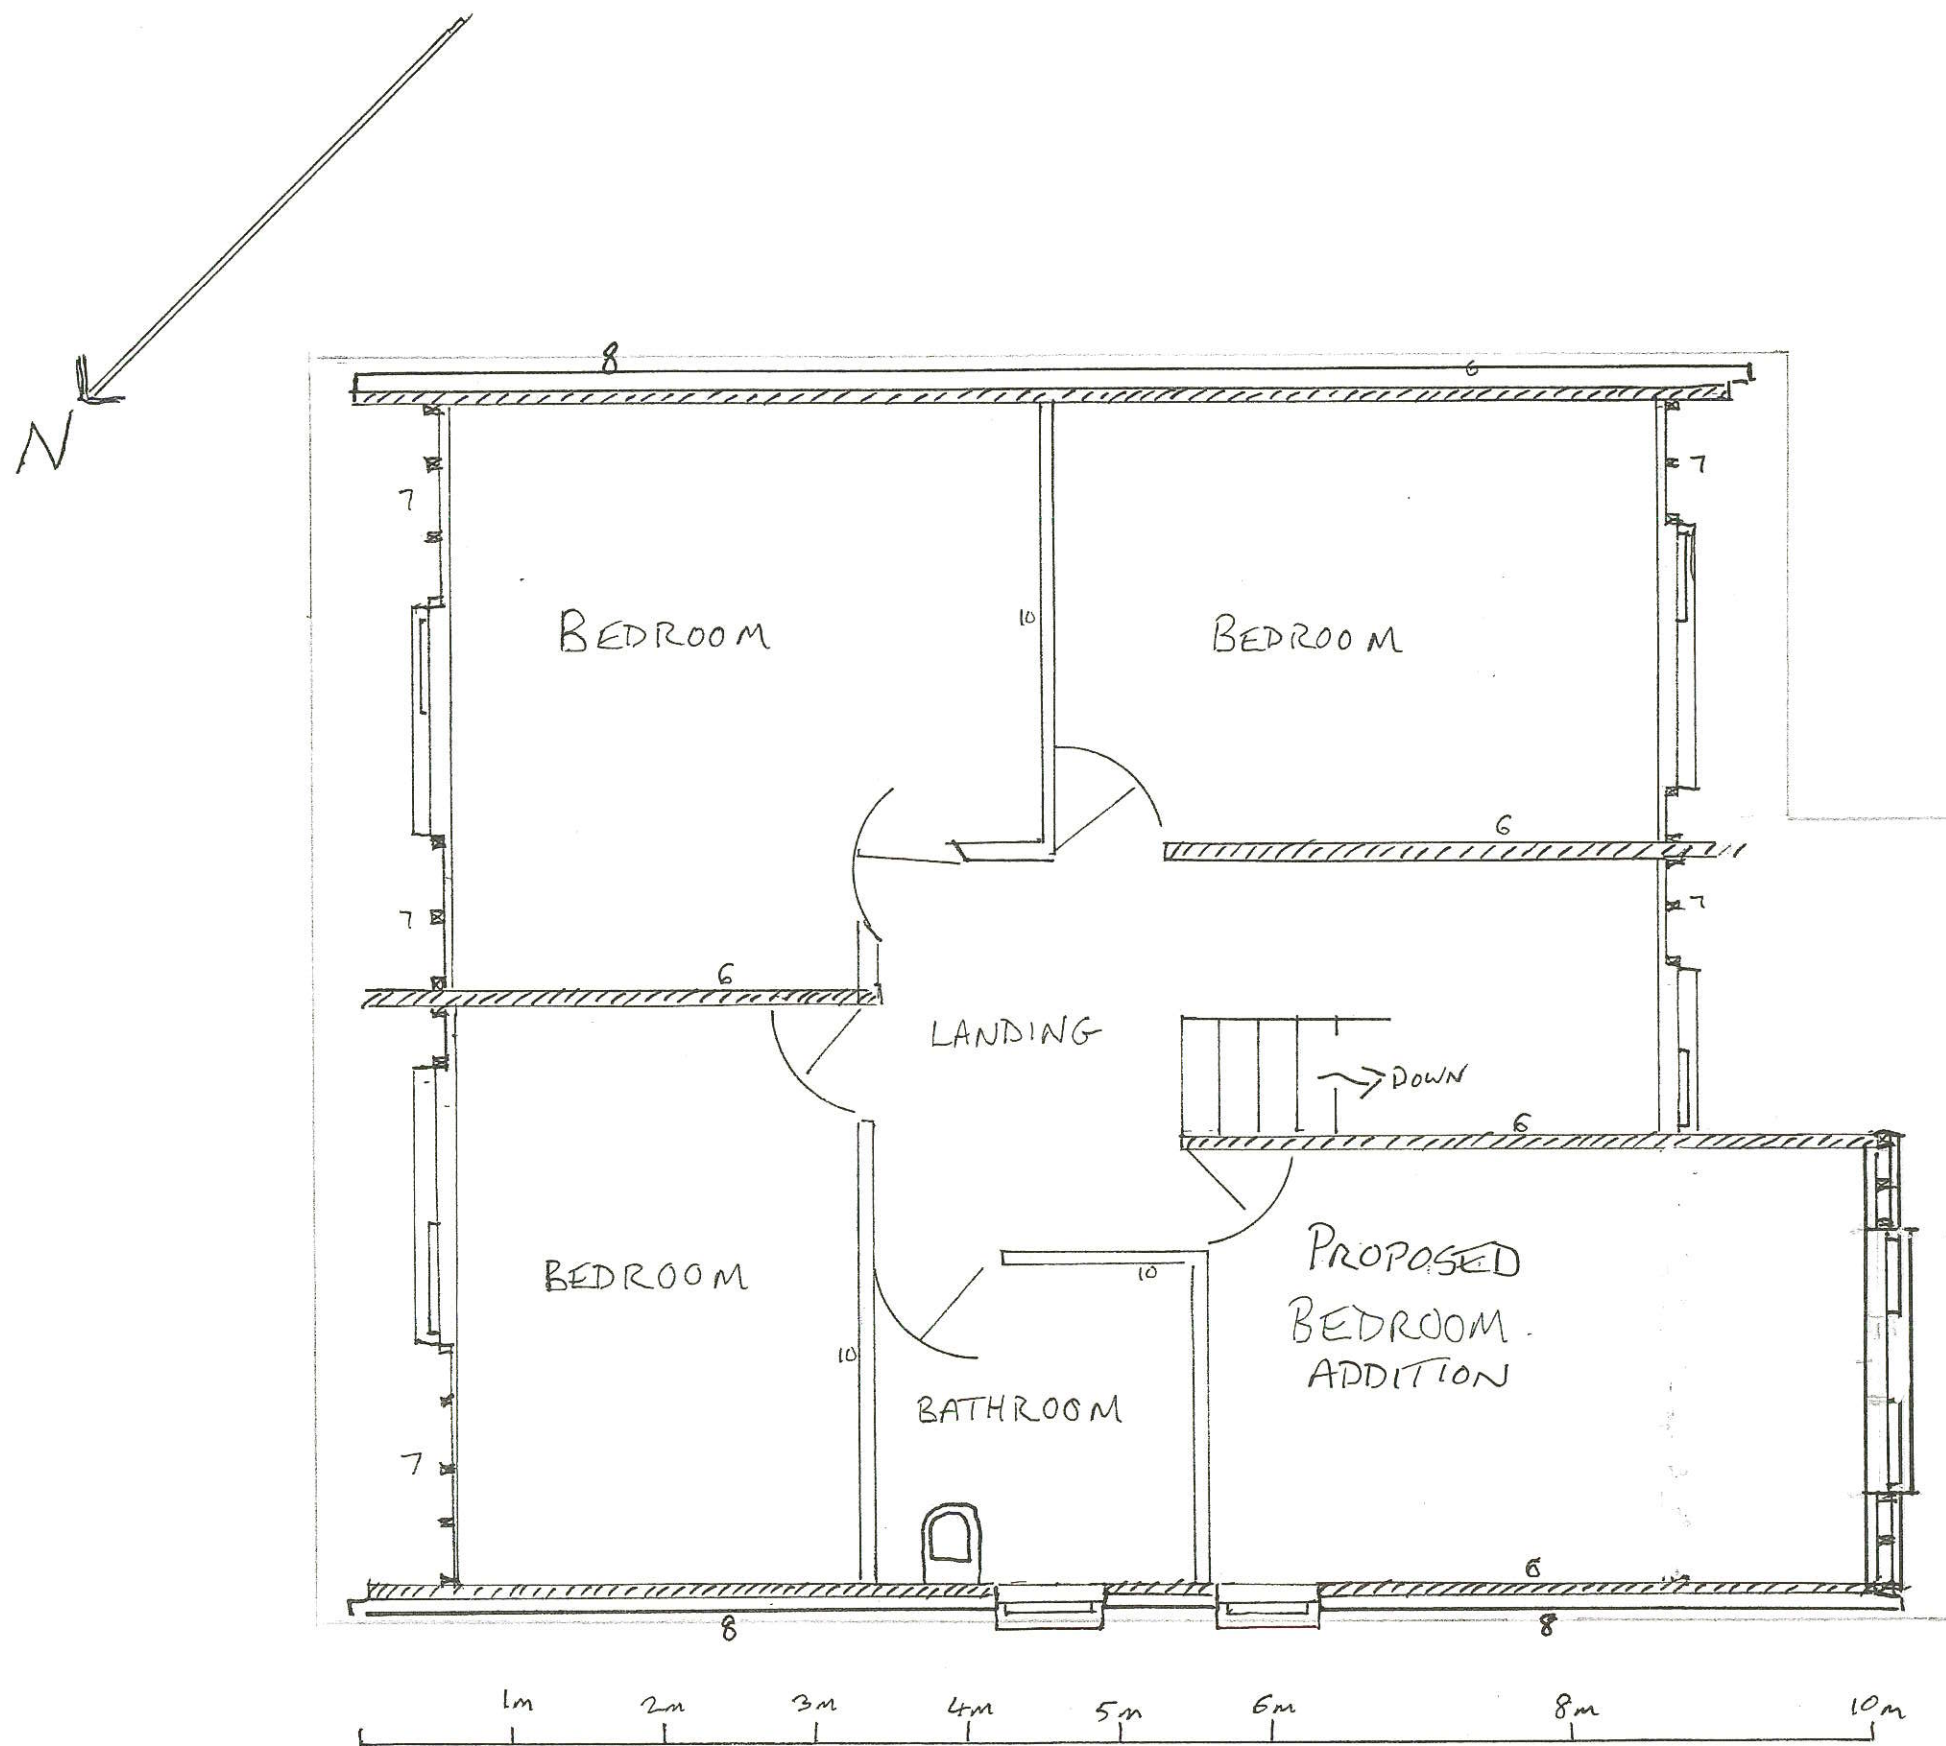


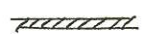

PROPOSED FIRST FLOOR
 52 NEWHOUSE ROAD
 KETWOOD OL10 2NU
 20/8/23


6  SUPPORTING THERMOLITE
 BLOCKWORK WALLS

7  EXTERIOR WALLS - 75mm x 25mm
 STUDWORK. INTERNALLY FACED WITH 9.5mm
 PLASTER BOARD. EXTERNALLY CLAD WITH
 PLASTIC CLADDING. (NO INSULATION)

8 EXTERNAL SKIN BRICK WALL.
 INJECTED INSULATION

9 FLOOR 200mm x 50mm JOISTS
 TONGUE AND GROOVE TIMBER FLOORING

10  NON SUPPORTING THERMOLITE
 BLOCKWORK WALLS

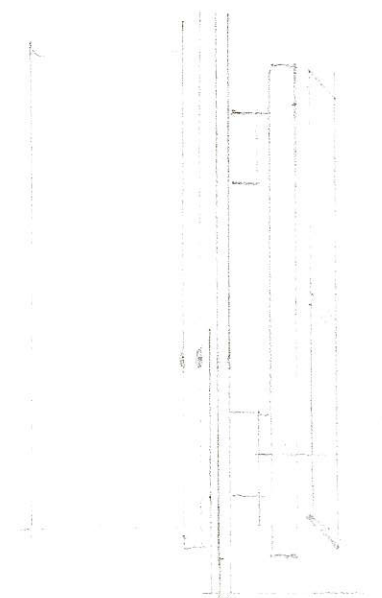

SCALE 1:50

DRAWING 8