
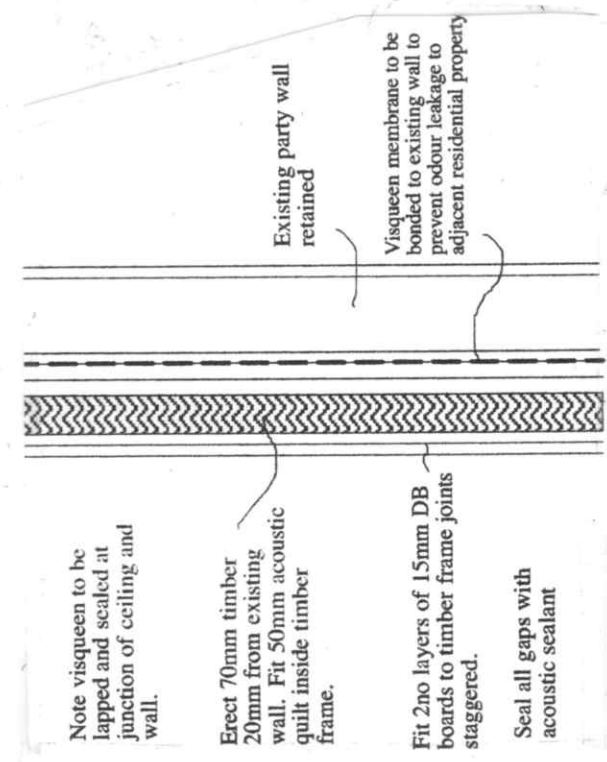
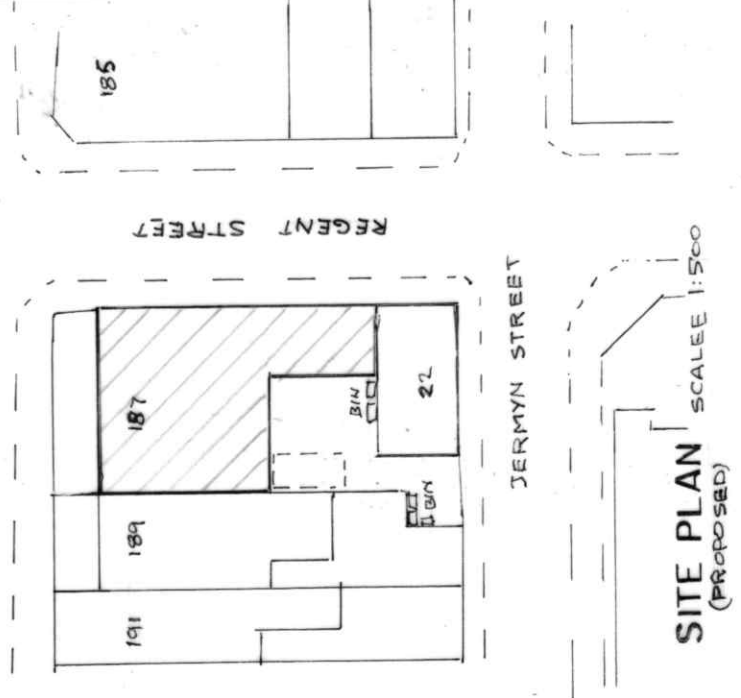
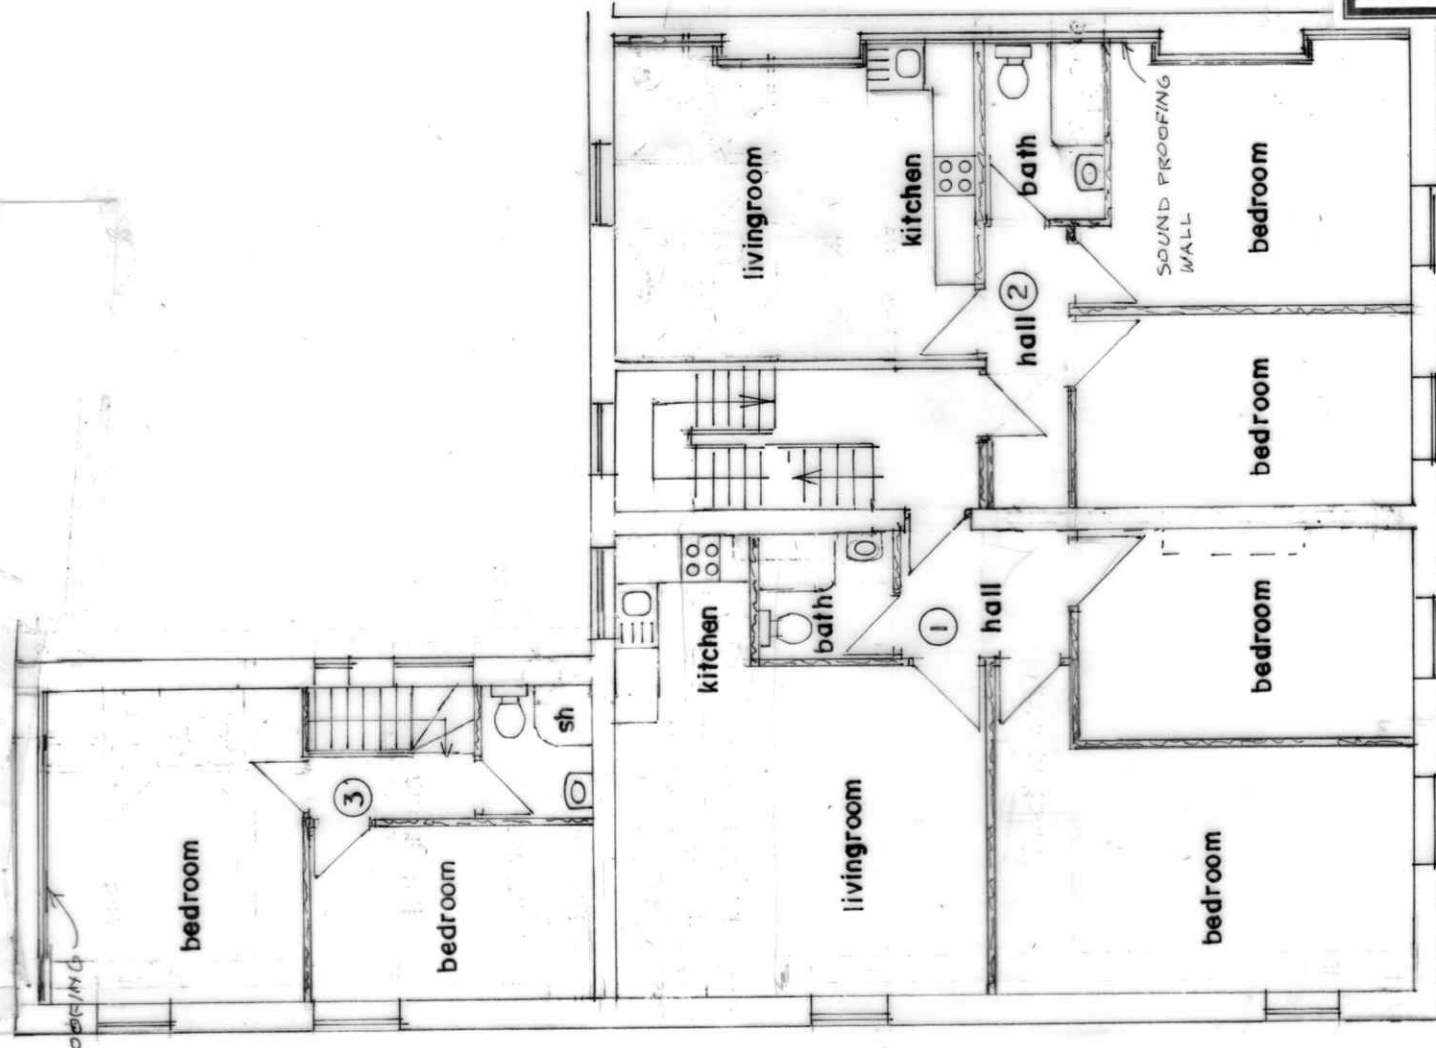


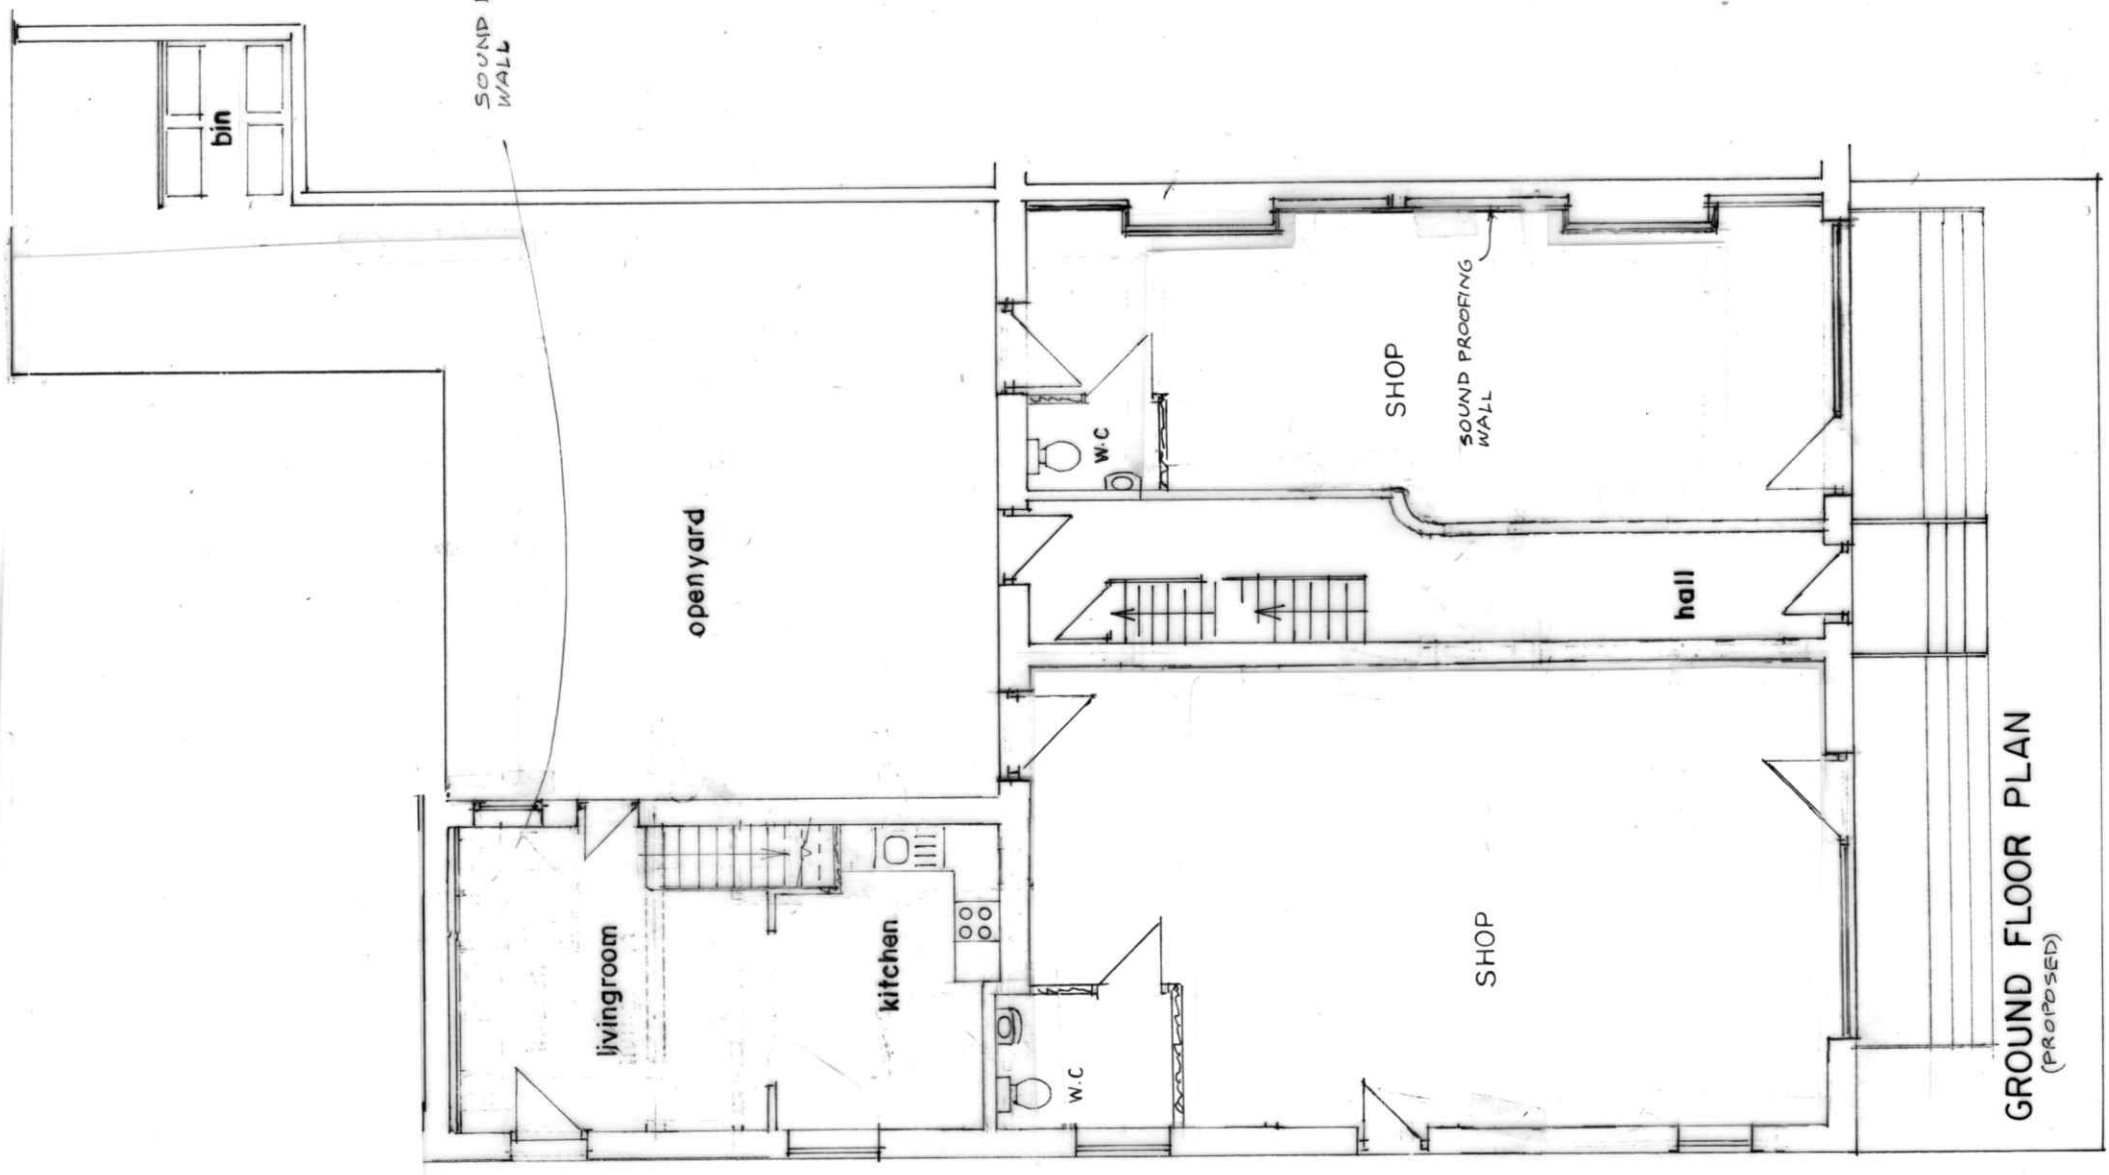

BUILDING DESIGN SERVICES
 M. FAROOQ
 6 Stock Close, Shawclough, Rochdale OL12 6BB
 Tel: 01706 712231 Mob: 07967605763

PROPOSED CHANGE OF USE FROM OFFICES INTO TWO SHOPS AND THREE SELF-CONTAINED FLATS AT 187 YORKSHIRE STREET ROCHDALE OL12 0DS

For: DEEPLISH PROPERTIES GROUP LTD
 Plan Scale 1:100 2024 / 4