


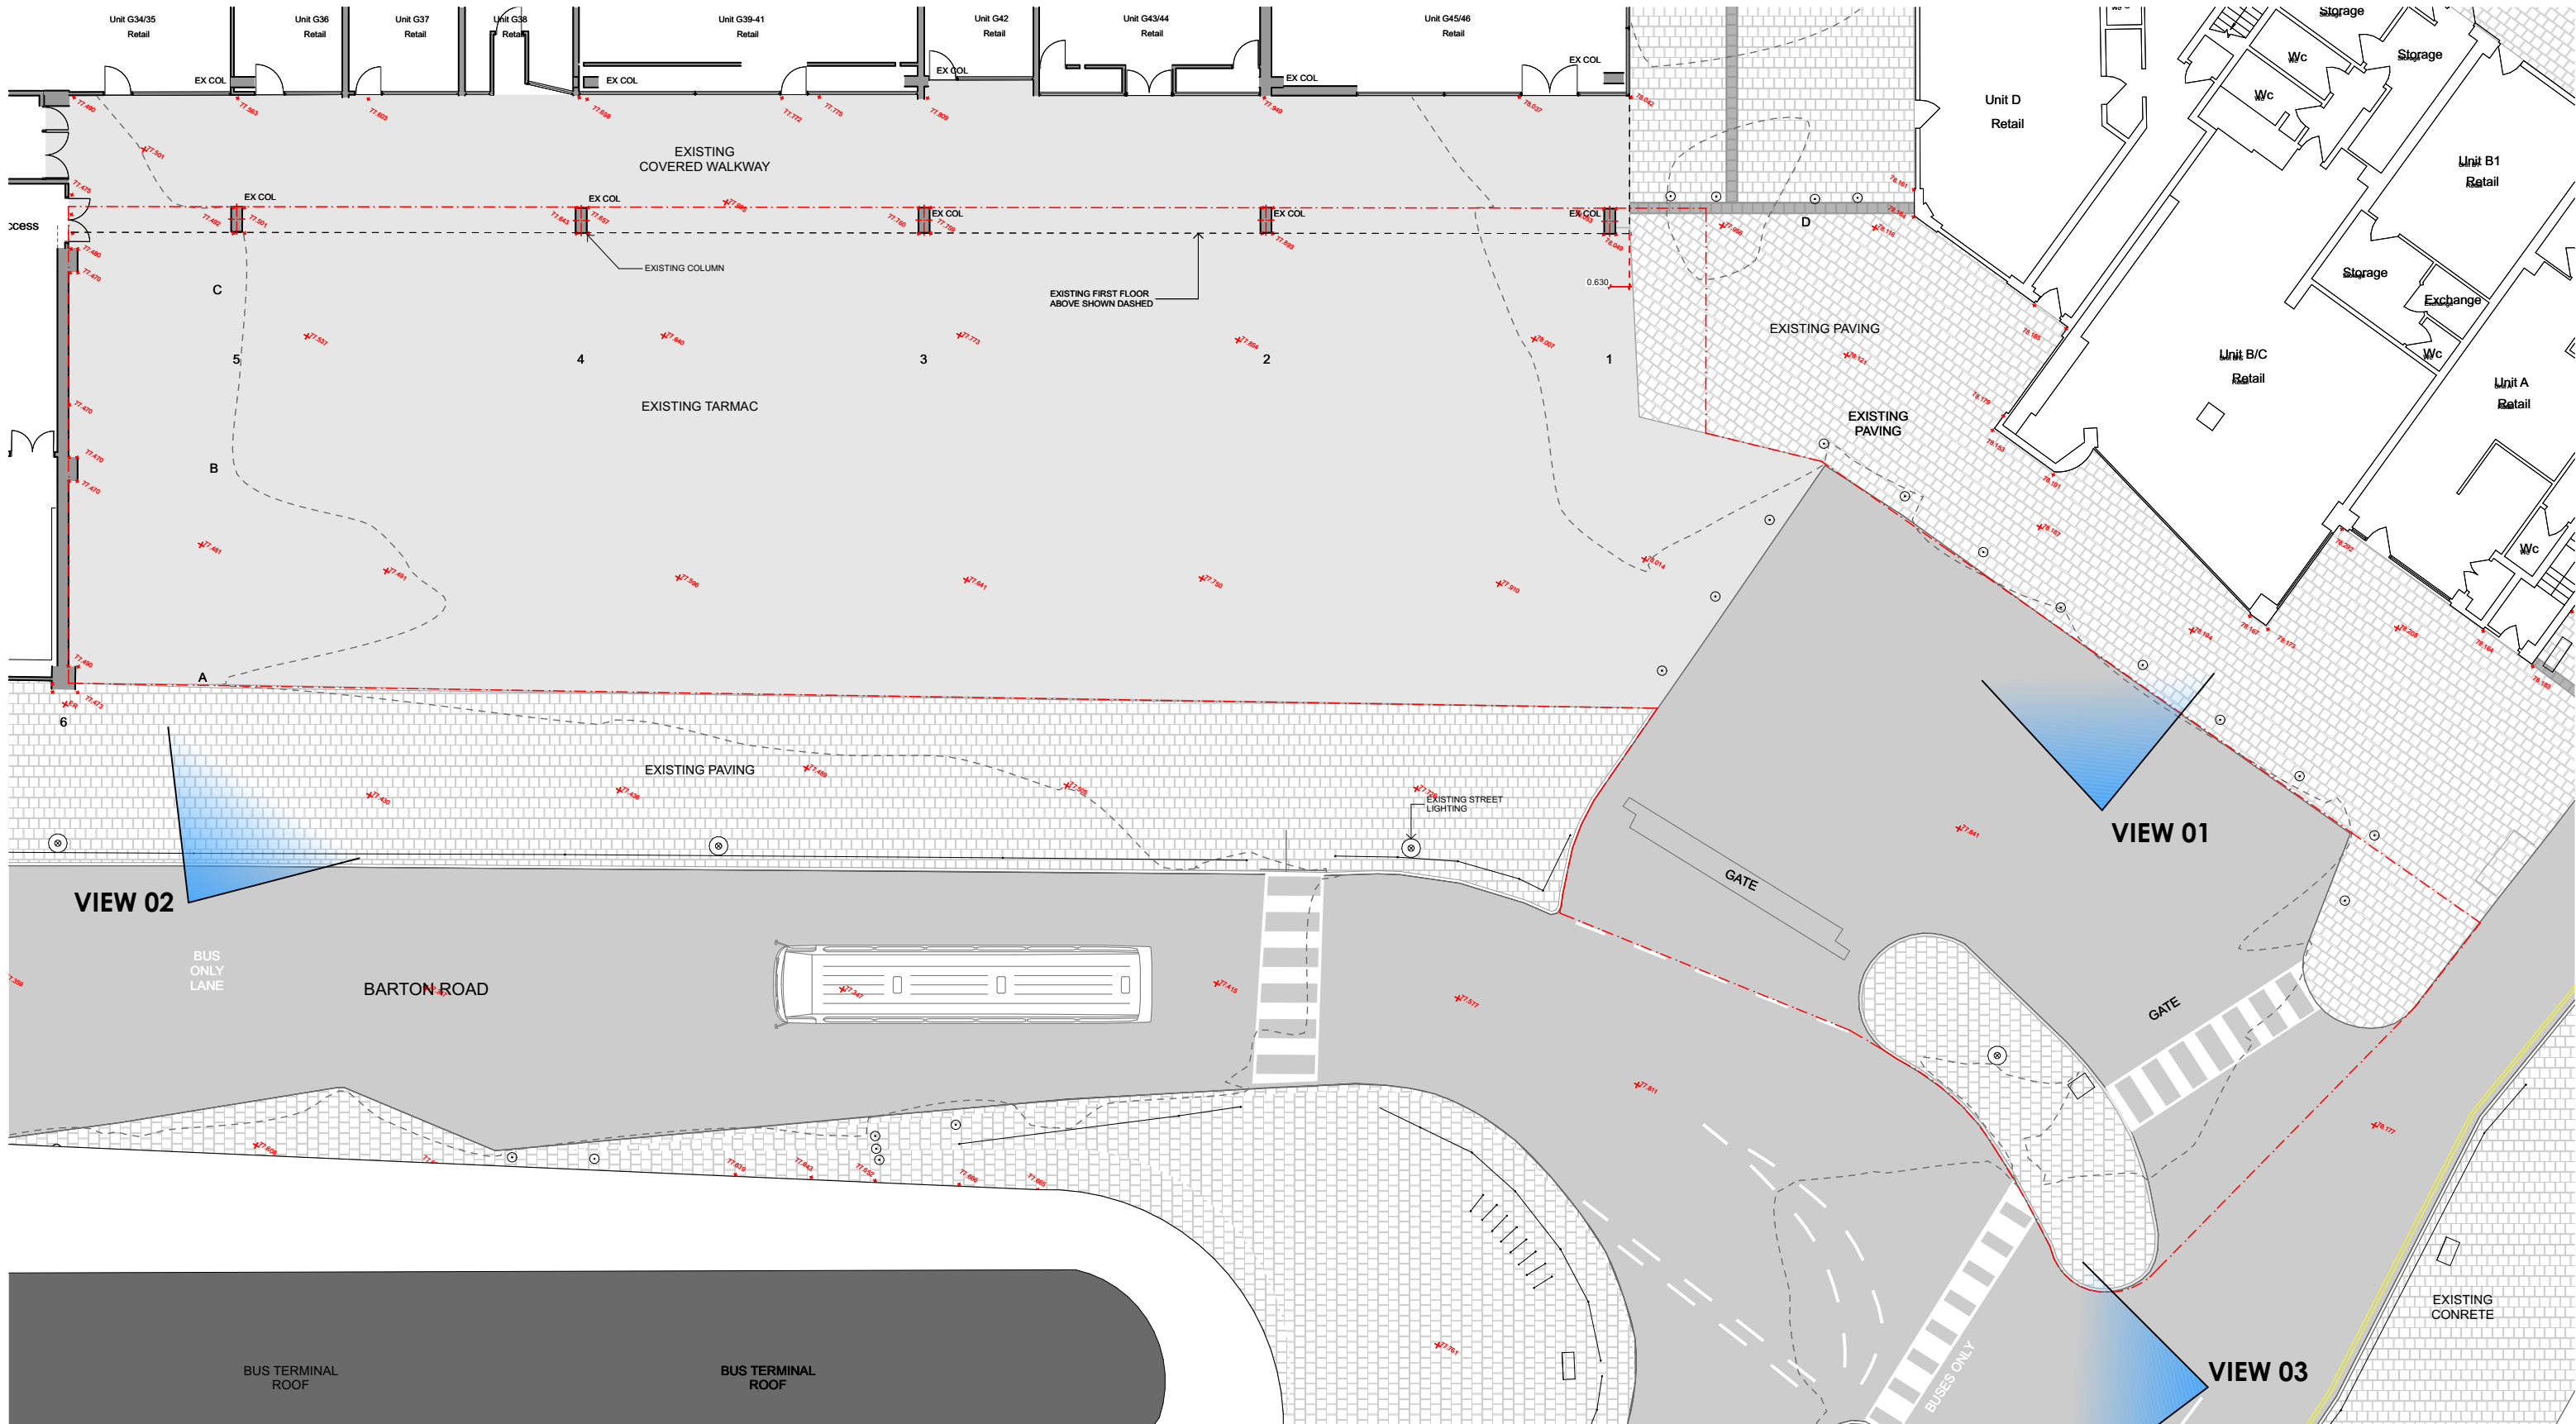

EXISTING VIEW FROM ABOVE



EXISTING VIEW 01




EXISTING VIEW 02



EXISTING VIEW 03

Issue		
ISSUE	DATE	INT. DESCRIPTION
P1	2023.03.02	MH ISSUED FOR PLANNING

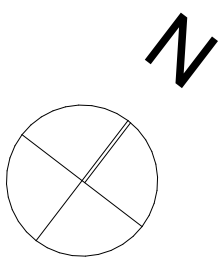

turnerbates
DESIGN & ARCHITECTURE

This drawing is the sole copyright of
Turnerbates and is not to be reproduced
without permission.

All survey information used in this
drawing was provided by **ELANDI LLP**.
All areas and measurements to be
checked on-site.

CLIENT
PROJECT
MIDDLETON SHOPPING CENTRE
Proposed Carpark Scheme

ADDRESS
Limetrees Road, Middleton,
Lancashire M24 4EL

STATUS
FOR PLANNING

EXISTING SITE PHOTOS

Figured dimensions take precedence over scale dimensions. Contractors must
verify all dimensions on site before commencing any work or making shop
drawings.

SCALE @A1	DATE	DRAWN	CHECKED
N.T.S	MAR - 23	MH	JF
PROJECT NUMBER	DRAWING NUMBER	ISSUE	
TB_23_2068	P001	P1	