

- 1) ALL DIMENSIONS TO BE CHECKED ON SITE AND NOT SCALED FROM THIS DRAWING.
- 2) HOLLIS SHALL BE INFORMED IN WRITING OF ANY DISCREPANCIES.
- 3) ALL DIMENSIONS ARE IN METRES ONLY.
- 4) ALL LEVELS ARE BASED ON A GPS TIE TO THE OSGM15(GB) GEOID MODEL.

[illegible]

Not To Scale

▲ 30.00 Elevation Level

↘ Sloping Surface

Op. Opaque

REVISION

THIS DRAWING IS FOR THE FOLLOWING PURPOSE ONLY:
 PRELIMINARY ☐ TENDER ☐ CONSTRUCTION ☐
 SKETCH ☐ MEASURED SURVEY ☒ CONTRACT ☐

TITLE
PROPOSED WAREHOUSE
ELEVATIONS - SHEET 1 OF 2

CLIENT

Tritax Management LLP
6 Duke Street
London
SW1Y 6BN

PROJECT NAME


Tesco Distribution Centre
Stakehill Industrial Estate
Middleton, Manchester
M24 2YX




The Lexicon
10-12 Mount Street
Manchester
M2 5NT

T +44 161 832 7031
W hollisglobal.com


DATE February 2024		DRAWN BY KM	
SCALE 1:200 @A0		CHECKED IR	
PROJECT	LINE	ORIGINATOR	VOLUME/ ZONE/BLDG
119831	108	HLS	01
FILE TYPE	DISCIPLINE/ ROLE	NUMBER	STATUS
M2	B	10490	A1

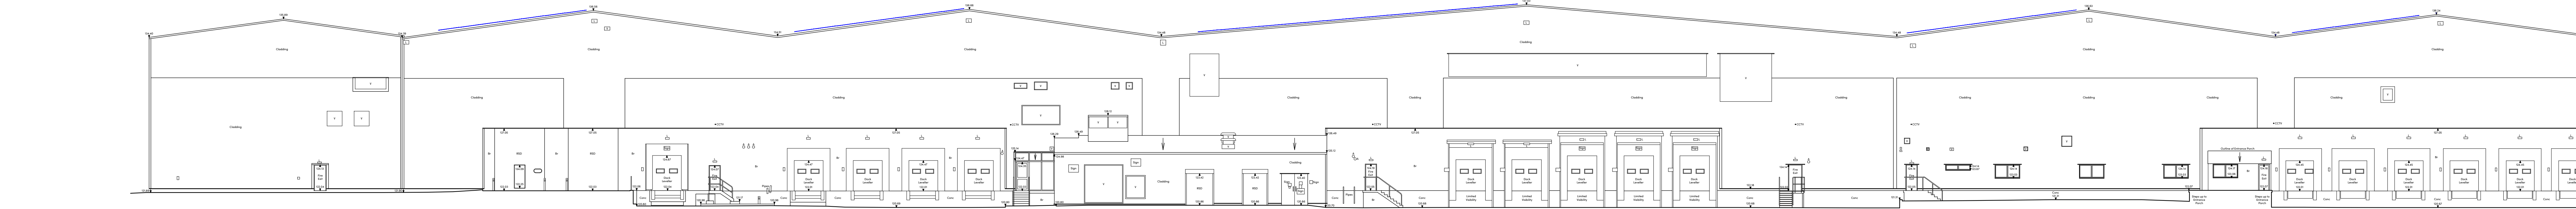

ELEVATION 1

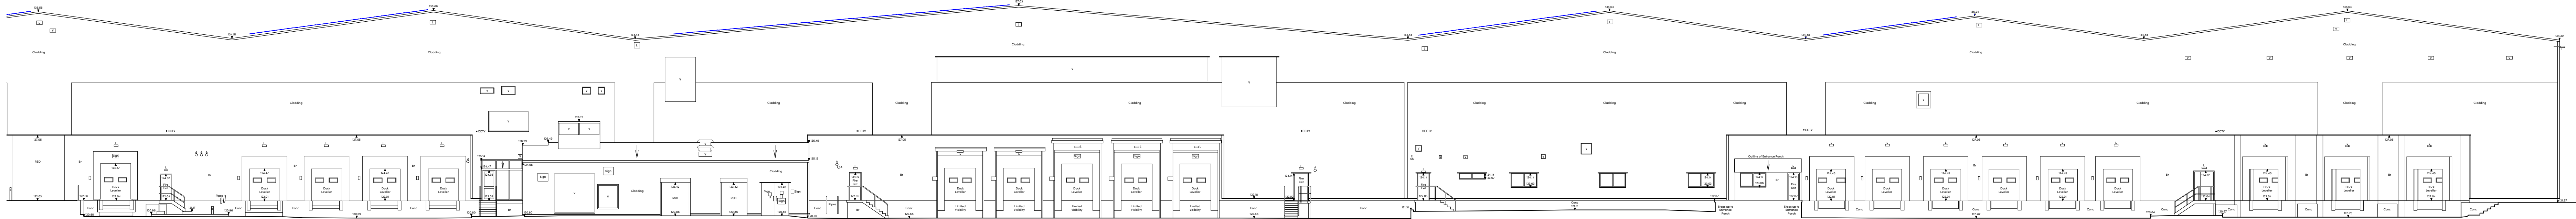

ELEVATION 1

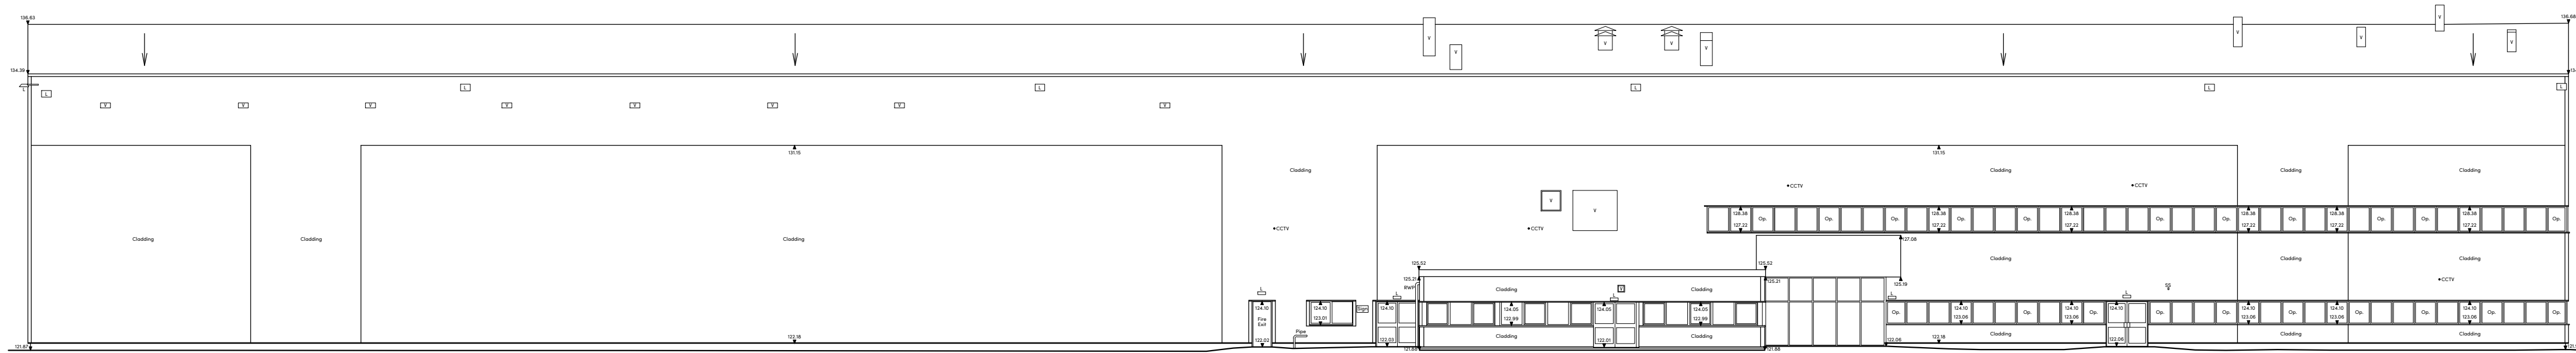

ELEVATION 2

