


[illegible]

**Figured dimensions to be used. Do not scale from drawing.**

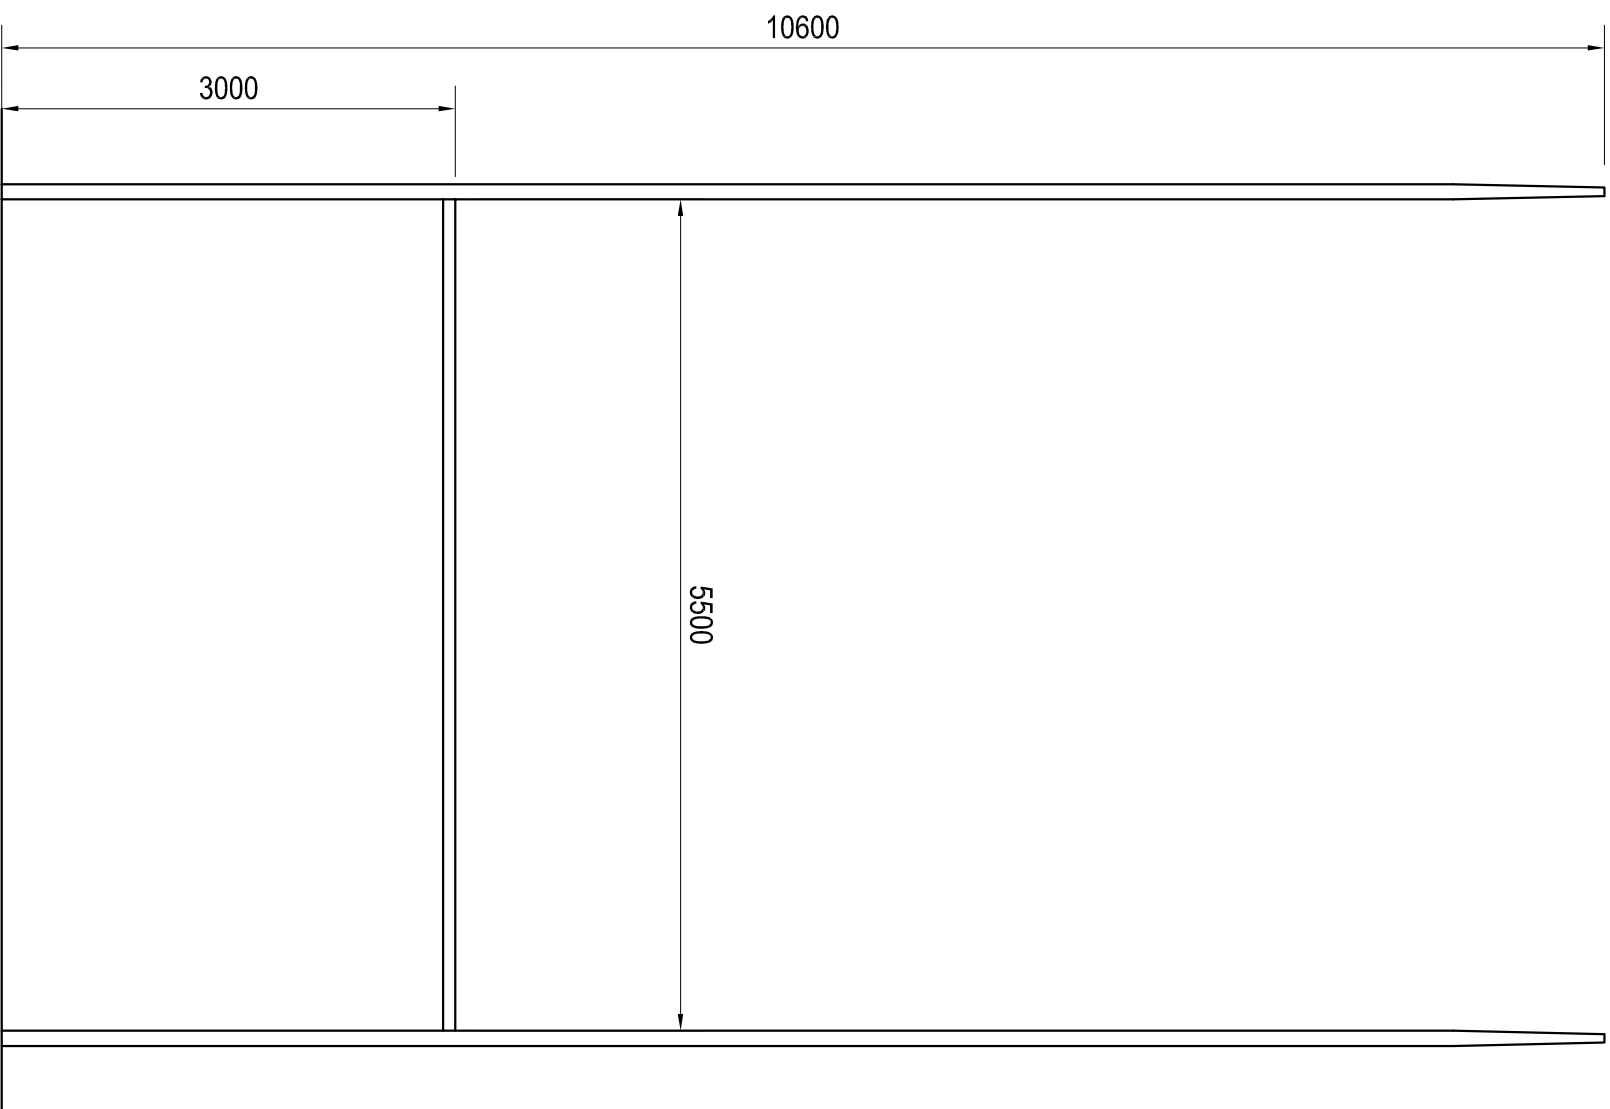

## HIGHWAYS, PROPERTY & STRATEGIC HOUSING

No. 1 Riverside, Smith Street, Rochdale, OL16 1XU  
Tel: (01706) 647474

## Client ENVIRONMENTAL MANAGEMENT

Project  
**BALDERSTONE PARK  
PLAYING PITCHES**

# RUGBY LEAGUE GOAL POSTS

|             |          |                  |           |
|-------------|----------|------------------|-----------|
| Drawn by    | Date     | Purpose of Issue | Scale     |
| RW          | 16/08/23 |                  | 1:50 @ A3 |
| Checked by  | Date     | Project No.      |           |
|             |          | <b>2002803</b>   |           |
| Approved by | Date     | Drawing No.      |           |
|             |          | <b>F - 12</b>    |           |