


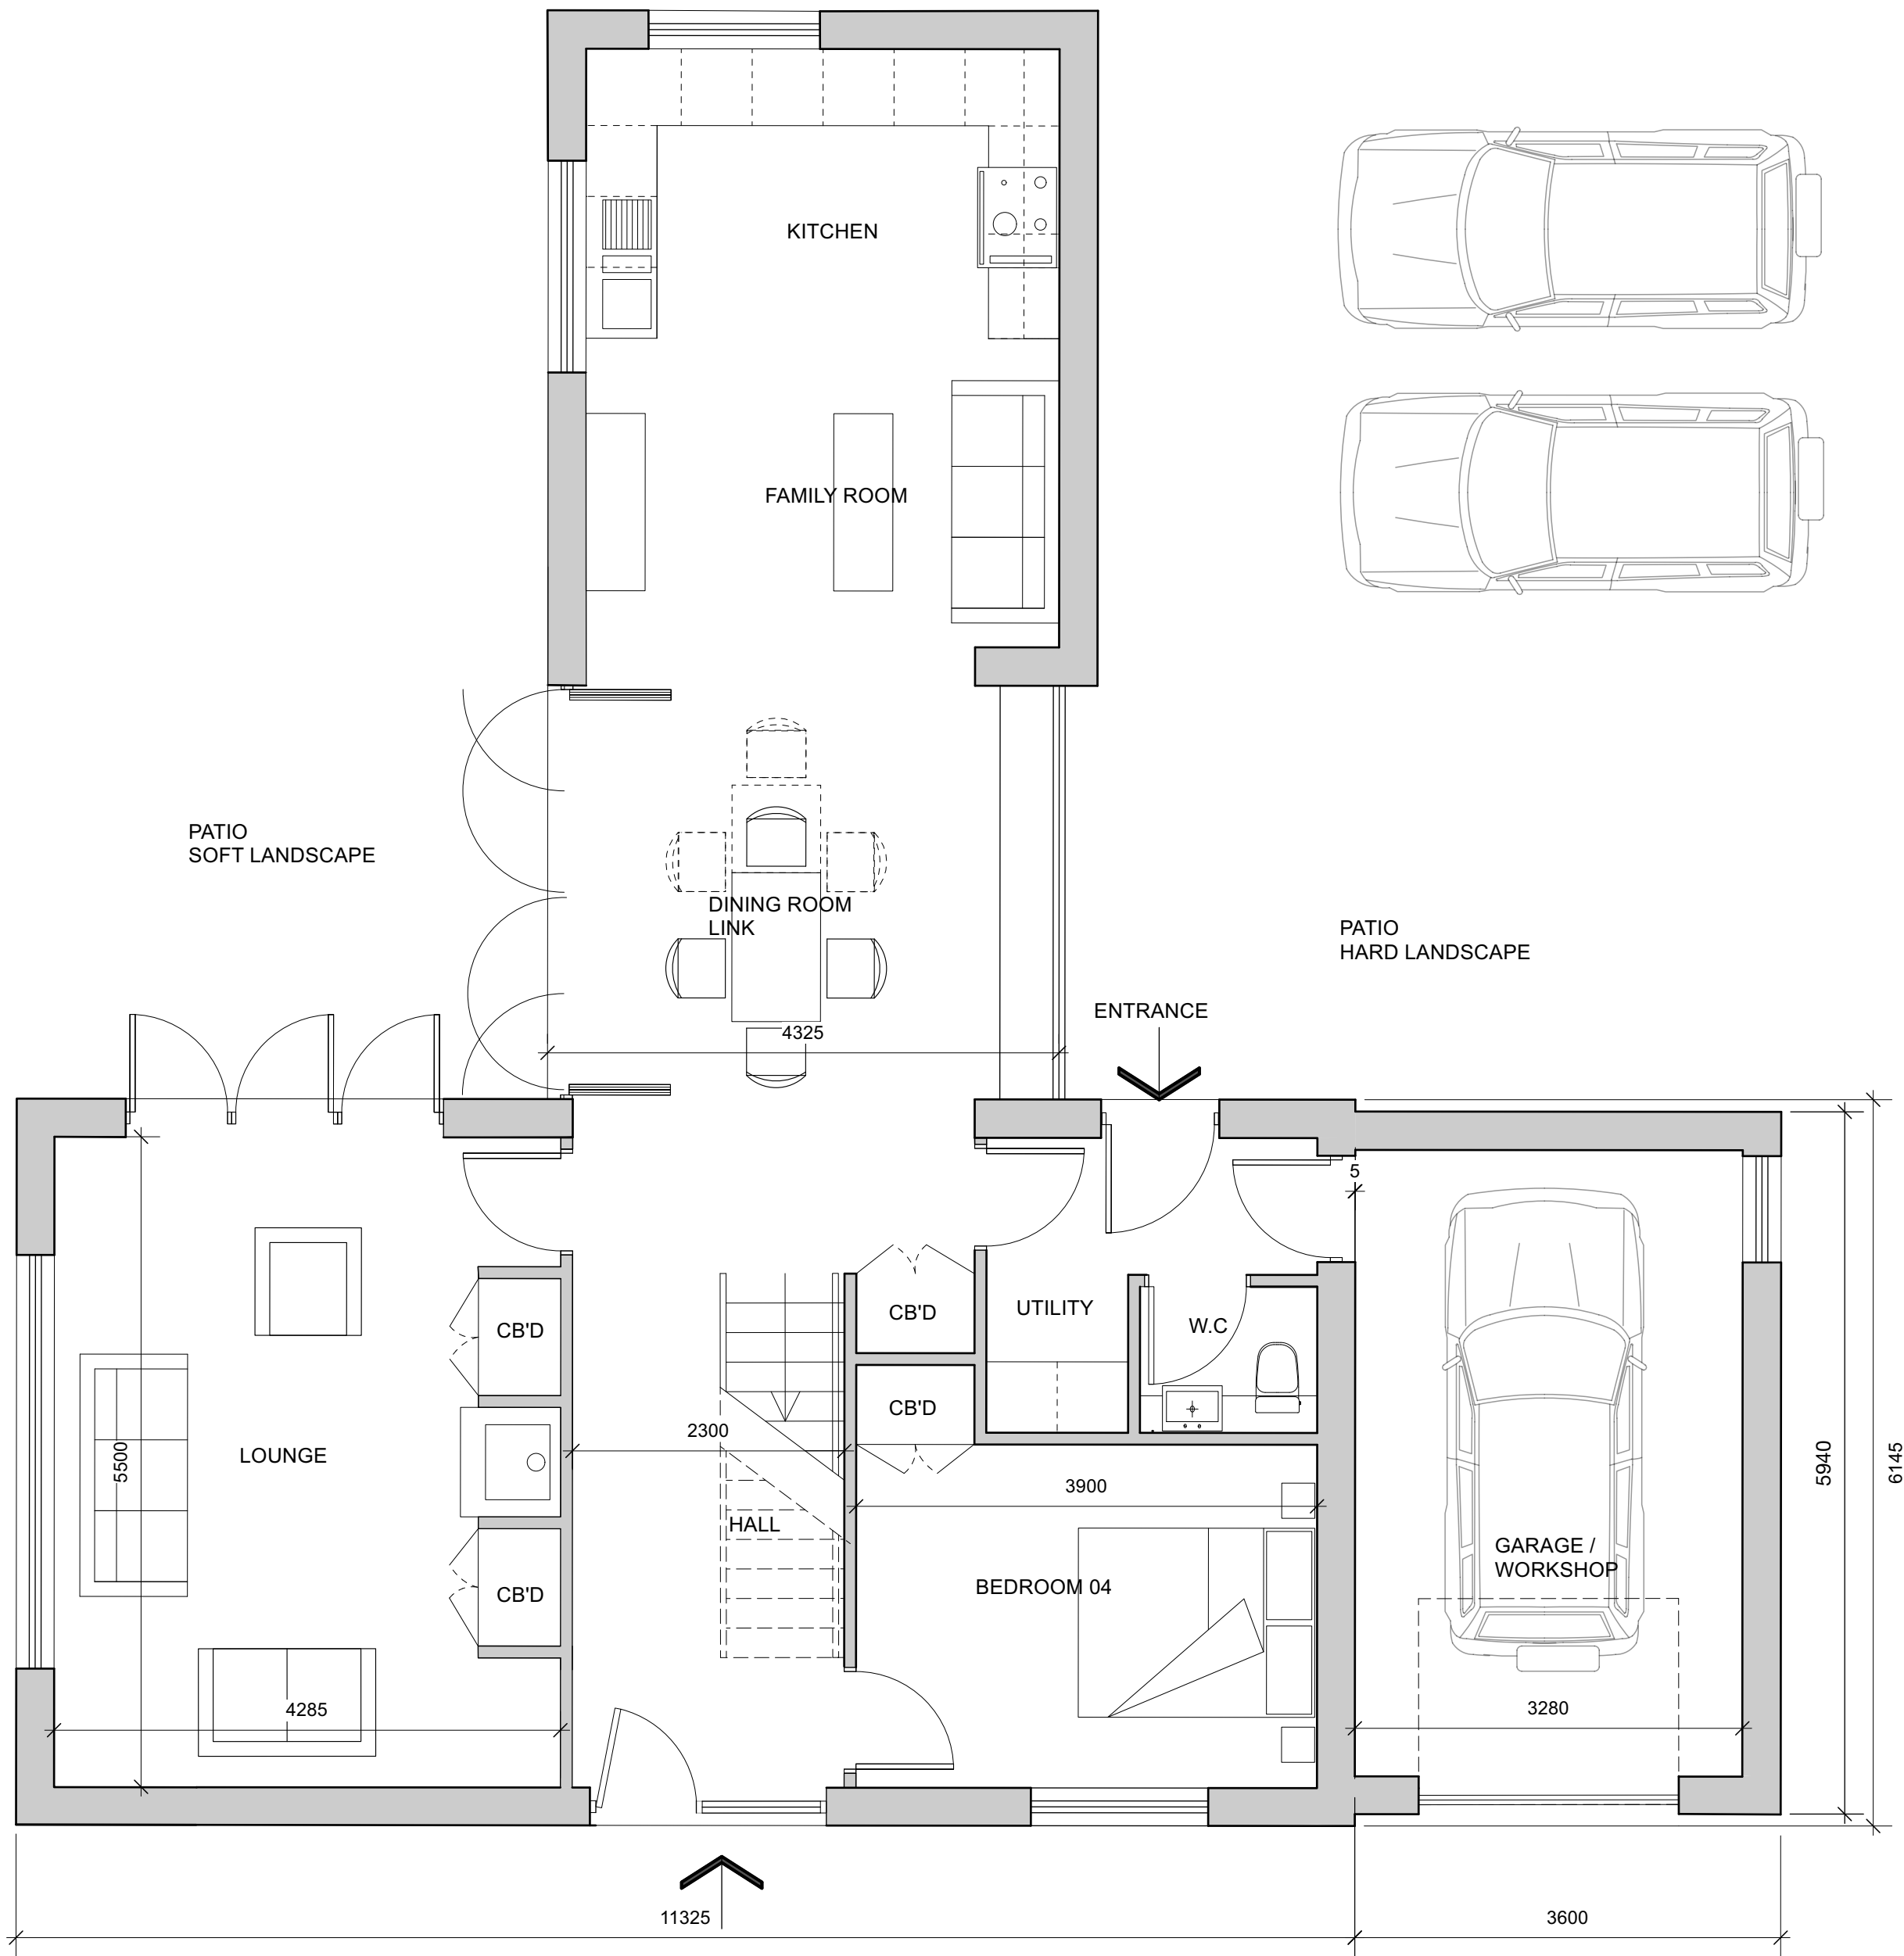


PROPOSED NEW DWELLING- GROUND FLOOR
1:50 SCALE
0 500 1,500 2,500mm
Scale 1:50

NEW HOUSE	
Accommodation:	Total:
Double Bedrooms	4
Single Bedrooms	0
Habitable area	155Msq
Garage	18Msq



PROPOSED NEW DWELLING- FIRST FLOOR
1:50 SCALE
0 500 1,500 2,500mm
Scale 1:50

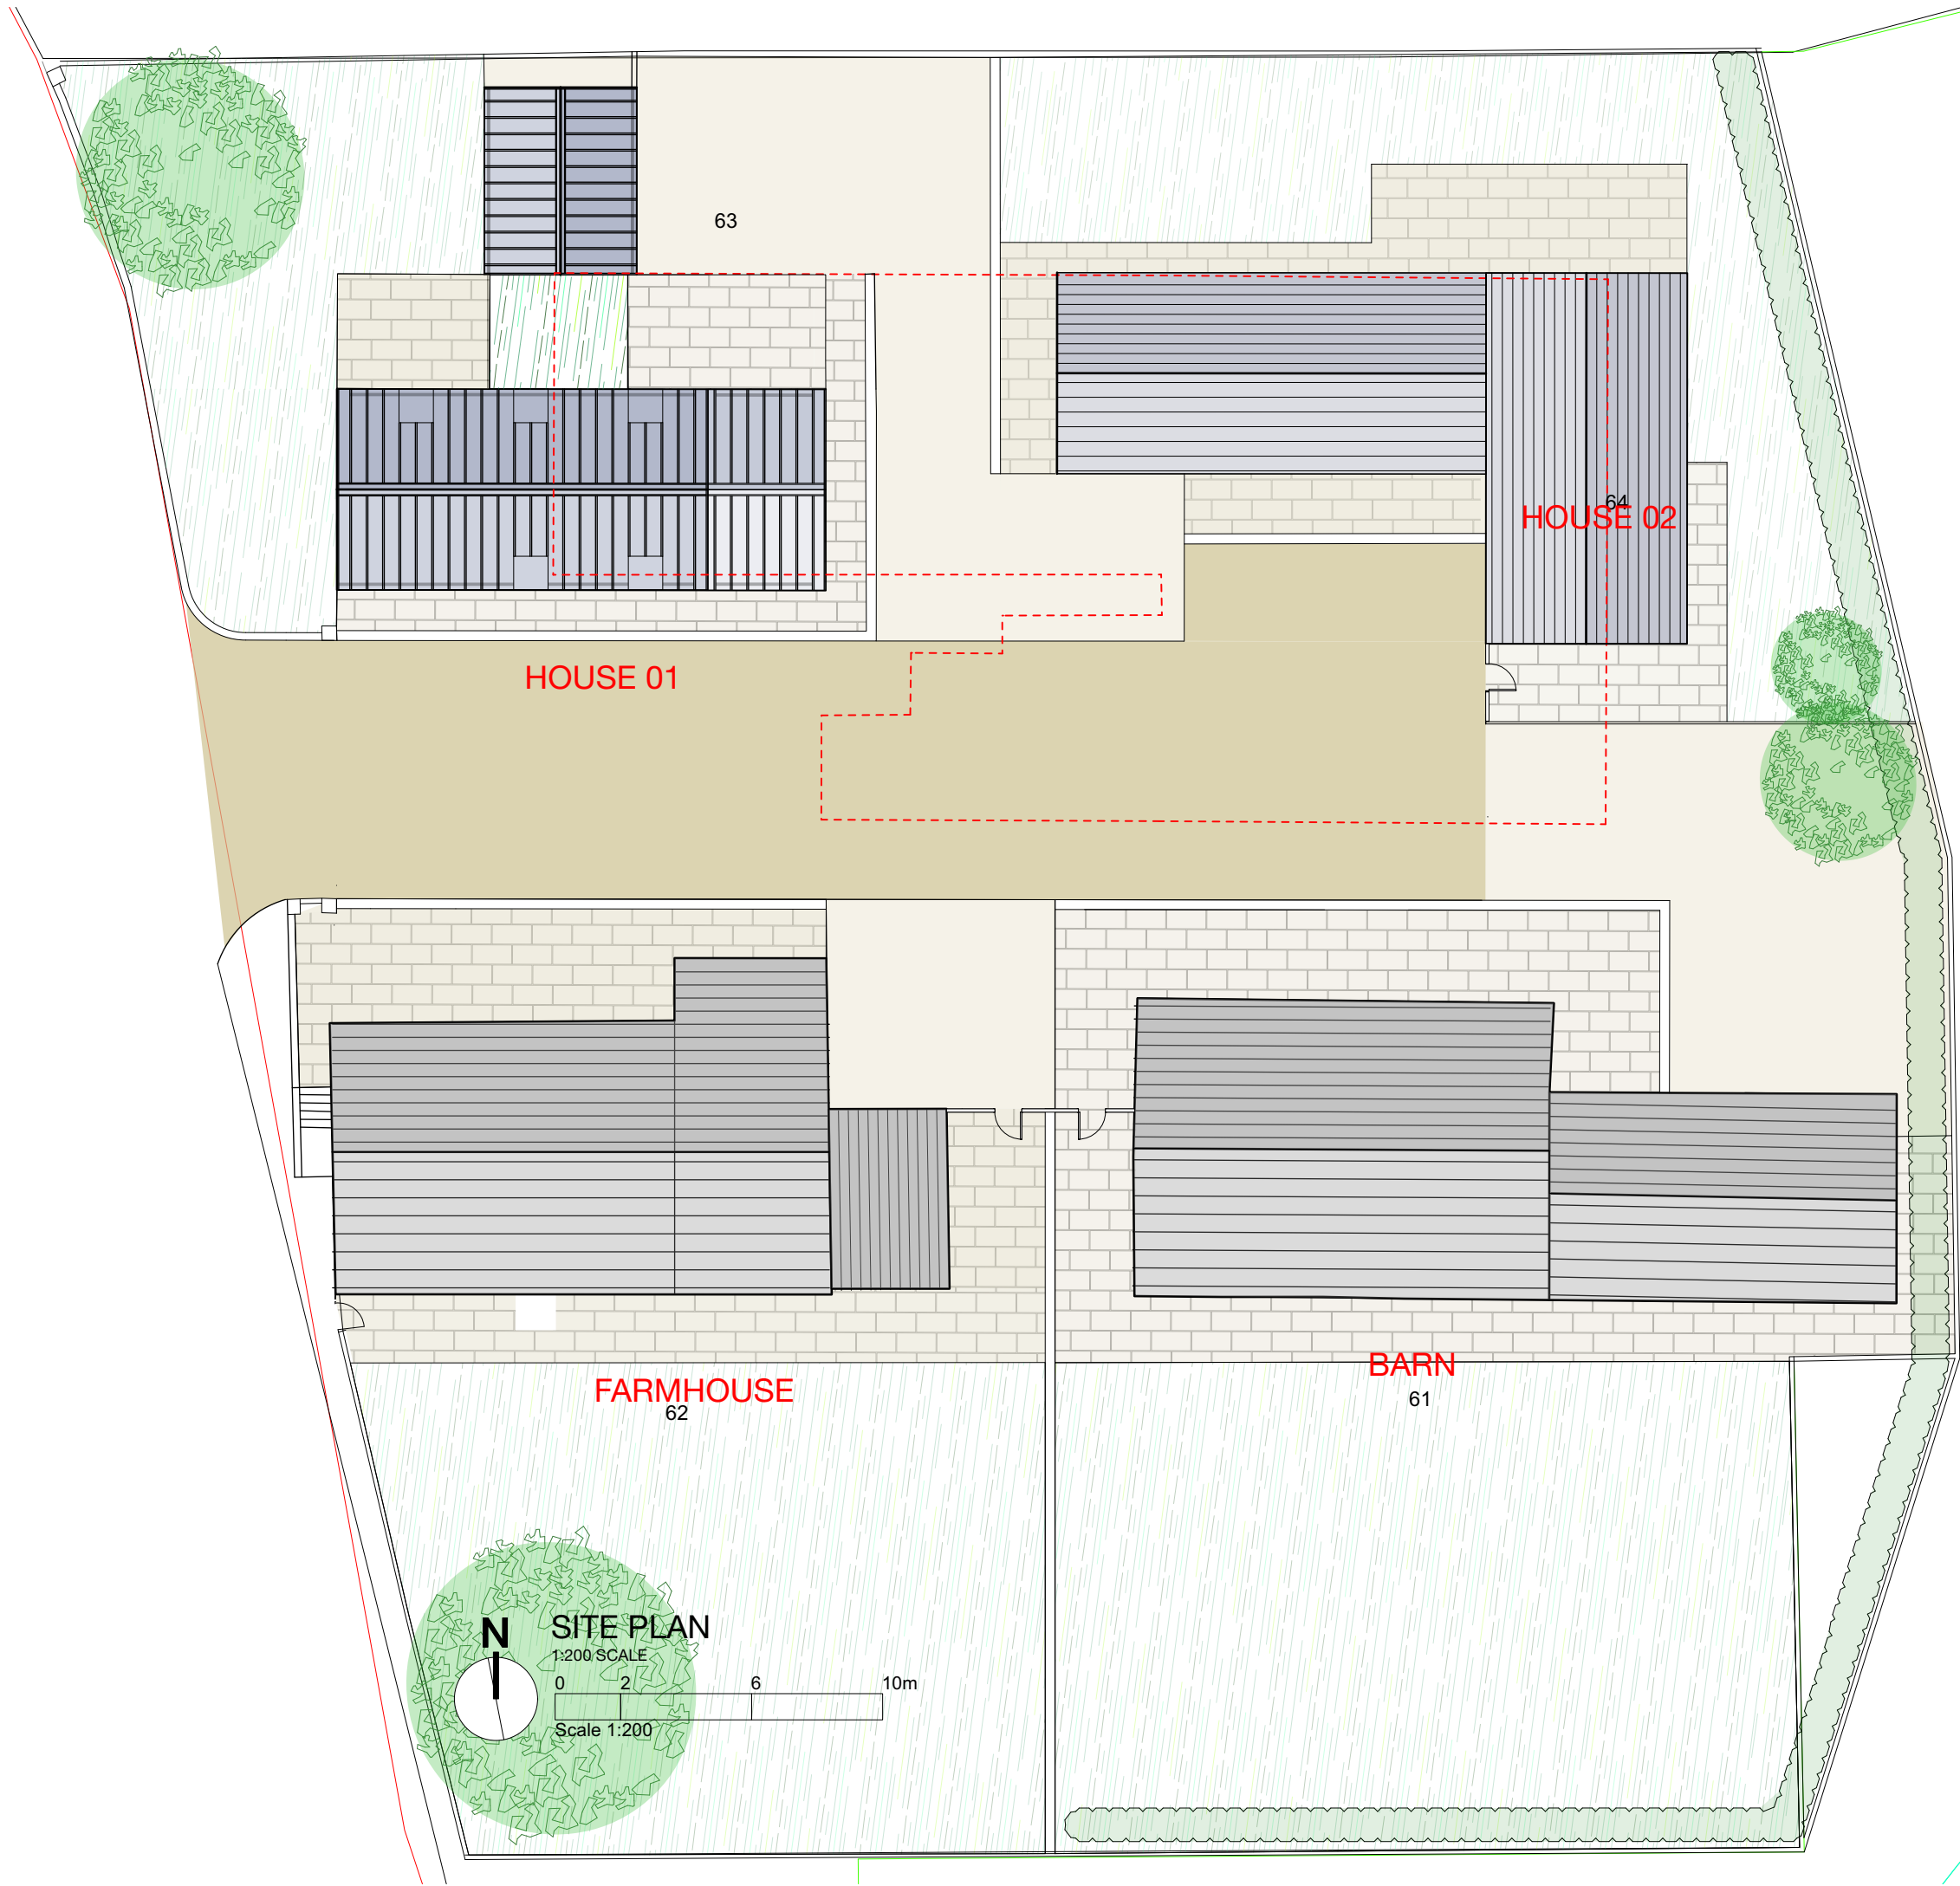

H	28/11/2023	Door and sidelight amended to house 1
G	24/11/2023	Revised following further LPA comments
F	07/07/22	Annotations amended
E	13/06/2022	Landscape materials amended
D	17/05/2022	MB Alternative layouts for the new houses
C	25/01/22	MB Garages separated. Minor changes to internal layout of house
B	17/01/22	MB Alternative layout for the Bungalows
A	22/12/21	MB Garages removed- new bungalow added

Proposed Redevelopment

Address
Silver Hill Farm
Rochdale

Client
Barratt & David Wilson Homes
North West

Drawing
New House 01 Plans

storah architecture
Chartered Architects
RIBA Chartered Practice

www.storah.com	mail@storah.com	01706 813214
Scale	Sheet Size	Date
1:50	ISO A1	12/11/21
Drawing Number	Revision	

21-088- 205 H