


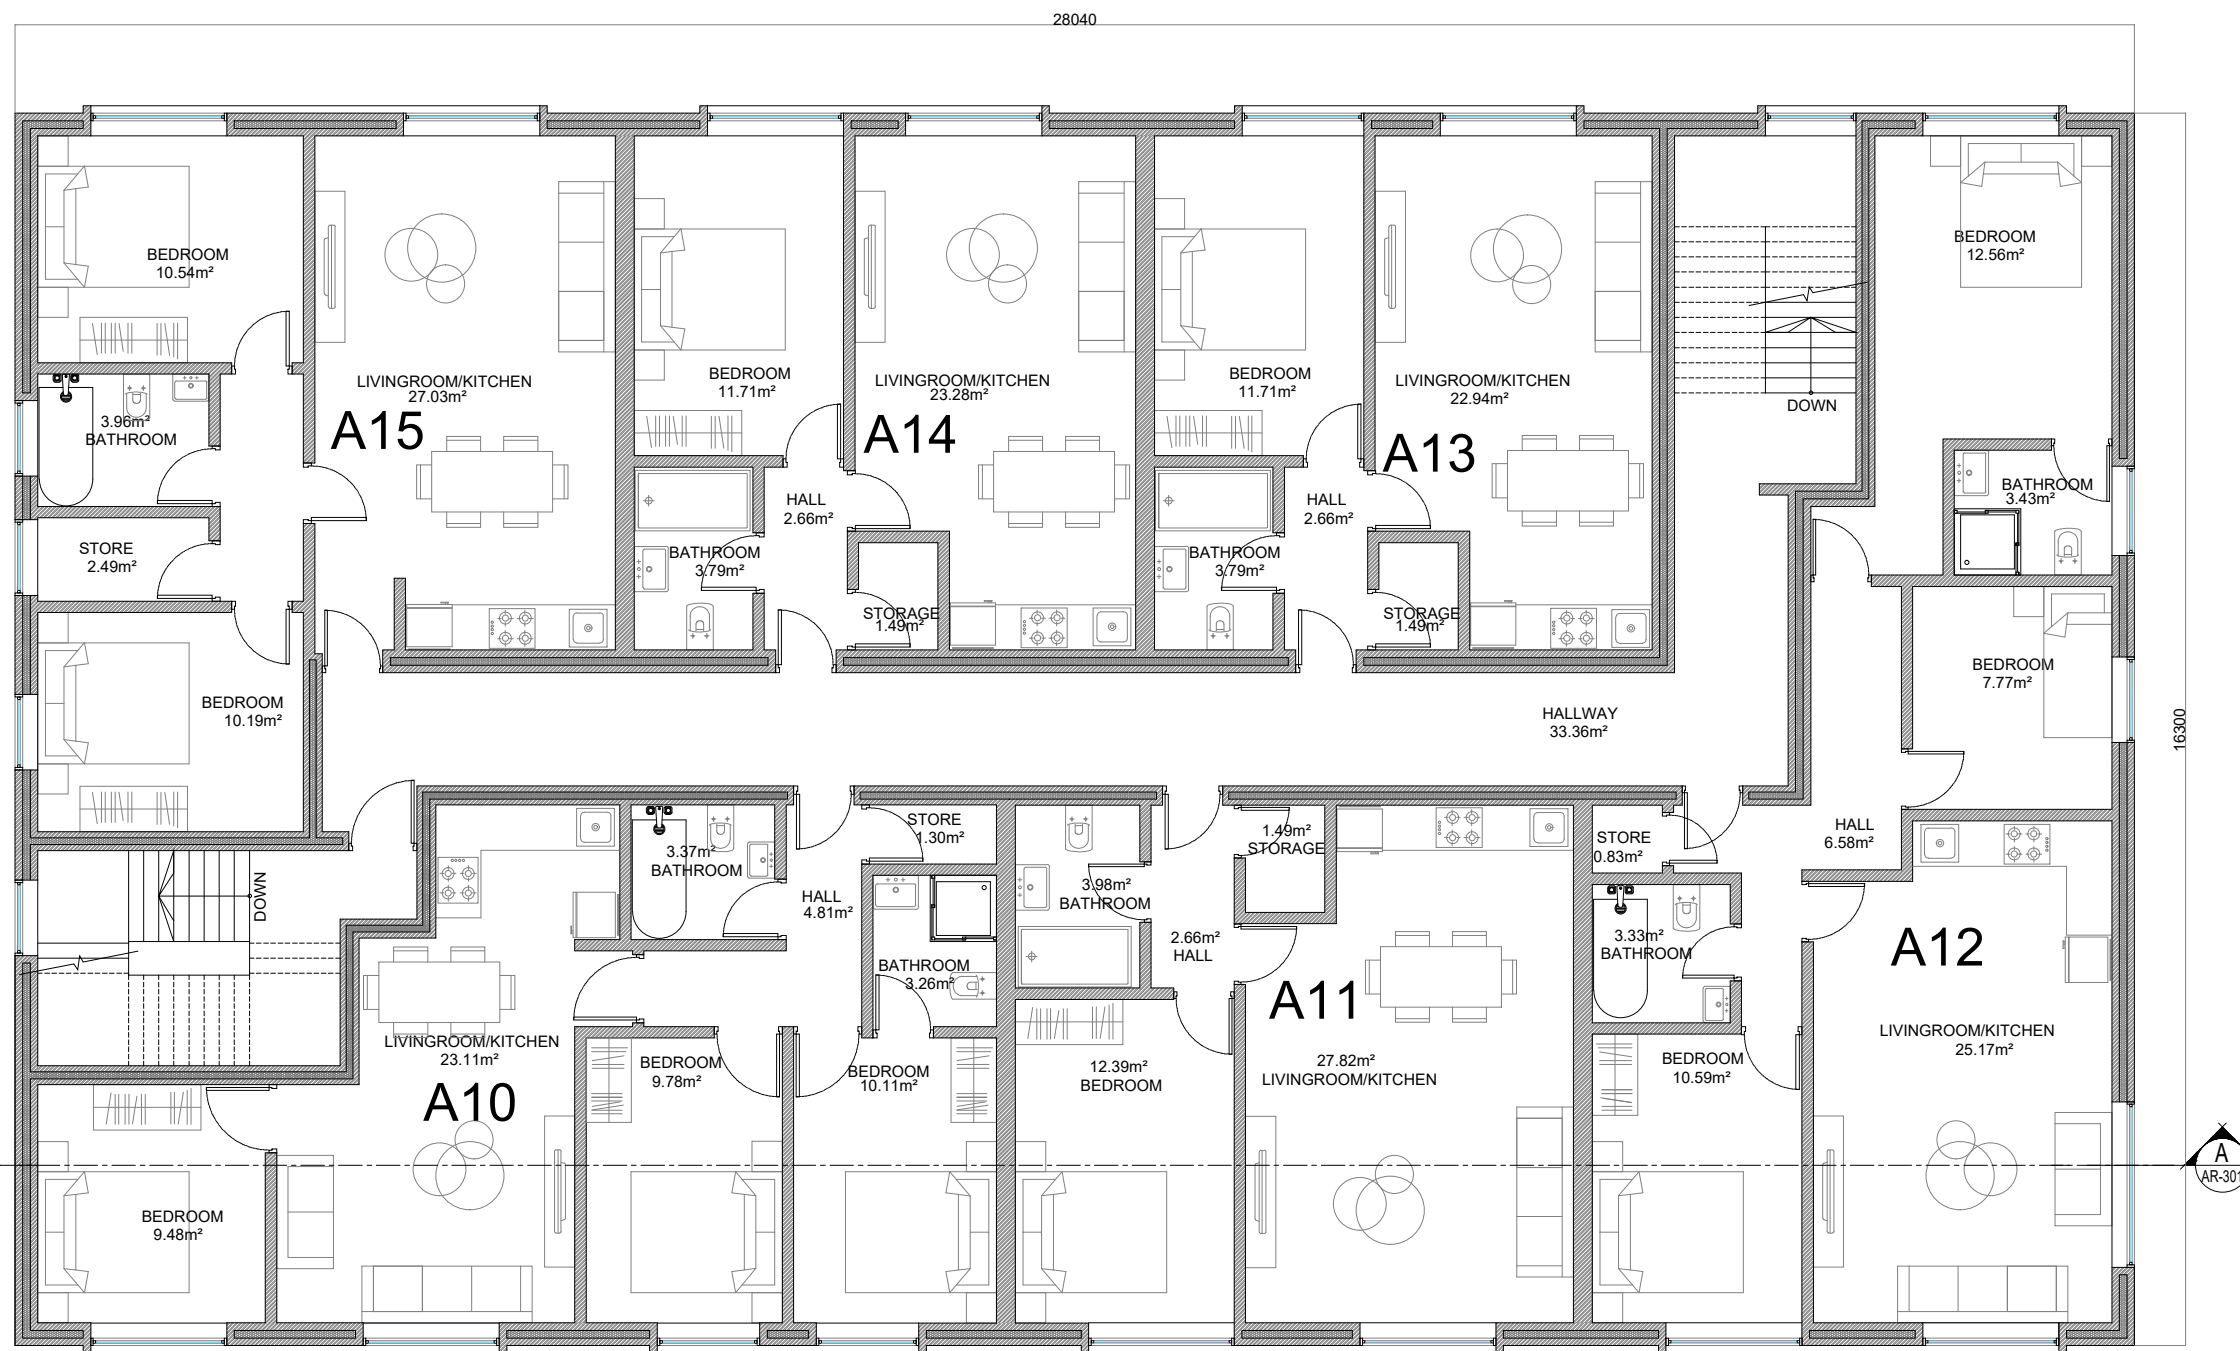

General Notes



No.	Revision/Issue	Date

Firm Name and Address

Mason and Marlowe Ltd.
Project Managers and Quantity Surveyors

**3 Colmam Gardens,
Salford Quays, M5 3NT**

Project Name and Address

**18 Sadler St,
Manchester M24 5UJ**

Project	Sheet
Date 02/11/2021	A3
Scale 1/100	