



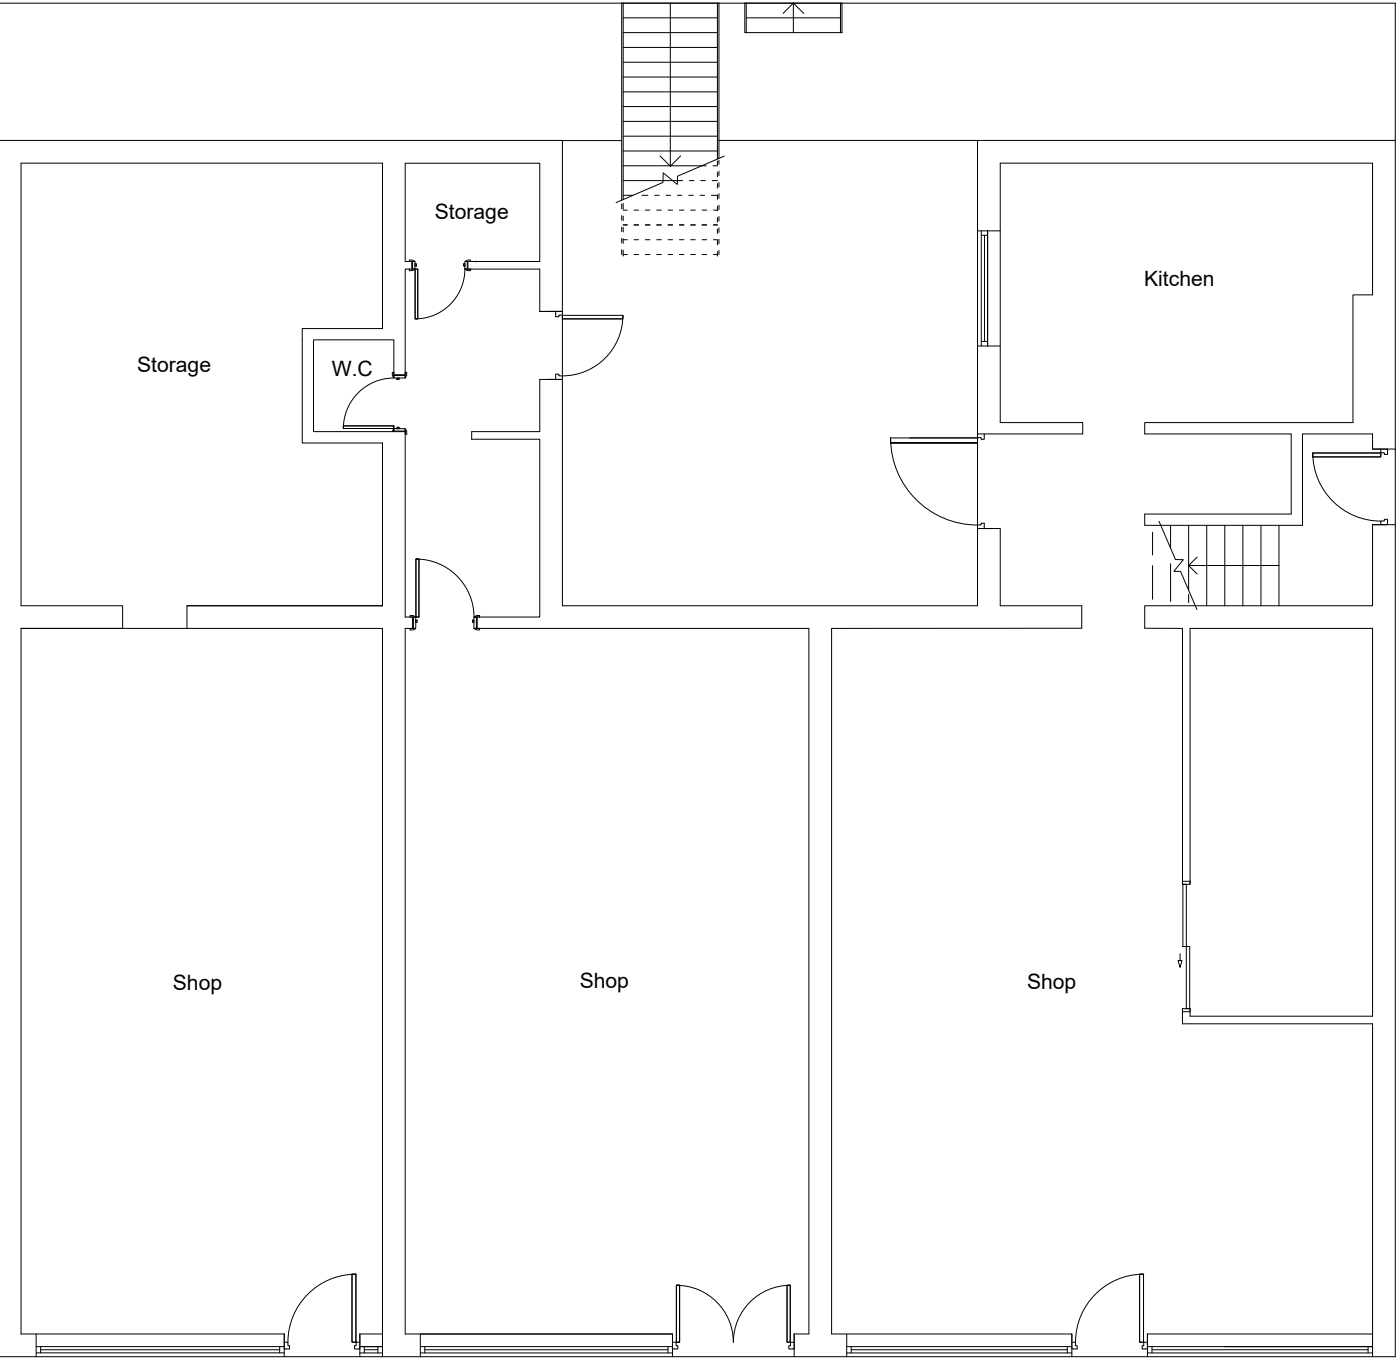

GROUND FLOOR PLAN
(EXISTING)

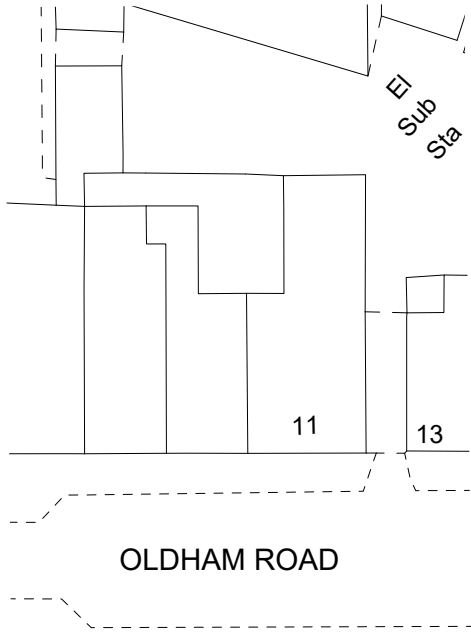

SITE PLAN (EXISTING)

Building Design Services

For:

M.FAROOQ
418 Bury Road
Rochdale
OL11 5EU
01706 712231
0796 7605 763

MRS NORIN AKHTAR

CHANGE OF USE OF FIRST
FLOOR FROM WINE BAR (SUI
GENERIS) TO SHISHA CAFÉ
(SUI GENERIS)

bds


7-11 Oldham Road
Rochdale
OL16 1UA

Scale:

(Plan)
1:100 @ A3
(Site Plan)
1:500 @ A3

Job No. & Sheet


1810/1

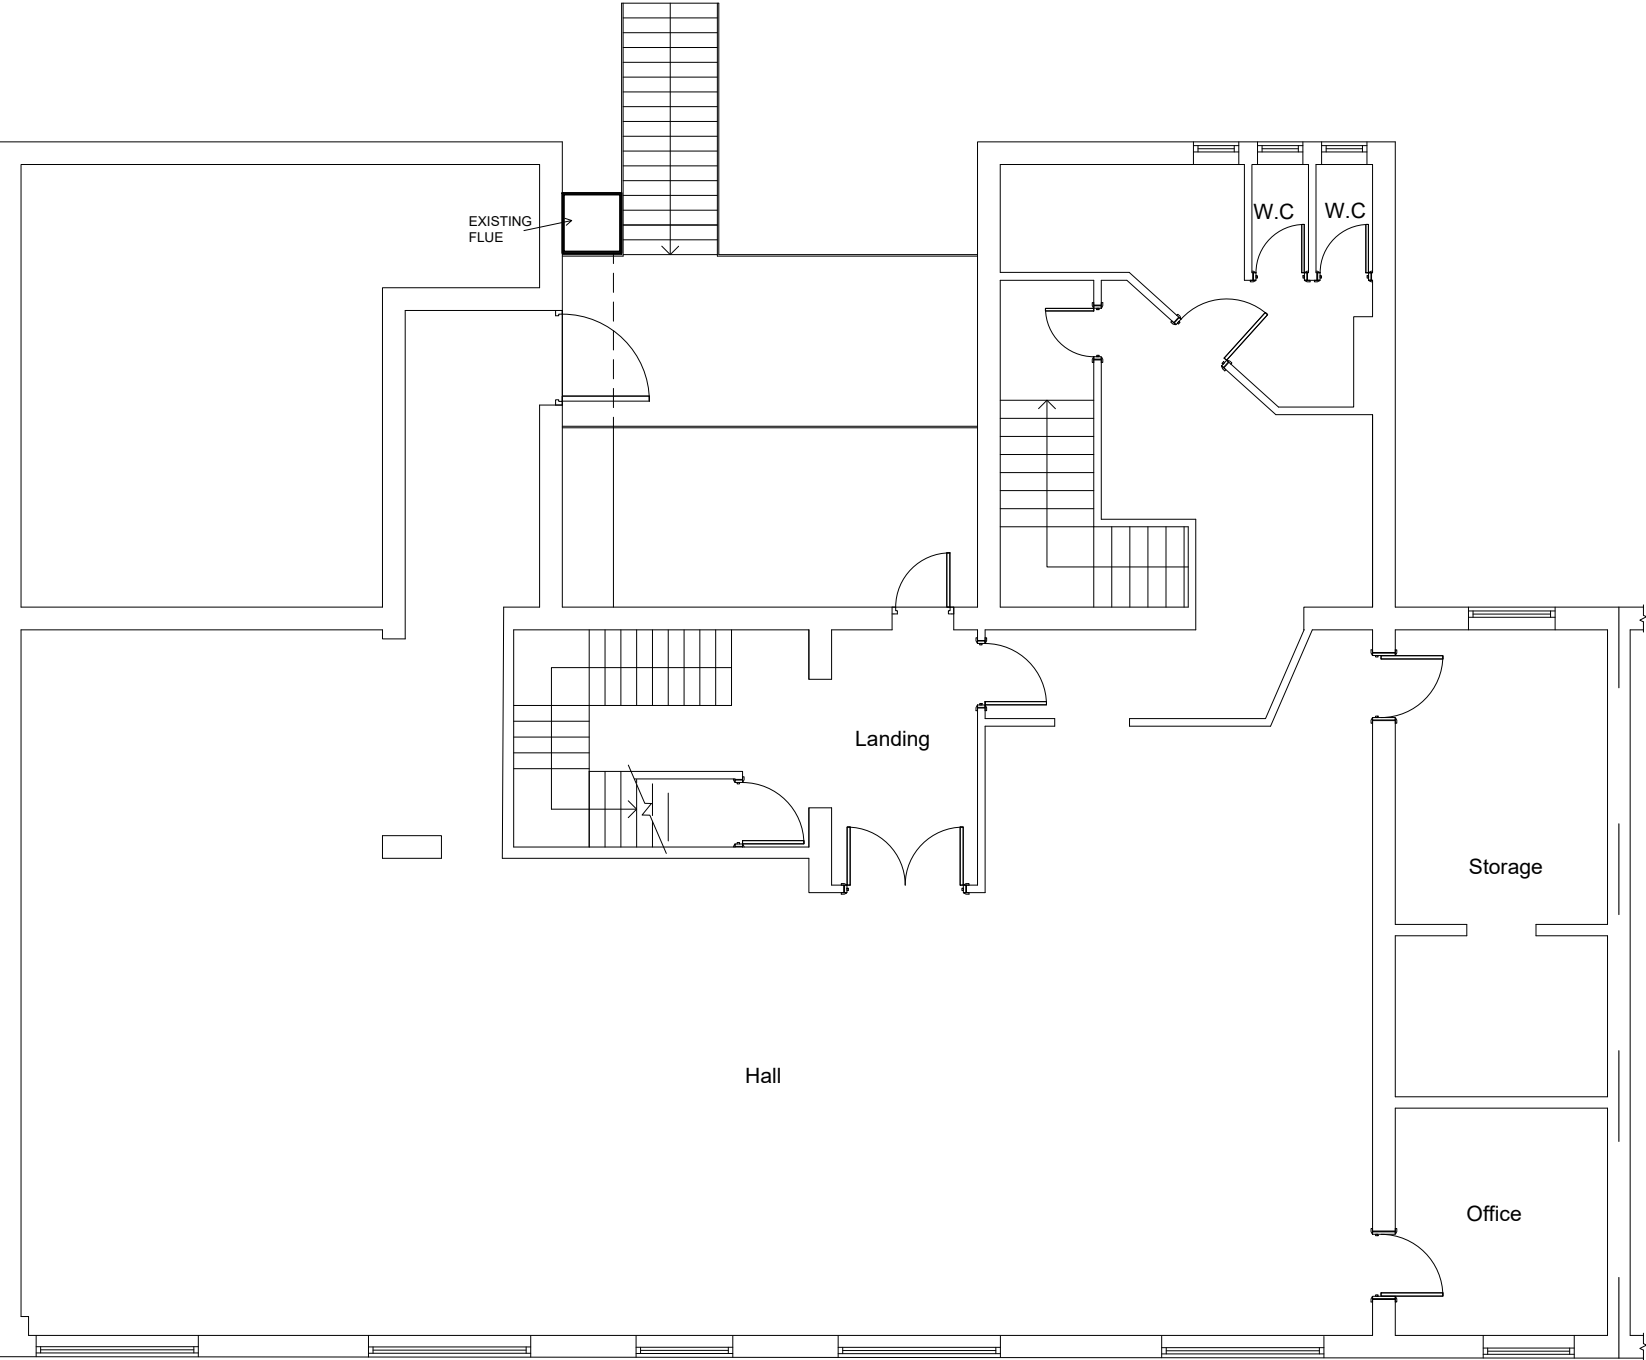


FIRST FLOOR PLAN
(EXISTING)




FRONT ELEVATION
(EXISTING)

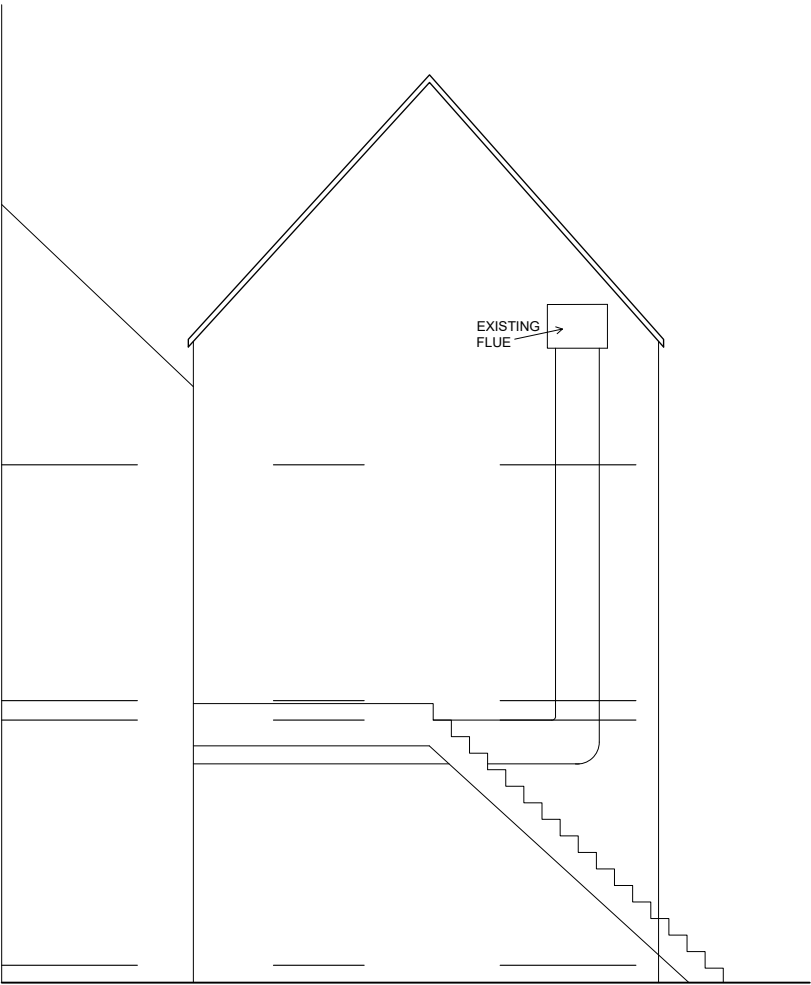


Section A
(EXISTING)

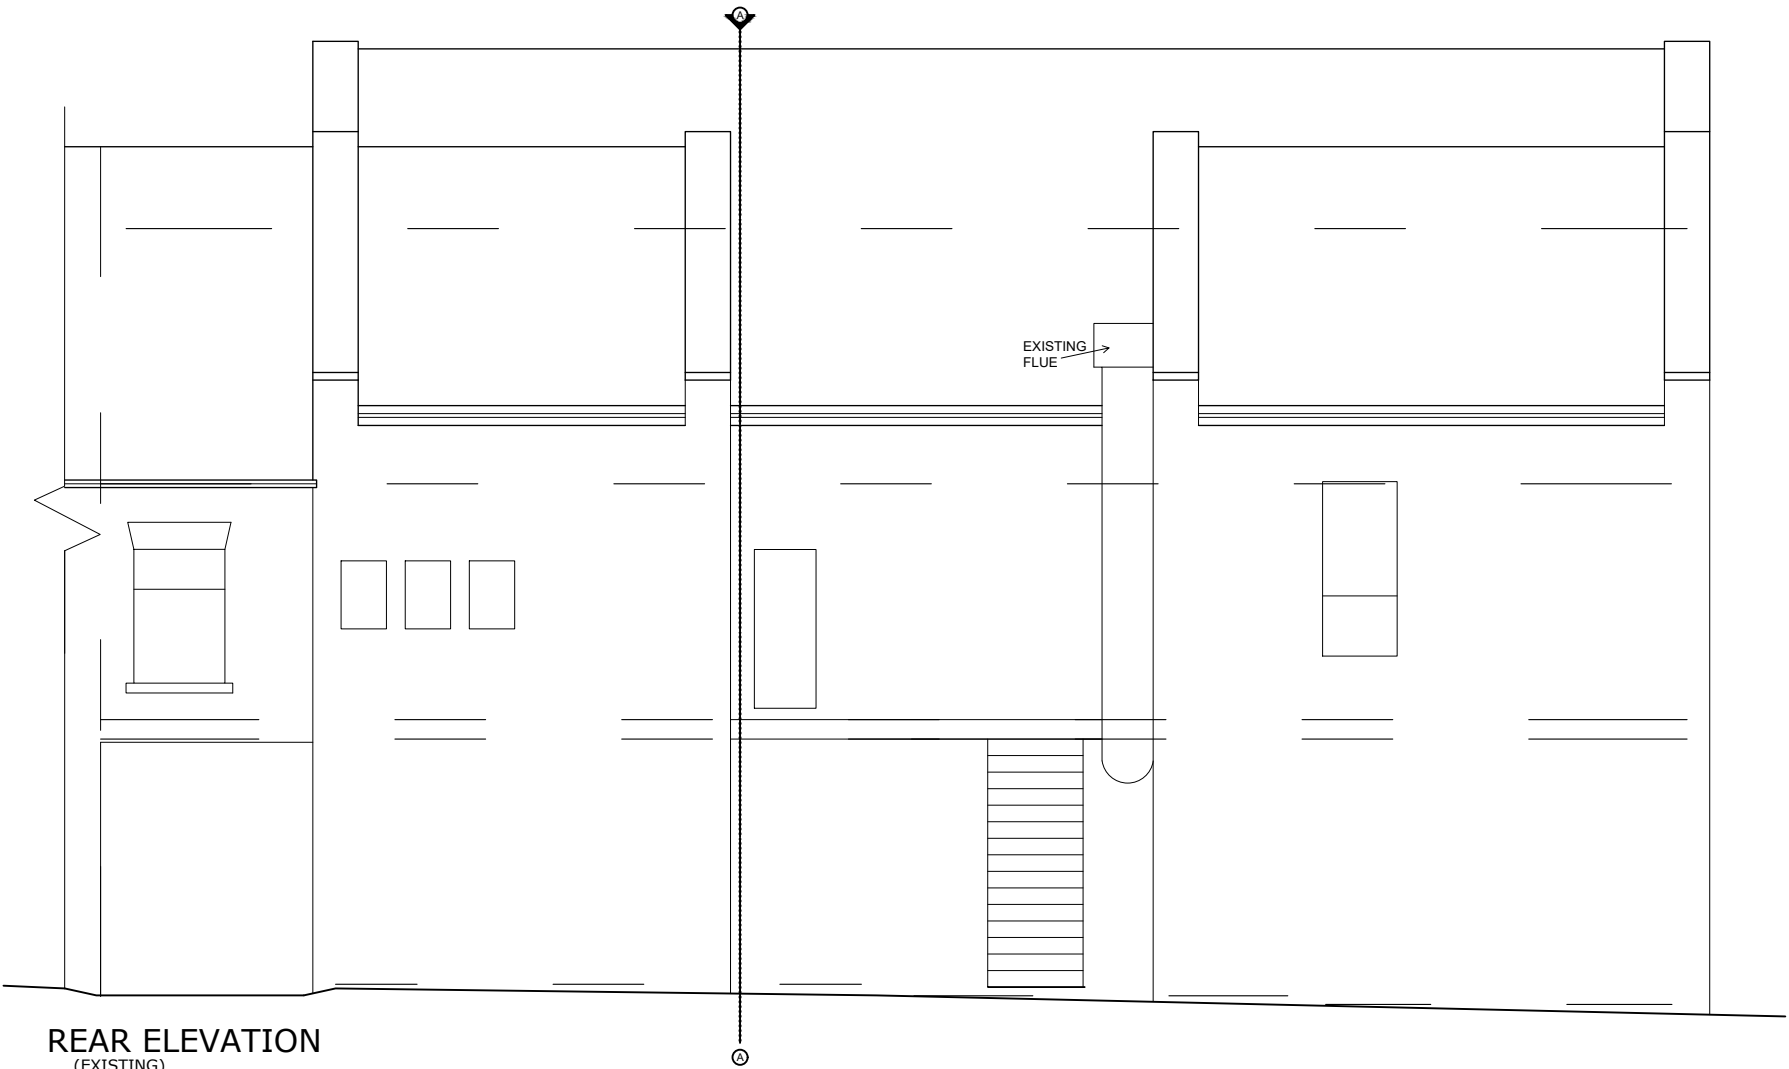

REAR ELEVATION
(EXISTING)

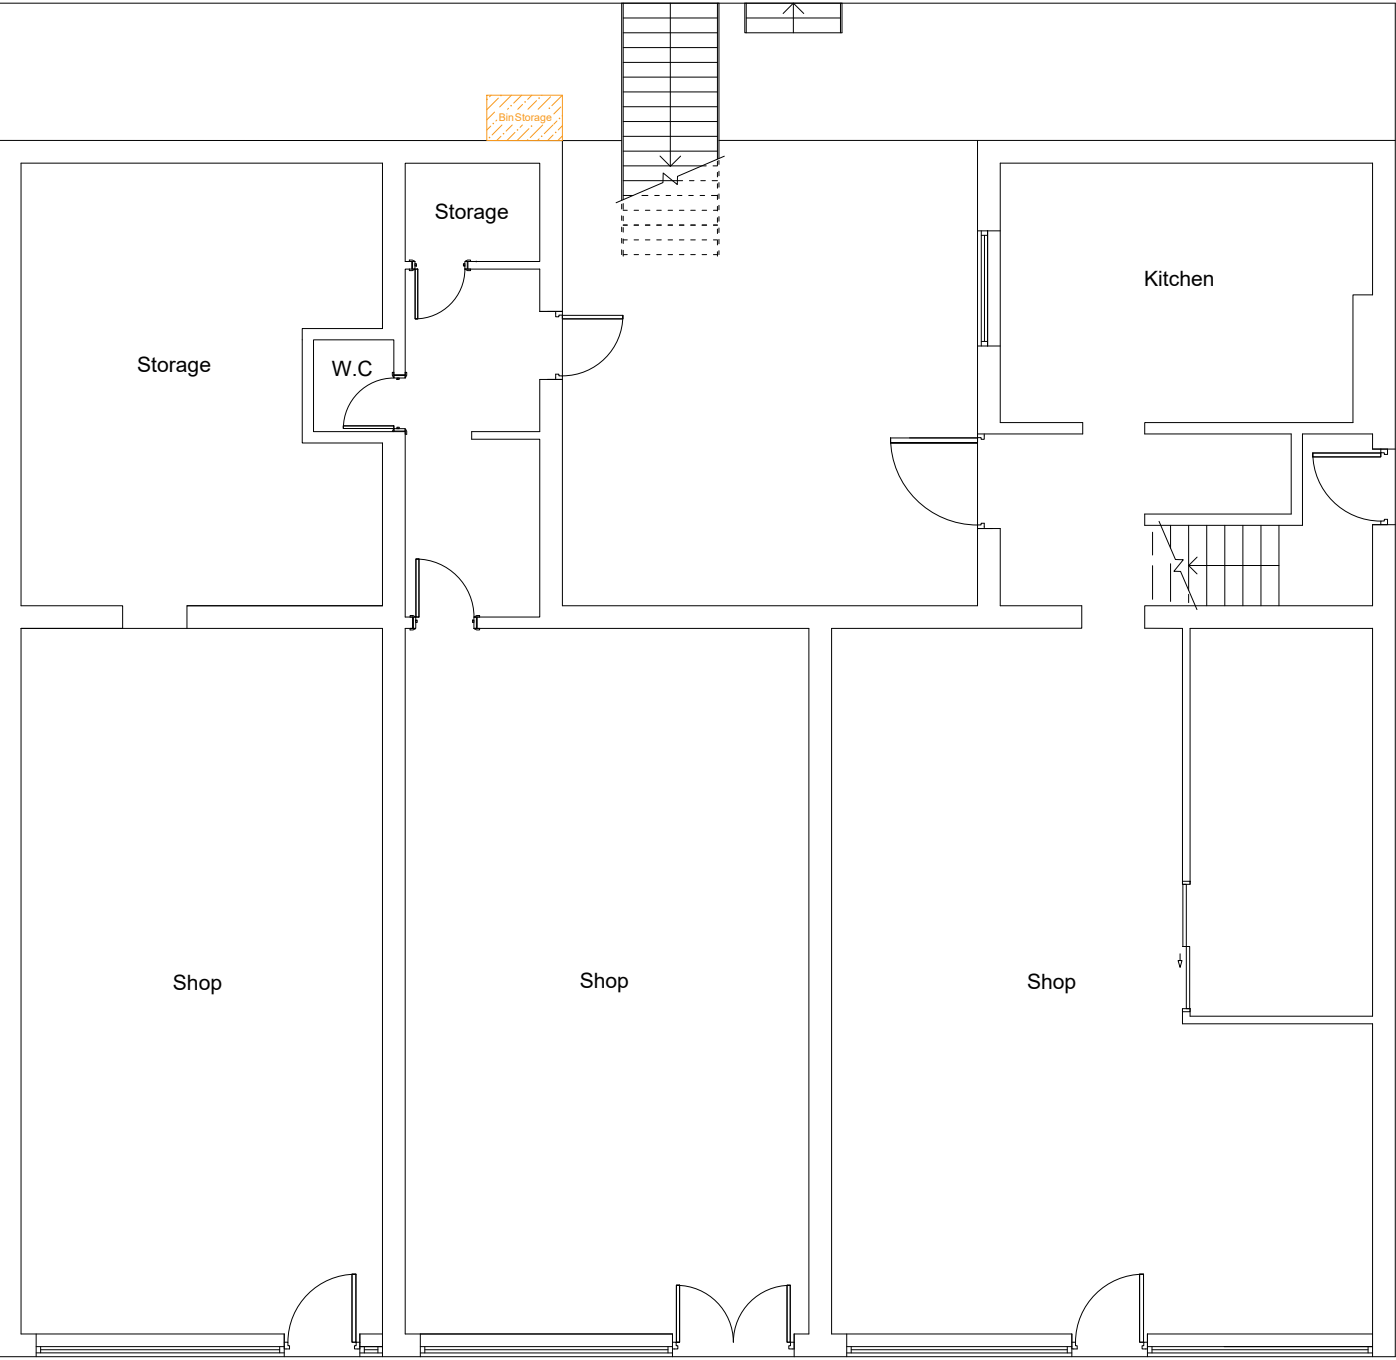

GROUND FLOOR PLAN
(PROPOSED)

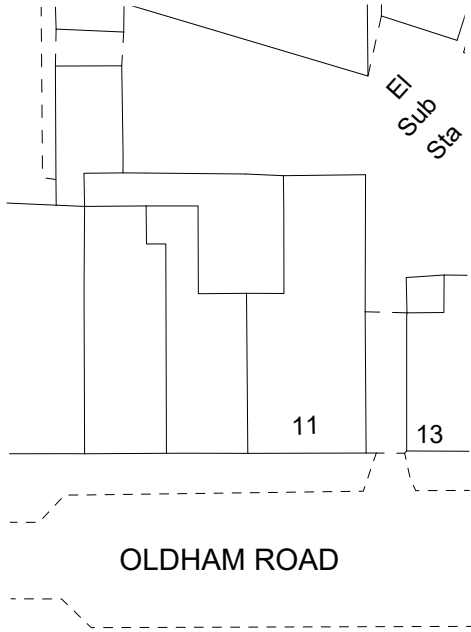

SITE PLAN(PROPOSED)

Building Design Services

For:

M.FAROOQ
418 Bury Road
Rochdale
OL11 5EU
01706 712231
0796 7605 763

MRS NORIN AKHTAR

**CHANGE OF USE OF FIRST
FLOOR FROM WINE BAR (SUI
GENERIS) TO SHISHA CAFÉ
(SUI GENERIS)**

Scale:


(Plan)
1:100 @ A3
(Site Plan)
1:500 @ A3

bds

7-11 Oldham Road
Rochdale
OL16 1UA

Job No. & Sheet


1810/4

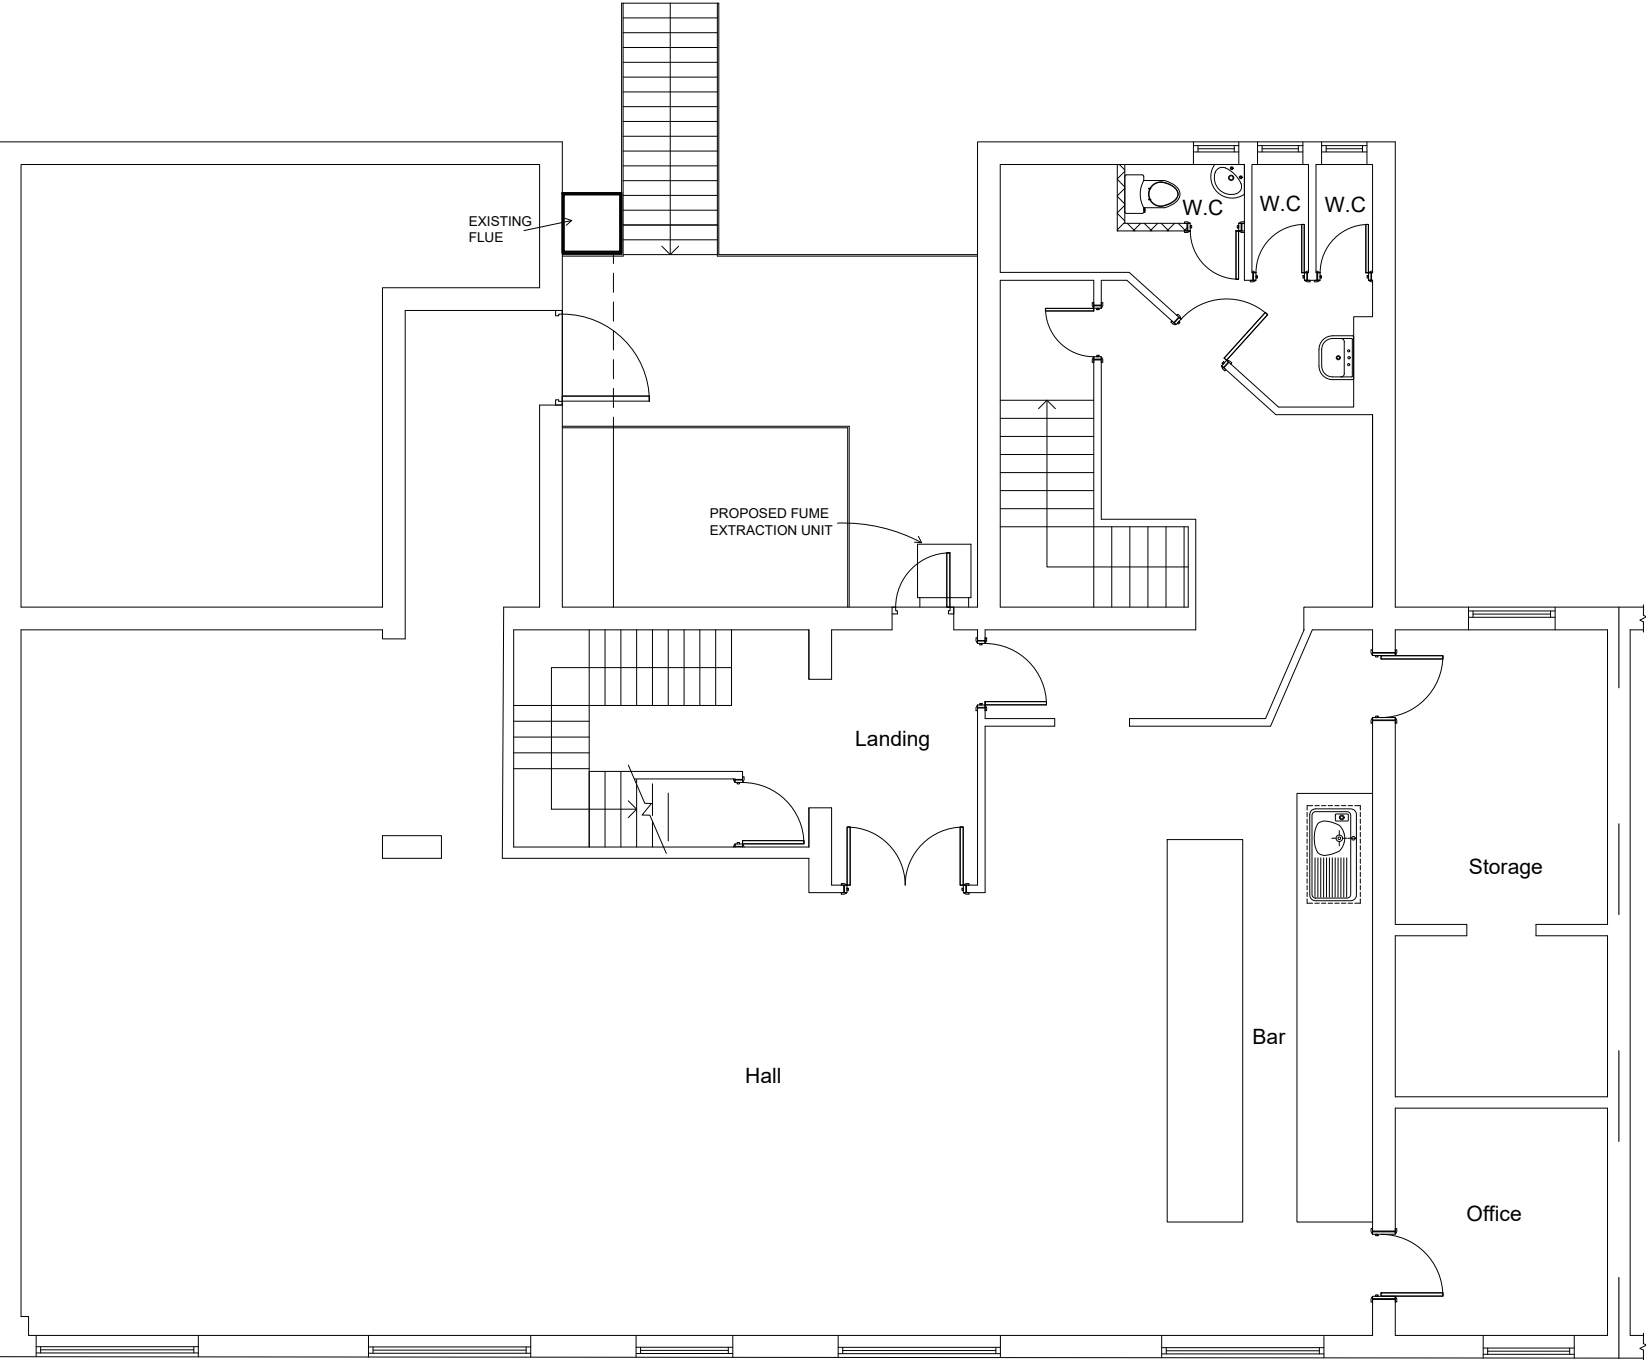


FIRST FLOOR PLAN
(PROPOSED)



FRONT ELEVATION
(PROPOSED)

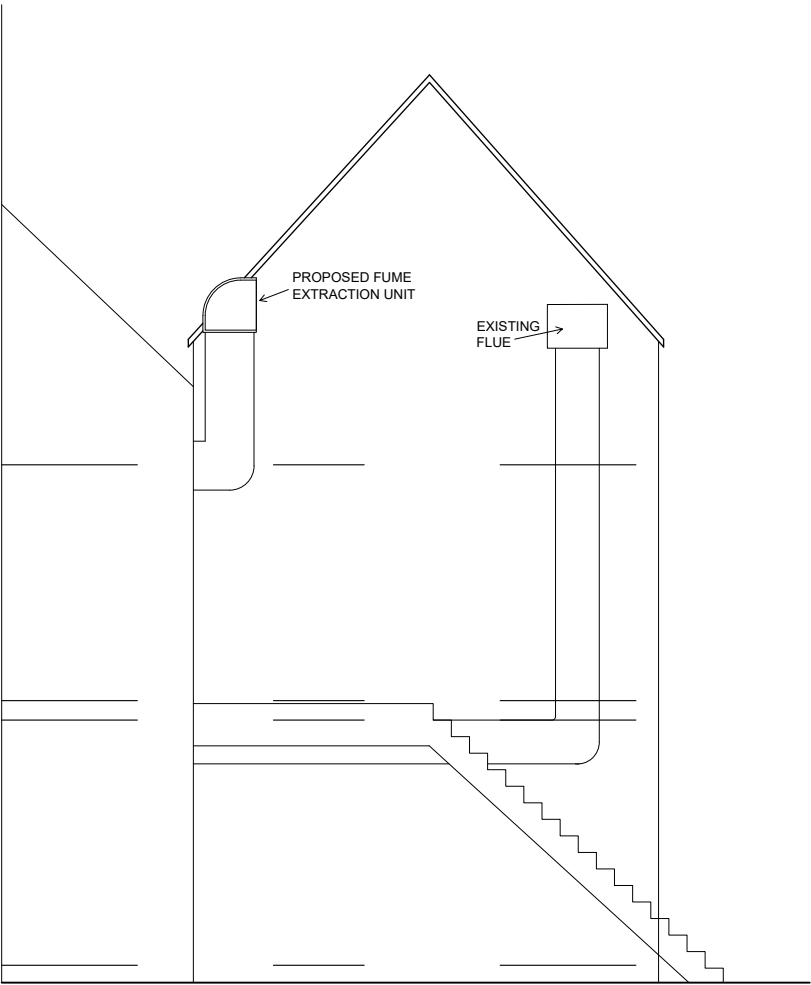

Section A
(PROPOSED)

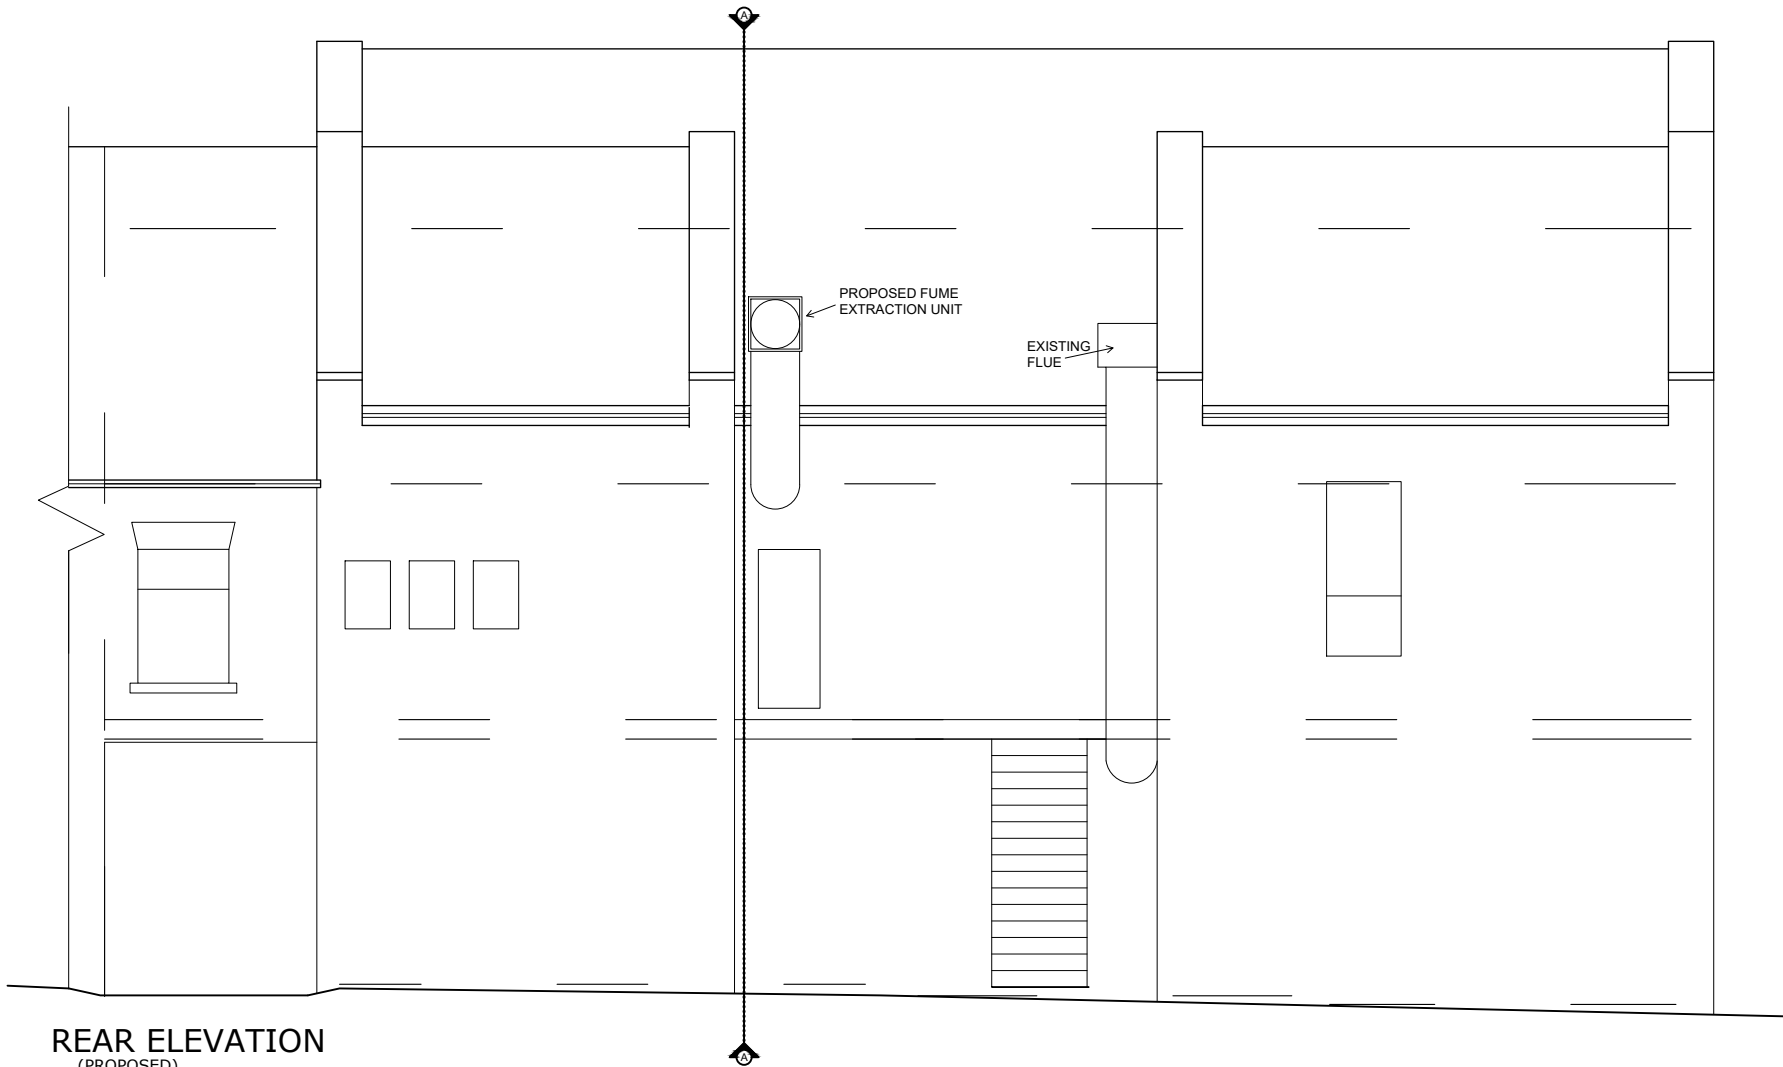

REAR ELEVATION
(PROPOSED)