


Stable Hills Embankment Housing

existing site entrance to be retained and reused

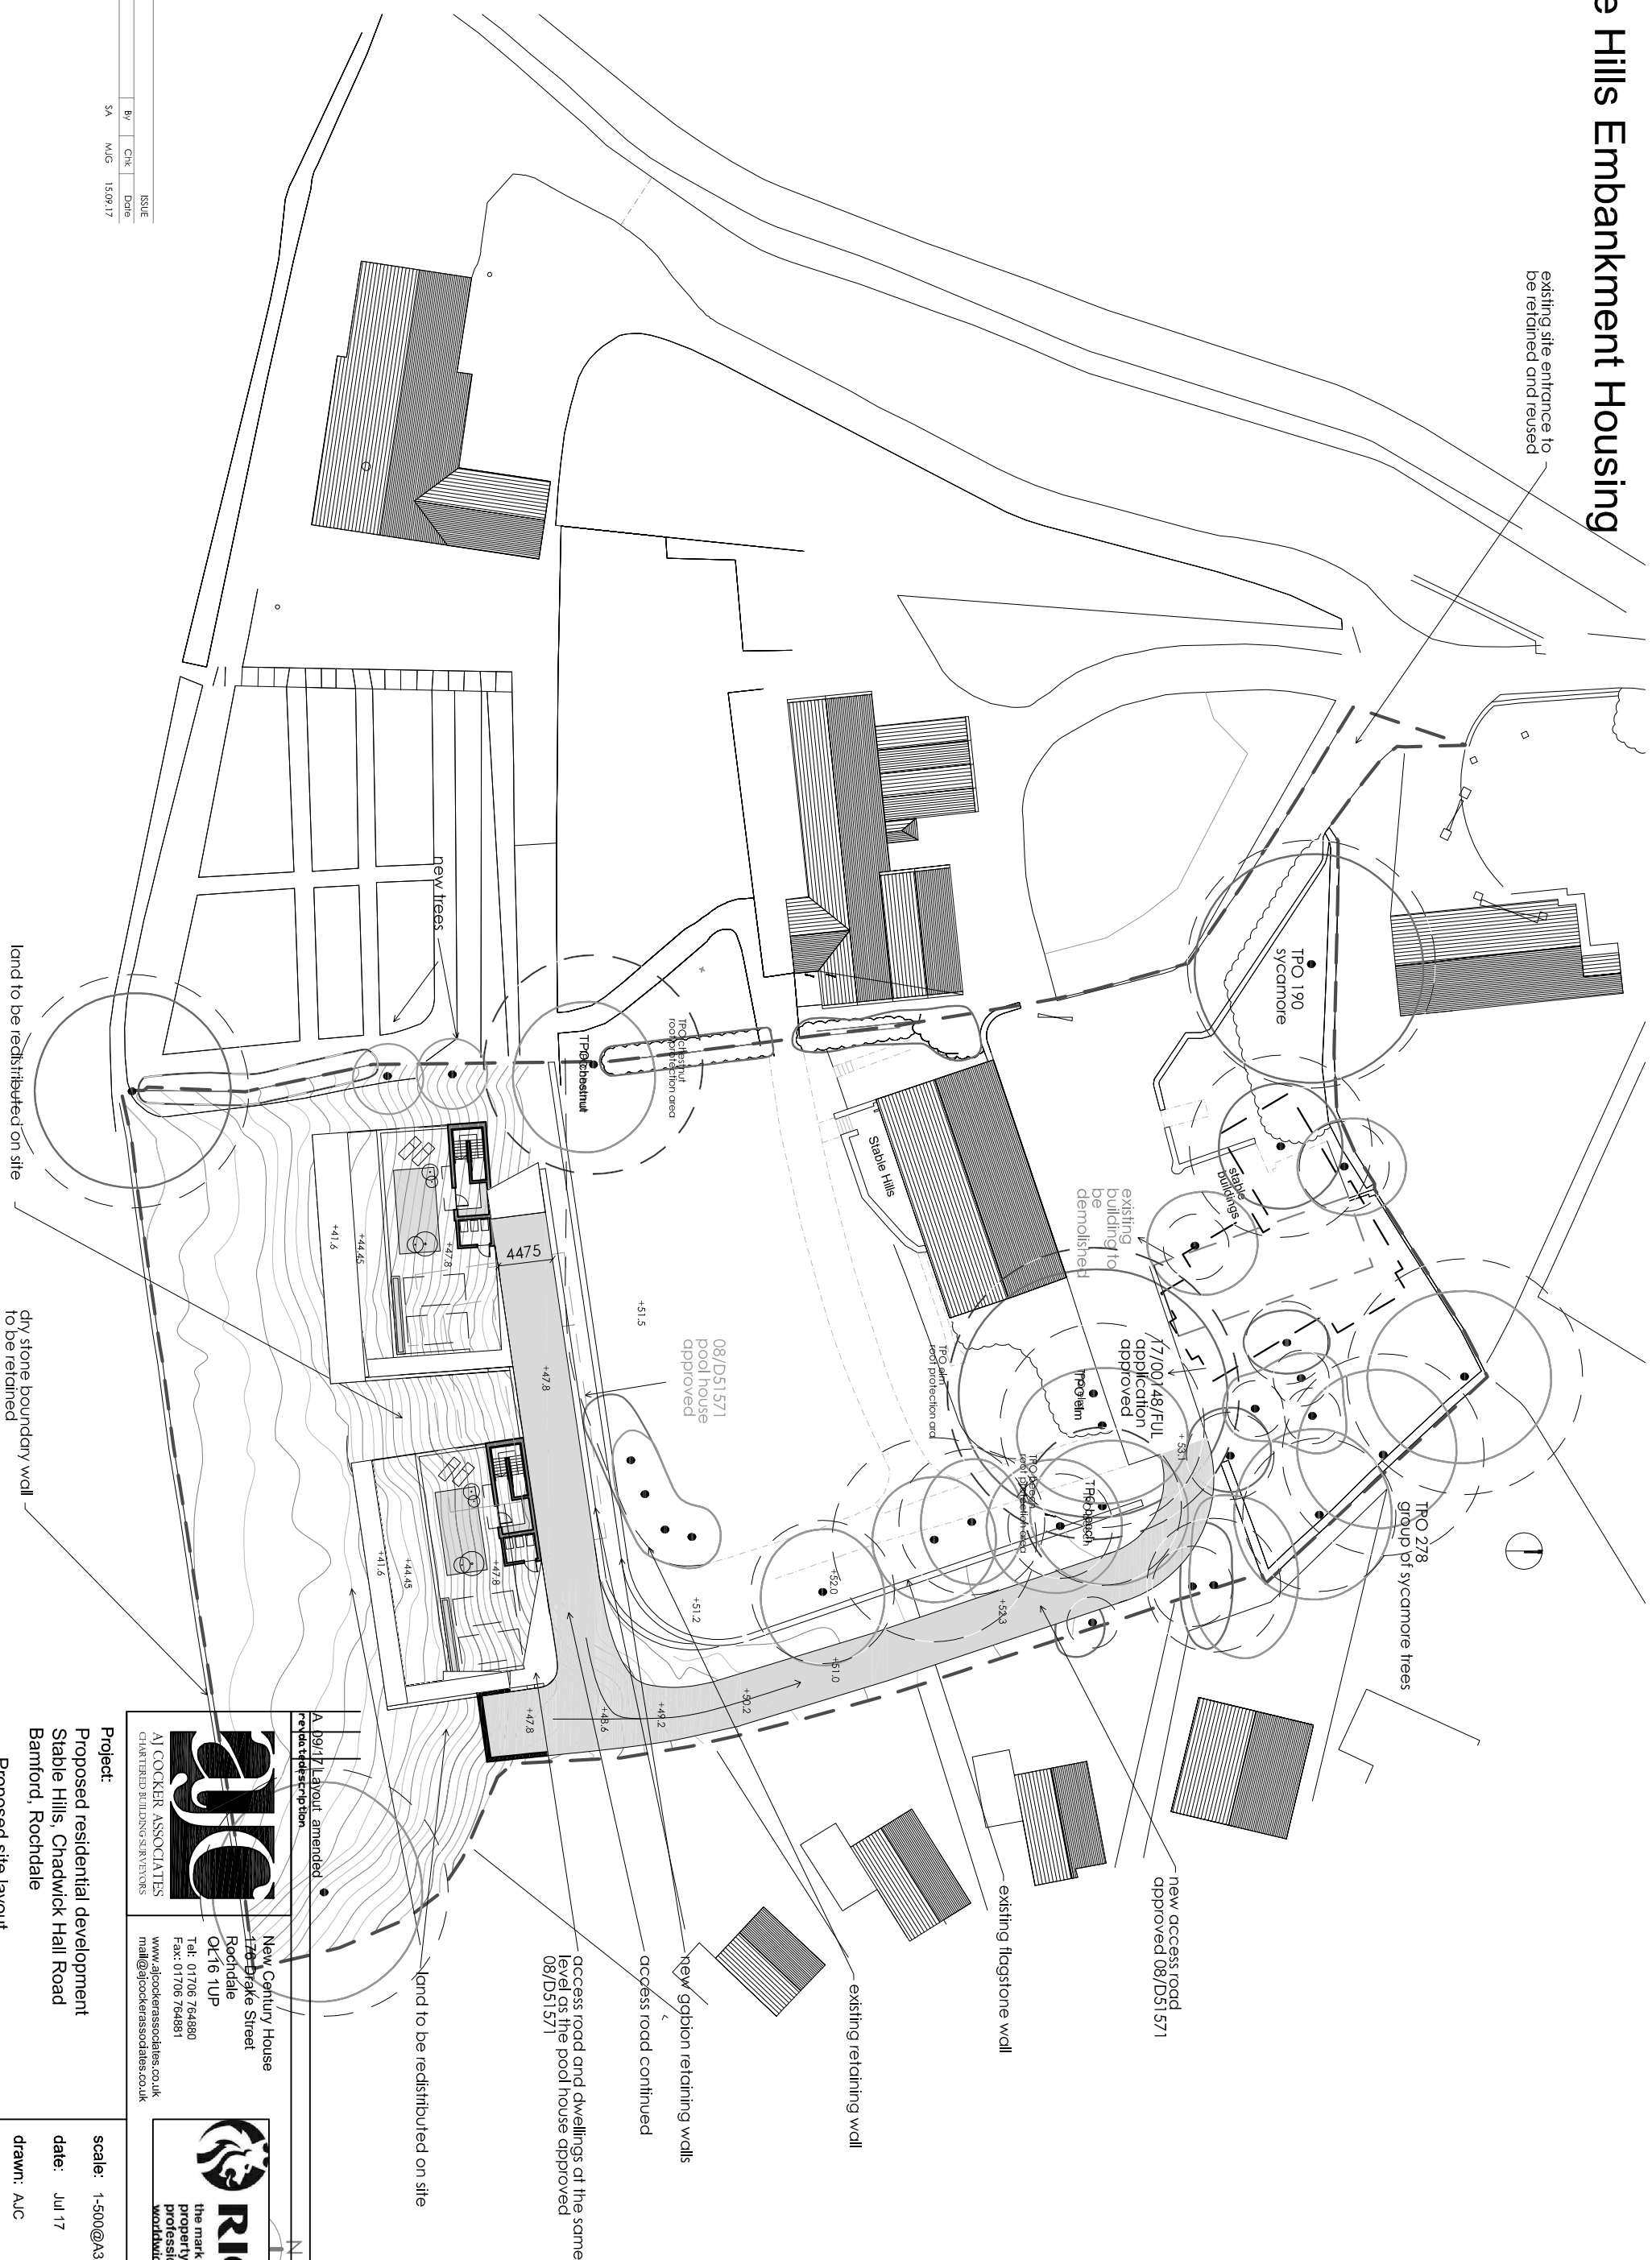

		ISSUE		
Rev	Description	By	Chk	Date
01	updates	SA	MJG	15.09.17

A 09/17 Layout amended rev'd a14 description		AUC
 AJ COCKER ASSOCIATES CHARTERED BUILDING SURVEYORS	New Century House 175 Drake Street Rochdale OL16 1UP Tel: 01706 764880 Fax: 01706 764881 www.ajcockerassociates.co.uk mail@ajcockerassociates.co.uk	 RICS the mark of property professionalism worldwide
Project: Proposed residential development Stable Hills, Chadwick Hall Road Bamford, Rochdale Proposed site layout	scale: 1:500@A3 date: Jul 17 drawn: AJC	Client: Joanne & Chris Grieves Dwg. Nr. G362-005/revA

All ingredients to be as noted. To be checked on site prior to manufacturing. Do not seal or fill drawing. Support any discrepancies to the Architect / CA immediately.