




VIEW ON SITE EXISTING
Scale 1:125



VIEW ON SITE PROPOSAL
Scale 1:125

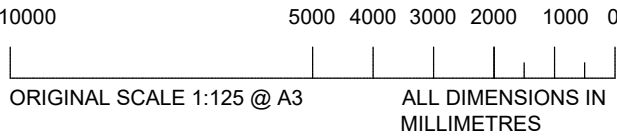

THIS DRAWING AND ANY INFORMATION OR DESCRIPTIVE MATTER SET OUT HEREON ARE THE CONFIDENTIAL AND COPYRIGHT PROPERTY OF ELECTRICITY NORTH WEST LIMITED AND MUST NOT BE DISCLOSED, LOANED, COPIED OR USED FOR ANY PURPOSE WITHOUT WRITTEN PERMISSION.

NOT TO BE SCALED. UNLESS OTHERWISE STATED DIMENSIONS ARE IN MILLIMETRES.

REV	AMENDMENTS	DRAWN	APP.	DATE
001	ISSUED FOR PLANNING	DT HUGHES	AH	17/05/2023

	ELECTRICITY NORTH WEST FREDERICK ROAD SALFORD M6 6QH
---	--

OWD BETTS INN
ENWL TRANSMISSION NETWORK
EDENFIELD RD, OL12 7TY
PHOTO MONTAGE EXISTING/PROPOSED

SCALE	AS NOTED	SITE NAME	EDENFIELD RD, OL12 7TY		
DRAWN	DT HUGHES	PROJECT	ENWL TRANSMISSION NETWORK		
APPROVED	A. Ho	P.F.R. NO.	70093	DWG STATUS	PLANNING
DATE	MAY 2023	DRAWING NUMBER 70093-00151			REVISION
SHEET SIZE	A3				001
OLD DWG NO	-				