




TOUCHSTONES 547

ARCHITECTURAL EMPORIUM Ltd
EMAIL: mail@architectural-emporium.co.uk
WEB: www.architectural-emporium.co.uk
ADDRESS: 13 Hope St, Liverpool, L1 9BQ
PHONE: +44 (0)151 363 0000

0 10 25 50



- North Point

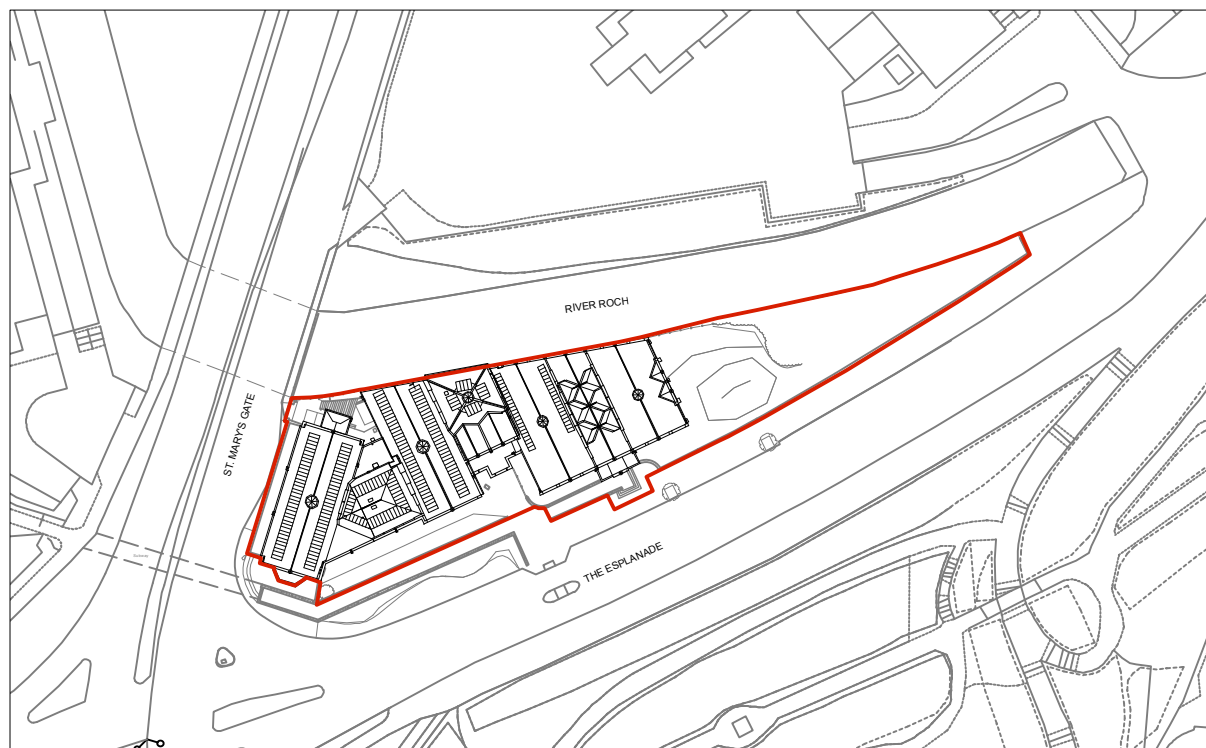

Rev B: 05.06.23

Planning Issue

FOR: PLANNING

CHECKED BY: LC | DRAWN BY: SE

SCALE: 1:1250

PAPER SIZE: A4

JOB: TOUCHSTONES 547

0.001_RevB

FIRST ISSUE: 02.05.23

SITE LOCATION PLAN