



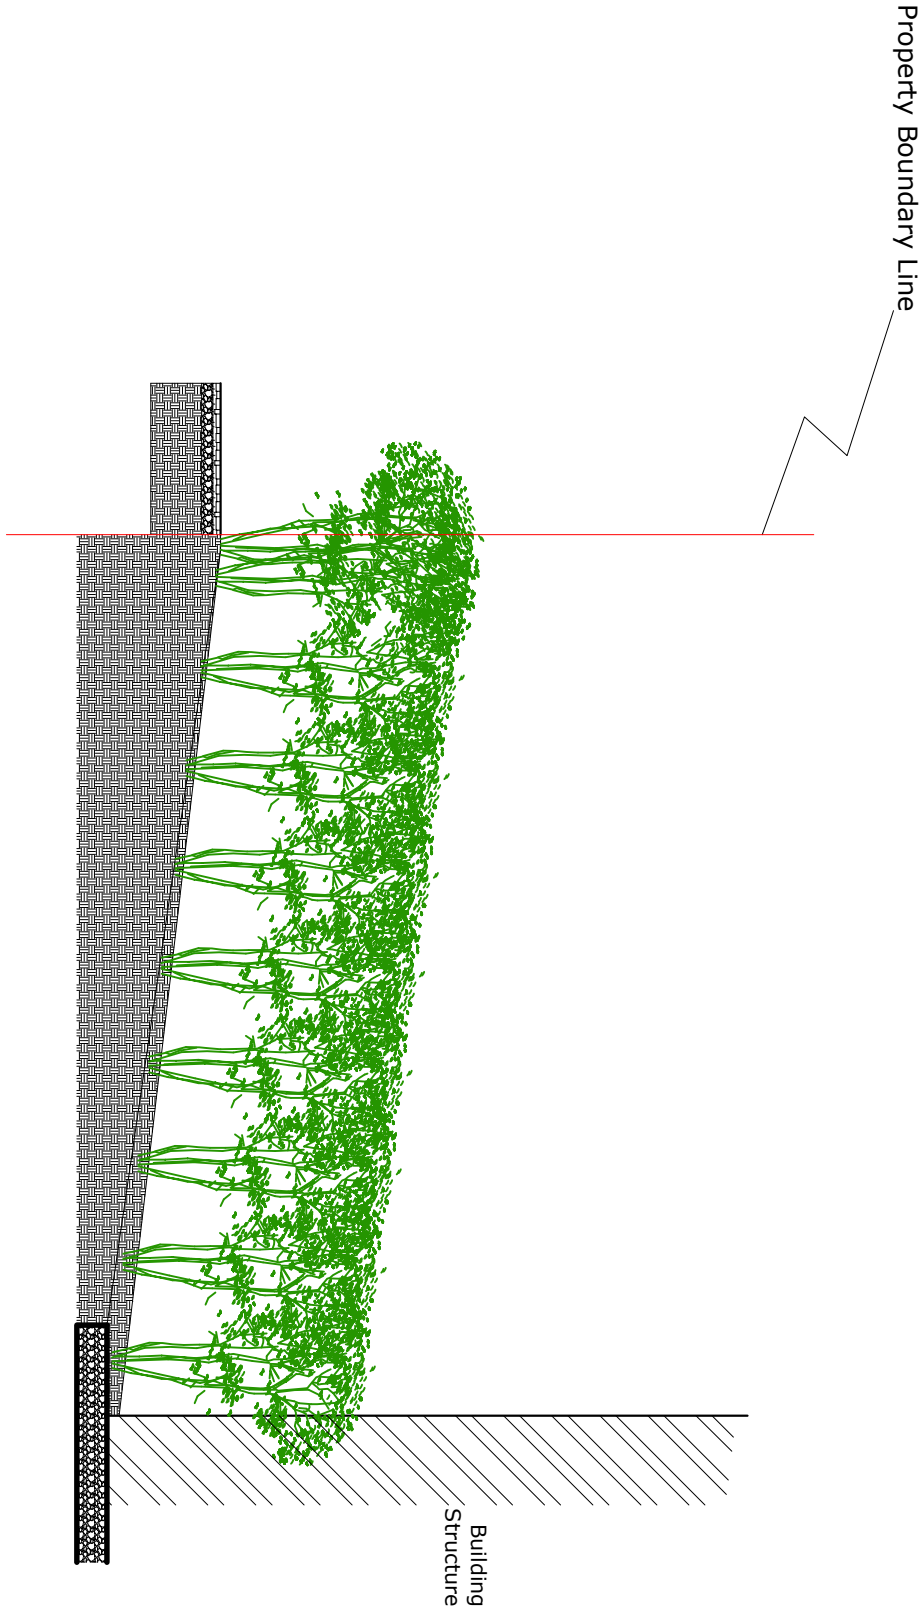

SECTION X
(PRE-EXISTING)

Scale:- 1:50

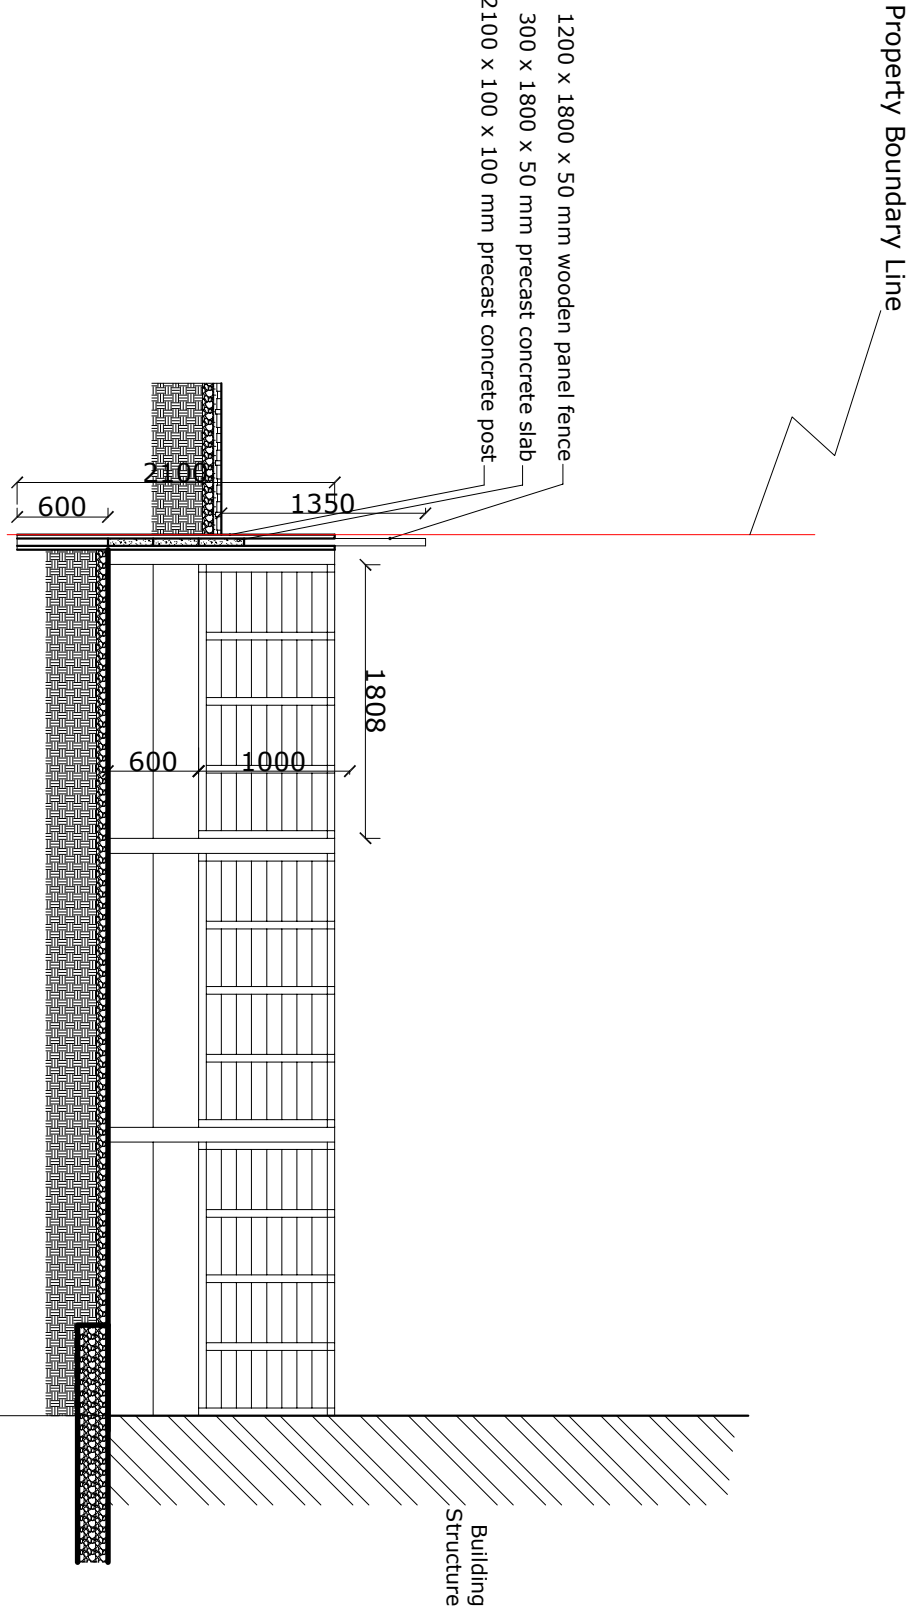

SECTION X
(EXISTING)

Scale:- 1:50